



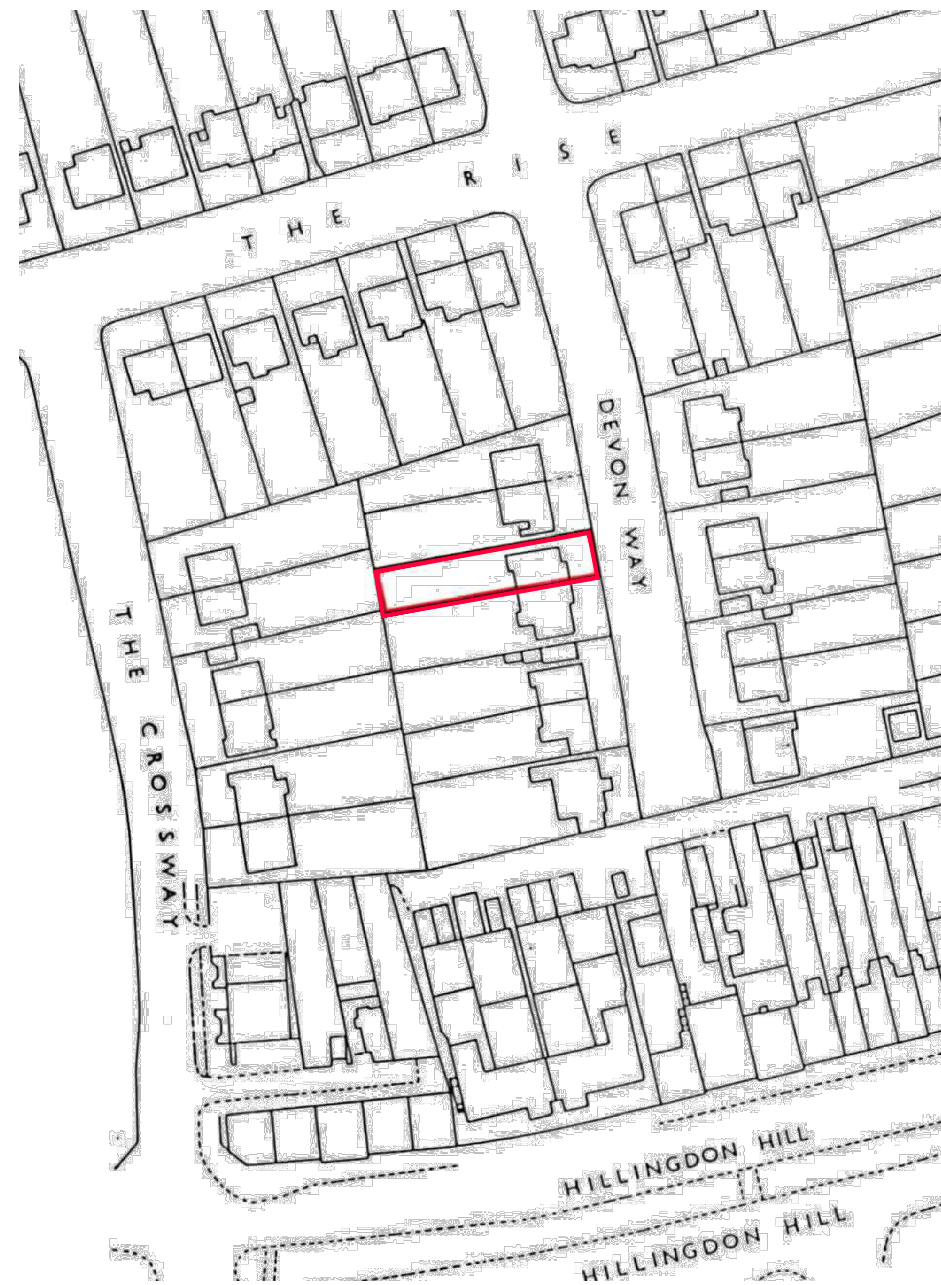


SITE LOCATION PLAN — 1:1250

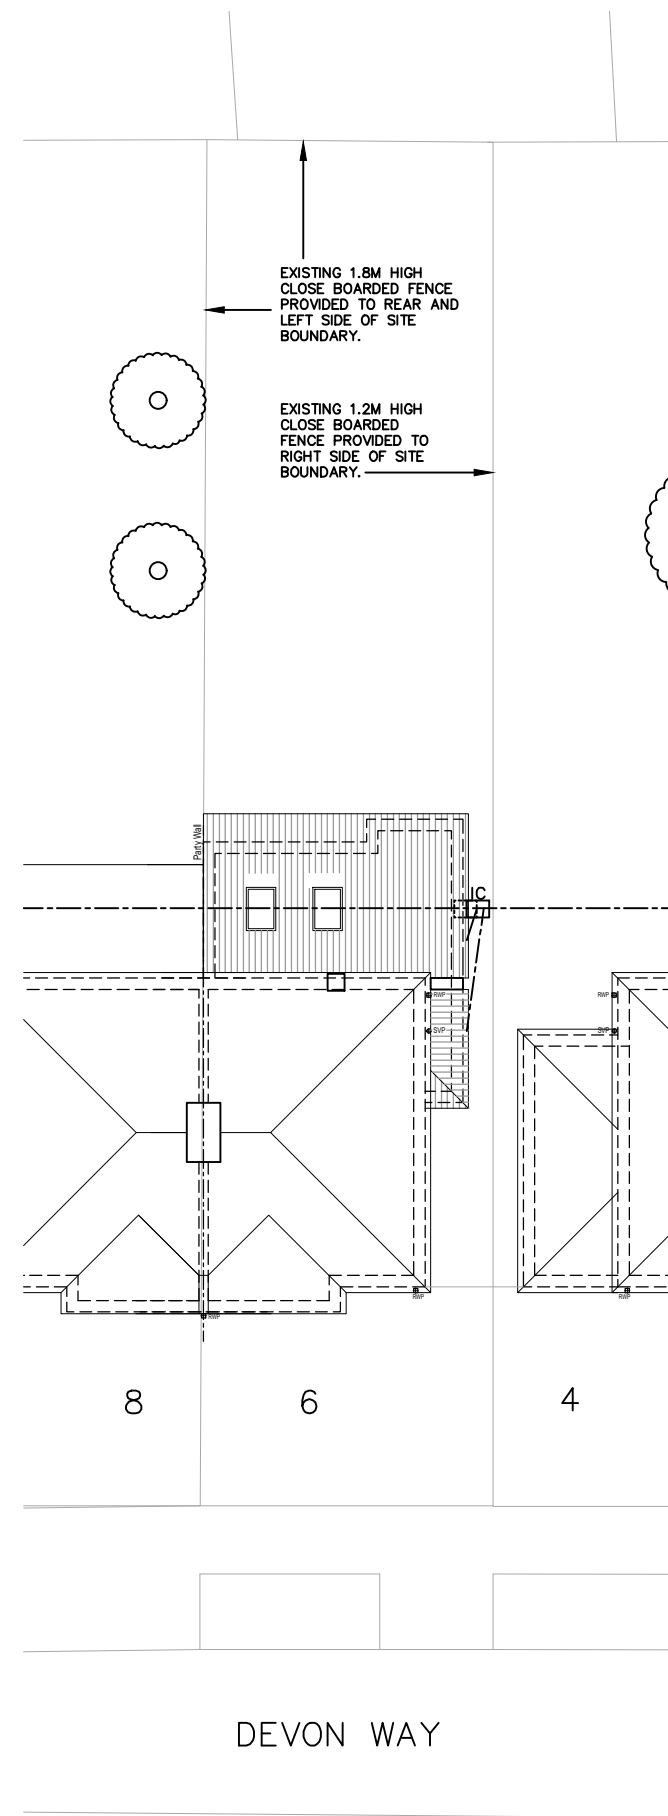

SITE PLAN — 1:200

NOTES

All stated dimensions to be verified on site and the Architect notified of any discrepancies.
This drawing to be read in accordance with the specification/Bills of Materials and related drawings.

 

REV	DATE	NOTE	IN
Project			

PROPOSED GROUND FLOOR
REAR EXTENSION

Title

LOCATION & SITE PLAN

FOR
6 DEVON WAY
UXBRIDGE
UB10 0JS

Scale 1:200/1250 © A3	Date MAR 2022
Drawn	Checked

Drawing Number DW/PL103	Revision —
----------------------------	---------------