




6 DEVON WAY
FRONT ELEVATION




PROPOSED 3.6M REAR EXTENSION

SIDE ELEVATION

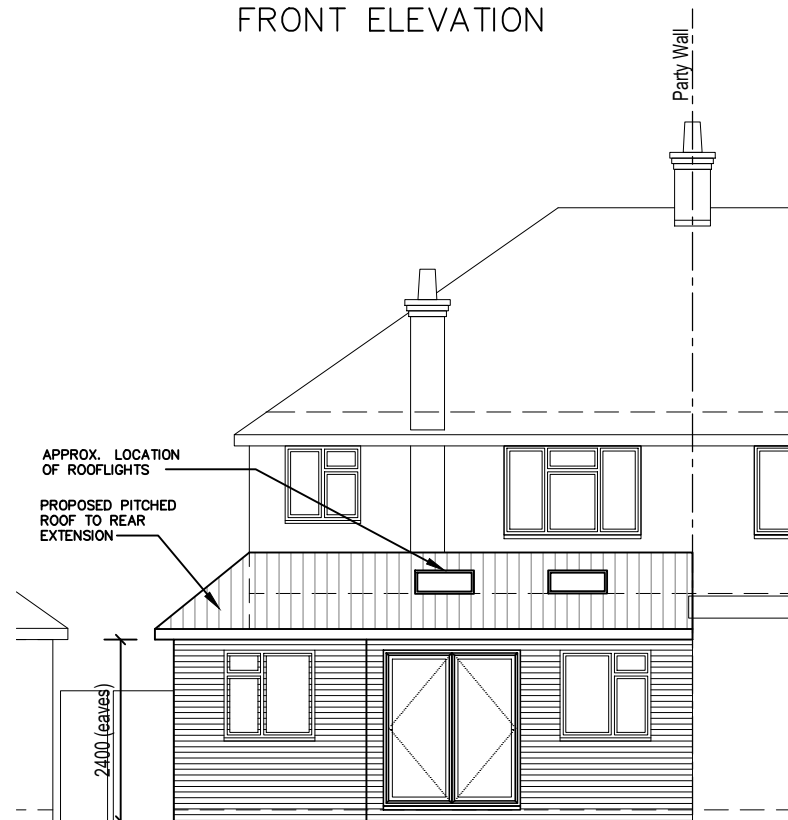

PROPOSED SINGLE STOREY REAR EXTENSION

REAR ELEVATION

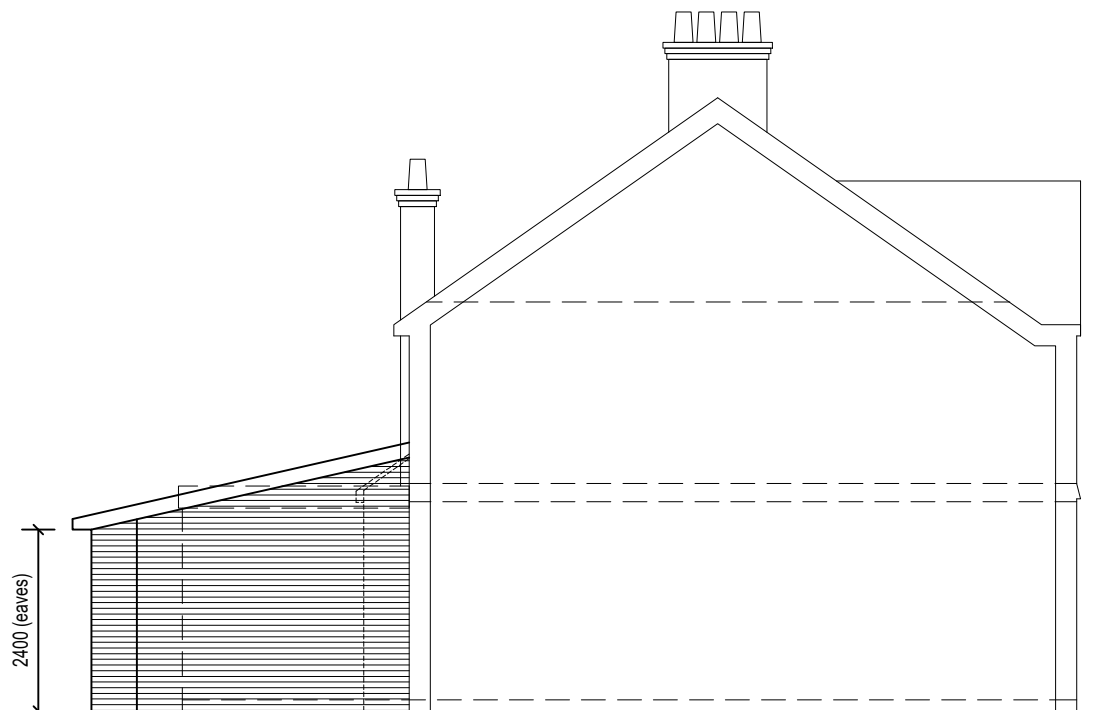

PROPOSED 3.6M REAR EXTENSION

SIDE ELEVATION

NOTES

All stated dimensions to be verified on site and the Architect notified of any discrepancies.
This drawing to be read in accordance with the specification/Bills of Quantities and related drawings.

0 50
Scale bar 50mm at 1:1

NOTES:

GLAZING TO BE WHITE UPVC TO MATCH EXISTING.

BRICK FINISH TO BE APPLIED TO NEW GROUND FLOOR EXTENSION.

TILED FINISH TO BE APPLIED TO HIPPED ROOF ON GROUND FLOOR EXTENSION TO MATCH EXISTING.

PROPOSED GUTTERING TO PROPOSED EXTENSION TO MATCH EXISTING.

PROPOSED DRAINAGE CONNECTS TO EXISTING SERVICES.

A	10.05.22	ROOF DESIGN AMENDED TO SUIT COMMENTS	JB
REV	DATE	NOTE	IN

Project

PROPOSED GROUND FLOOR
REAR EXTENSION

Title

PROPOSED ELEVATIONS

FOR
6 DEVON WAY
UXBRIDGE
UB10 0JS

Scale 1:100 @ A3	Date MAR 2022
Drawn	Checked

Drawing Number DW/PL105	Revision A
----------------------------	---------------