




PROPOSED FRONT ELEVATION




Proposed REAR ELEVATION

SCALE 1: 100

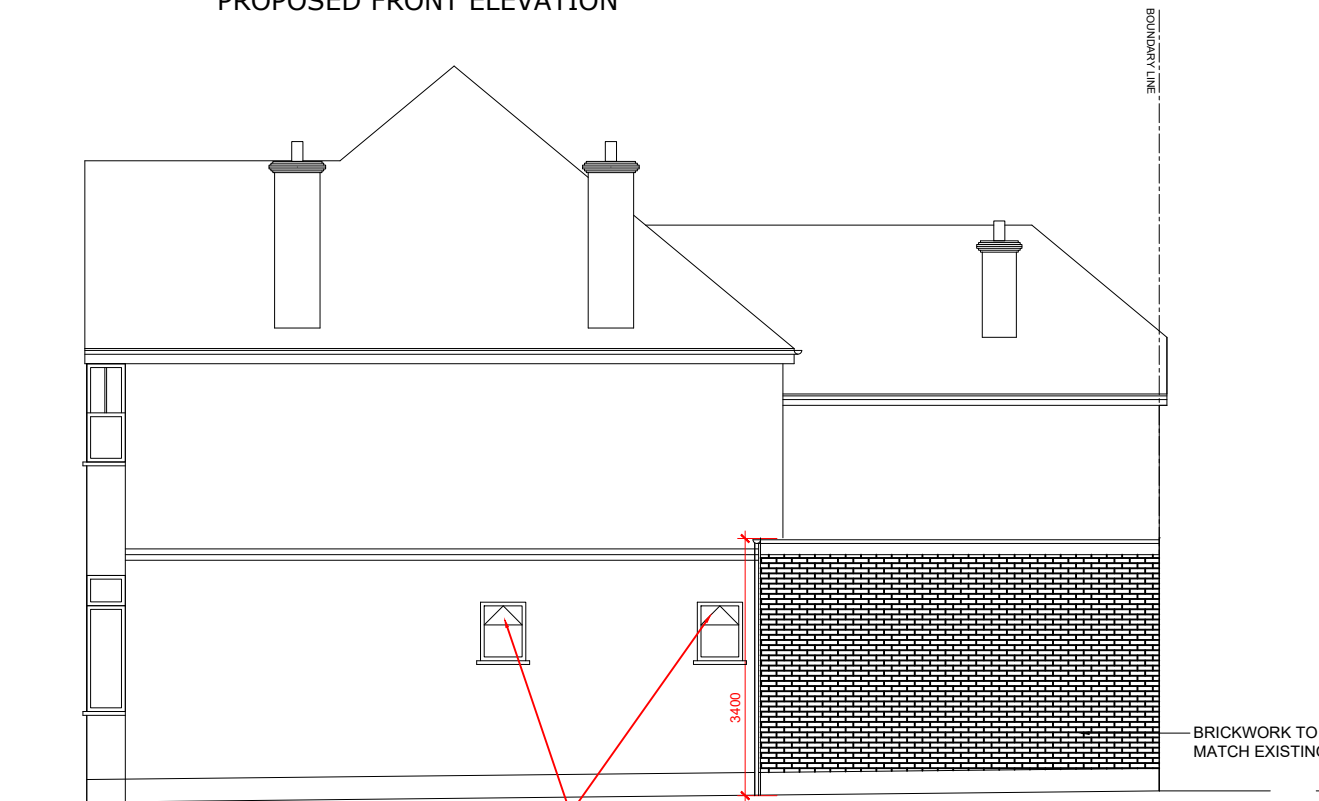

PROPOSED SIDE ELEVATION

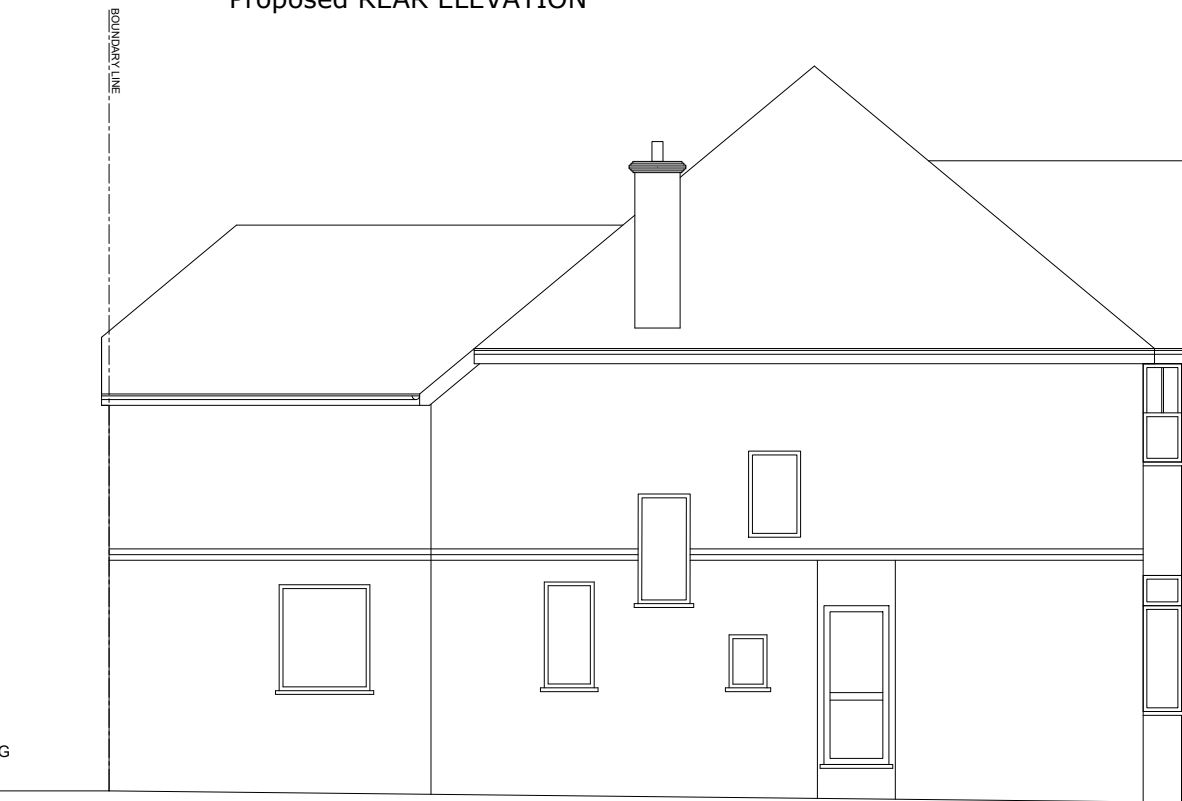

PROPOSED SIDE ELEVATION
(No Change)

Rev	B - Sept 2026	
Rev	A - JULY 2026	
Project	2 Kewferry Road Northwood HA6 2PD	
Drawing Title	Proposed Elevations	
Drawing Title	2 /P/D1	Rev. B
	Scale: 1: 100 @ A3	Date: Sept 2026