


EXISTING FENCE TO BE REMOVED &
NEW EXTENSION TO BE BUILT ON
THE BOUNDARY LINE. GATE
TO THE REAR GARDEN TO BE FIXED
TO EXTERNAL WALL.

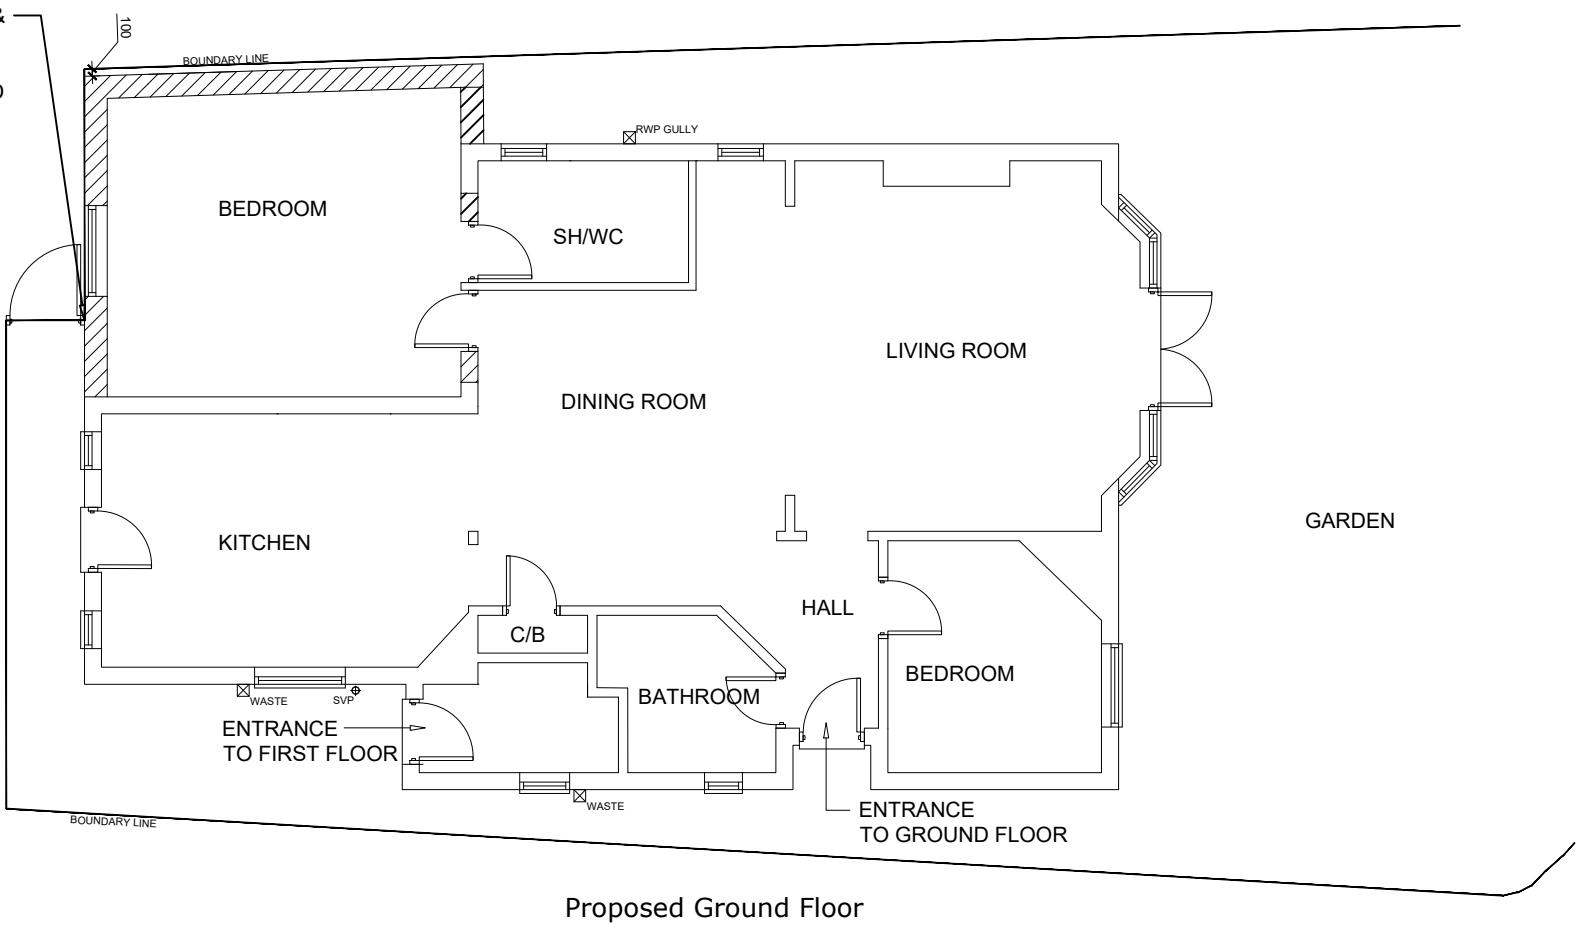

B - Sept 2026		
Rev	A - JULY 2026	
Project	2 Kewferry Road Northwood HA6 2PD	
Drawing Title	Proposed Ground Floor Plan	
Drawing Title	2 /P/D	Rev. B
Rev.	Scale: 1: 100 @ A3	Date: Sept 2026