




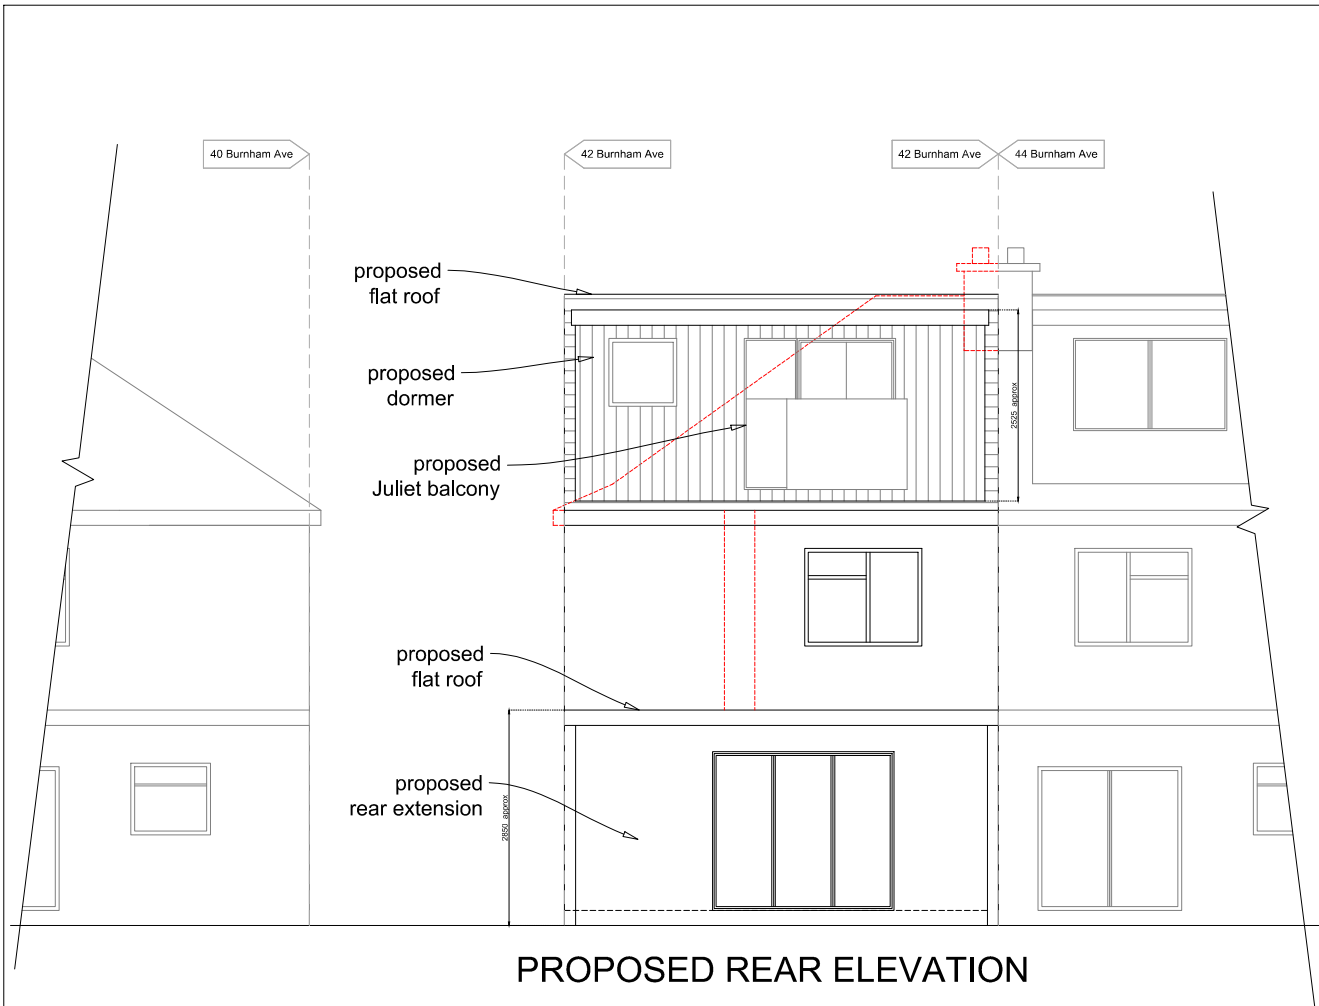


PROPOSED REAR ELEVATION

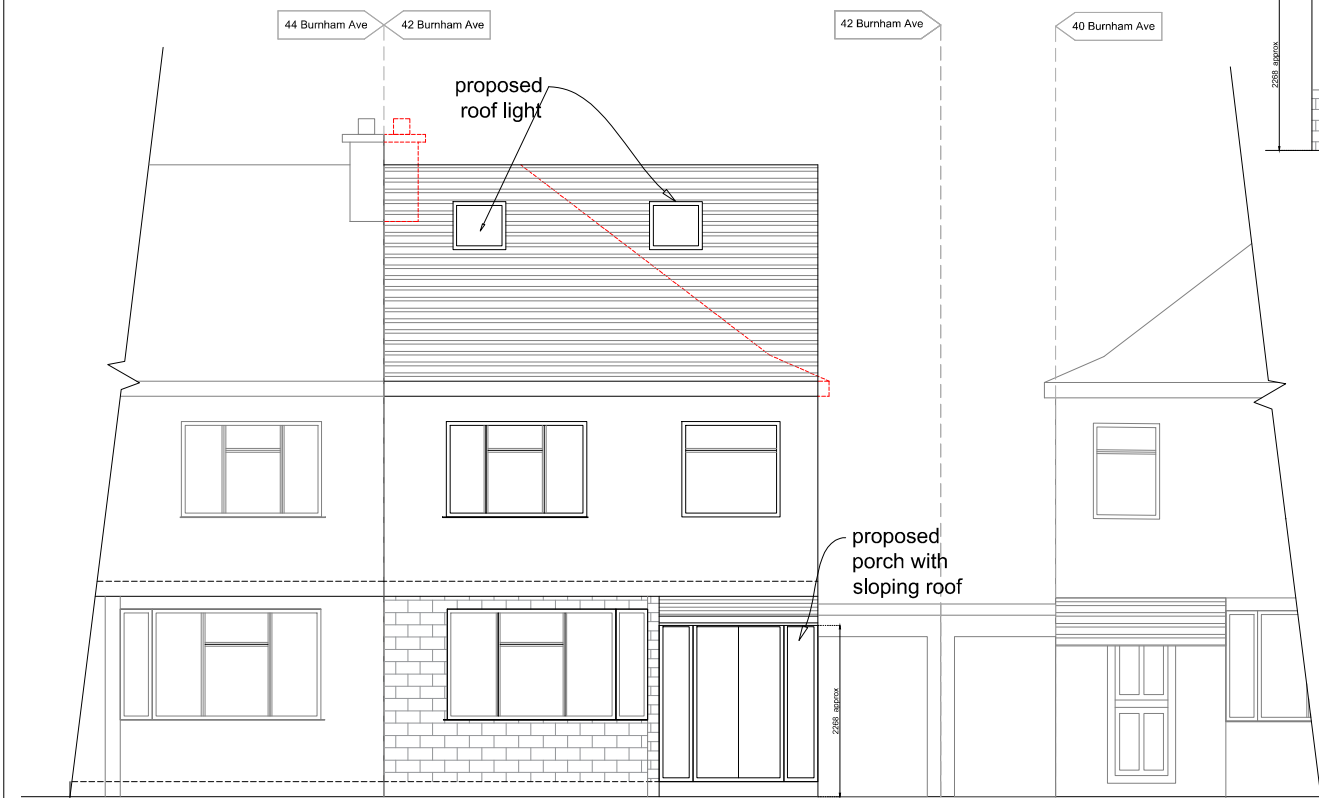

PROPOSED FRONT ELEVATION

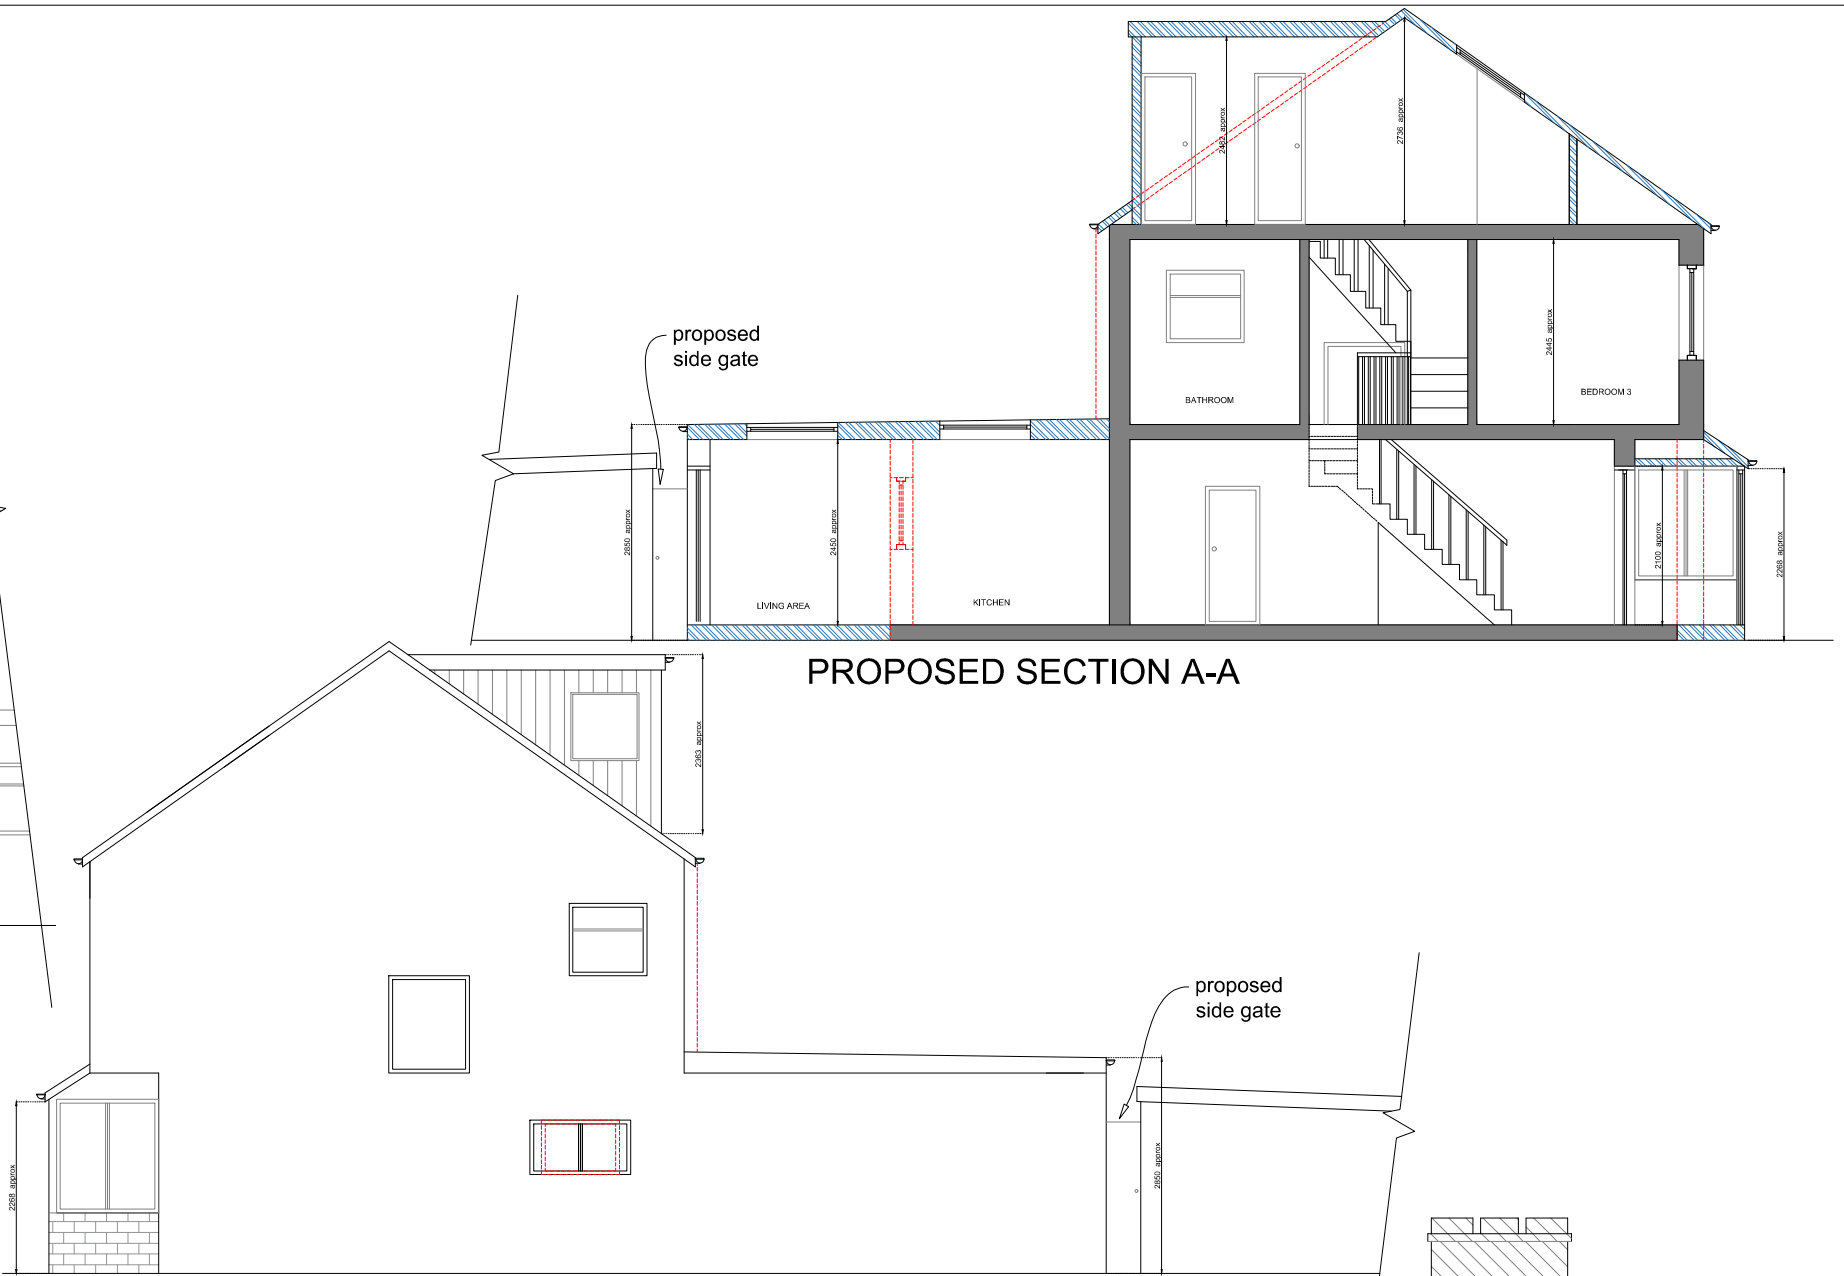

PROPOSED NORTHWEST ELEVATION

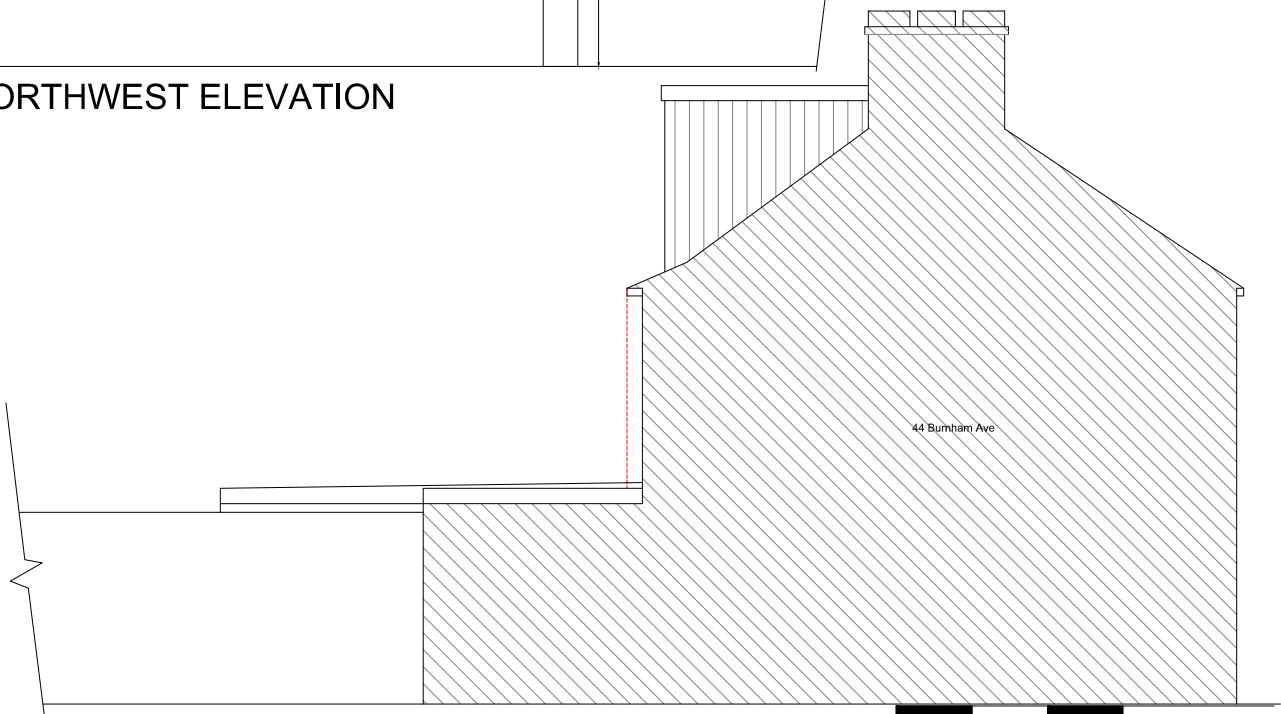

PROPOSED SOUTHEAST ELEVATION

PROPOSED SECTION A-A

This drawing is prepared solely for design and planning submission purposes. It is not intended or suitable for either building regulations or construction purposes and should not be used for such. All dimension shall be check and confirmed with site rep. and any discrepancies between the drawings and site shall be reported to PM. This drawing to be read in conjunction with engineers specification and details. For construction information please refer to all drawings and specification of works. For any structural steelworks details please refer to structural engineer's drawings & calculations.			CLIENT			NOTES			SCALE	DATE
			Mr Arvind Lamba & Mrs Priya Malhotra						1:100	17.09.2026
			PROJECT			VERSION			DRAWN	VERSION
			42 Burnham Avenue, Uxbridge UB10 8RT						PM	
			TITLE						SHEET REF. NO	
			Proposed Elevations & Section AA						42BA -04	

Scale 1:100 @A3	0	1	2
Scale 1:50 @A3	0	0.5	1
Scale 1:20 @A3	0	0.2	0.4
Scale 1:10 @A3	0	10	20