




Note: This Drawing is for planning purpose and should not be used for construction.
All dimensions should be confirmed on site and any deviation should be reported back to designer.

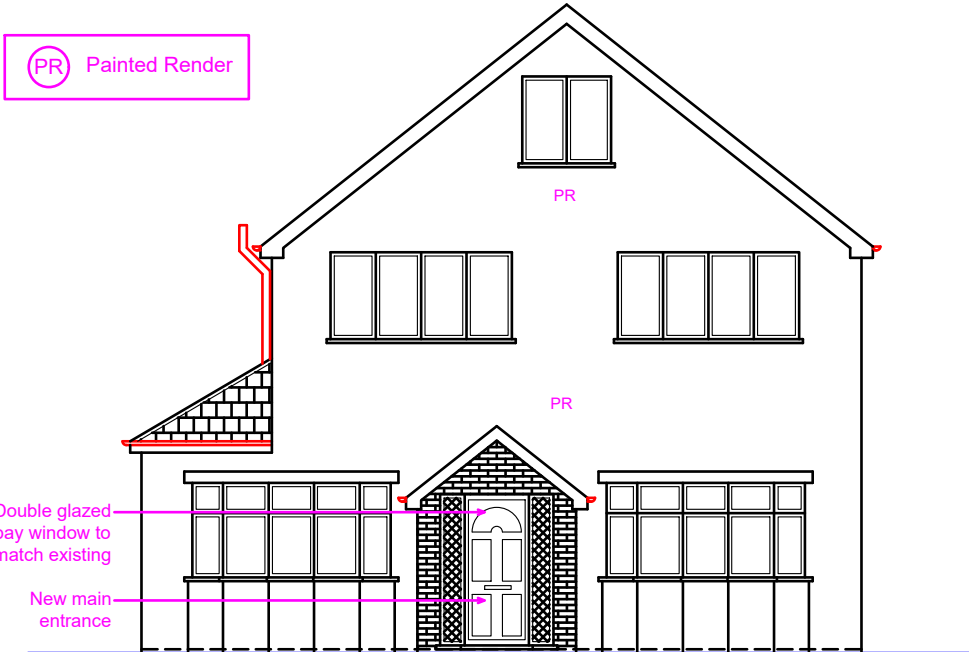


Proposed Front Elevation

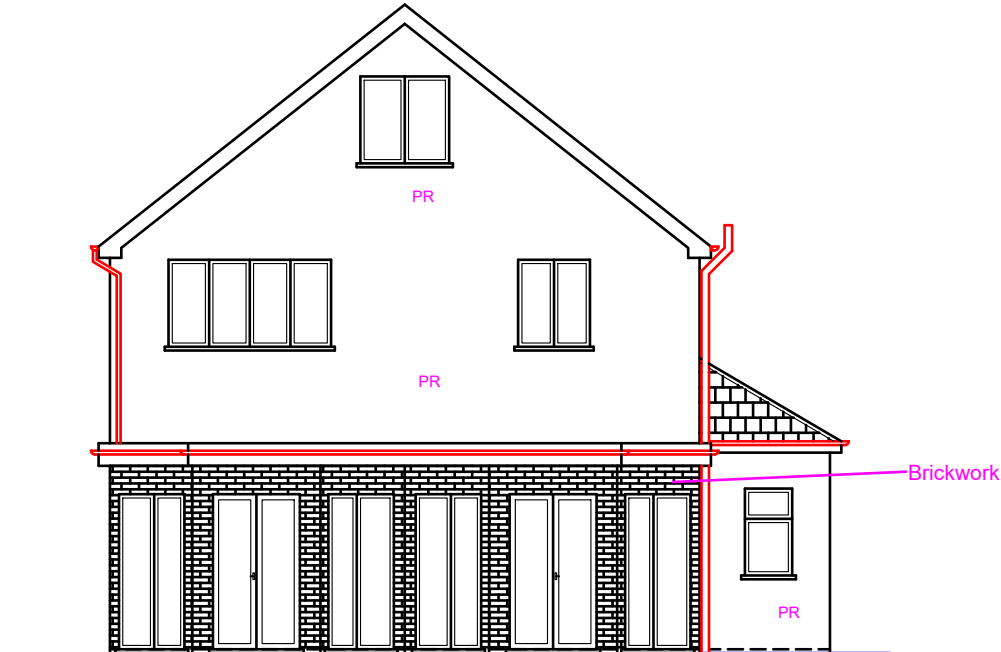

Proposed Rear Elevation (No Change)

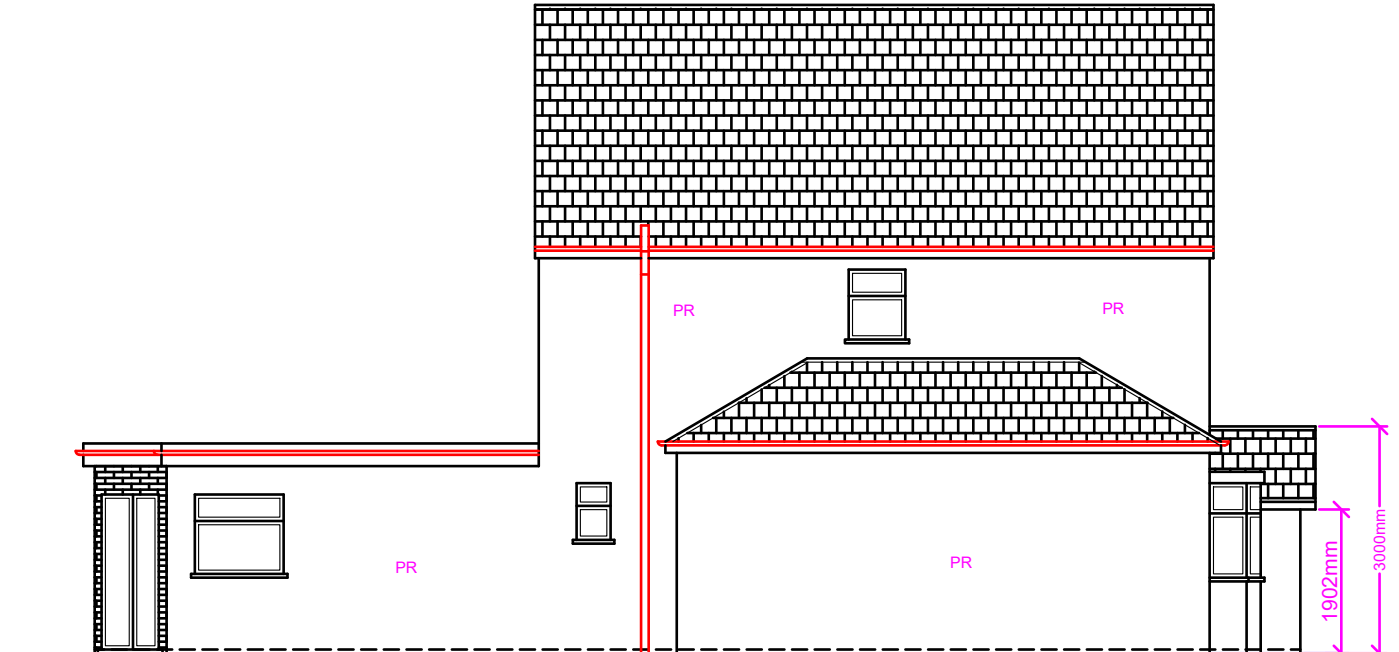

Proposed Side Elevation (LHS)

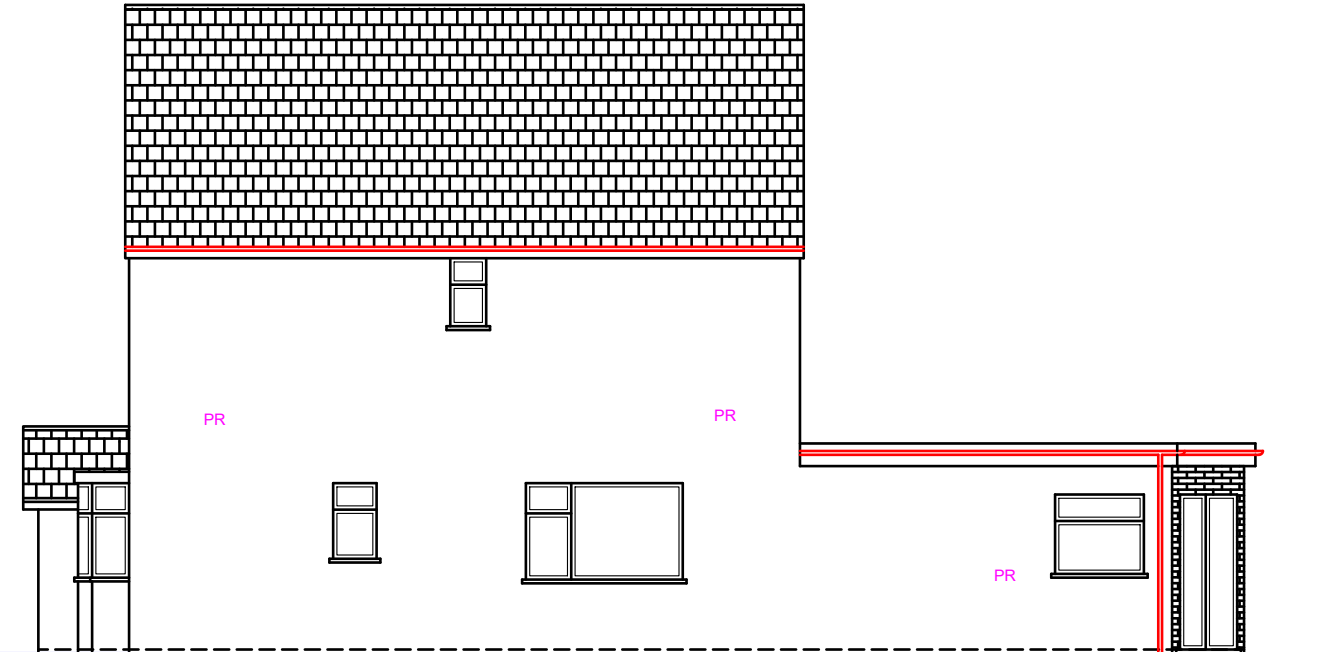

Proposed Side Elevation (RHS)

Proposed Development:
Change of Main Entrance and Porch


Site Address:
36 Frays Avenue
West Drayton
UB7 7AG

Revisions:		
Rev	Date	Description
A	27/01/2022	

Drawing Description:
Proposed Elevations

Drawing No:
ART/2022/FE36FA/PE

Scale: 1:100
Paper Size: A3
Sheet No: 4 of 5

 

ART CONSULTANTS (UK) LTD
113 LONG LANE
STANWELL
TW19 7AL
M:07960071377
E: ARTCONSULTANTSUK@GMAIL.COM