



Note: This Drawing is for planning purpose and should not be used for construction.  
All dimensions should be confirmed on site and any deviation should be reported back to designer.

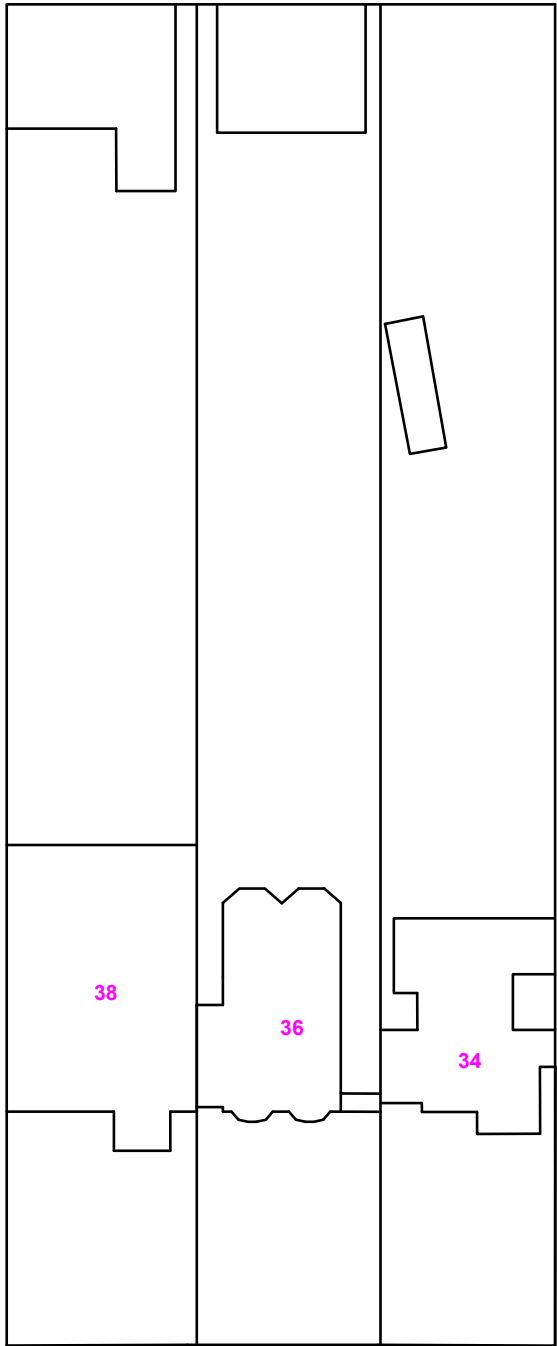

Existing Site Plan@  
1:500



Proposed Front  
Porch and Bay  
window

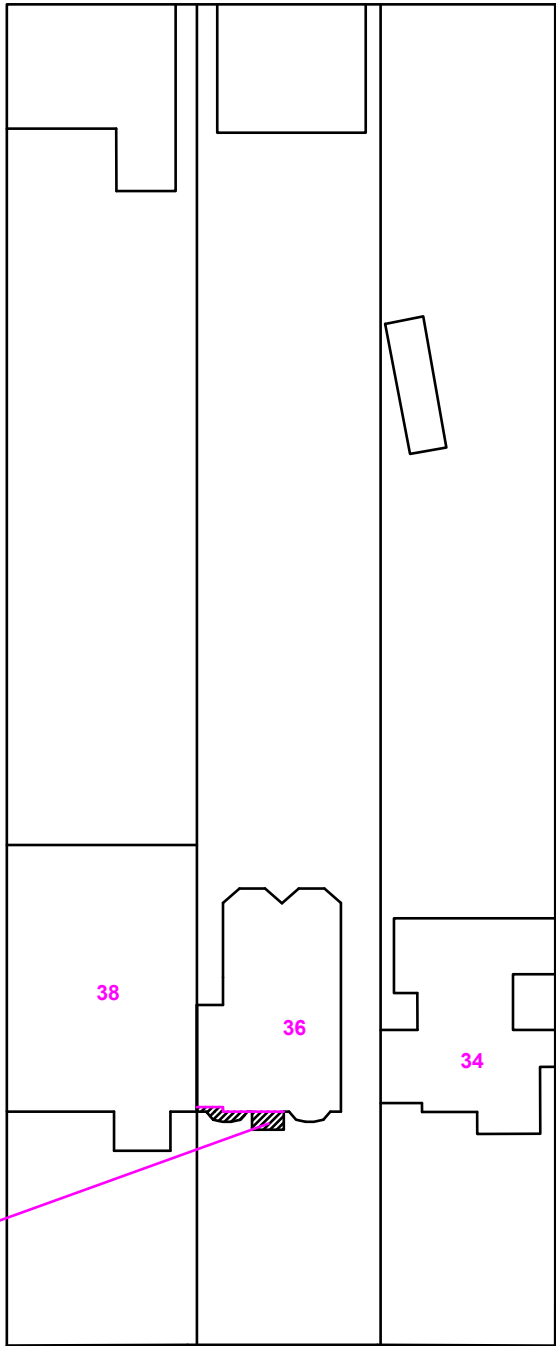

Proposed Site Plan@  
1:500



Location Plan@  
1:1250

**Proposed Development:**  
Change of Main Entrance and Porch

**Site Address:**  
36 Frays Avenue  
West Drayton  
UB7 7AG


Revisions:

| Rev | Date       | Description |
|-----|------------|-------------|
| A   | 27/01/2022 |             |
|     |            |             |
|     |            |             |
|     |            |             |

**Drawing Description:**  
Site plan & Location Plan

**Drawing No:**  
ART/2022/FE36FA/SPLP

Scale: 1:500, 1:1250  
Paper Size: A3  
Sheet No: 5 of 5

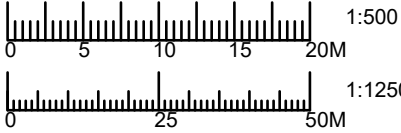

ART CONSULTANTS (UK) LTD  
113 LONG LANE  
STANWELL  
TW19 7AL  
M:07960071377  
E: ARTCONSULTANTSUK@GMAIL.COM