
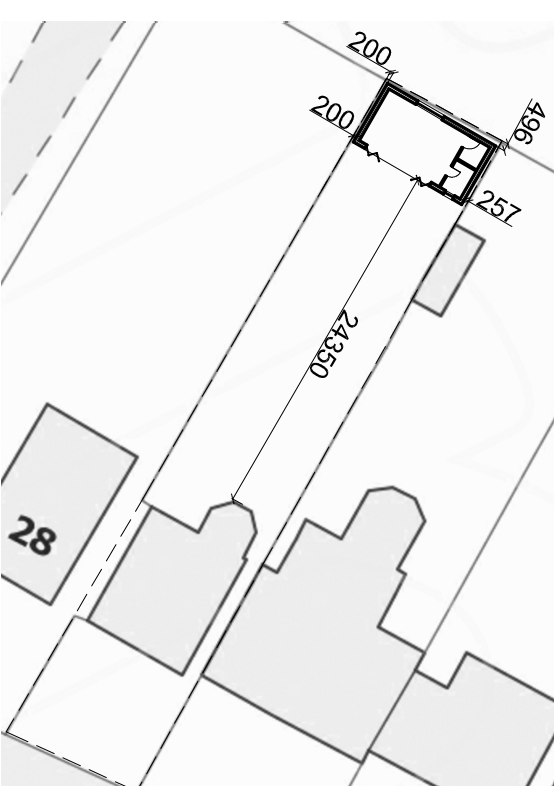
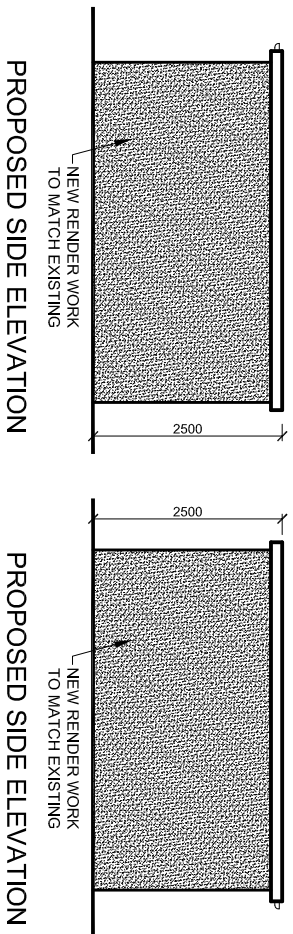
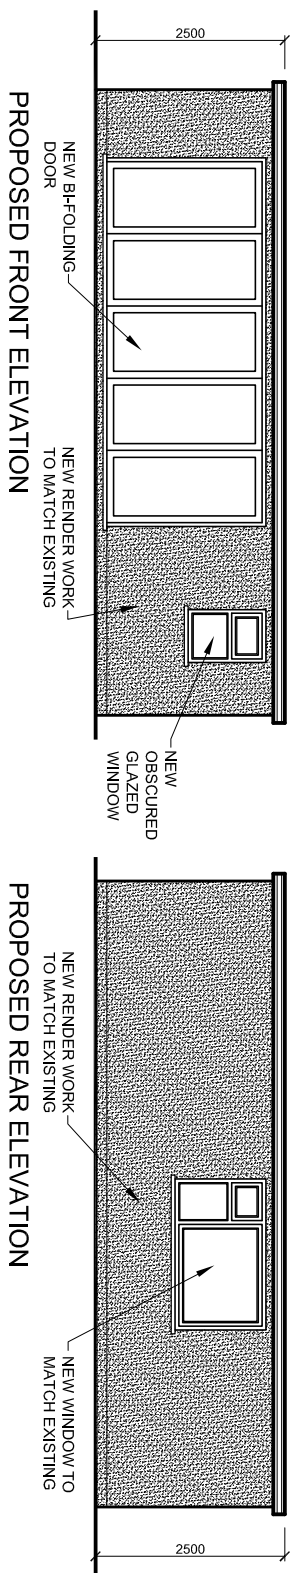
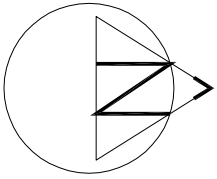
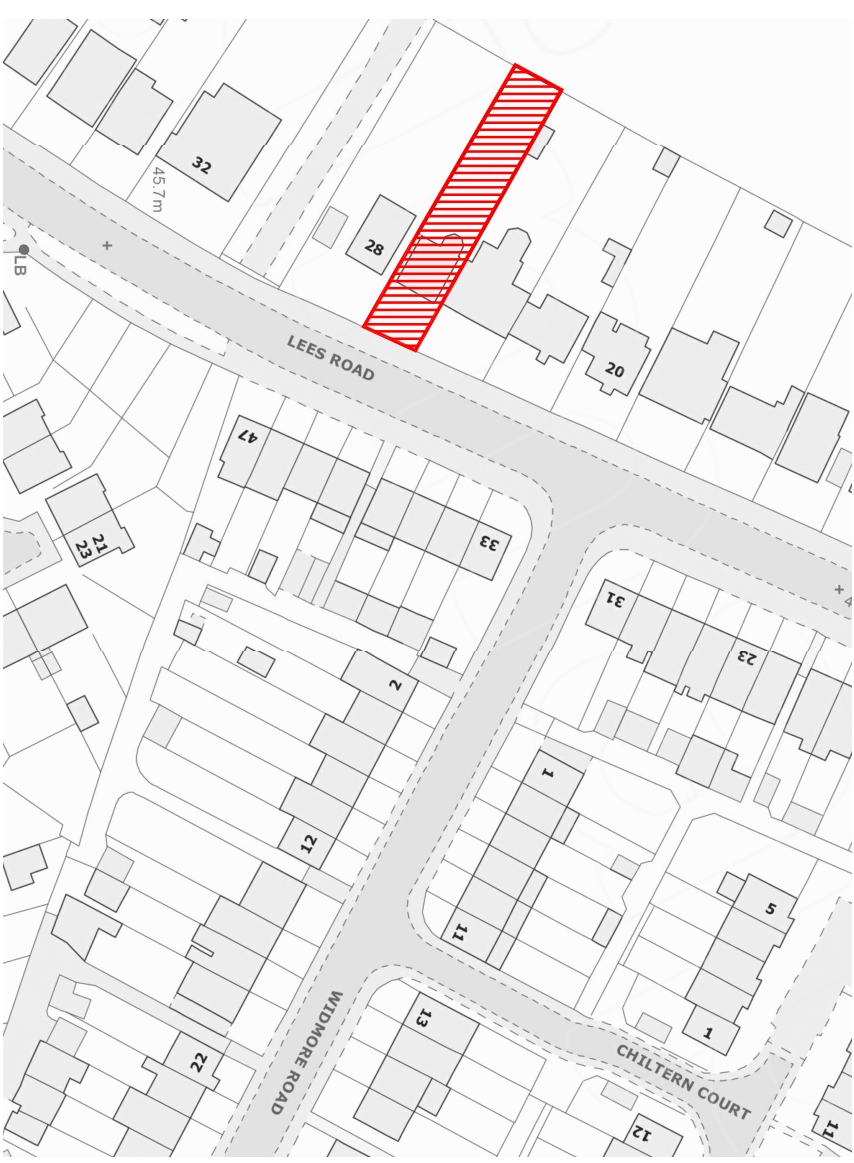


The Contractor is to check all dimensions on site and report any discrepancies to the Contract Administrator. This drawings is to be read in conjunction with all other standard documentation. Dimensions are not to be scaled from this drawing.

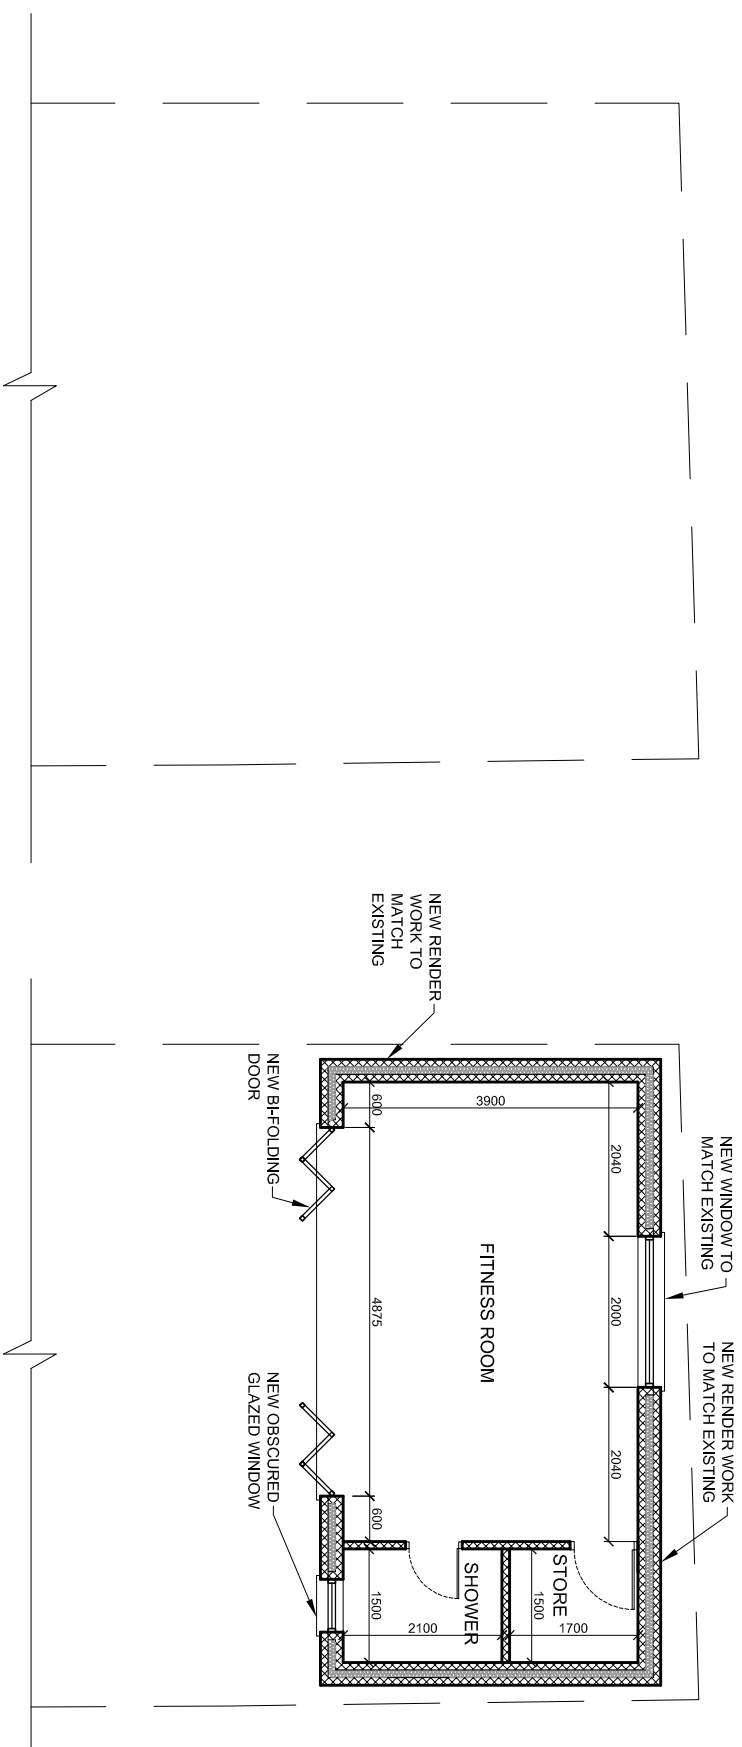

rev.	description	date	chkd.
	 14 Leechcroft Avenue Sidcup Kent DA15 8RS 020 3004 9238 07931 931 035 s.nagpal@dapoconsultants.co.uk www.dapoconsultants.co.uk		

project:
26 Lees Road
Uxbridge

drawing title :

Existing and Proposed Floor Plans

drawn: SN		chkd: SS	date: 08.09.2020
status: Permit. Develop.		scale: 1:100@A3	
proj no: 1293	draw no: 01	rev no:	