

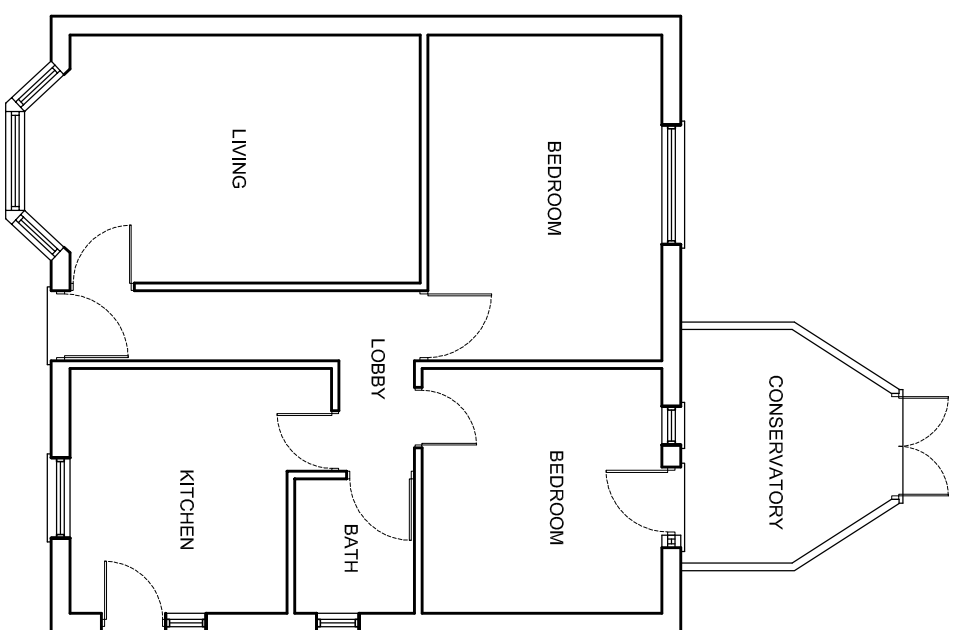



The Contractor is to check all dimensions on site and report any discrepancies to the Contract Administrator. This drawings is to be read in conjunction with all other standard documentation. Dimensions are not to be scaled from this drawing.

 



EXISTING GROUND FLOOR PLAN

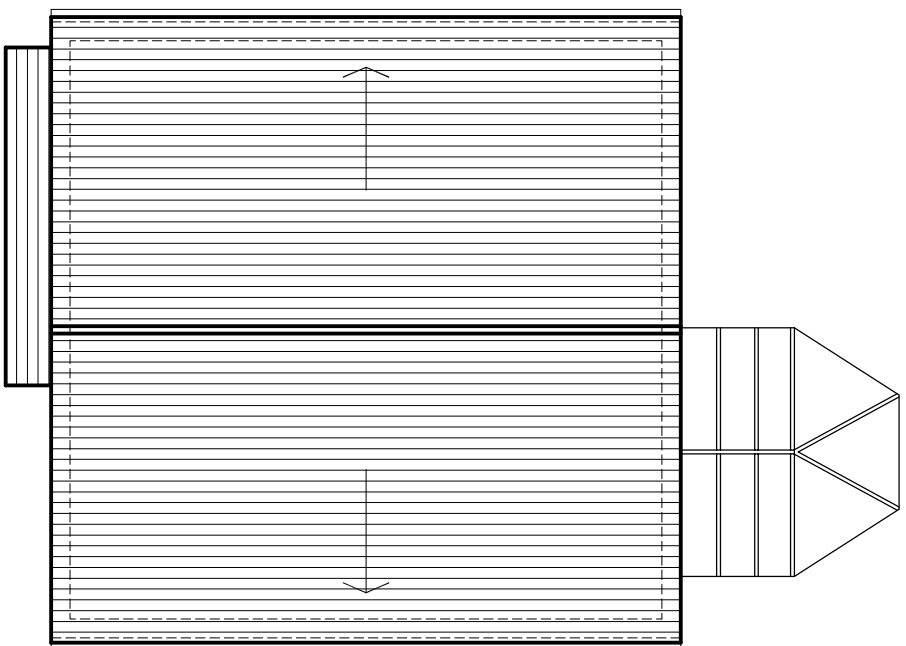


EXISTING ROOF PLAN

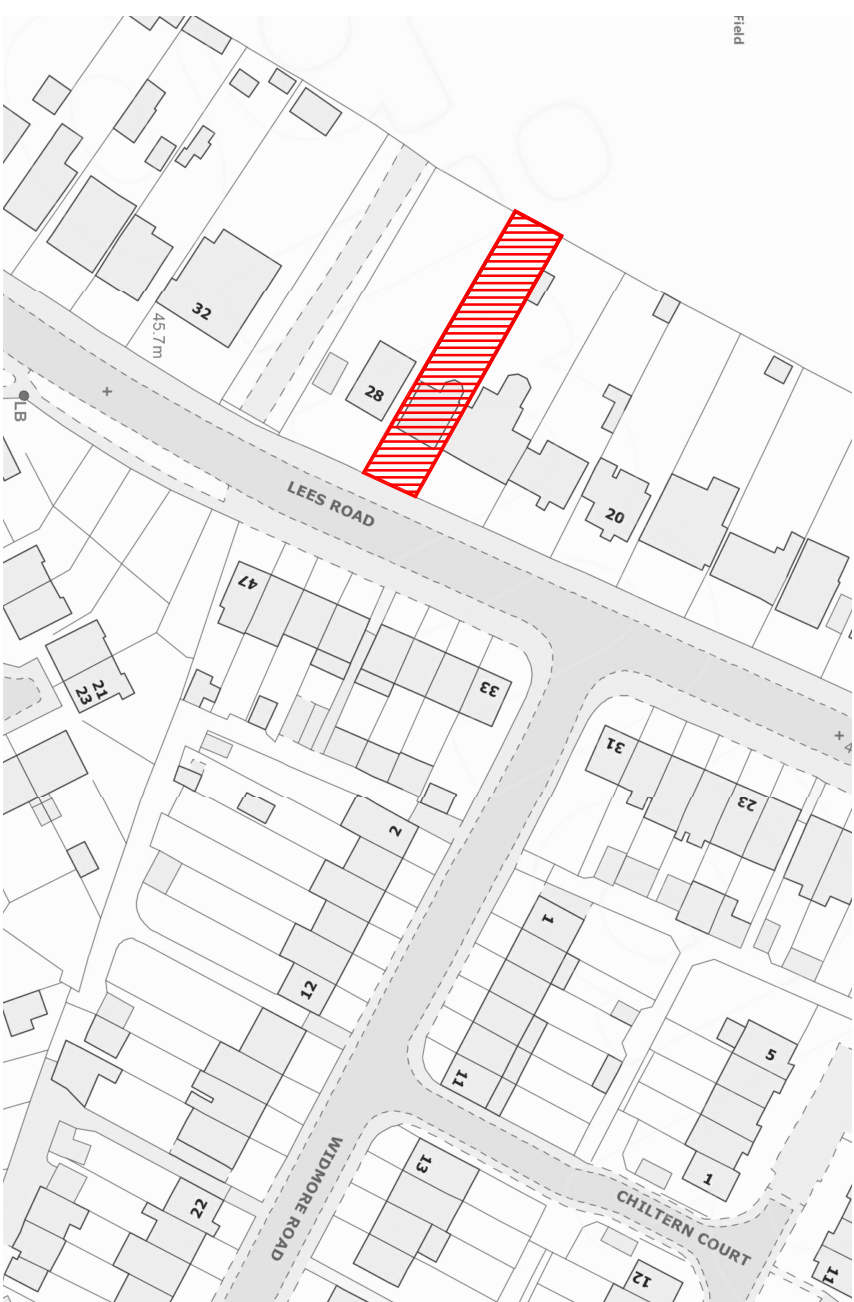

LOCATION PLAN - SCALE 1:1250

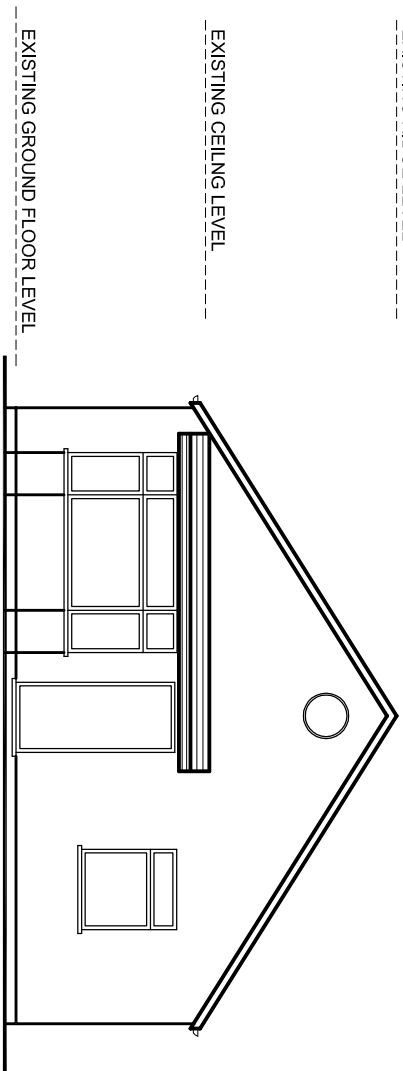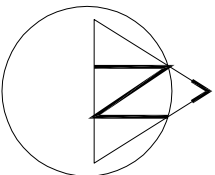

EXISTING FRONT ELEVATION

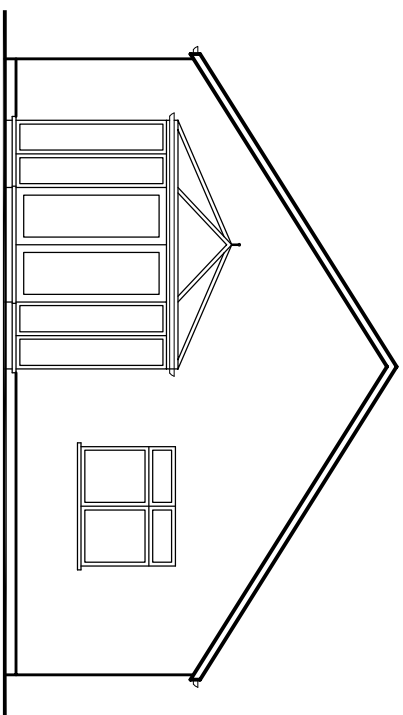

EXISTING REAR ELEVATION


EXISTING CEILING LEVEL

EXISTING GROUND FLOOR LEVEL


EXISTING RIDGE LEVEL

EXISTING CEILING LEVEL


EXISTING GROUND FLOOR LEVEL

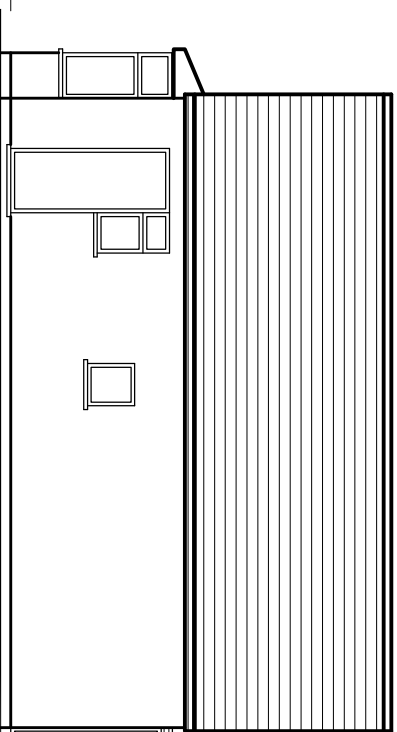

EXISTING SIDE ELEVATION

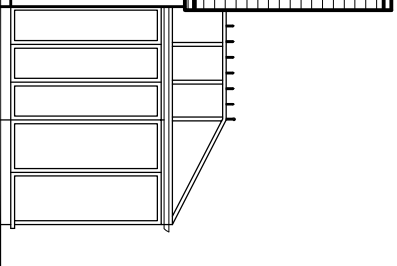

EXISTING SIDE ELEVATION

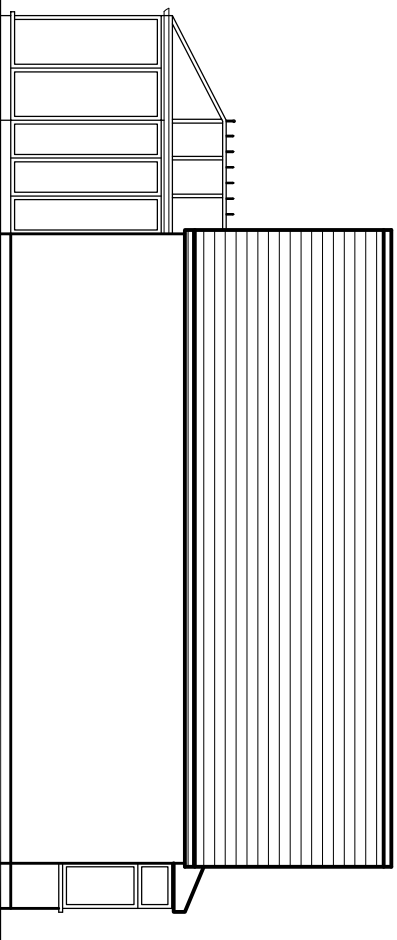

rev.	description	date	chkd.
	 14 Leechcroft Avenue Sidcup Kent DA15 8RS 020 3004 9238 07931 931 035		
	Design And Plan CONSULTANTS s.nagpal@dapconsultants.co.uk www.dapconsultants.co.uk		

project : 26 Lees Road
Uxbridge

drawing title :

Existing Floor Plans and Elevations

drawn: SN	chkd: SS	date: 08.09.2020
status: Planning		scale: 1:100@A3
proj no: 1293	dyg no: 01	rev no: