




The Contractor is to check all dimensions on site and report any discrepancies to the Contract Administrator. This drawing is to be read in conjunction with all other standard documentation. Dimensions are not to be scaled from this drawing.

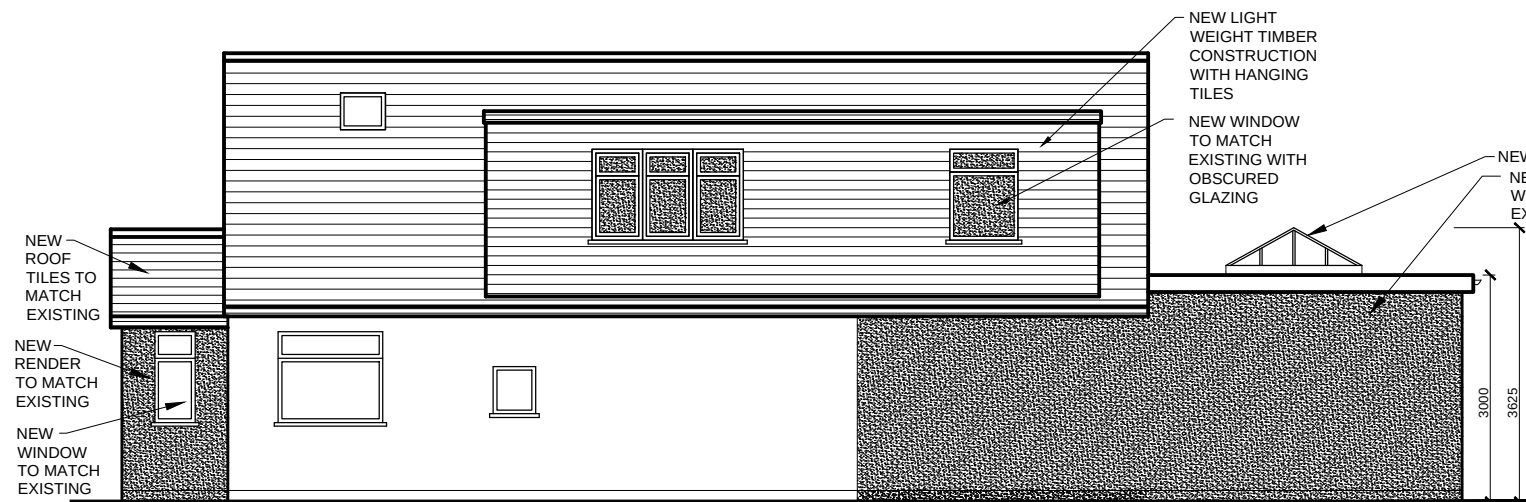

PROPOSED SIDE ELEVATION

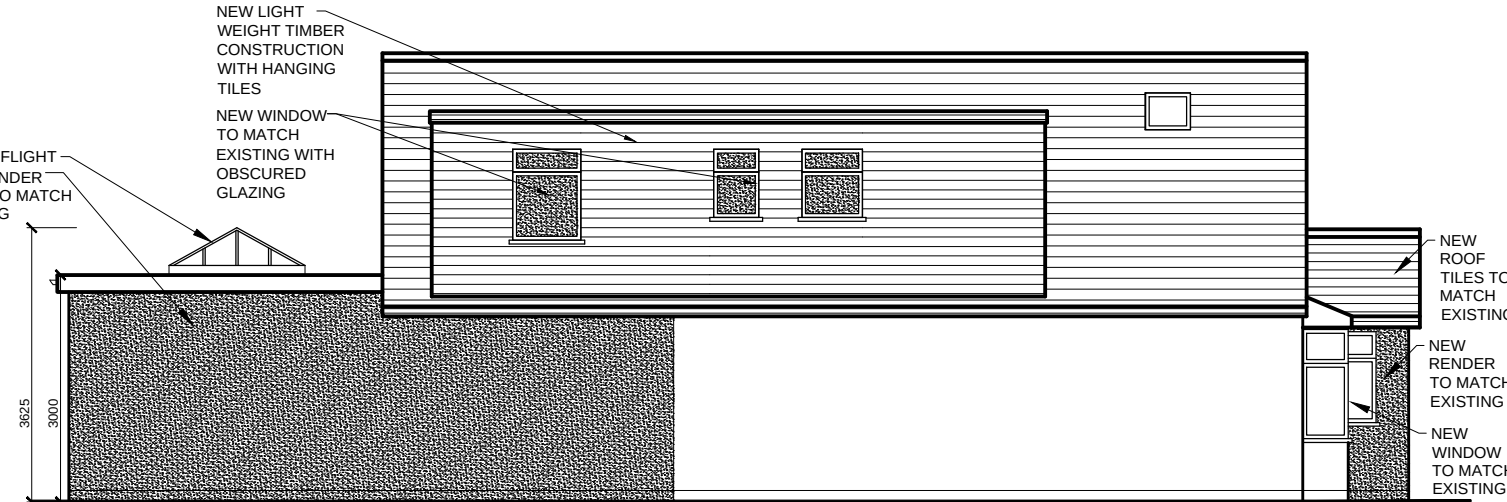

PROPOSED SIDE ELEVATION

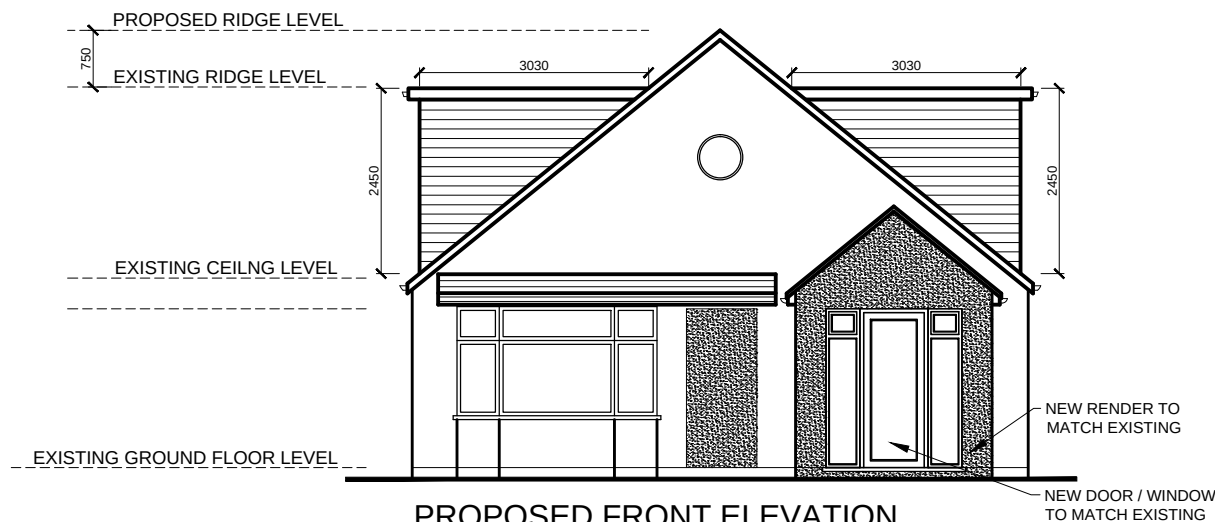

PROPOSED FRONT ELEVATION



PROPOSED REAR ELEVATION

rev.	description	date	chkd.
------	-------------	------	-------

DAP
Design And Plan
CONSULTANTS

14 Leechcroft Avenue
Sidcup Kent DA15 8RS
020 3004 9238
07931 931 035
s.nagpal@dapconsultants.co.uk
www.dapconsultants.co.uk

project : **26 Lees Road
Uxbridge**

drawing title :

Proposed Elevations

drawn: SN	chkd: SS	date: 06.10.2020
status: Planning		scale: 1:100@A3
proj no: 1293	drg no: 03	rev no: A