


All work to comply with current building regulations and codes of practice


Do not scale from drawings
all dimensions to be checked on site before the start of any work

All Proposed External Materials to Match Existing External Materials

Any Proposed Windows to Flank wall to be Obscure Glazed and Non-Opening below 1.7m from FFL

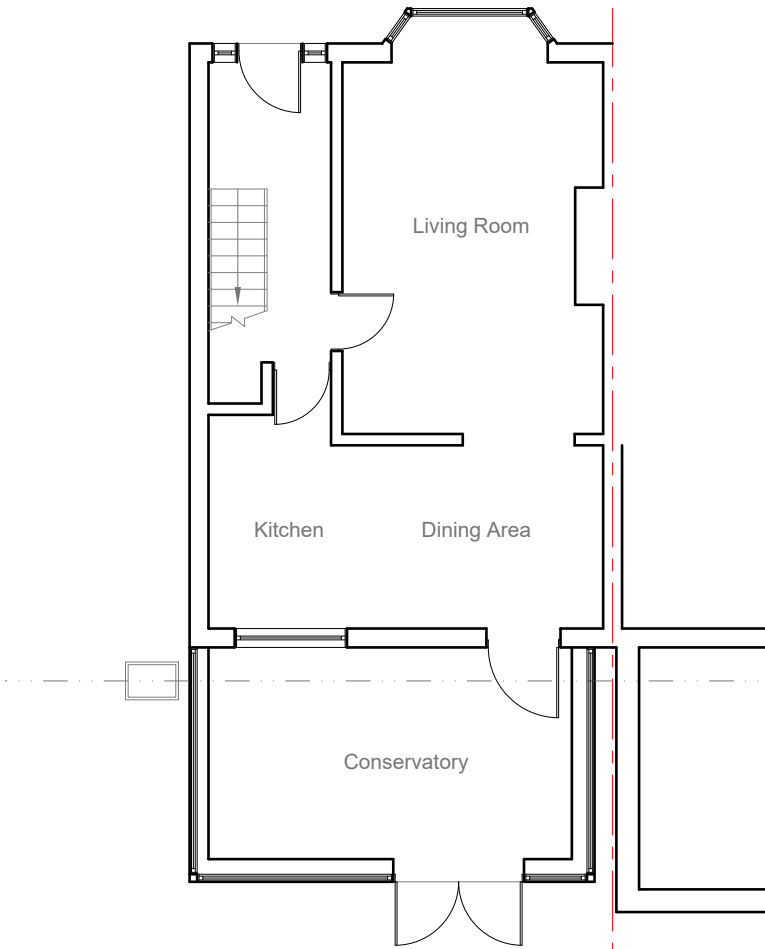

Existing Ground Floor Plan
Scale 1:100

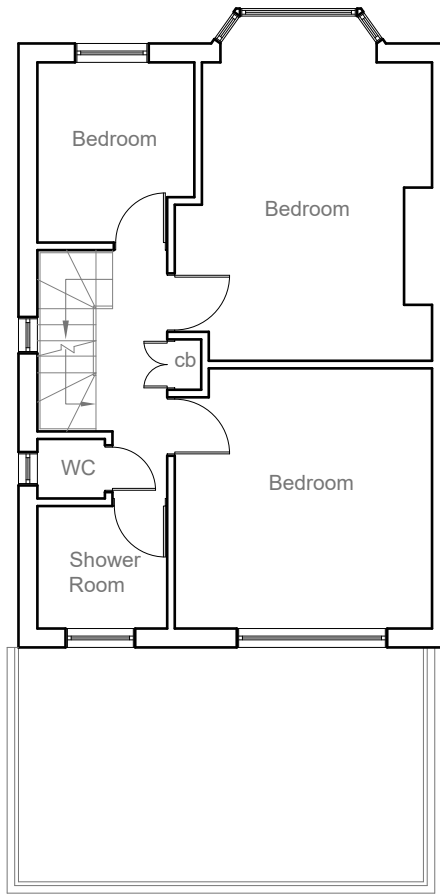


Existing First Floor Plan
Scale 1:100



Existing Rear Elevation
Scale 1:100




Existing Side Elevation
Scale 1:100

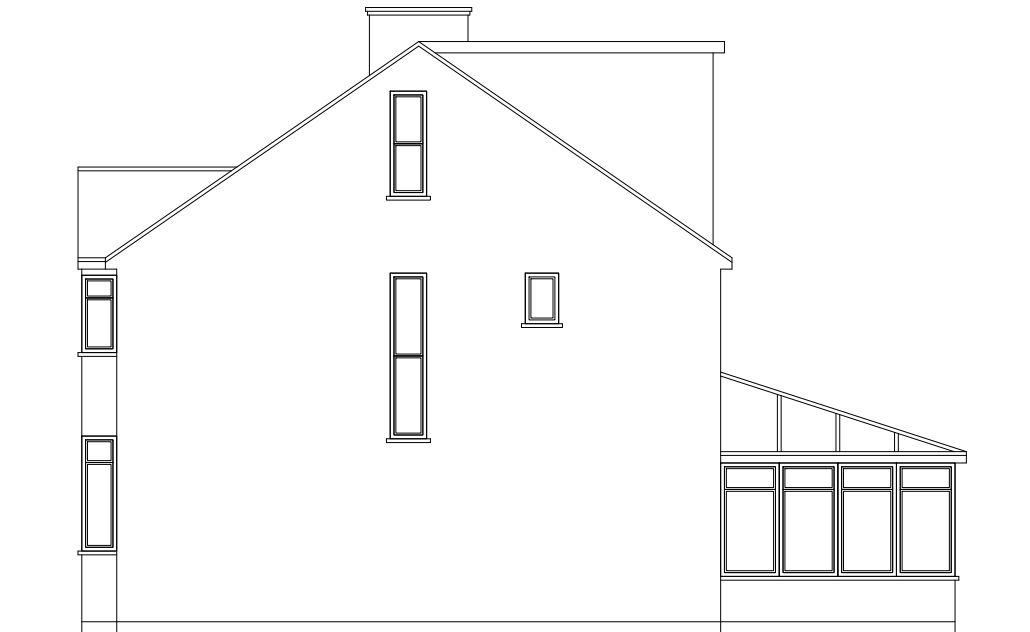

Existing Side Elevation
Scale 1:100



Existing Front Elevation
Scale 1:100

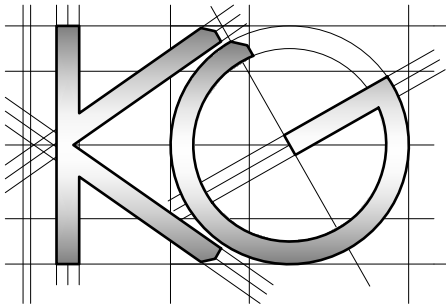

Site Address:
15 Pine Gardens
Ruislip
HA4 9TN

1

Drawing Content:
Existing Floor Plans
Existing Elevations

2

Drawings No:
15pinegardensruislip/2018/07

3

Drawings Scale:
1:100

4

Date Drawn:
6th November 2018

5

Drawn By:
KG

6

Planning Issue

7

Revision:


8

All work to comply with
current building regulations
and codes of practice

Do not scale from drawings
all dimensions to be checked
on site before the start of
any work

All Proposed External Materials to Match
Existing External Materials

Any Proposed Windows to Flank wall to be
Obscure Glazed and Non-Opening below
1.7m from FFL

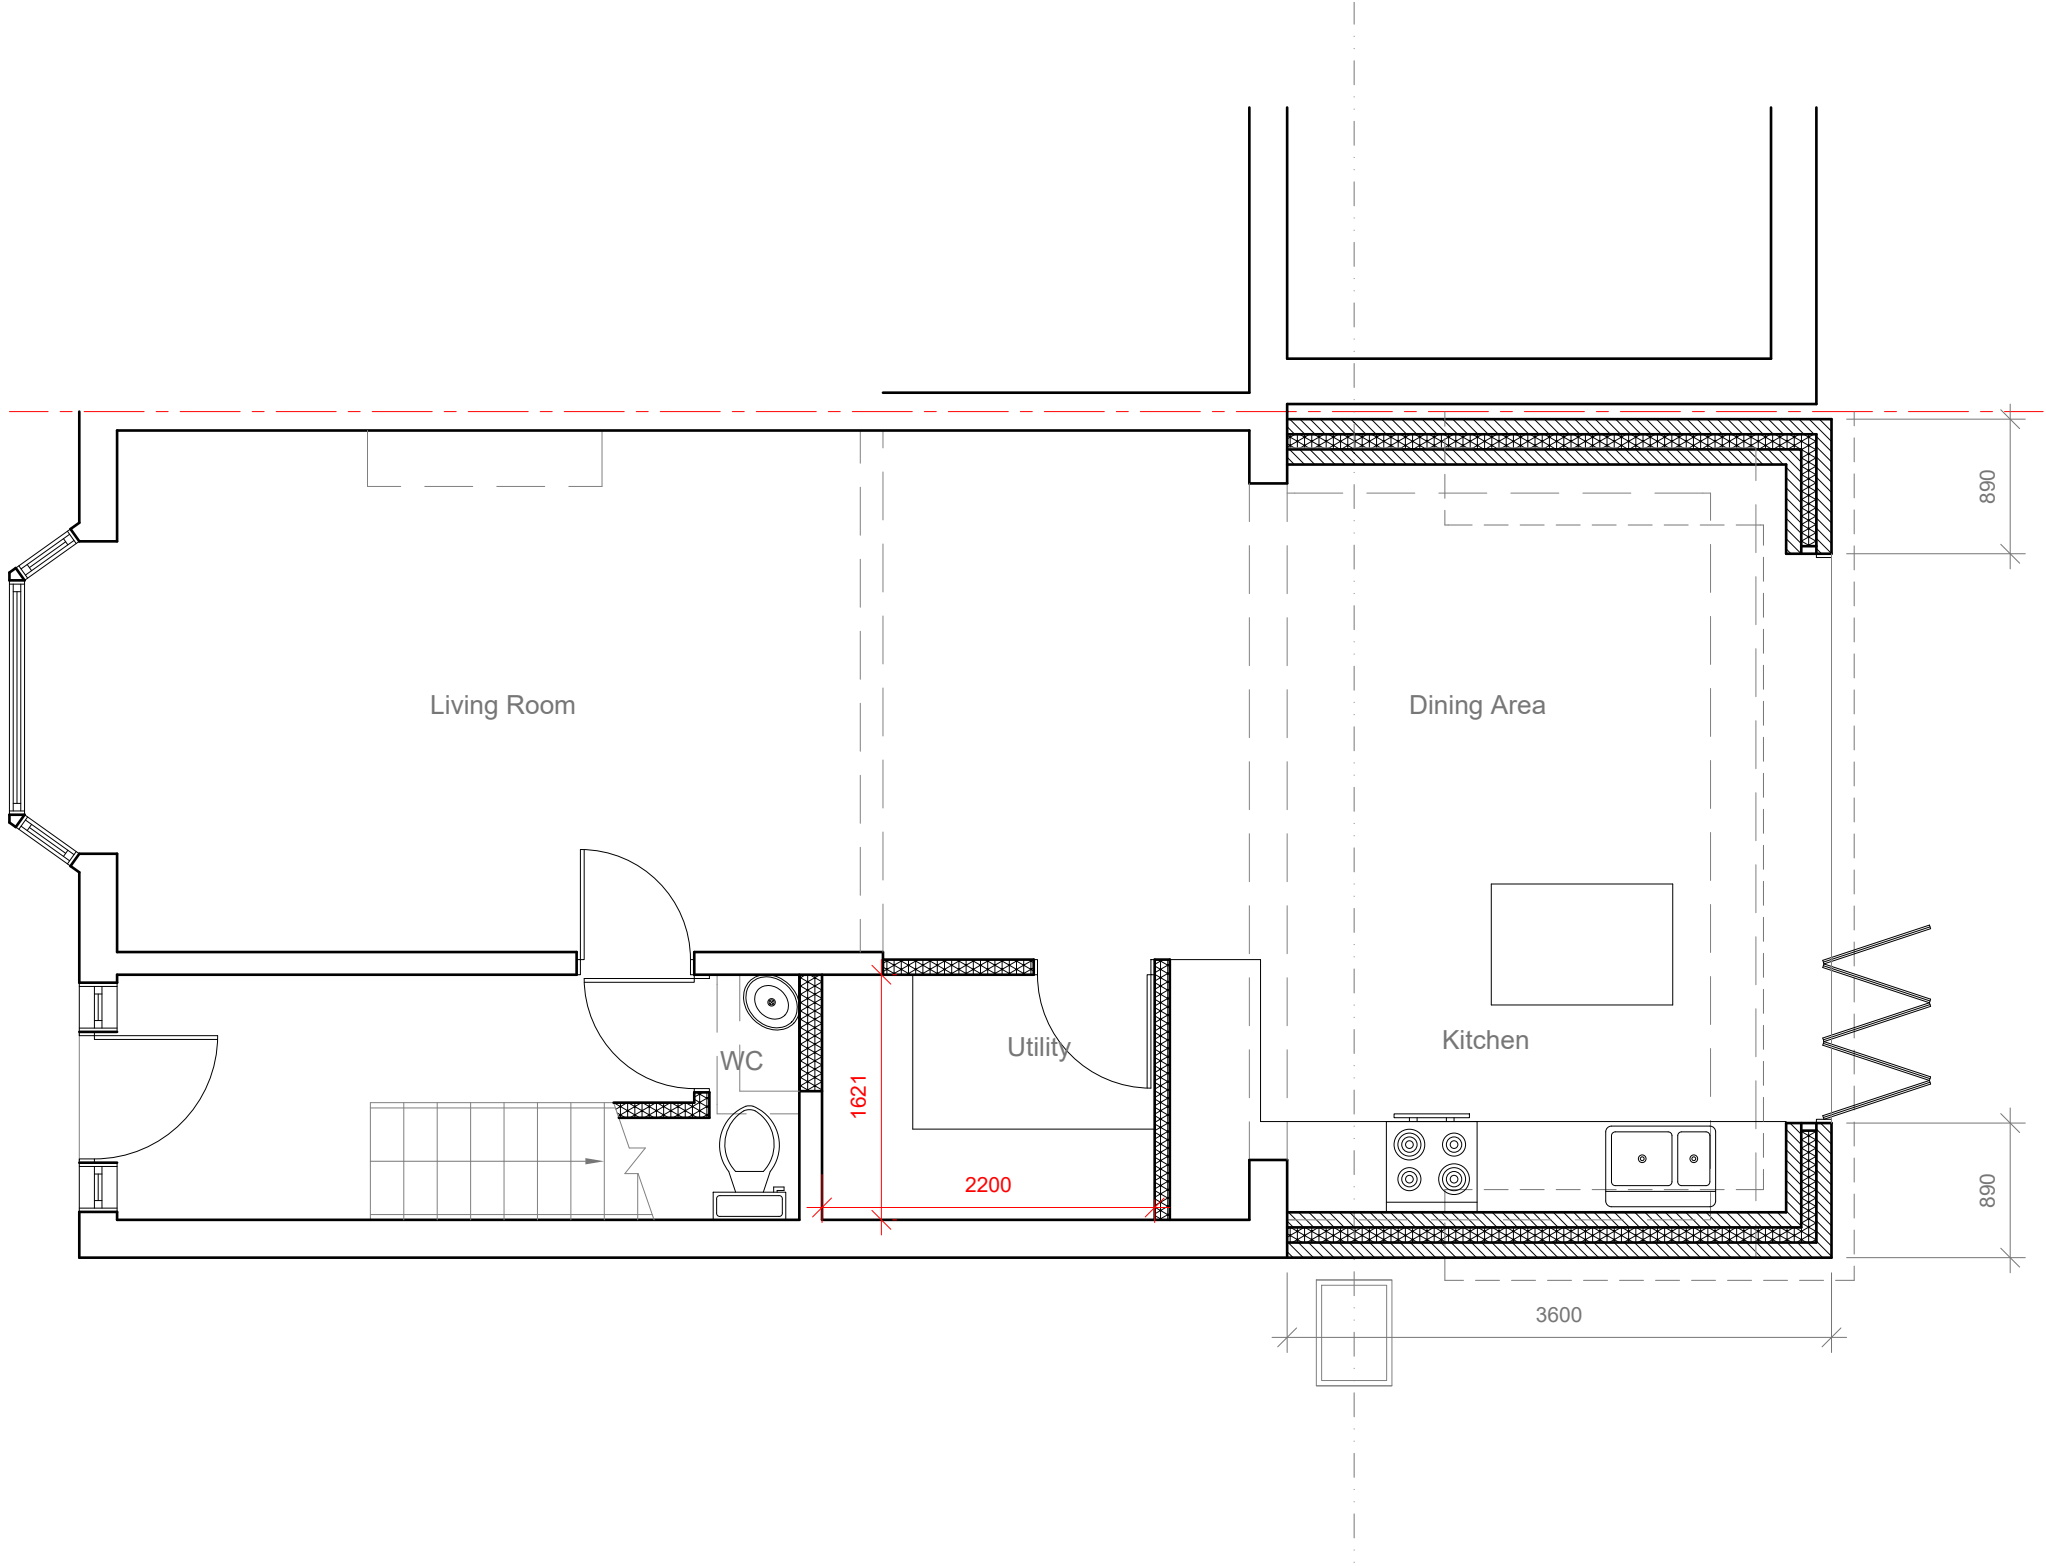


	<u>Site Address:</u> 15 Pine Gardens Ruislip HA4 9TN	<u>Drawing Content:</u> Proposed Ground Floor Plan	<u>Drawings No:</u> 15pinegardensruislip/2018/08	<u>Date Drawn:</u> 6th November 2018	Planning Issue	
	1	2	3	5	7	
			<u>Drawings Scale:</u> 1:50	<u>Drawn By:</u> KG	<u>Revision:</u>	8

All work to comply with
current building regulations
and codes of practice

Do not scale from drawings
all dimensions to be checked
on site before the start of
any work

All Proposed External Materials to Match
Existing External Materials

Any Proposed Windows to Flank wall to be
Obscure Glazed and Non-Opening below
1.7m from FFL

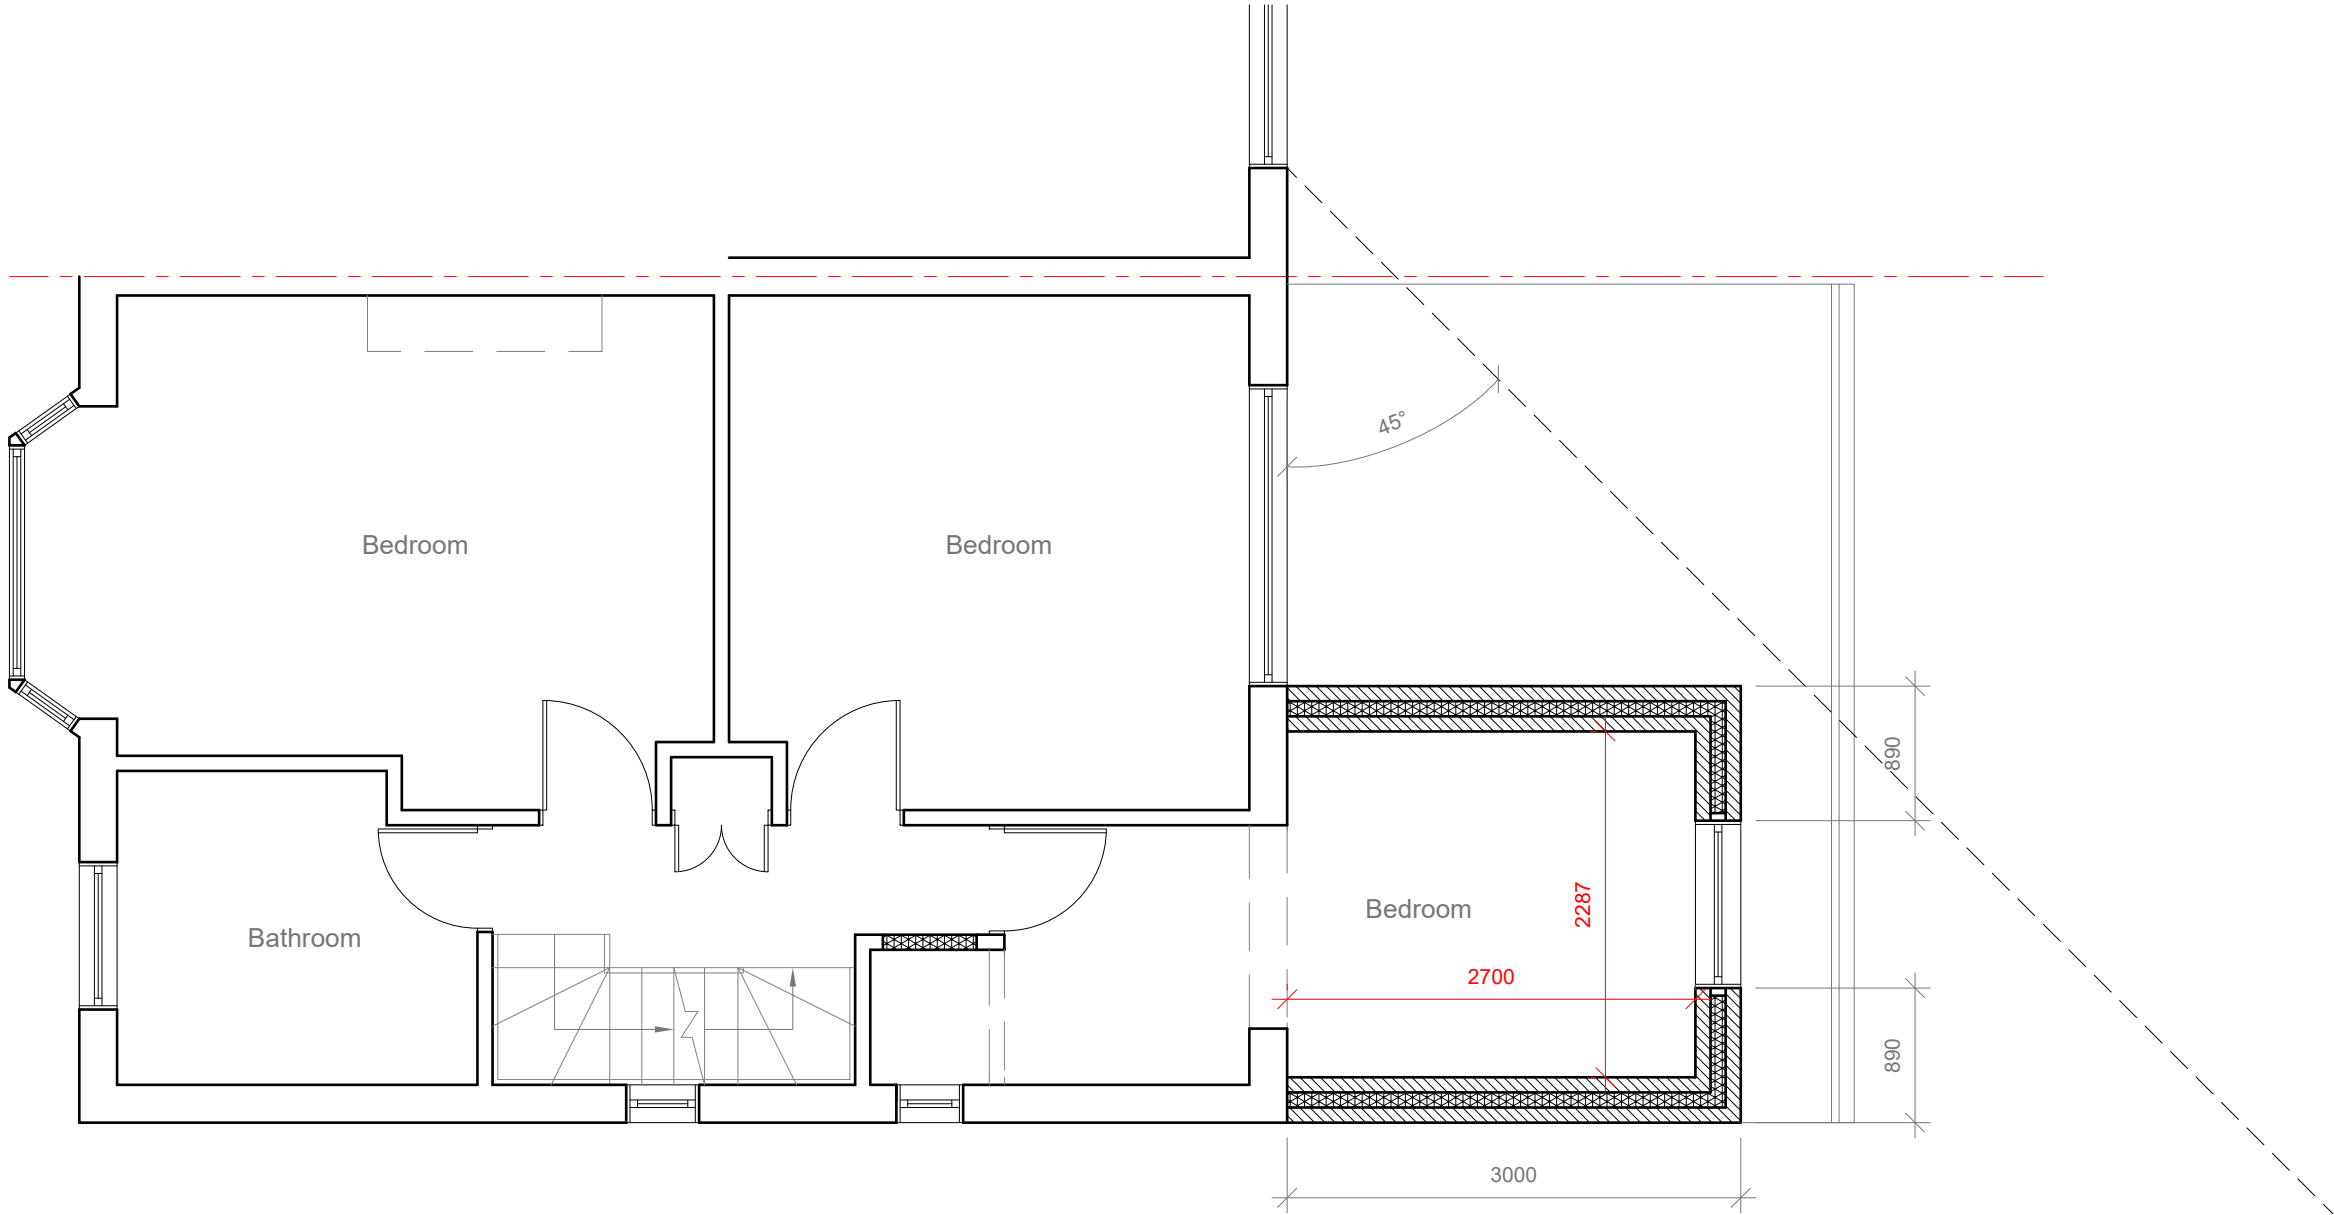

	<u>Site Address:</u> 15 Pine Gardens Ruislip HA4 9TN	<u>Drawing Content:</u> Proposed First Floor Plan	<u>Drawings No:</u> 15pinegardensruislip/2018/09	<u>Date Drawn:</u> 6th November 2018	Planning Issue	
	1	2	3	5	7	
			<u>Drawings Scale:</u> 1:50	<u>Drawn By:</u> KG	<u>Revision:</u>	8

All work to comply with
current building regulations
and codes of practice


Do not scale from drawings
all dimensions to be checked
on site before the start of
any work

All Proposed External Materials to Match
Existing External Materials


Any Proposed Windows to Flank wall to be
Obscure Glazed and Non-Opening below
1.7m from FFL



Proposed Rear Elevation
Scale 1:100

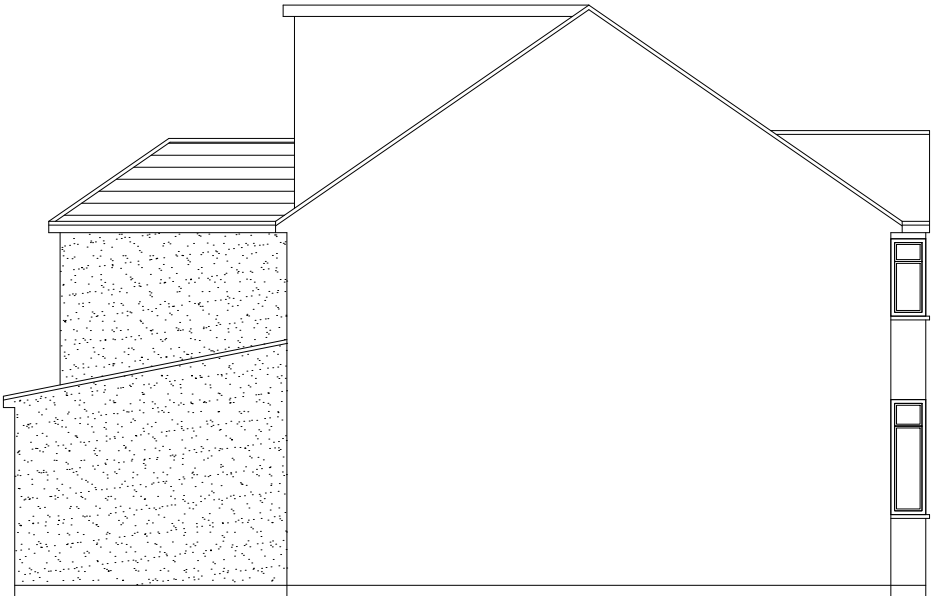


Proposed Side Elevation
Scale 1:100

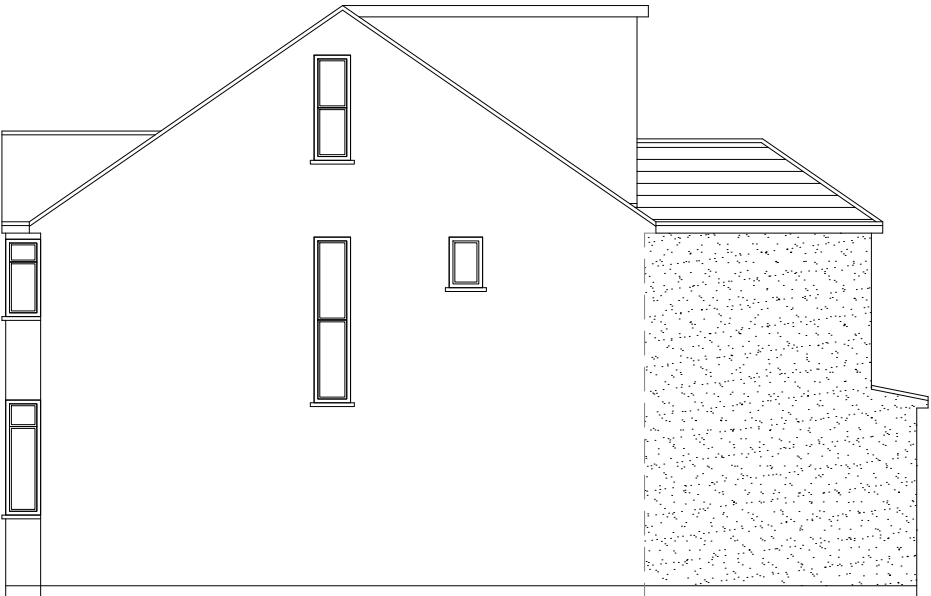

Proposed Side Elevation
Scale 1:100



Existing Front Elevation
Scale 1:100

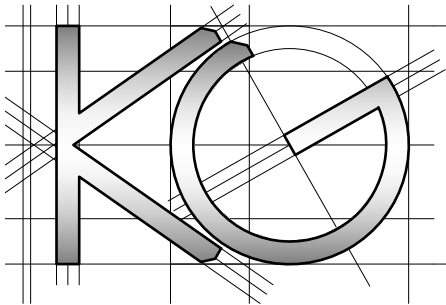

Site Address:
15 Pine Gardens
Ruislip
HA4 9TN

1

Drawing Content:
Proposed Elevations

2

Drawings No:
15pinegardensruislip/2018/10

3

Drawings Scale:
1:100

4

Date Drawn:
6th November 2018

5

Drawn By:
KG

6

Planning Issue

7

Revision:

8