




- Notes:
- 1 This drawing must not be scaled

2 The contractor must check all levels and dimensions on site




3 All works are to be to the satisfaction of local and Statutory Authorities and in accordance with current Building Regulations and Codes of Practice

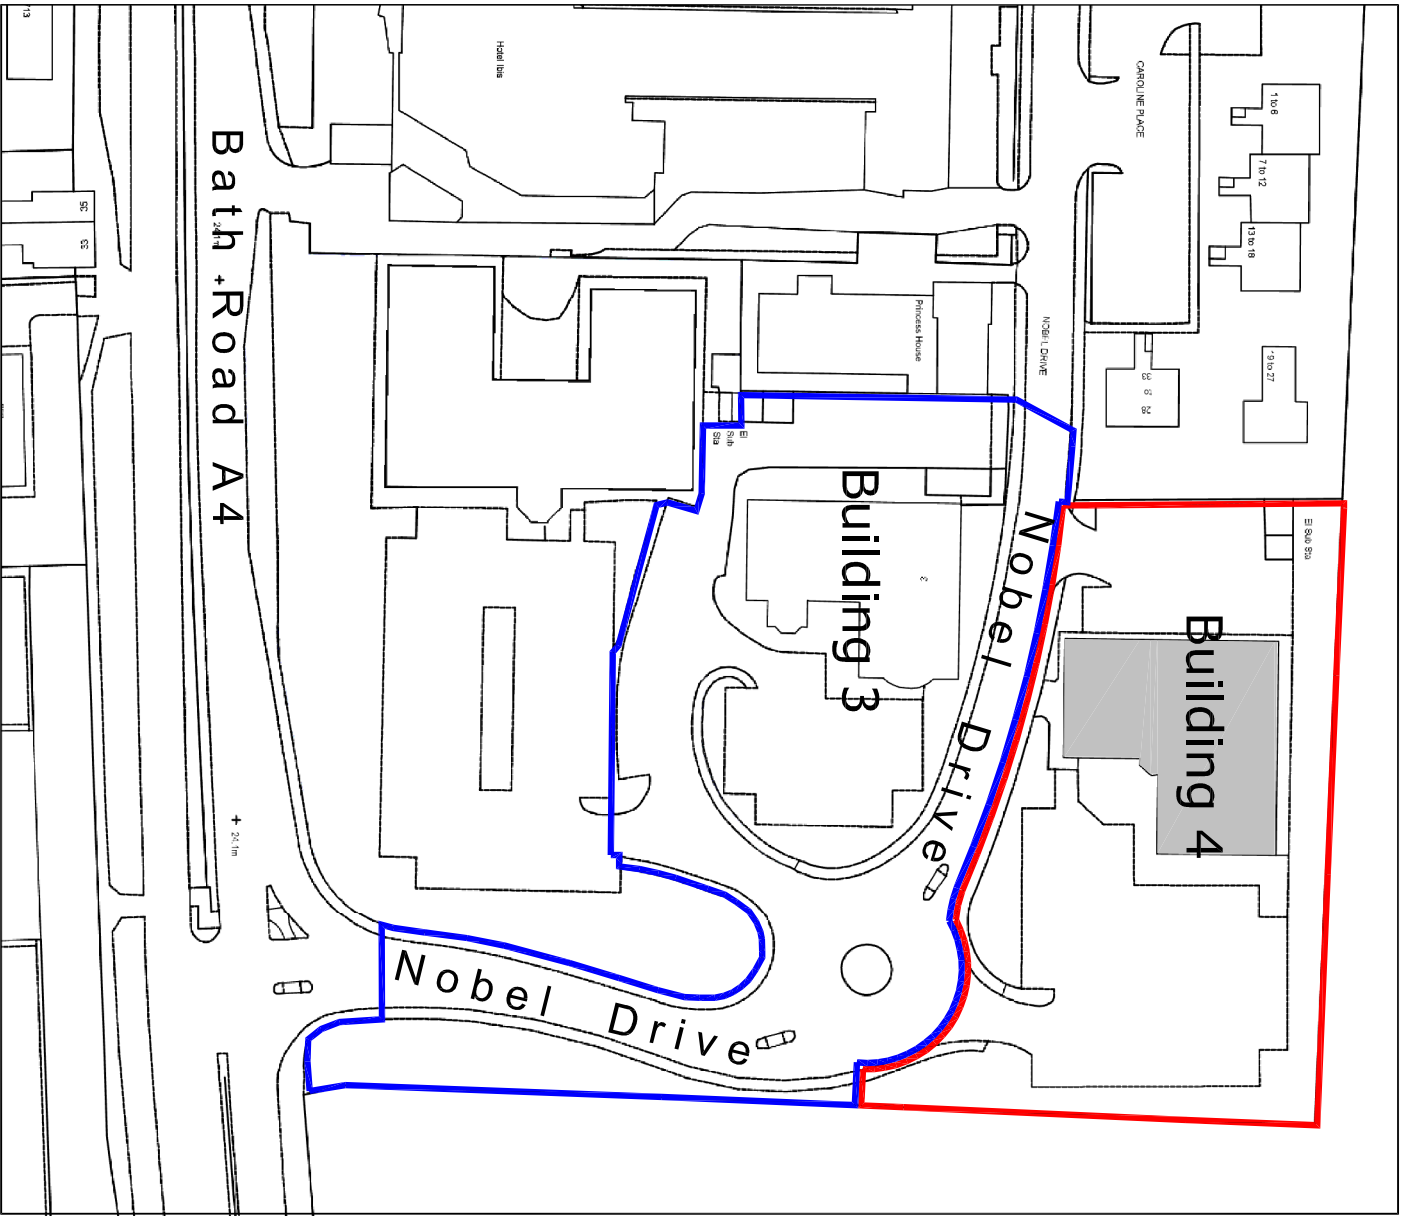

Site Location Plan Building 4

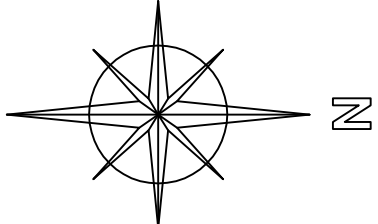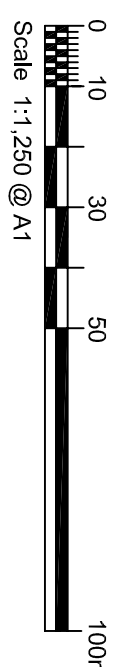

First Floor Plan

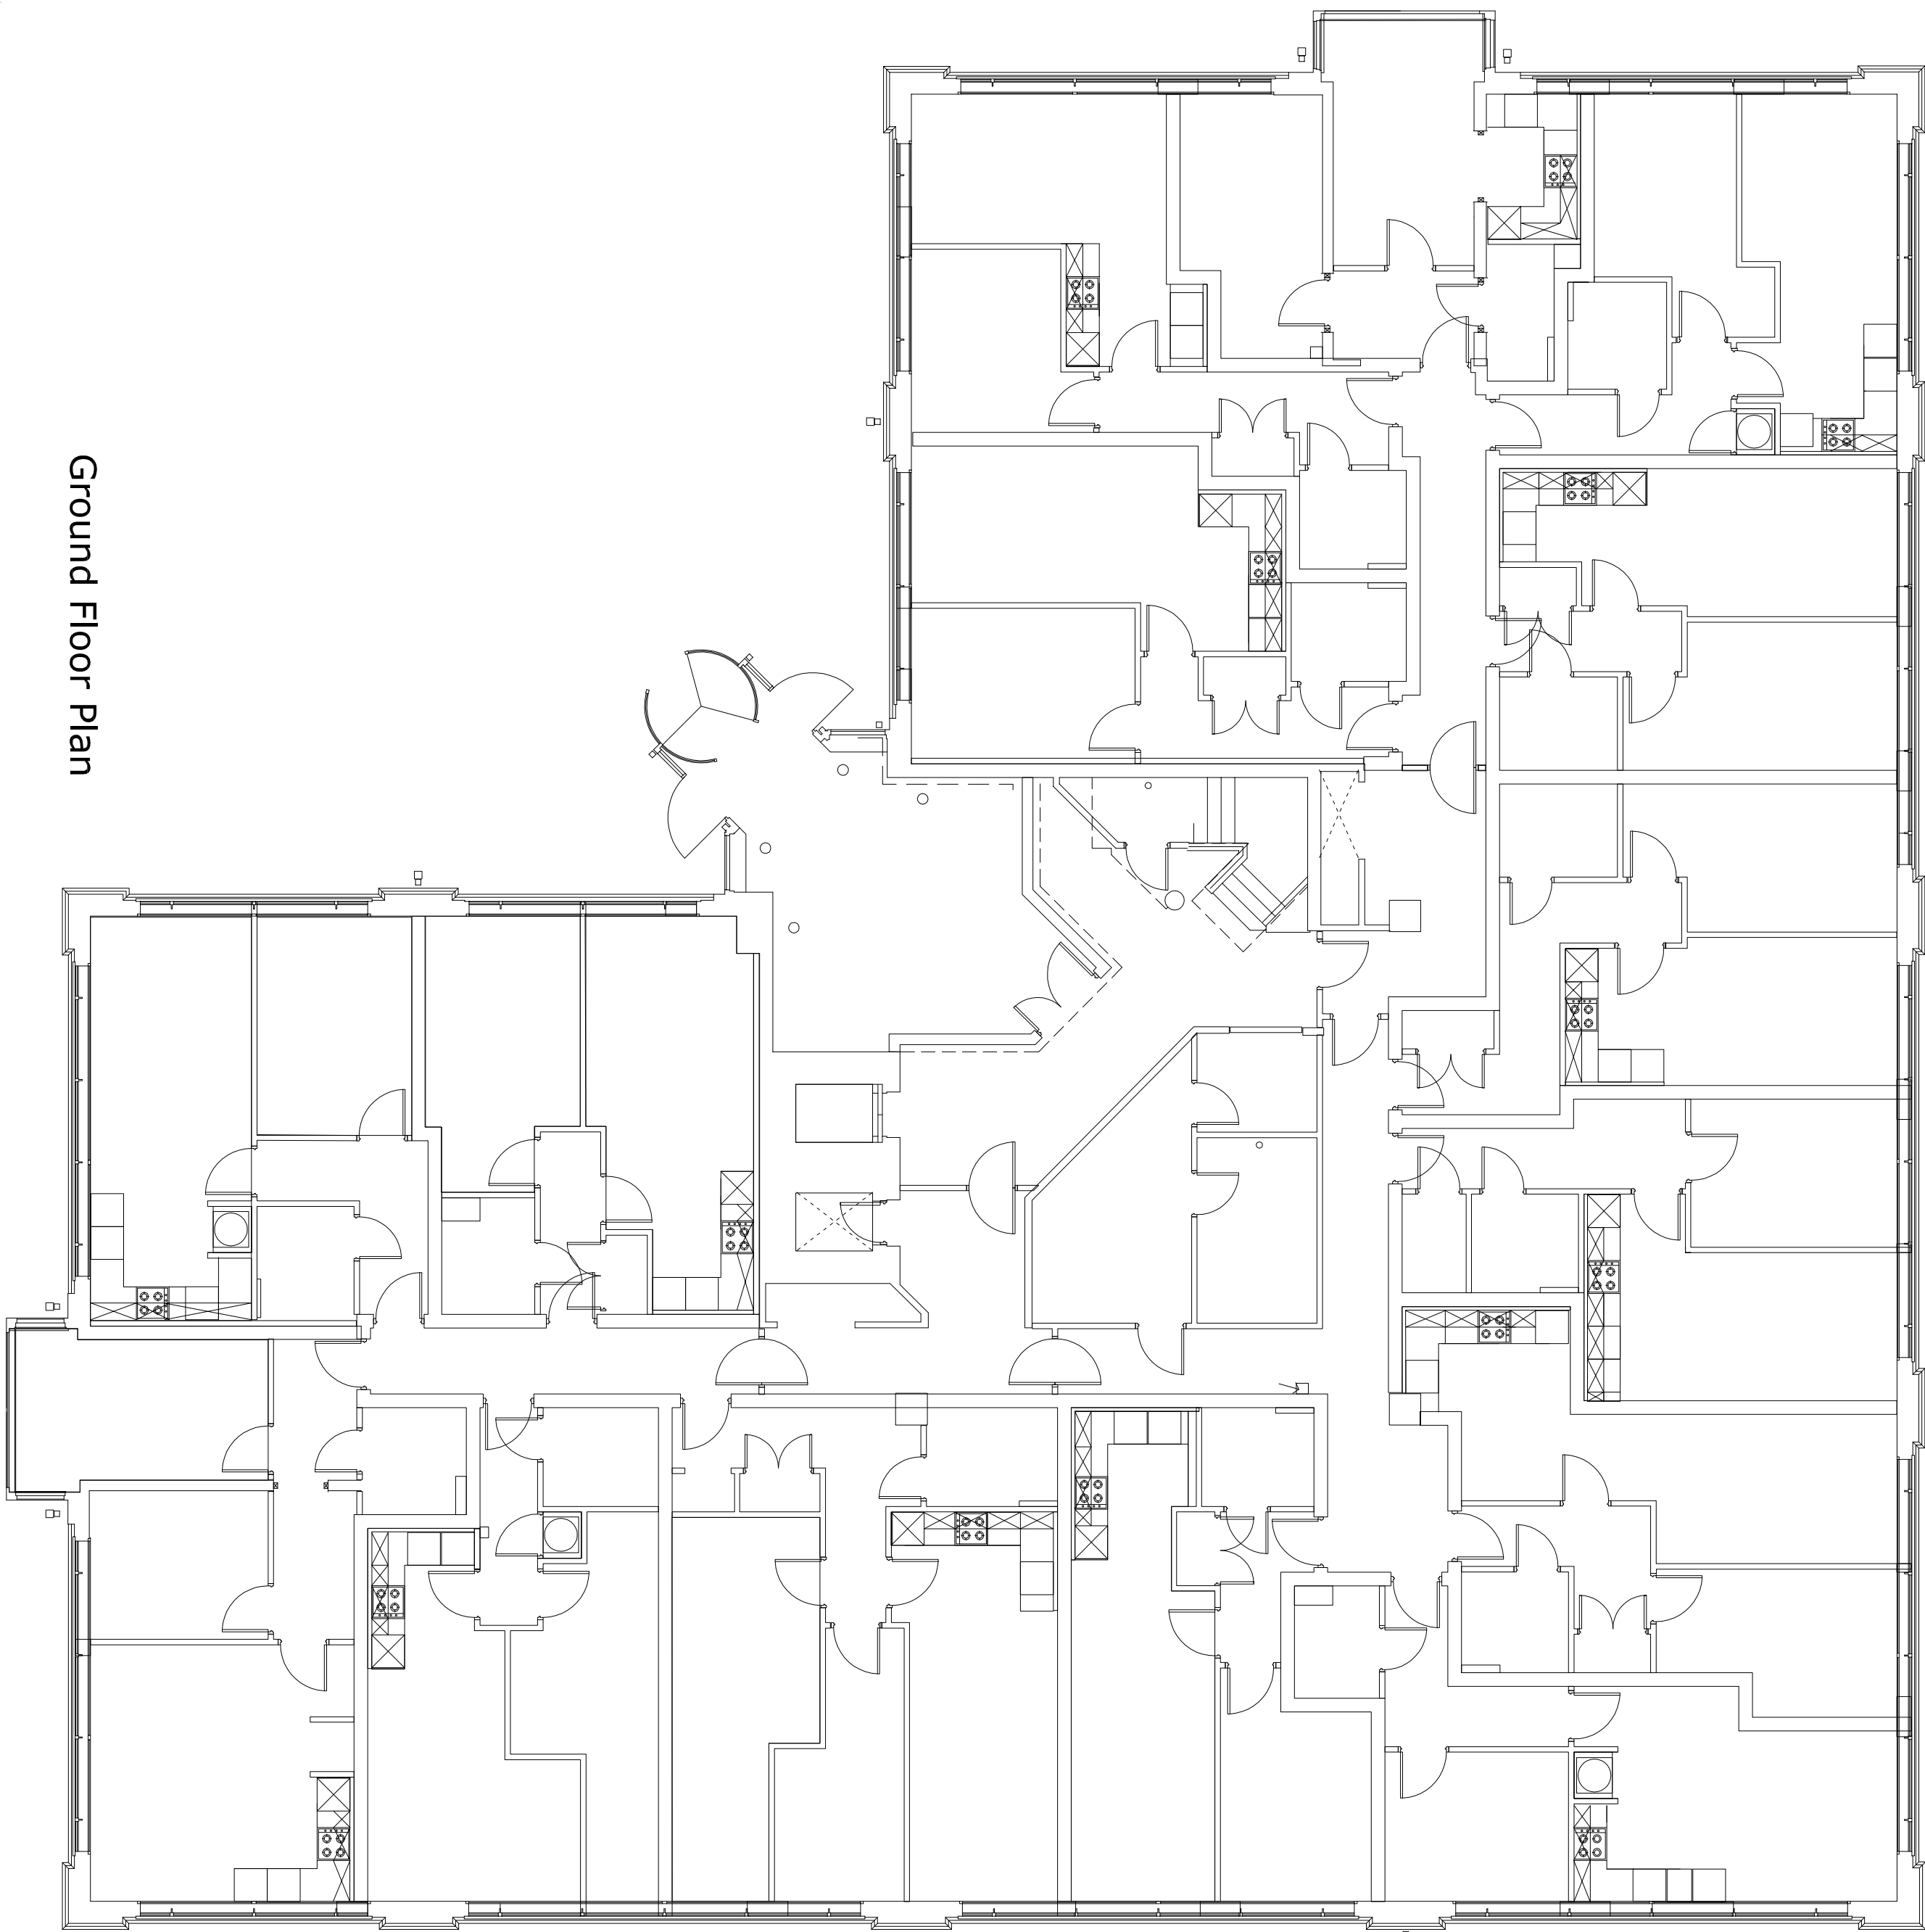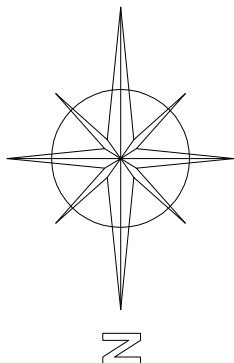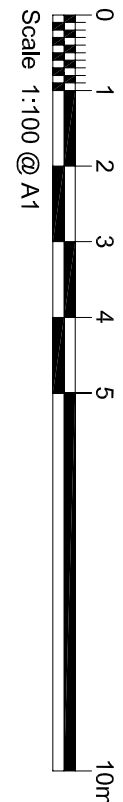

Ground Floor Plan

rev	note	by	date
-	-	-	-

KENNETH W REED ASSOCIATES
Chartered architects
369 Station Road , Harrow , Middlesex HA1 2AW

Building 4, Status Park
Heathrow, UB3 5EY

As Existing
Plans (1 of 2)

Scale	project number	drawing number	revision
As shown	2000	510	-
Drawn by	04/19		
Checked by	TK		