

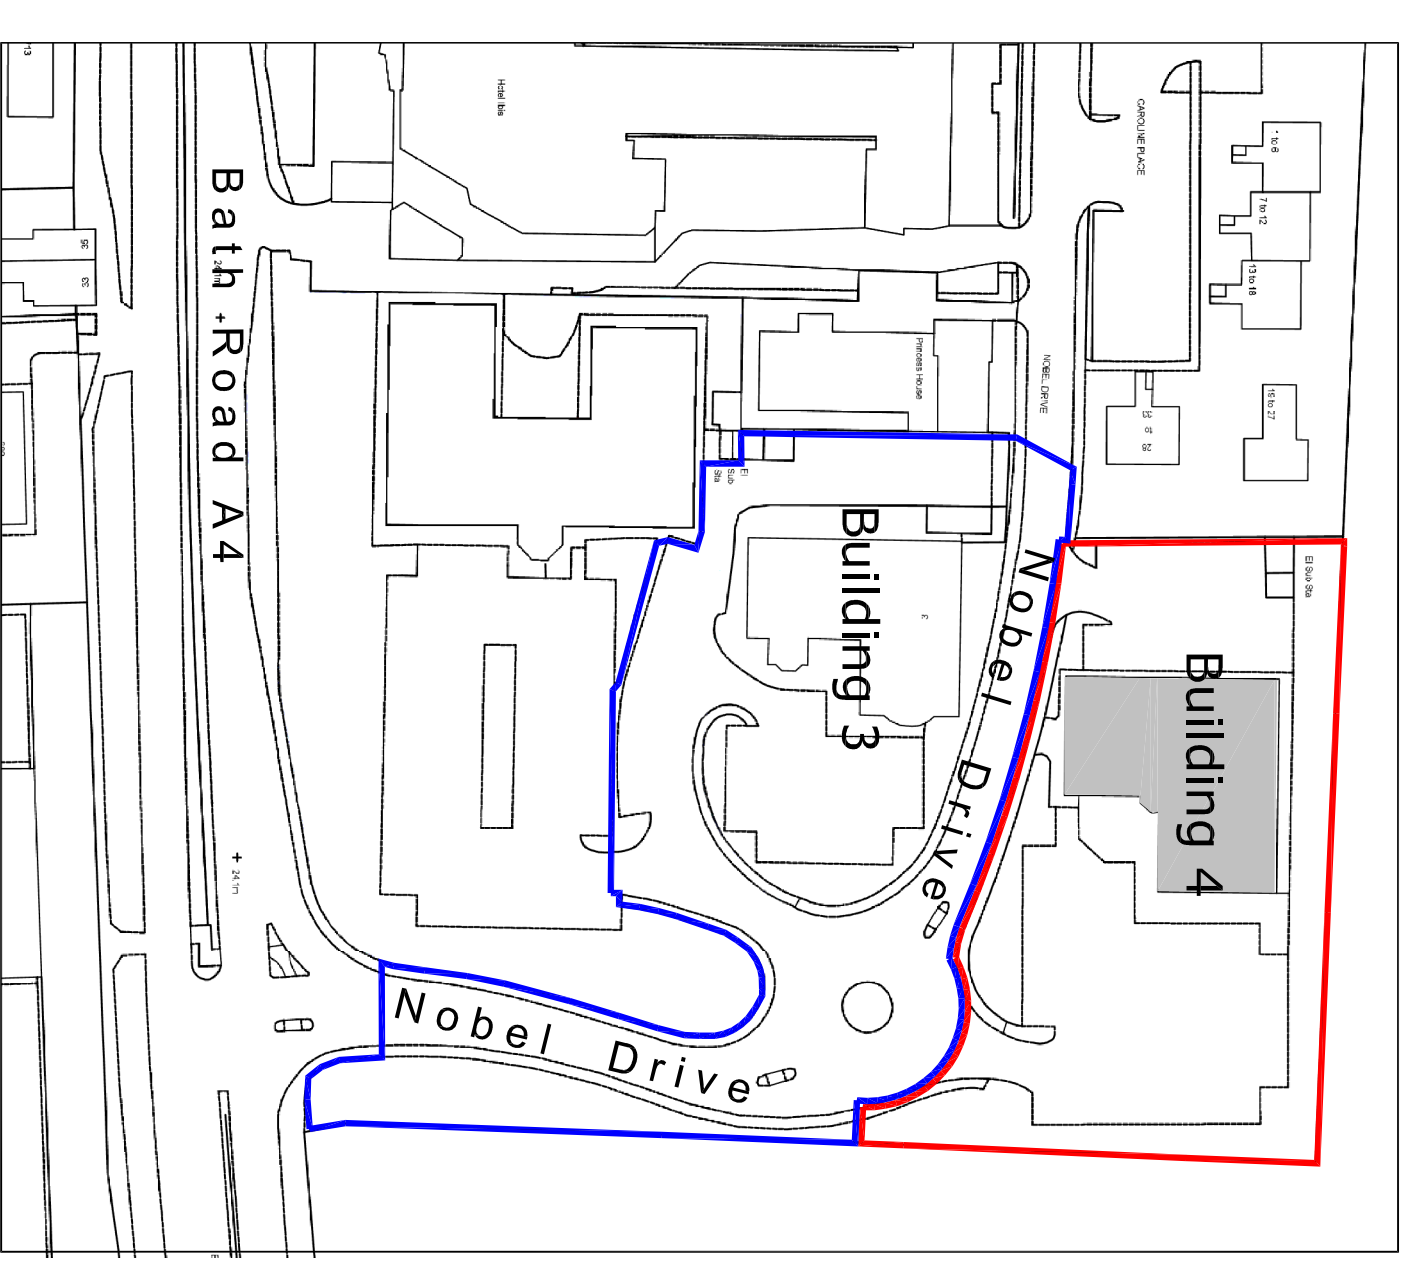
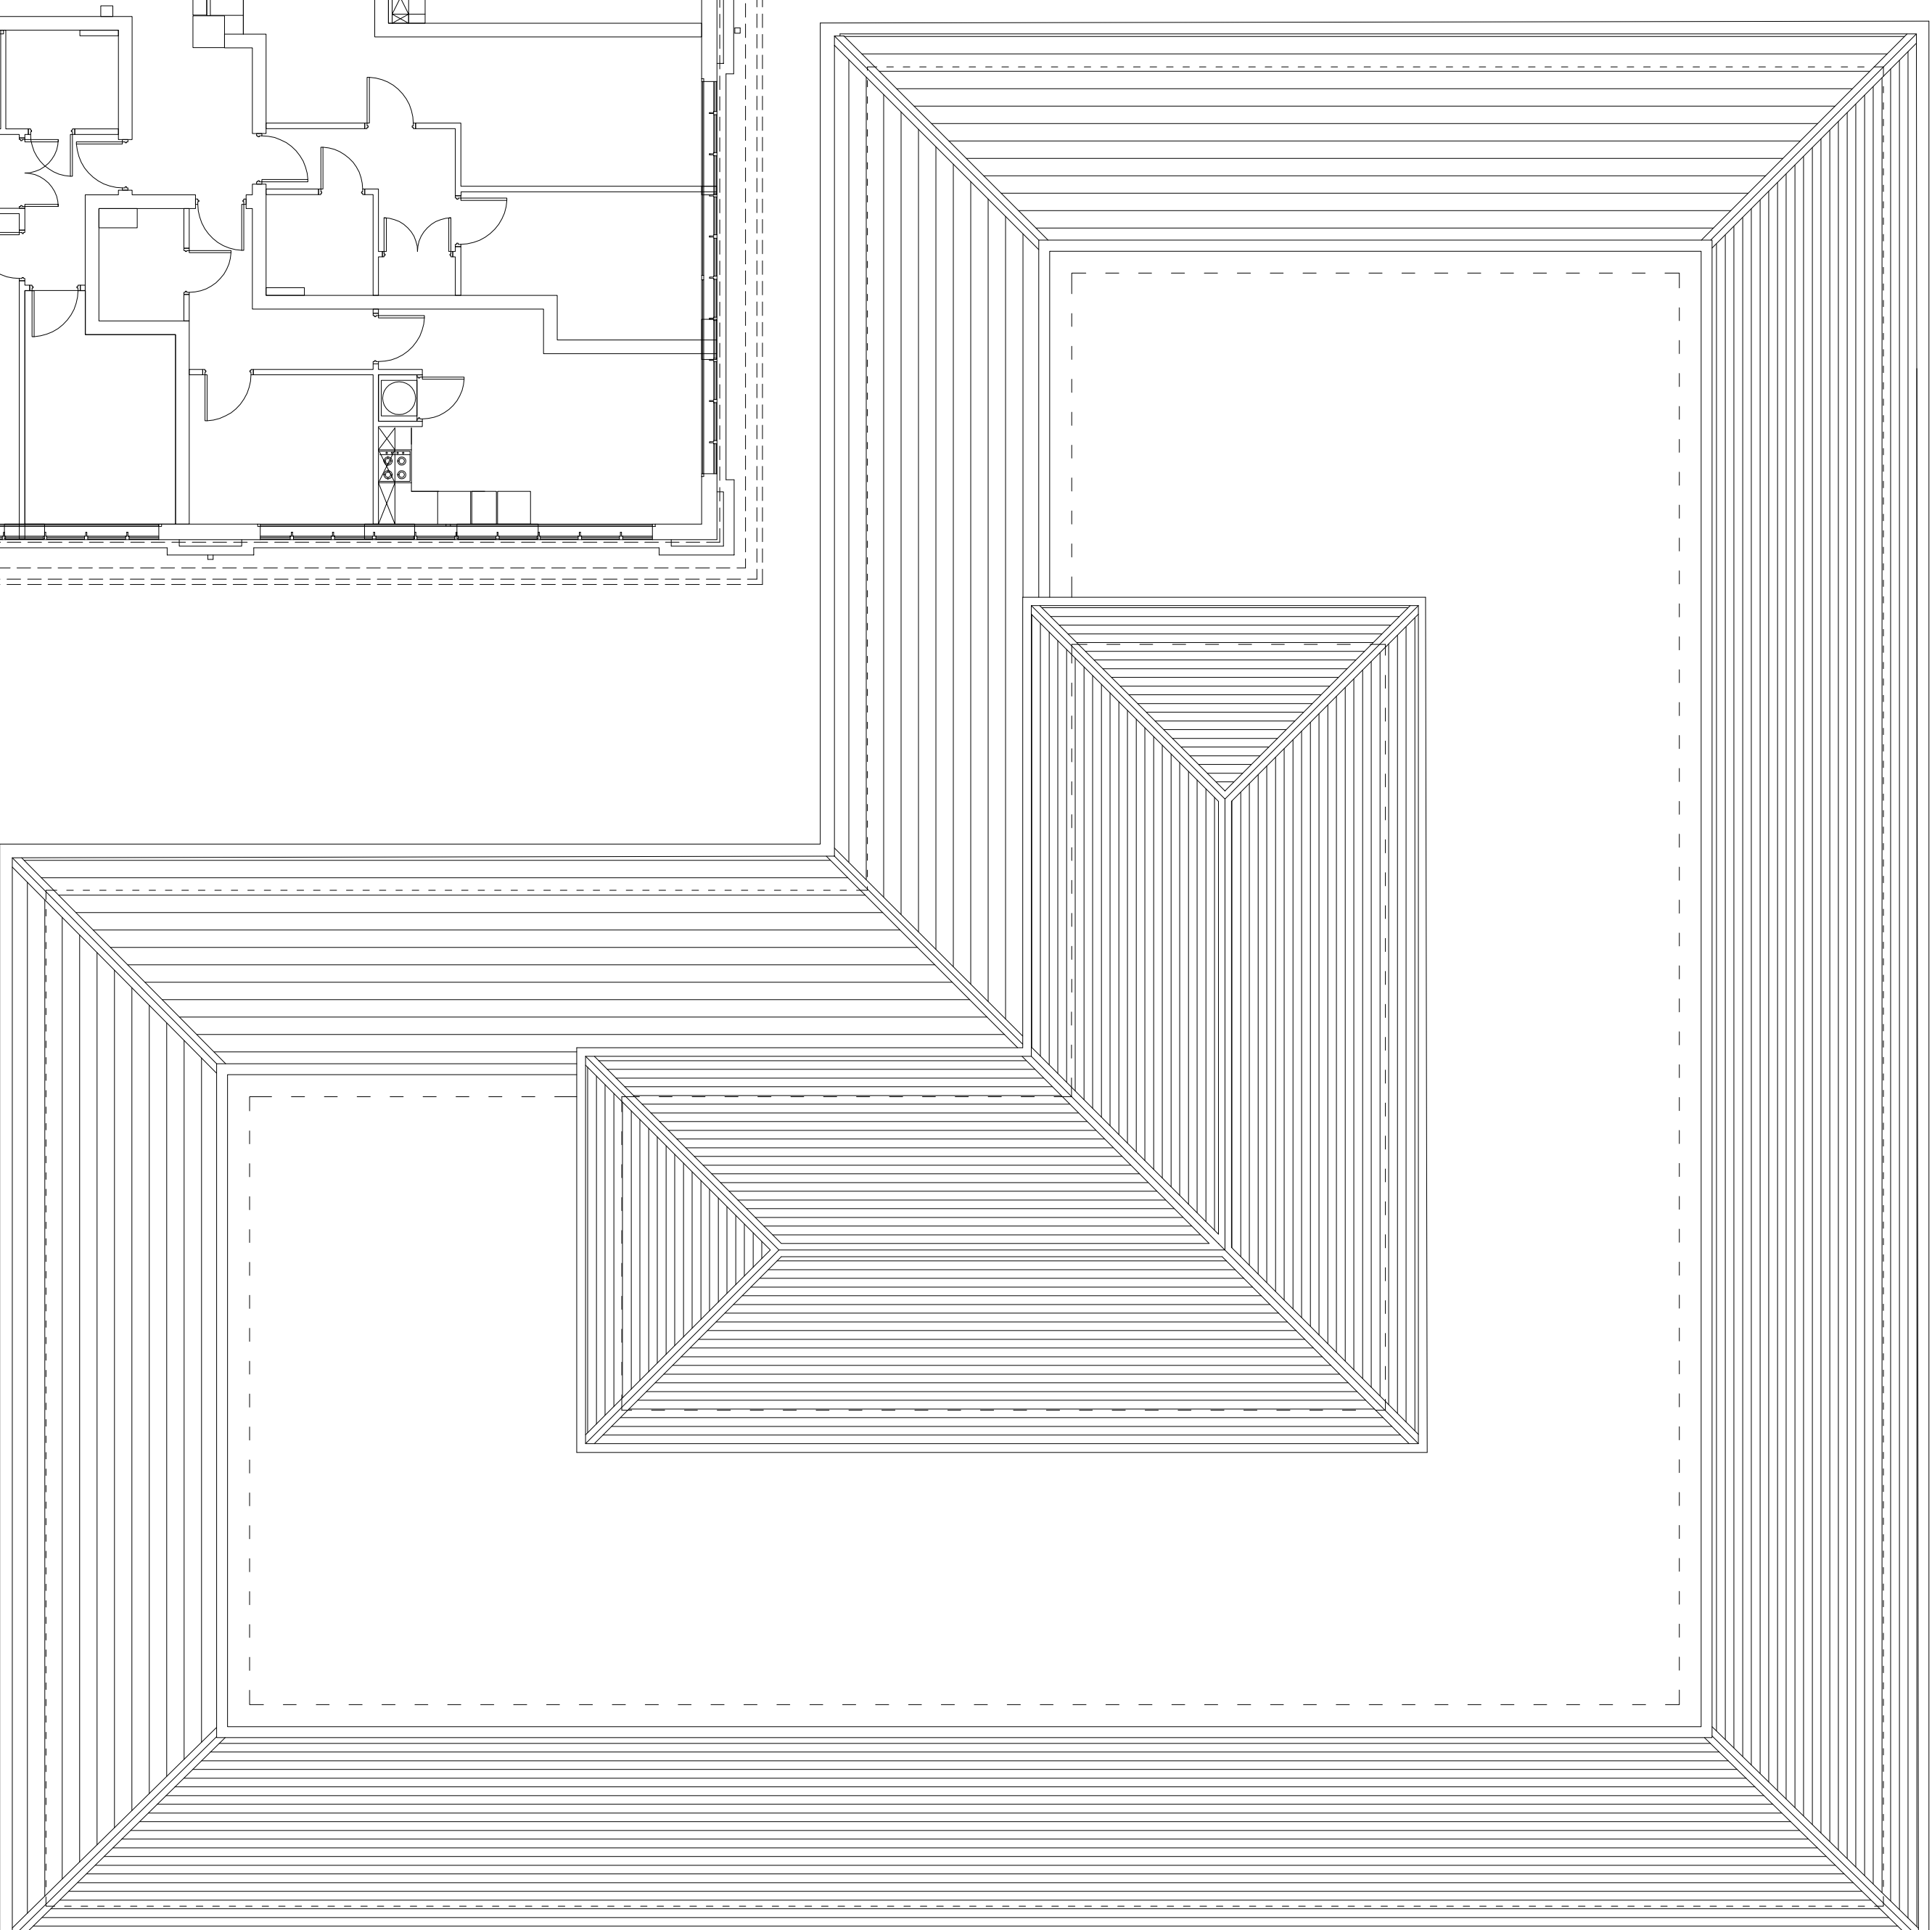
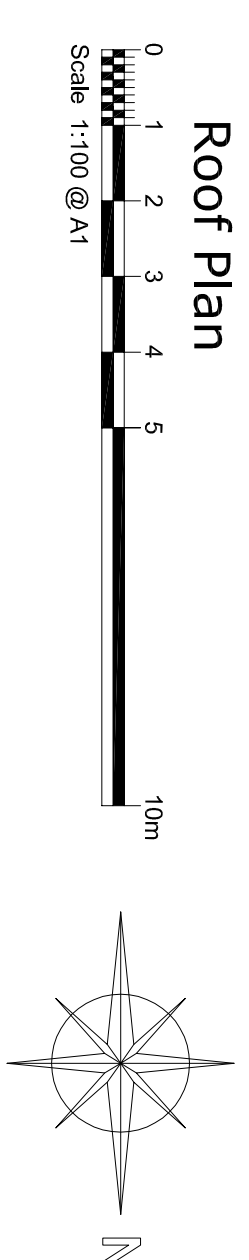





- Notes:
- 1 This drawing must not be scaled
 - 2 The contractor must check all levels and dimensions on site
 - 3 All works are to be to the satisfaction of local and Statutory Authorities and in accordance with current Building Regulations and Codes of Practice

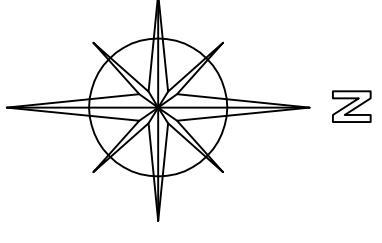

Site Location Plan Building 4

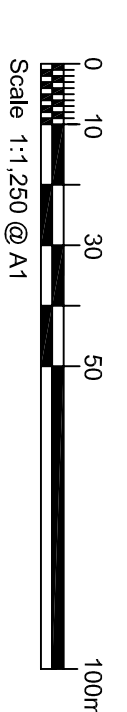

Roof Plan

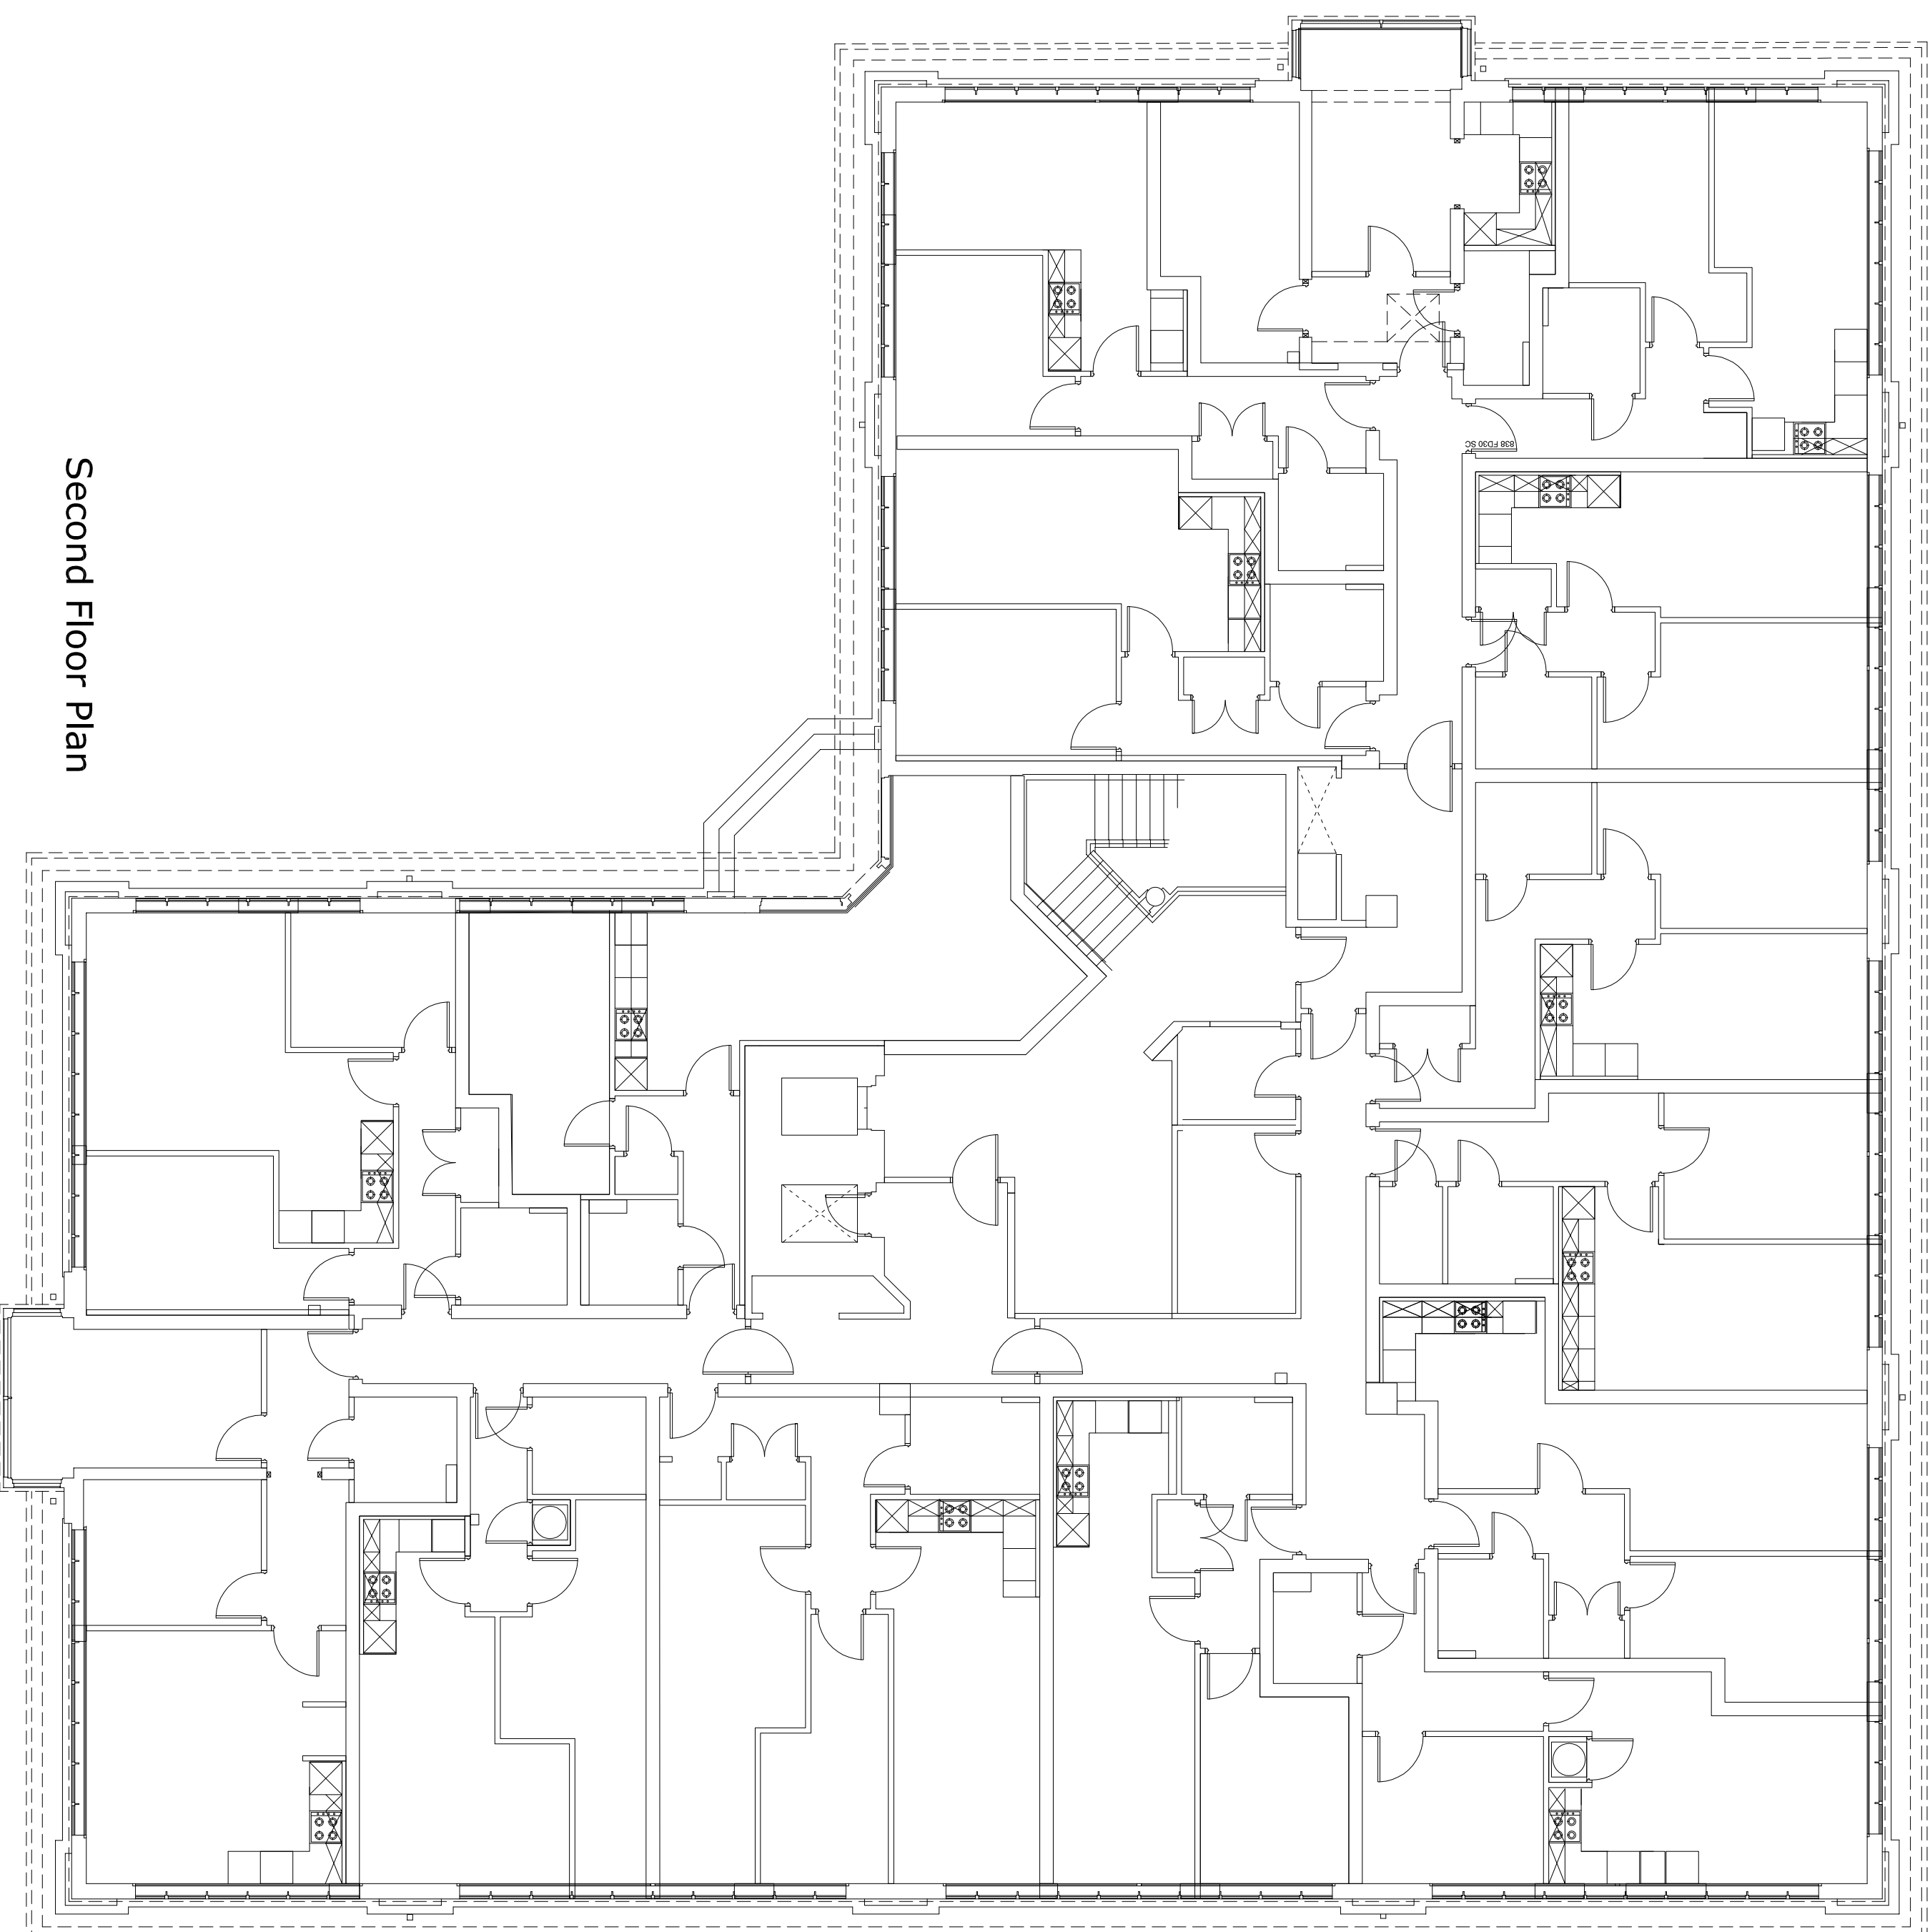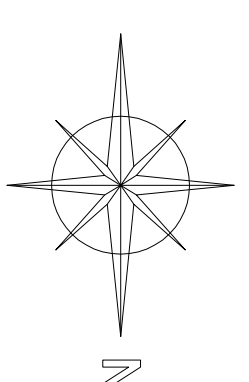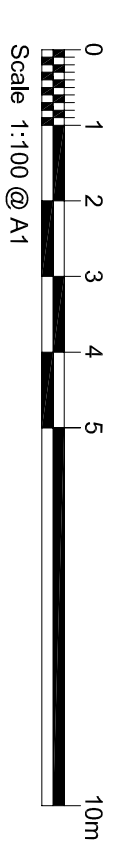

Second Floor Plan

-	-	-	-
rev	note	by	date

KENNETH W REED **† ASSOCIATES**
chartered architects
 369 Station Road, Harrow, Middlesex HA1 2AW

Building 4, Status Park
Heathrow, UB3 5EY

sheet			
As Existing Plans (2 of 2)			
scale	project number	drawing number	revision
As shown			
date	2000	511	-
drawn by			
rk			