



- Notes:
 - 1 This drawing must not be scaled
 - 2 The contractor must check all levels and dimensions on site
 - 3 All works are to be to the satisfaction of Local and Statutory Authorities and in accordance with current Building Regulations and Codes of Practice

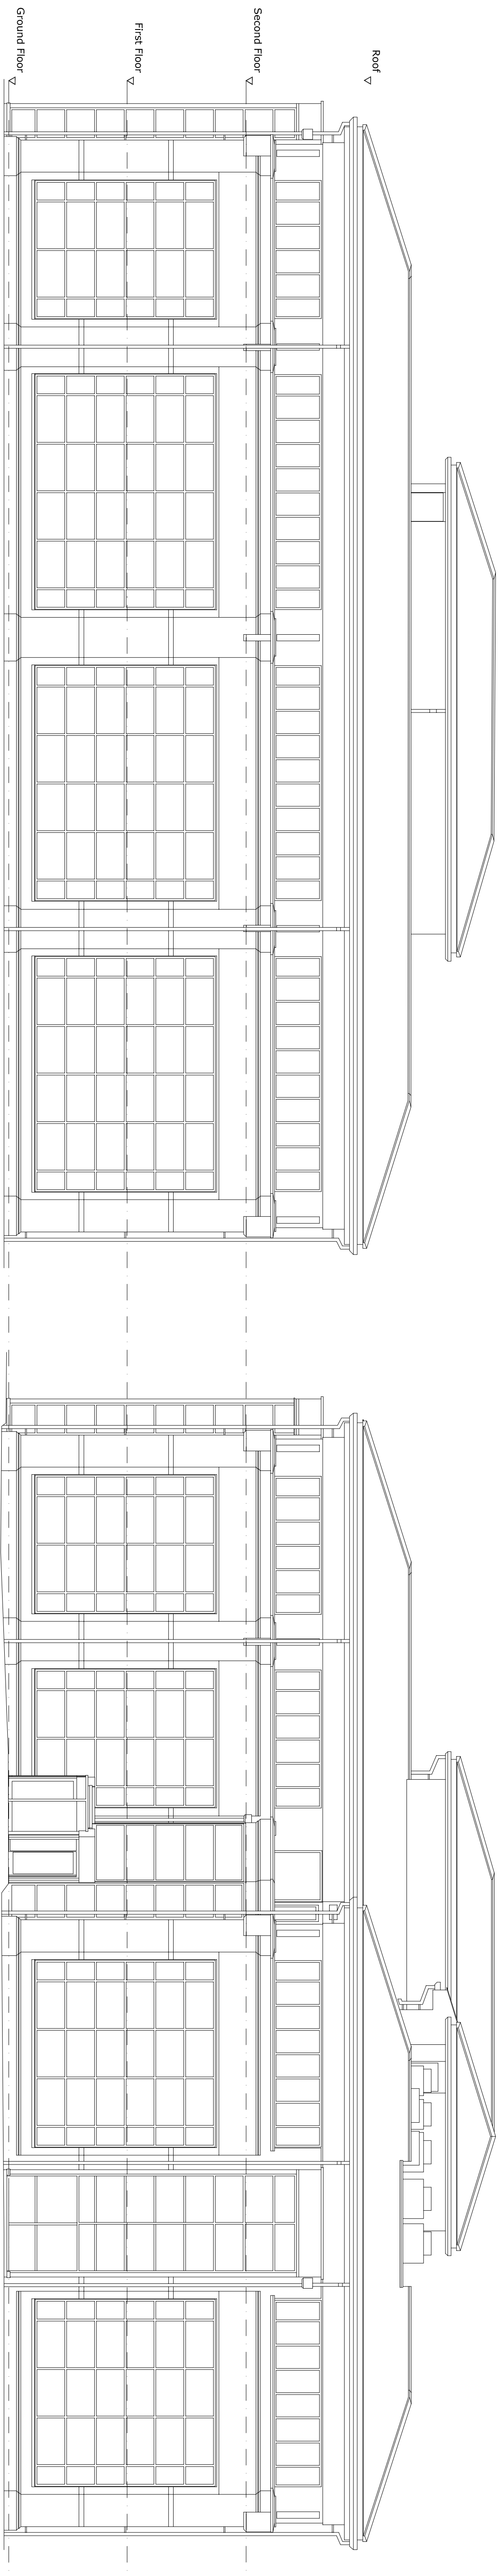

North Elevation (side)

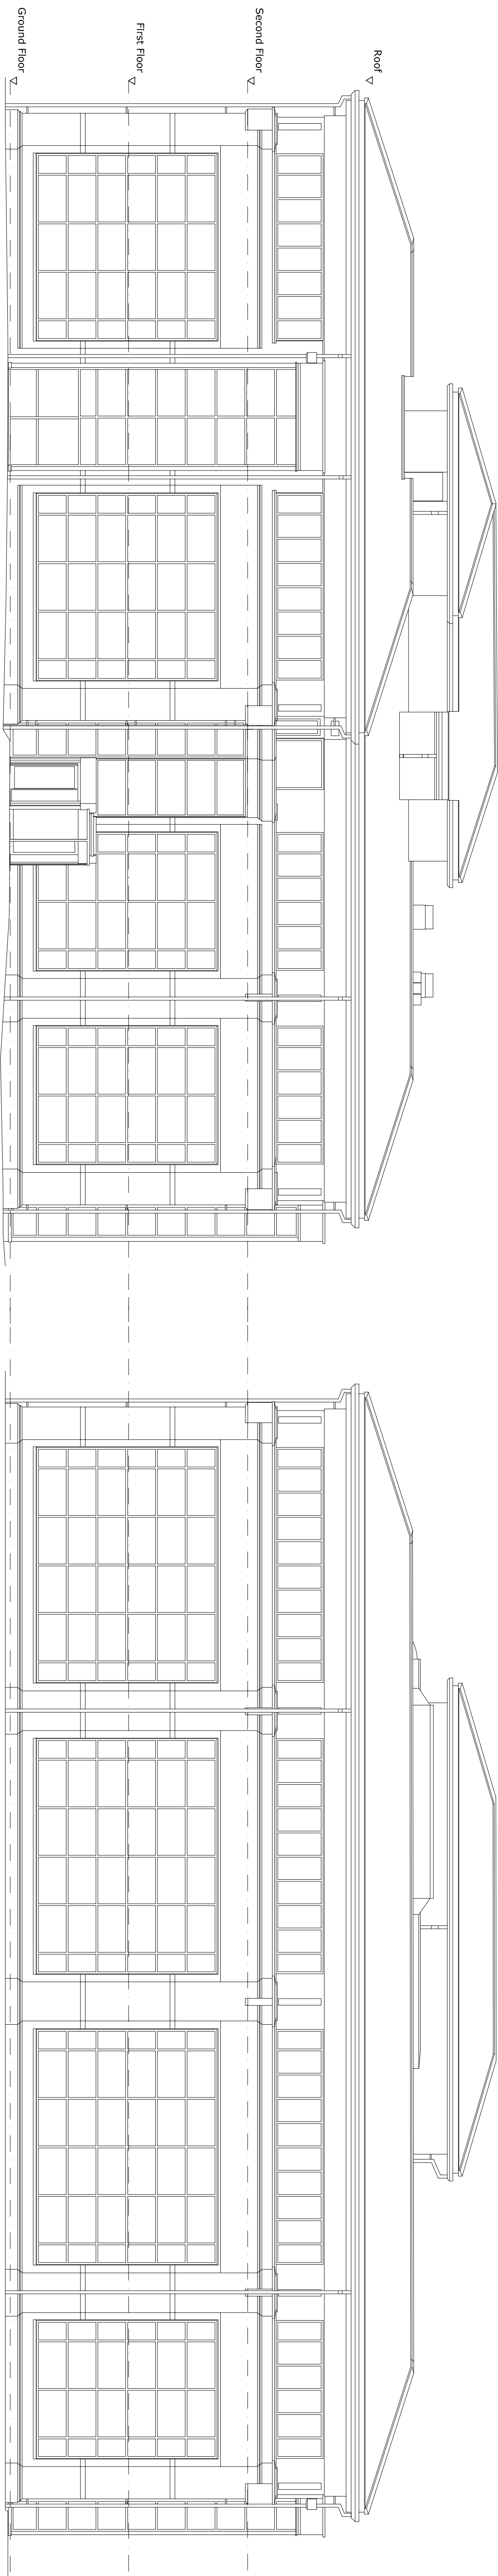

South Elevation (side)

-	-	-	-
rev	note	by	date

KENNETH W REED **ASSOCIATES**
chartered architects
369 Station Road , Harrow , Middlesex HA1 2AW
100

As Existing Elevations

scale	project number			revision
As shown				
date	drawing number			
04/19	2000			512
drawn by				-
rk				

