





- Notes:
- 1 This drawing must not be scaled

2 The contractor must check all levels and dimensions on site



3 All works are to be to the satisfaction of local and Statutory Authorities and in accordance with current Building Regulations and Codes of Practice

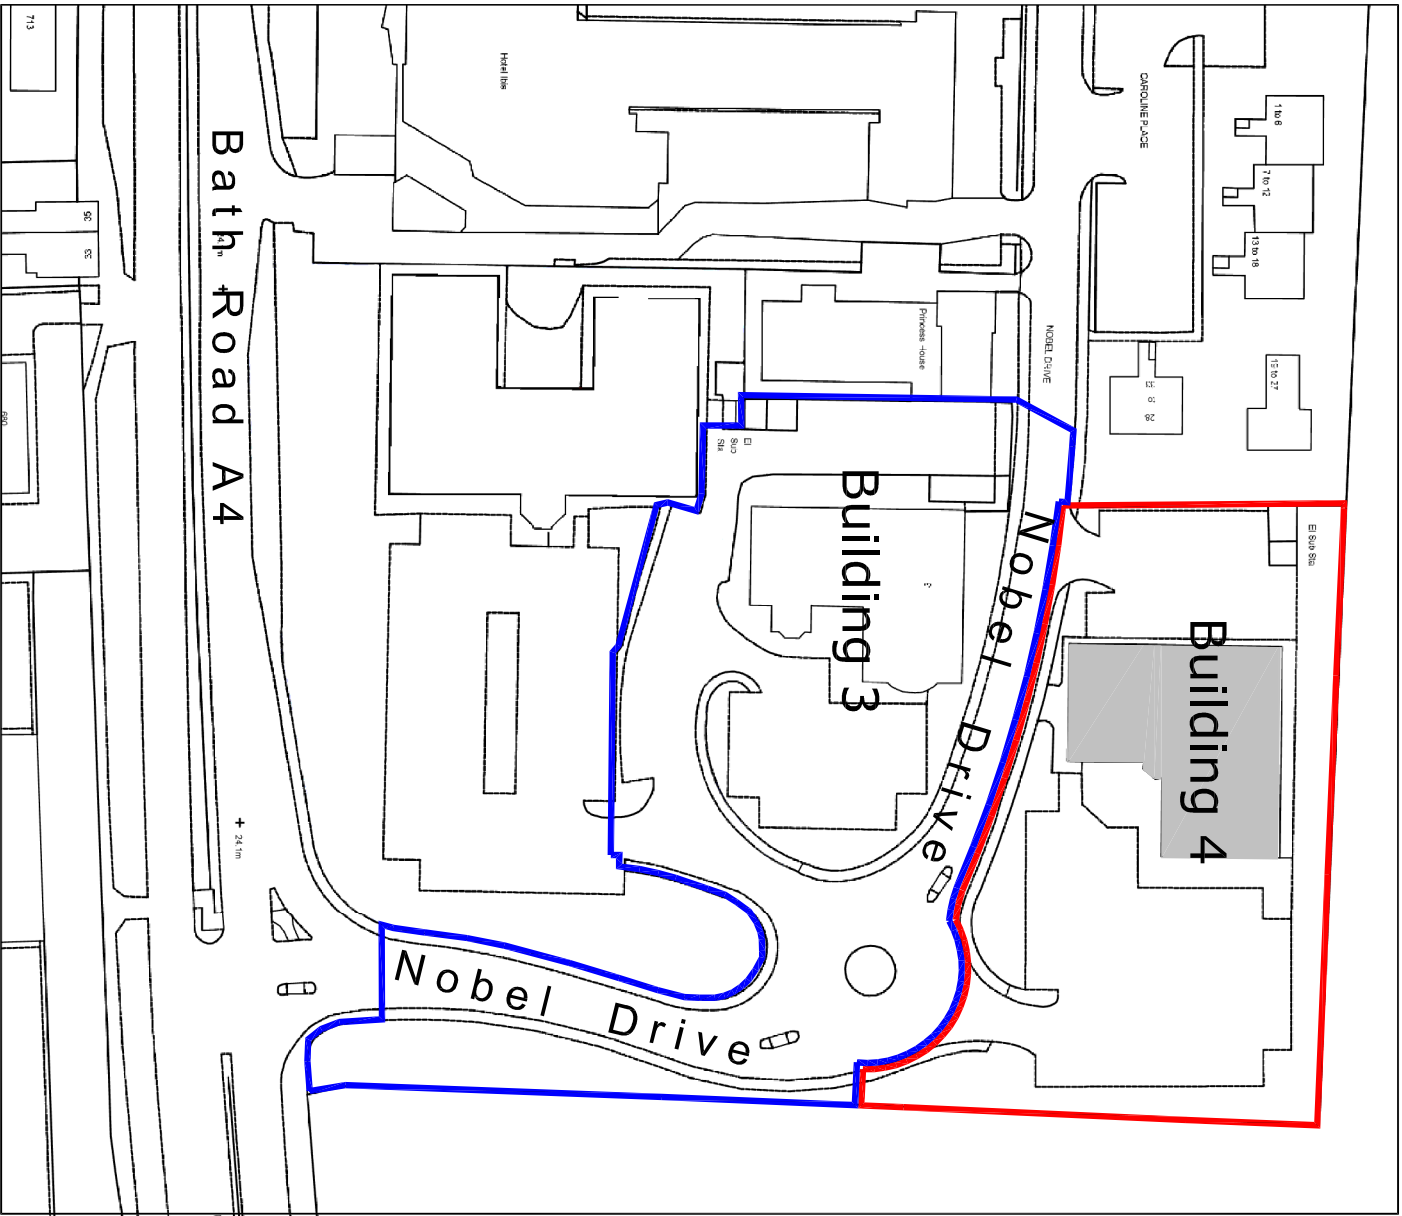

Site Location Plan Building 4

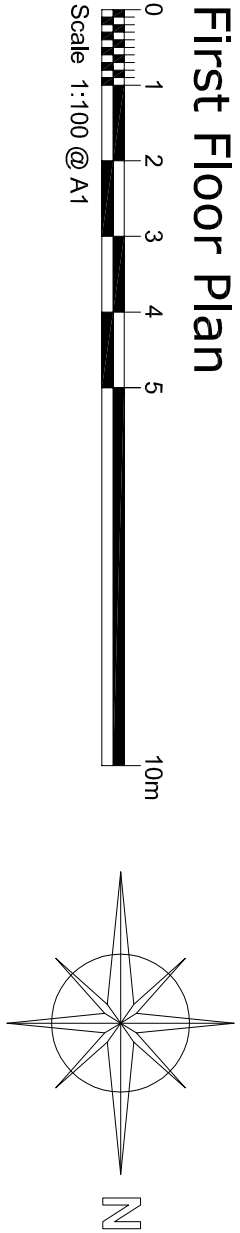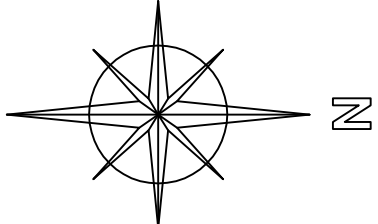 

First Floor Plan

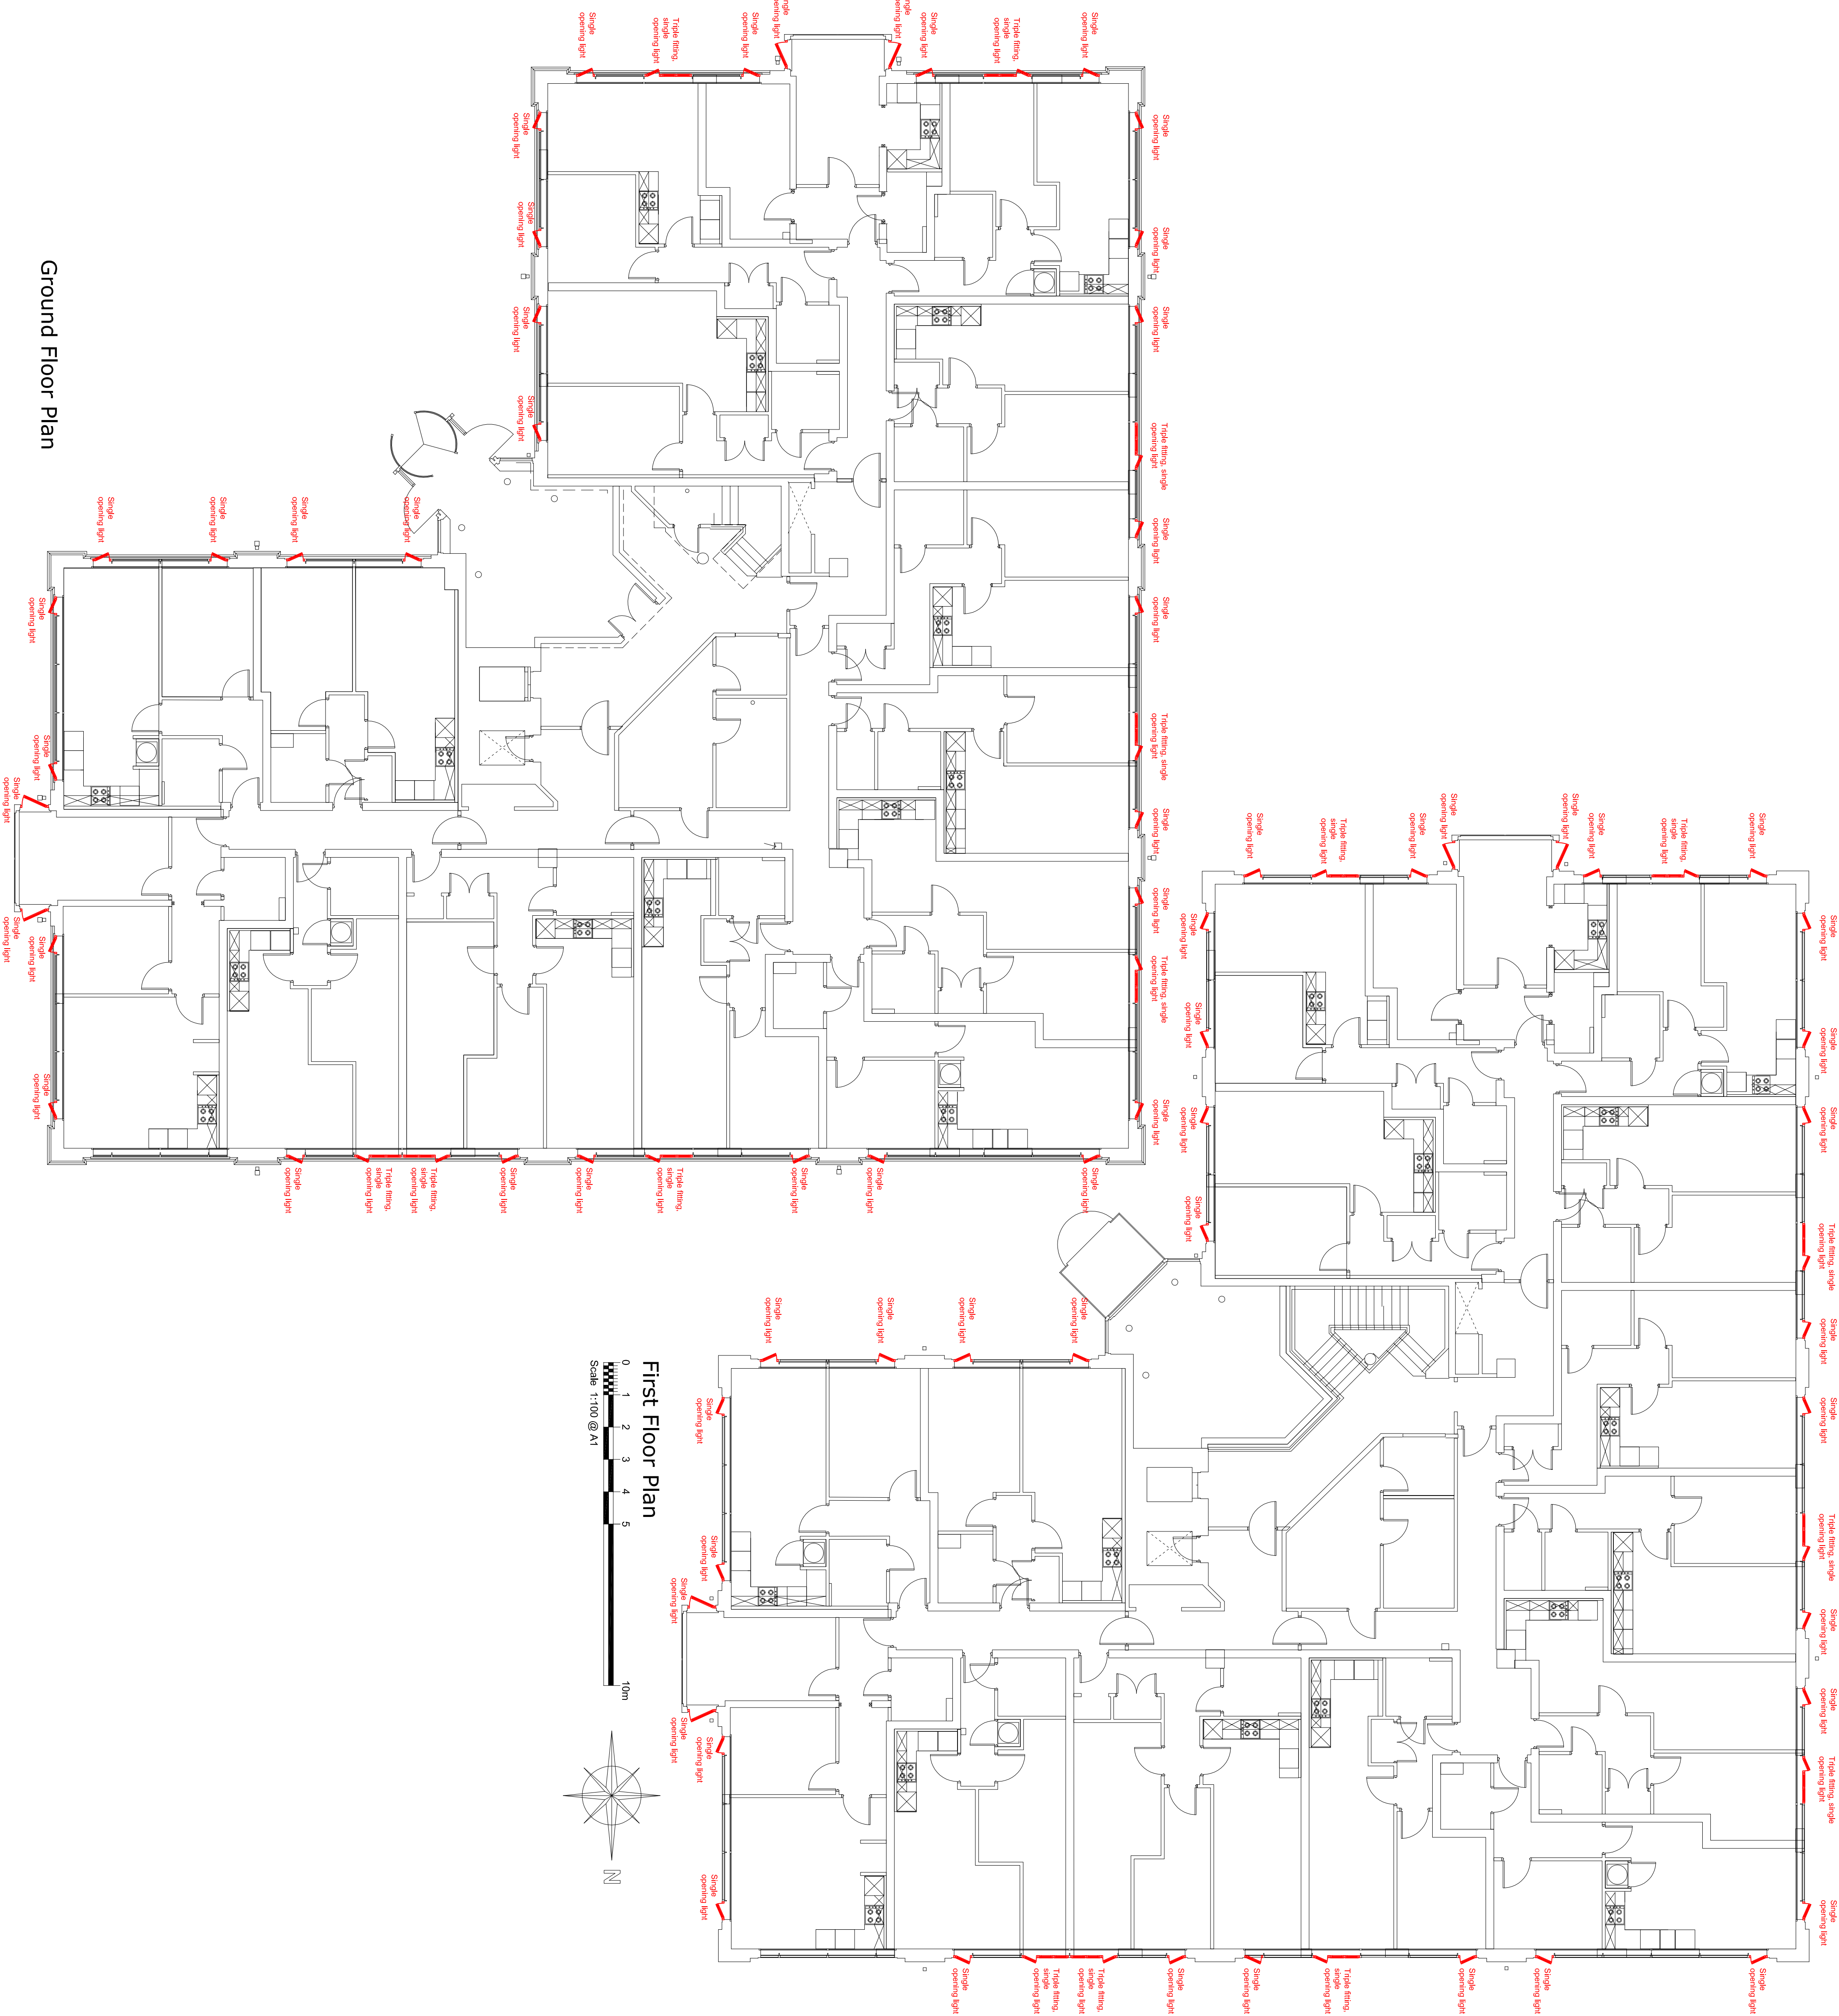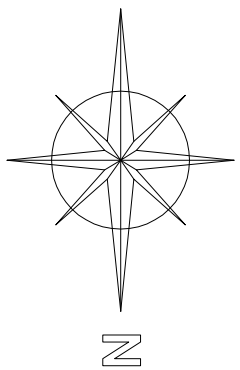

Ground Floor Plan

rev	note	by	date
-	-	-	-

Scale	As shown	project number	drawing number	revision
DATE	04/19	2000	513	-
DRAWN BY	JK			

Sheet	As Proposed Plans (1 of 2)
-------	----------------------------

KENNETH W REED	ASSOCIATES
Chartered architects	
369 Station Road , Harrow , Middlesex HA1 2AW	

Building 4, Status Park
Heathrow, UB3 5EY