
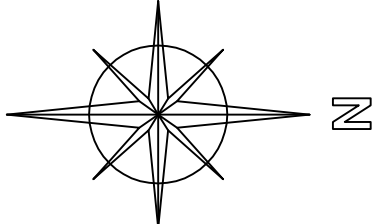
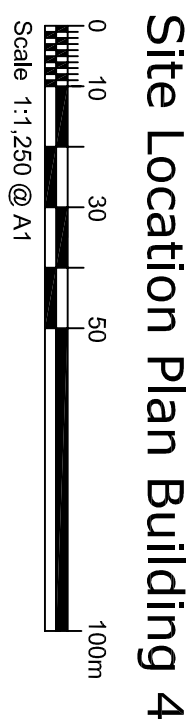
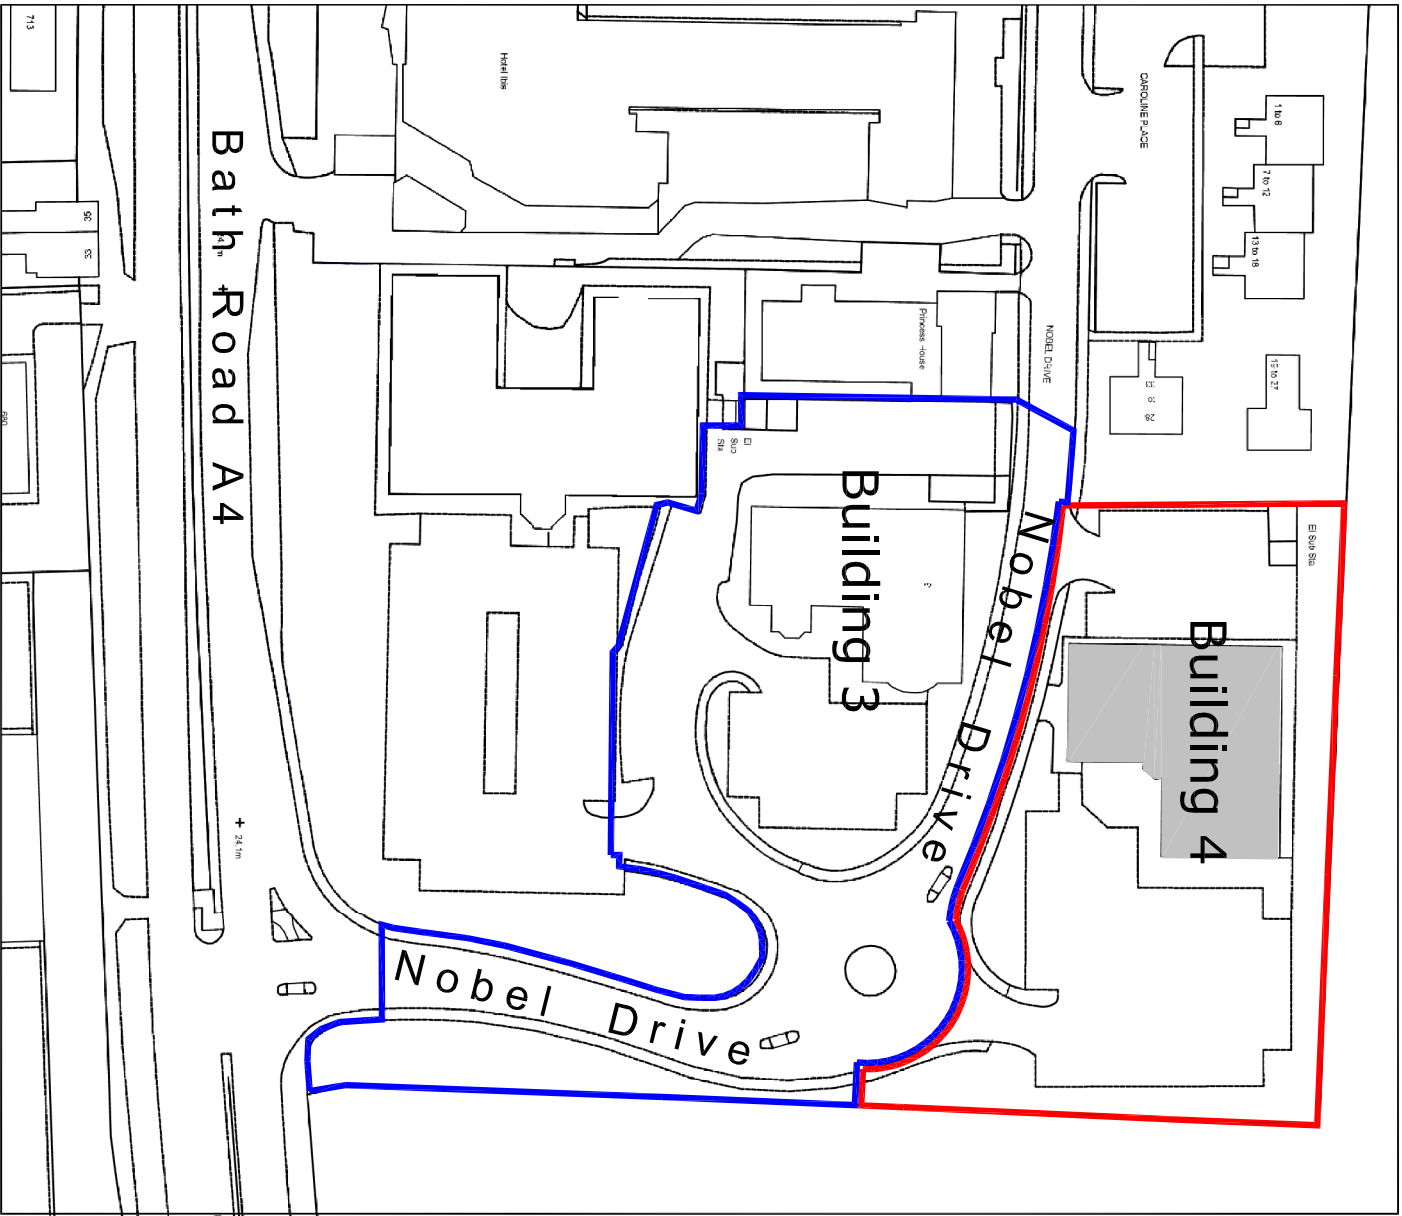
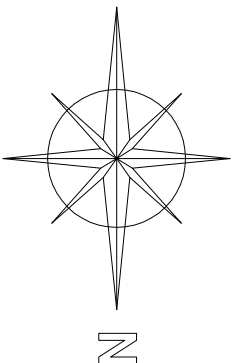
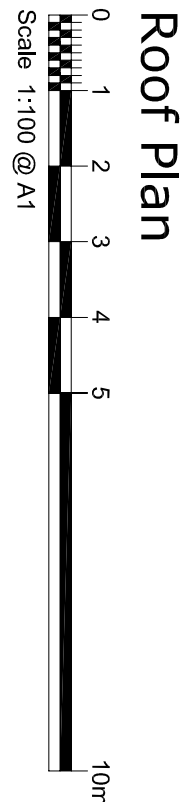


- Notes:
- 1 This drawing must not be scaled

2 The contractor must check all levels and dimensions on site

3 All works are to be to the satisfaction of local and Statutory Authorities and in accordance with current Building Regulations and Codes of Practice

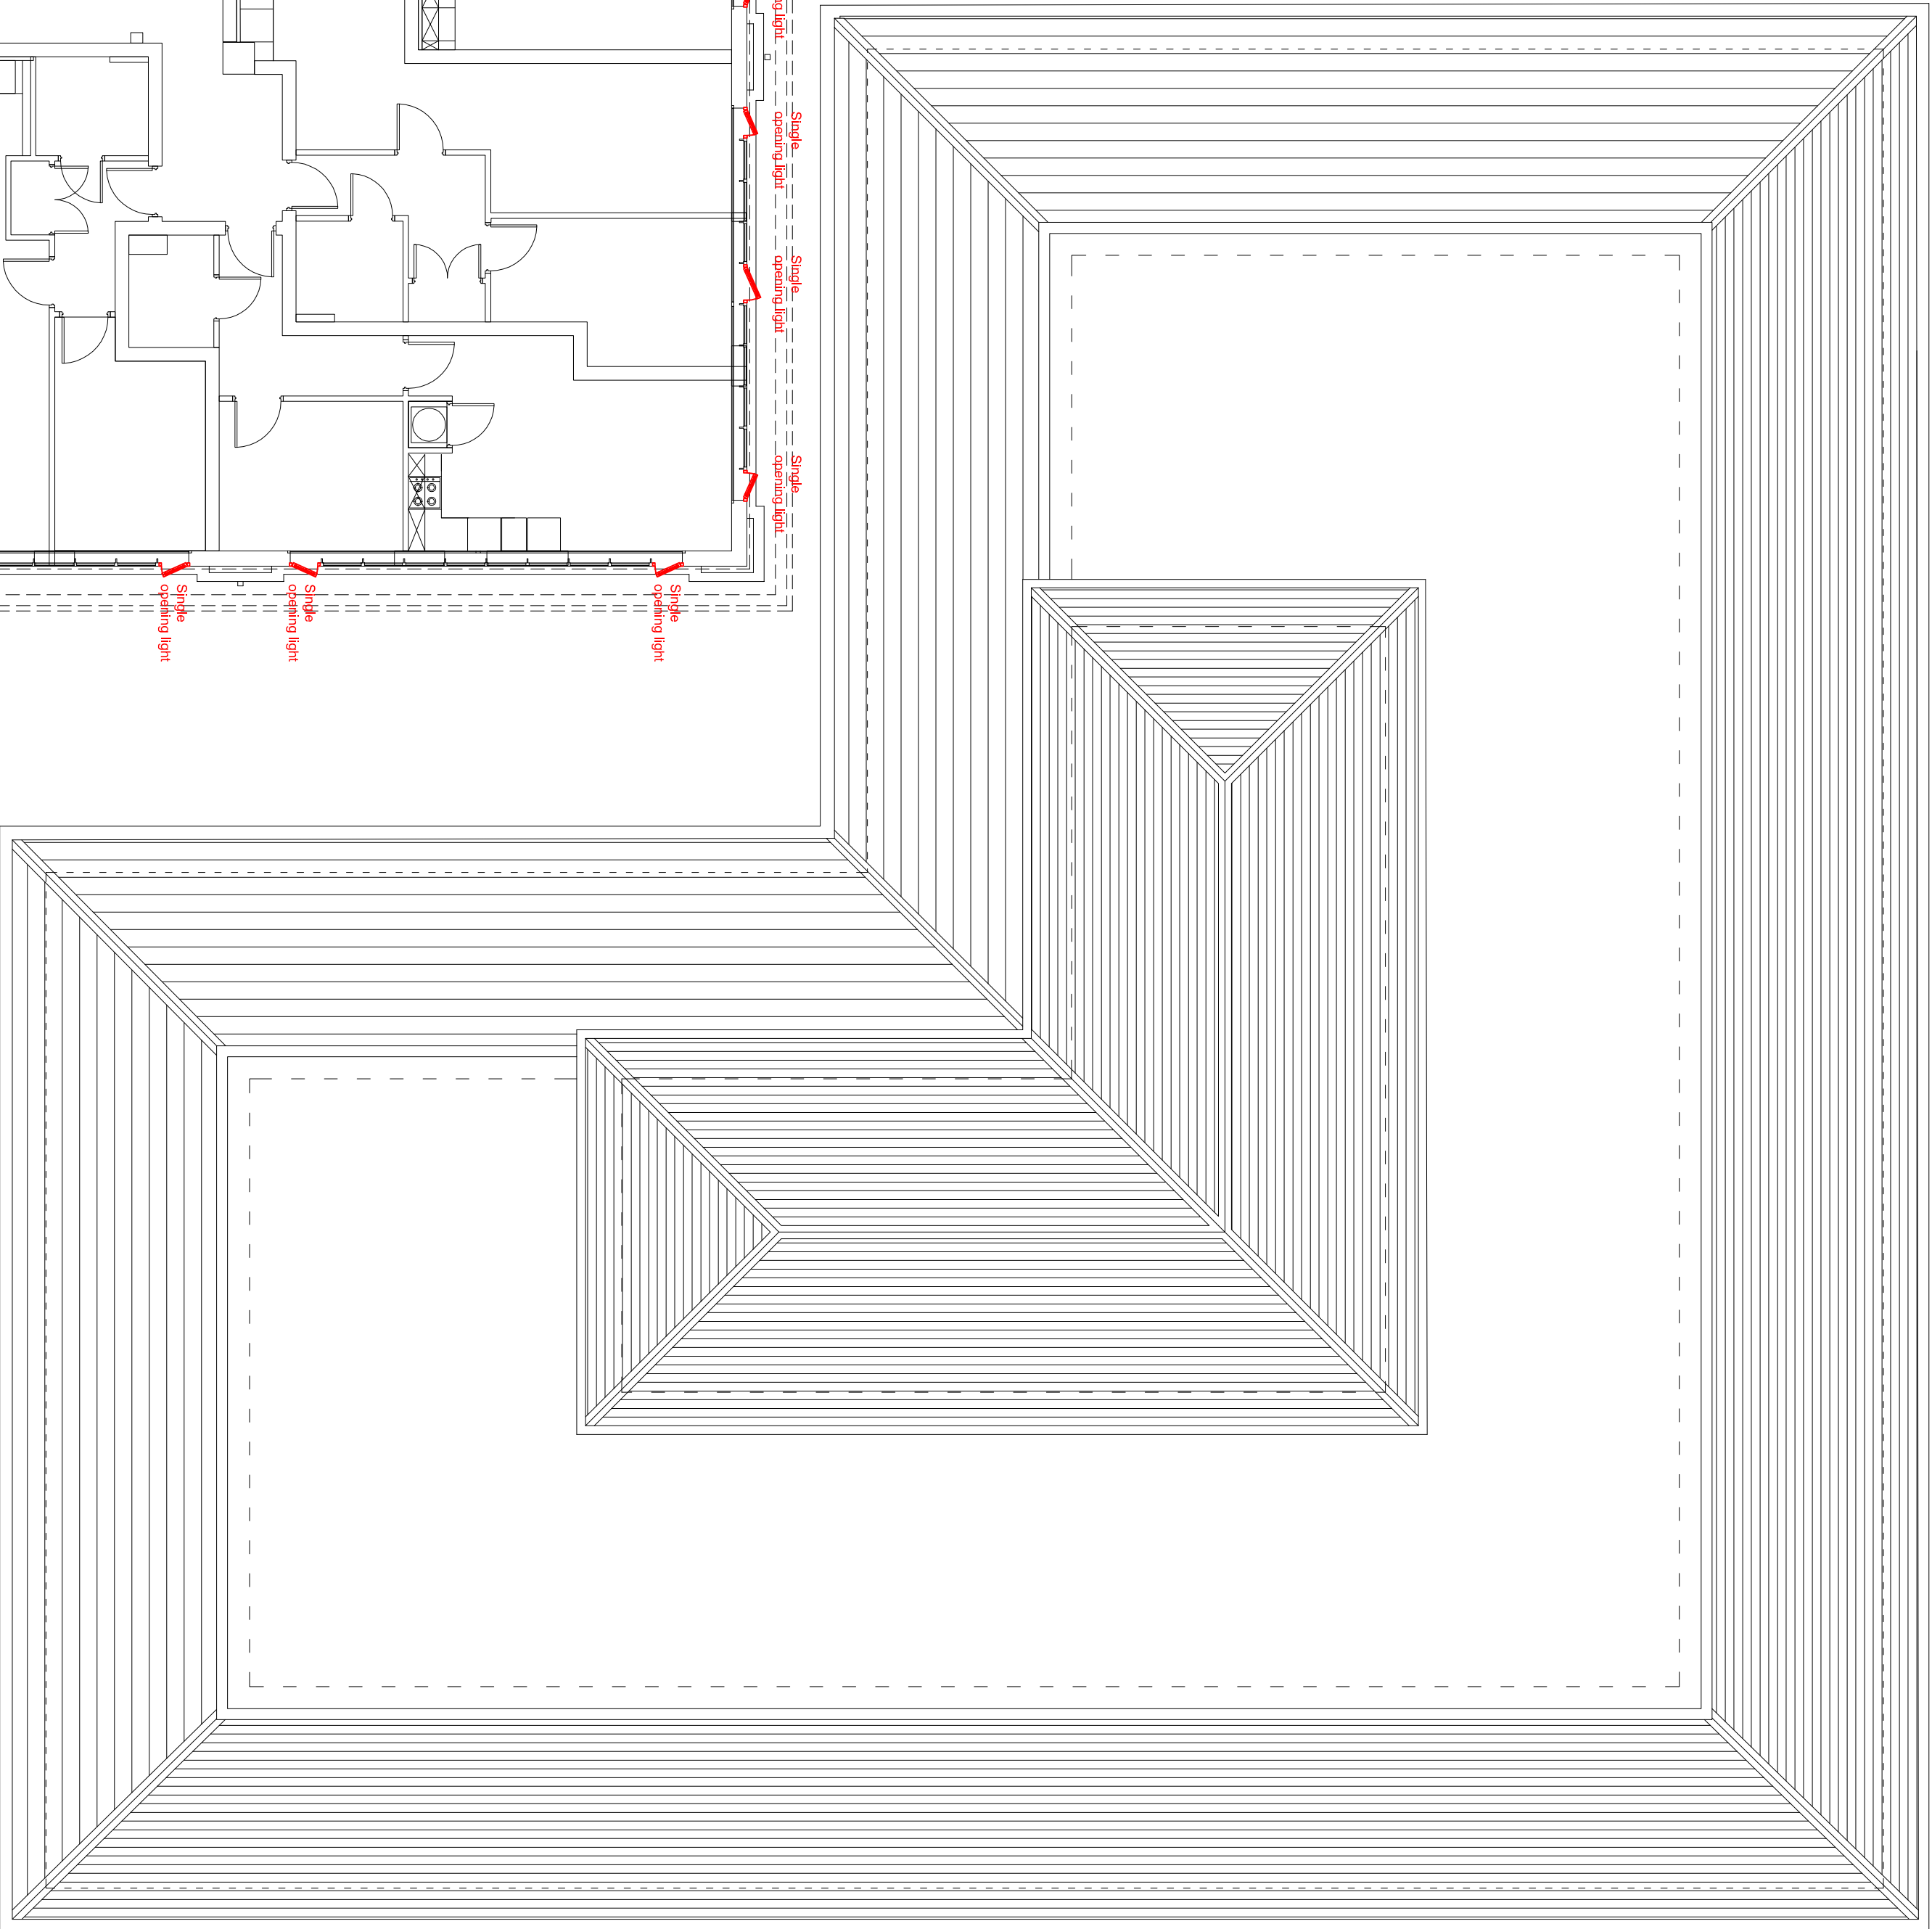

rev	note	by	date
-	-	-	-

KENNETH W REED ASSOCIATES
Chartered architects
369 Station Road, Harrow, Middlesex HA1 2AW

Building 4, Status Park
Heathrow, UB3 5EY

As Proposed
Plans (2 of 2)

Scale	project number	drawing number	revision
As shown	2000	514	-
Drawn by	JK		

Second Floor Plan

