



- Notes:
 - 1 This drawing must not be scaled
 - 2 The contractor must check all levels and dimensions on site
 - 3 All works are to be to the satisfaction of Local and Statutory Authorities and in accordance with current Building Regulations and Codes of Practice


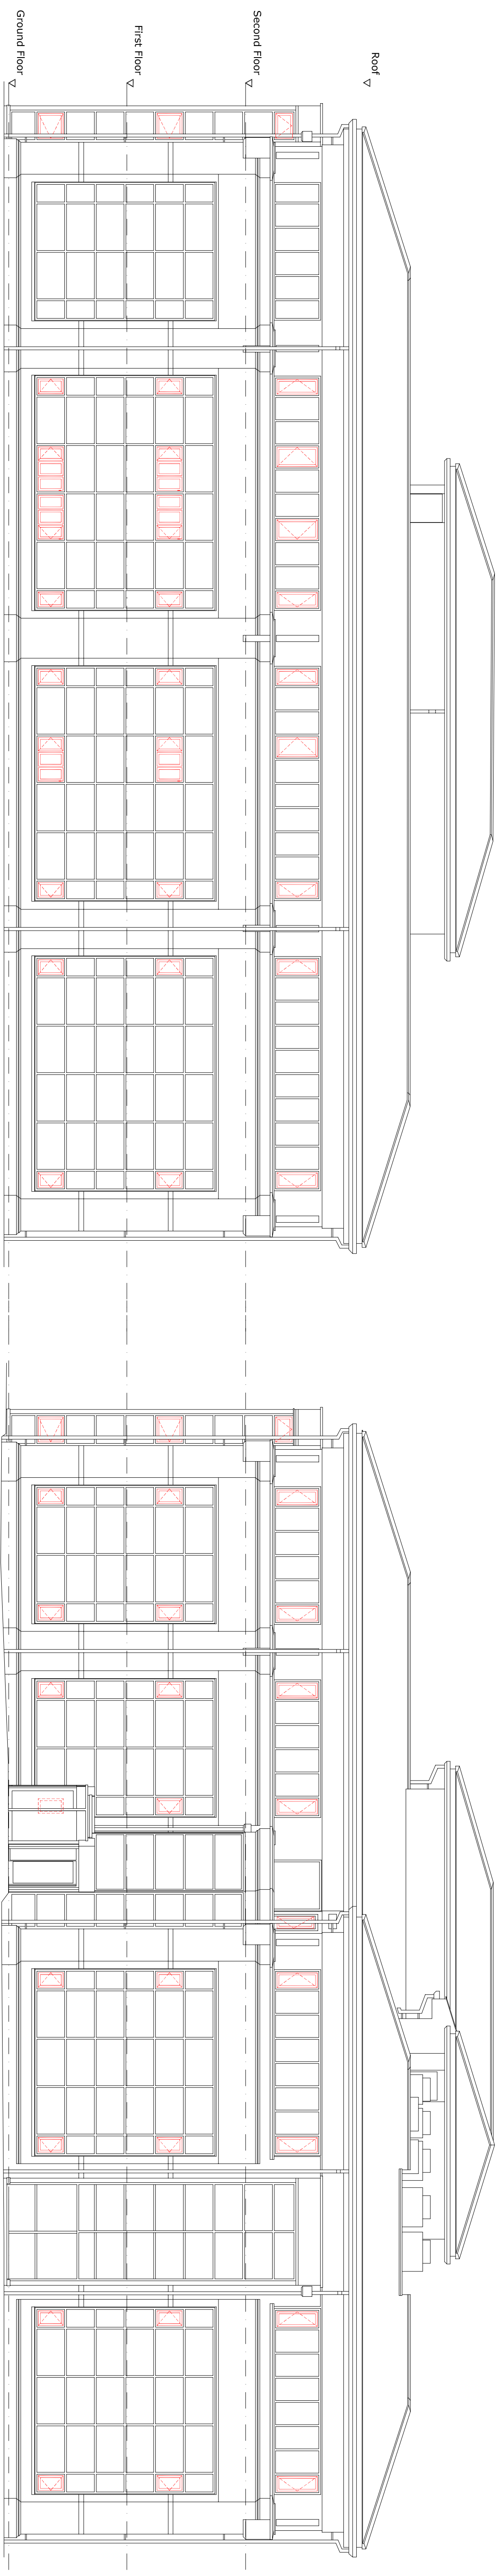


North Elevation (side)

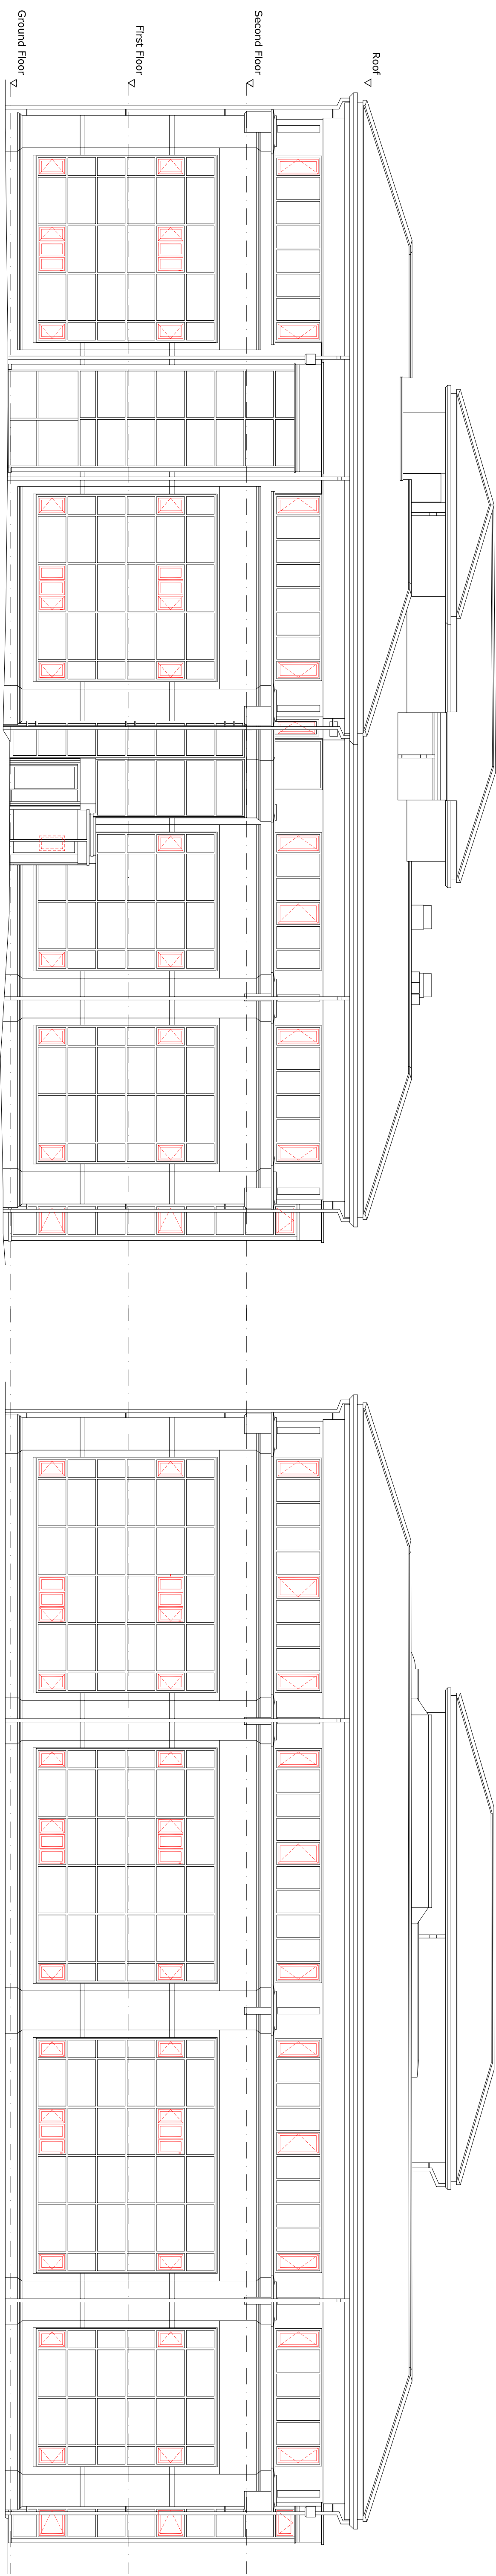

South Elevation (side)

- | | |
|---|---|
|  | Triple titting, one no, side-hung casement opening light, to replace fixed glazed panel |
|  | Single opening light, top hung casement, to replace fixed glazed panel |
|  | Single opening light, side-hung casement, inserted to replace fixed glazed panel |
|  | New opening light, obscured in elevation |

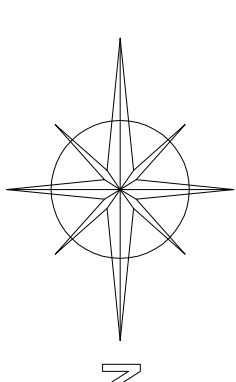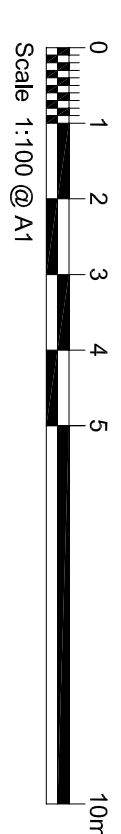

-	-	-	-
rev	note	by	date

KENNETH W REED **ASSOCIATES**
chartered architects
369 Station Road , Harrow , Middlesex HA1 2AW
UB3
Building 4, Status Park
Heathrow, UB3 5EY

As Proposed Elevations

scale	project number		drawing number	revision
As shown				
date	2000		515	-
drawn by				
rk				