



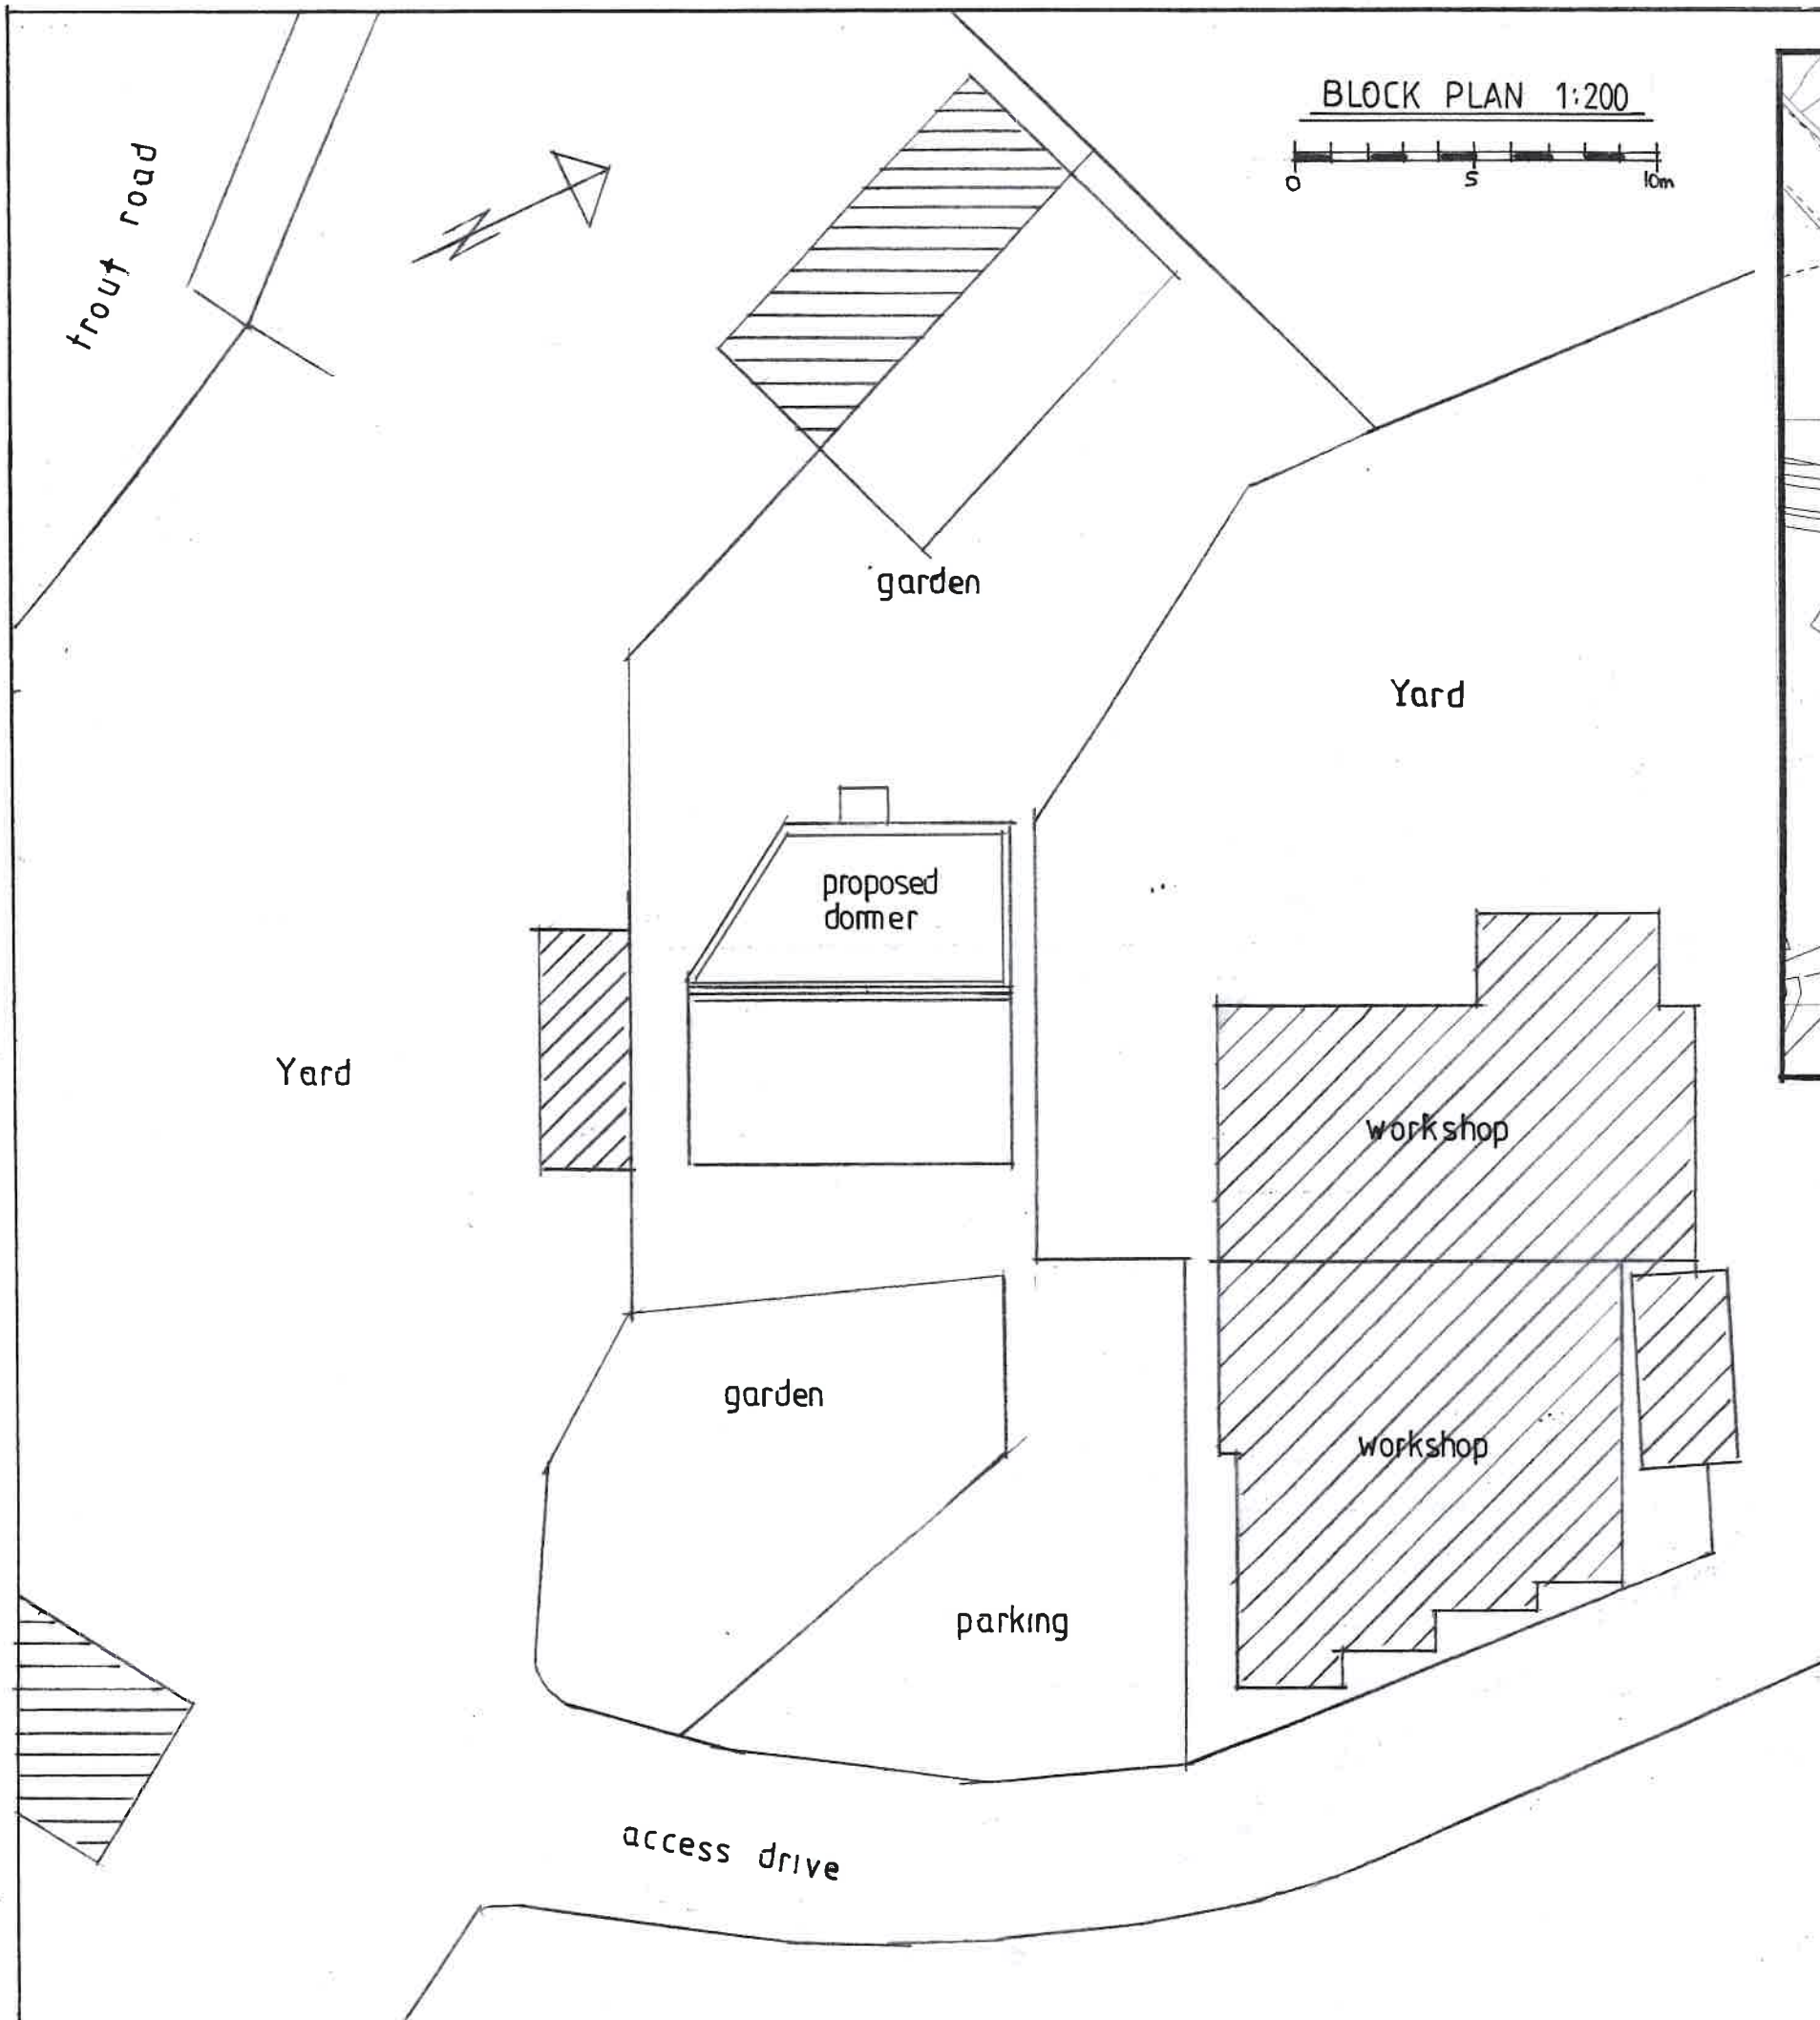

BLOCK PLAN 1:200

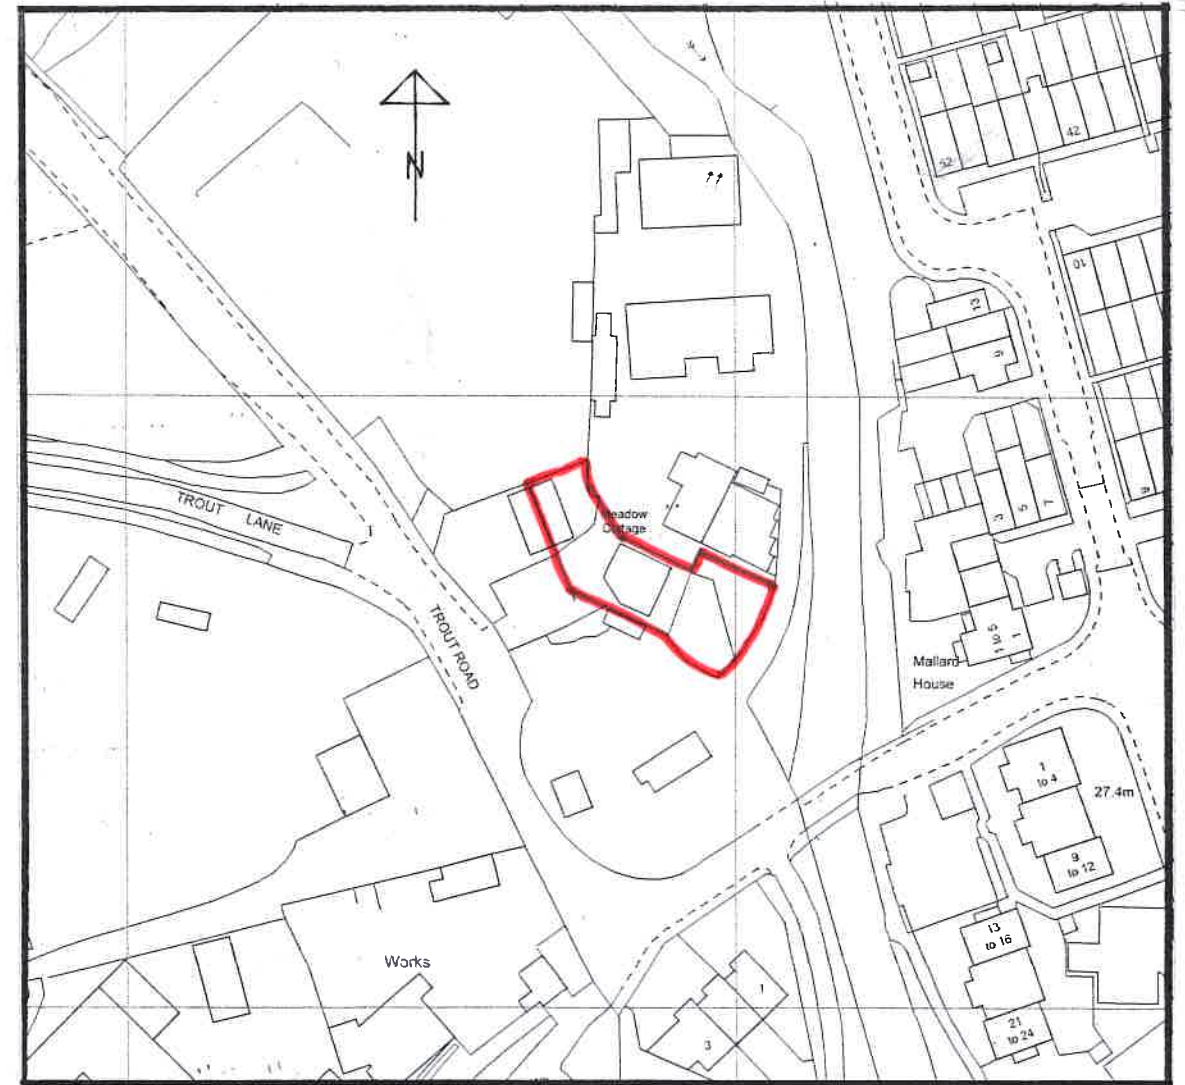

SITE LOCATION 1:1250

homeplans

Church Gardens, Church Hill, Harefield, Middlesex UB9 6DU

T: 01895 822488

E: patrick@homeplansharefield.com

W: www.homeplansharefield.com



CLIENT: MR R TILLYER

PROJECT: 1 MEADOW COTTAGES
TROUT ROAD, YIEWSLEY

TITLE: DESIGN PROPOSAL • LOFT CONVERSION
SITE PLANS

DRG NO:
2093 / S

DATE:
OCT 2019

SCALE:
1:200 AT A3

DRAWN: