

All dimensions verified on site.  
All work shall be carried out in accordance with the Building Regulations, Code of practice, and the relevant standards.  
All internal works to be in accordance with client instructions.  
All external surfaces to match existing.  
All work to be to the satisfaction of the local authority-building surveyor.  
Builder to serve building notice and comply fully in all circumstances.  
Owner responsible for compliance with 1 Party Wall etc Act 1996, 2. Thames water Build Over Agreement.  
Builder to ensure all work in compliance with Build Over agreement as approved by Thames Water.  
All proprietary materials to be installed in accordance with the manufacturer's instructions.  
Works to be carried out by Gas Safe registered installer and to Gas Safe recommendations.  
All wiring and electrical work will be designed, installed, inspected and tested in accordance with the requirements of BS 7671:2001 (2004), the 17th edition Wiring Guidance and Building Regulation Part P (Electrical Safety) by a competent person registered with an electrical self-certification scheme, (BRE, BS, ELEC, NAPIT, or NICEIC), authorised by the Secretary of State.  
The competent person is to send a self-certification certificate to the Local Authority Building Control Department within 30 days of completion of the electrical works. The client must receive both a copy of the self-certification certificate and a BS 7671:2001 (2004) Electrical Installation Certificate and a copy of the self-certification certificate to the Local Authority Building Control Dept.

| DATE | REVISION |
|------|----------|
|      |          |
|      |          |

COPYRIGHT:

JOB TITLE:  
3 OVEN ROAD,  
HAYES

DRAWING TITLE:  
EXISTING GROUND FLOOR  
AND FIRST FLOOR PLANS

SCALE: 1:100


DATE: 15-12-2021

DRAWN BY:

DRG. NO.

16/30RH/201/A

REV.

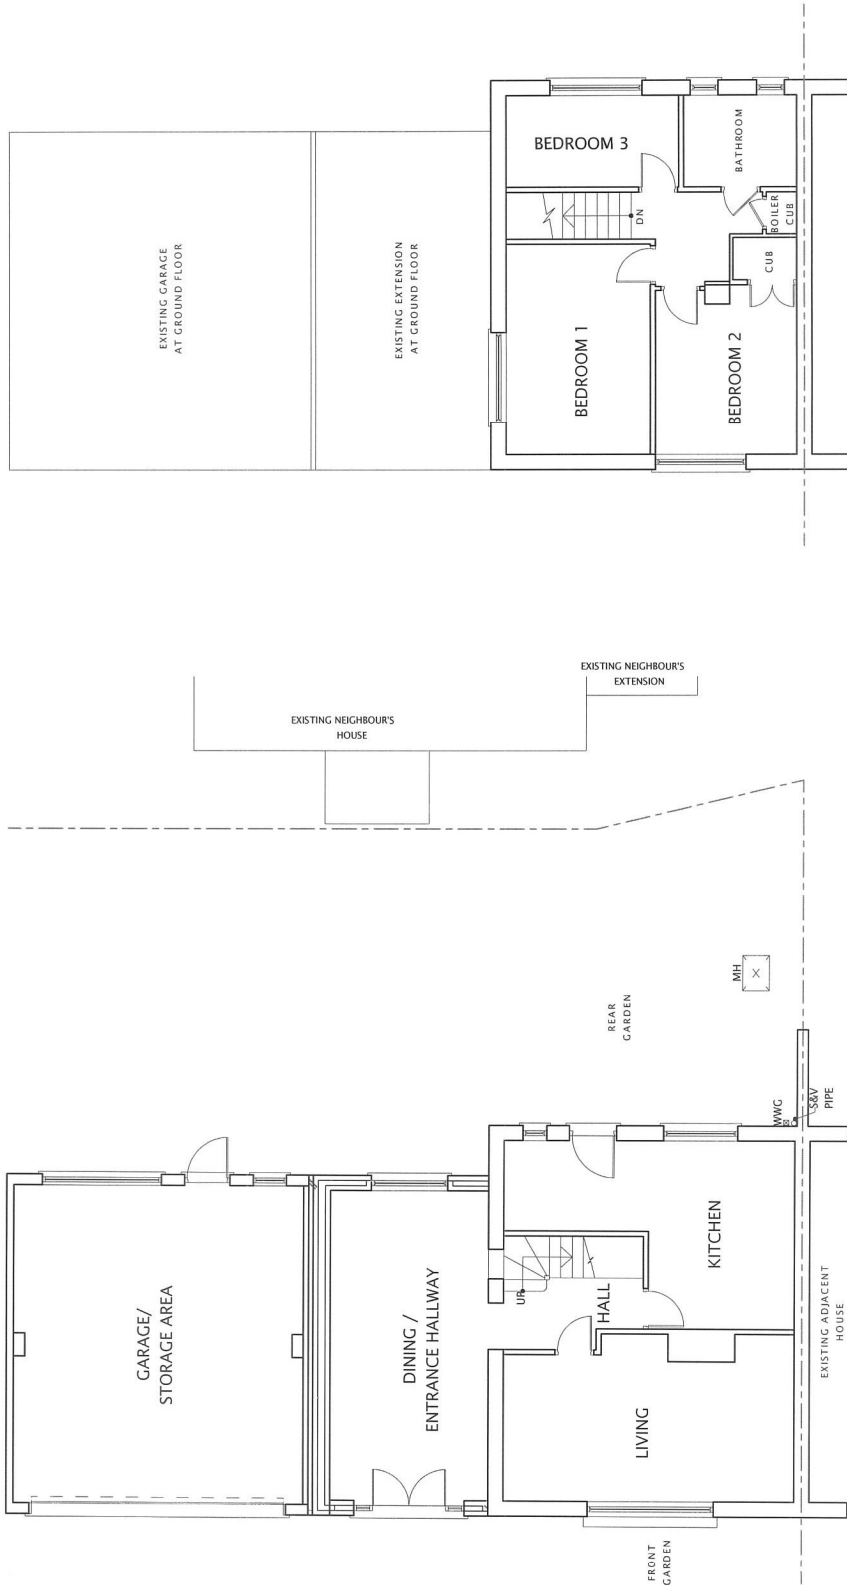

EXISTING FIRST FLOOR PLAN

EXISTING GROUND FLOOR PLAN