



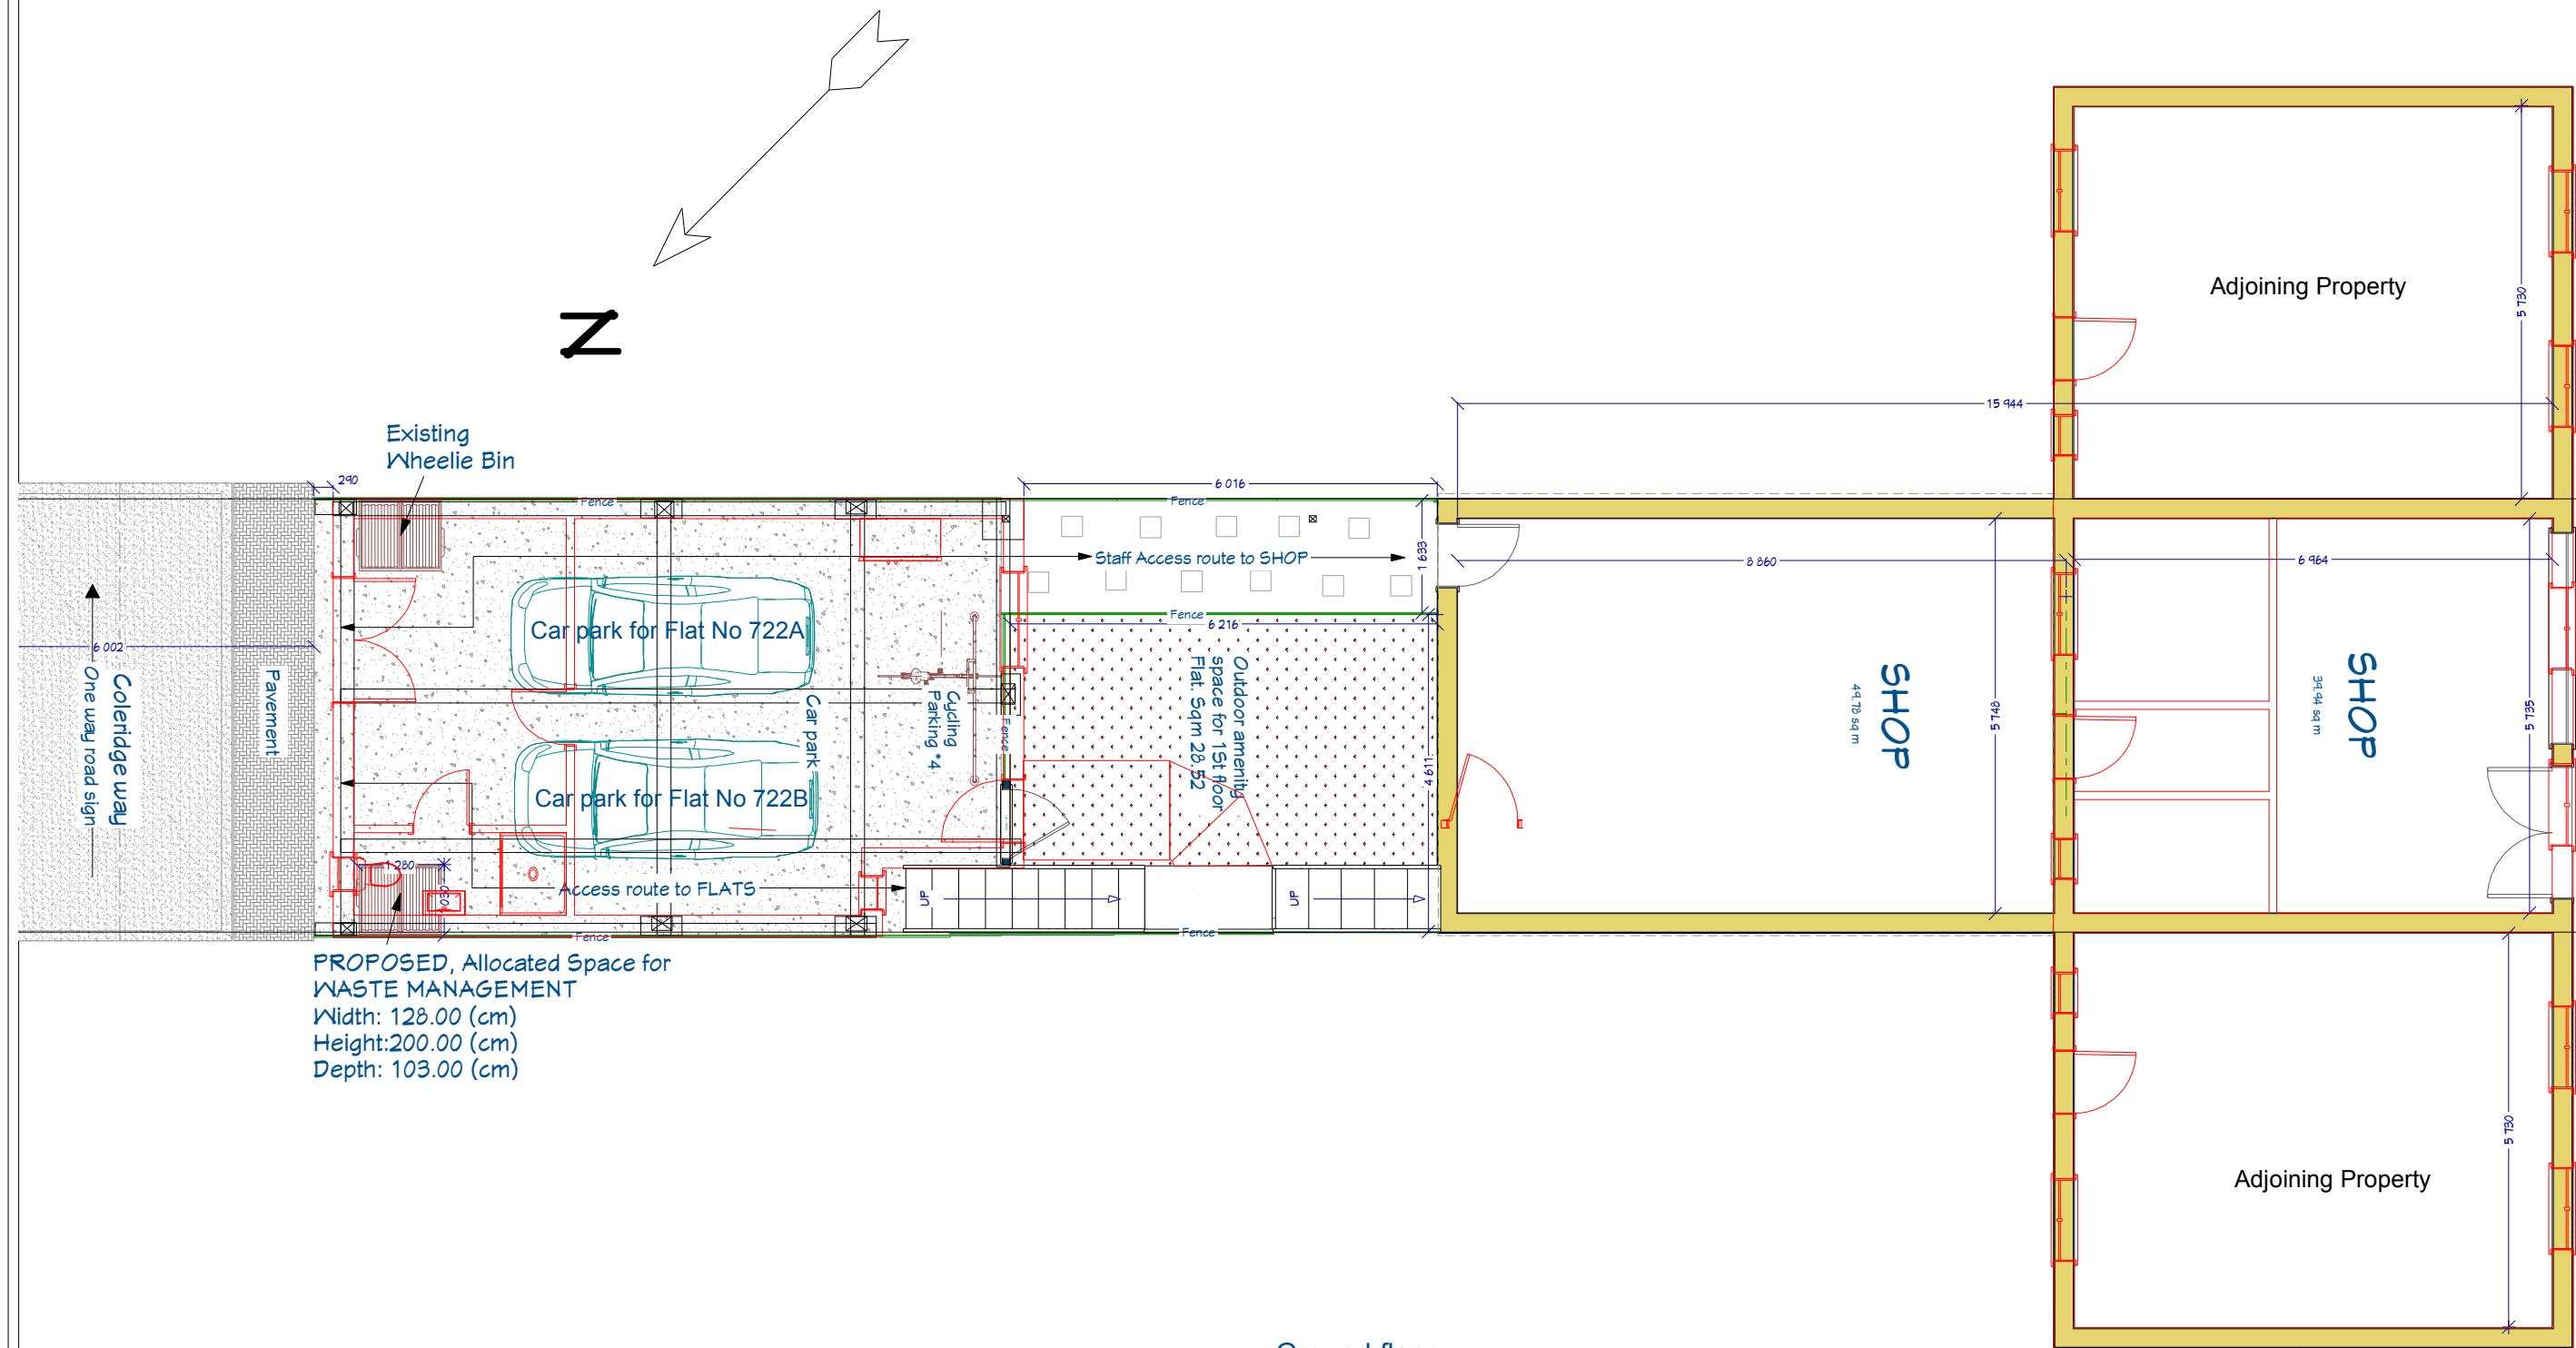

PROPOSED, Allocated Space for
WASTE MANAGEMENT
Width: 128.00 (cm)
Height: 200.00 (cm)
Depth: 103.00 (cm)

 

SCALE BAR 1:100

ISO A3 (297 mm x 420 mm)

Printing instruction -
set scale to 100%

- GENERAL NOTES:**
- 1. The contractor must check all dimensions On site before commencing work
 - 2. Any discrepancy must be immediately Brought to the attention of the designer
 - 3. Do not commence work without Structural engineers calculation

Floor below or Above =
Proposed =
Existing =



REVISION TABLE	
NUMBER	DATE

SHEET TITLE:

Proposed Floor plan

PROJECT DESCRIPTION:

Mr. R. Abelechian
722-734 Uxbridge Road
Hayes UB40RX

DRAWINGS PROVIDED BY:

K.B. Architectural Service
Kasun Bandara
<http://www.kba-service.co.uk>
kasun@kba-service.co.uk
T/P_07701071883

DATE:

31/10/2019



SCALE:

1:100

SHEET:

P-1

Flat 722A Uxbridge Road,
Hayes, Middlesex,
UB4 0RX
Total Sqm 51.55

 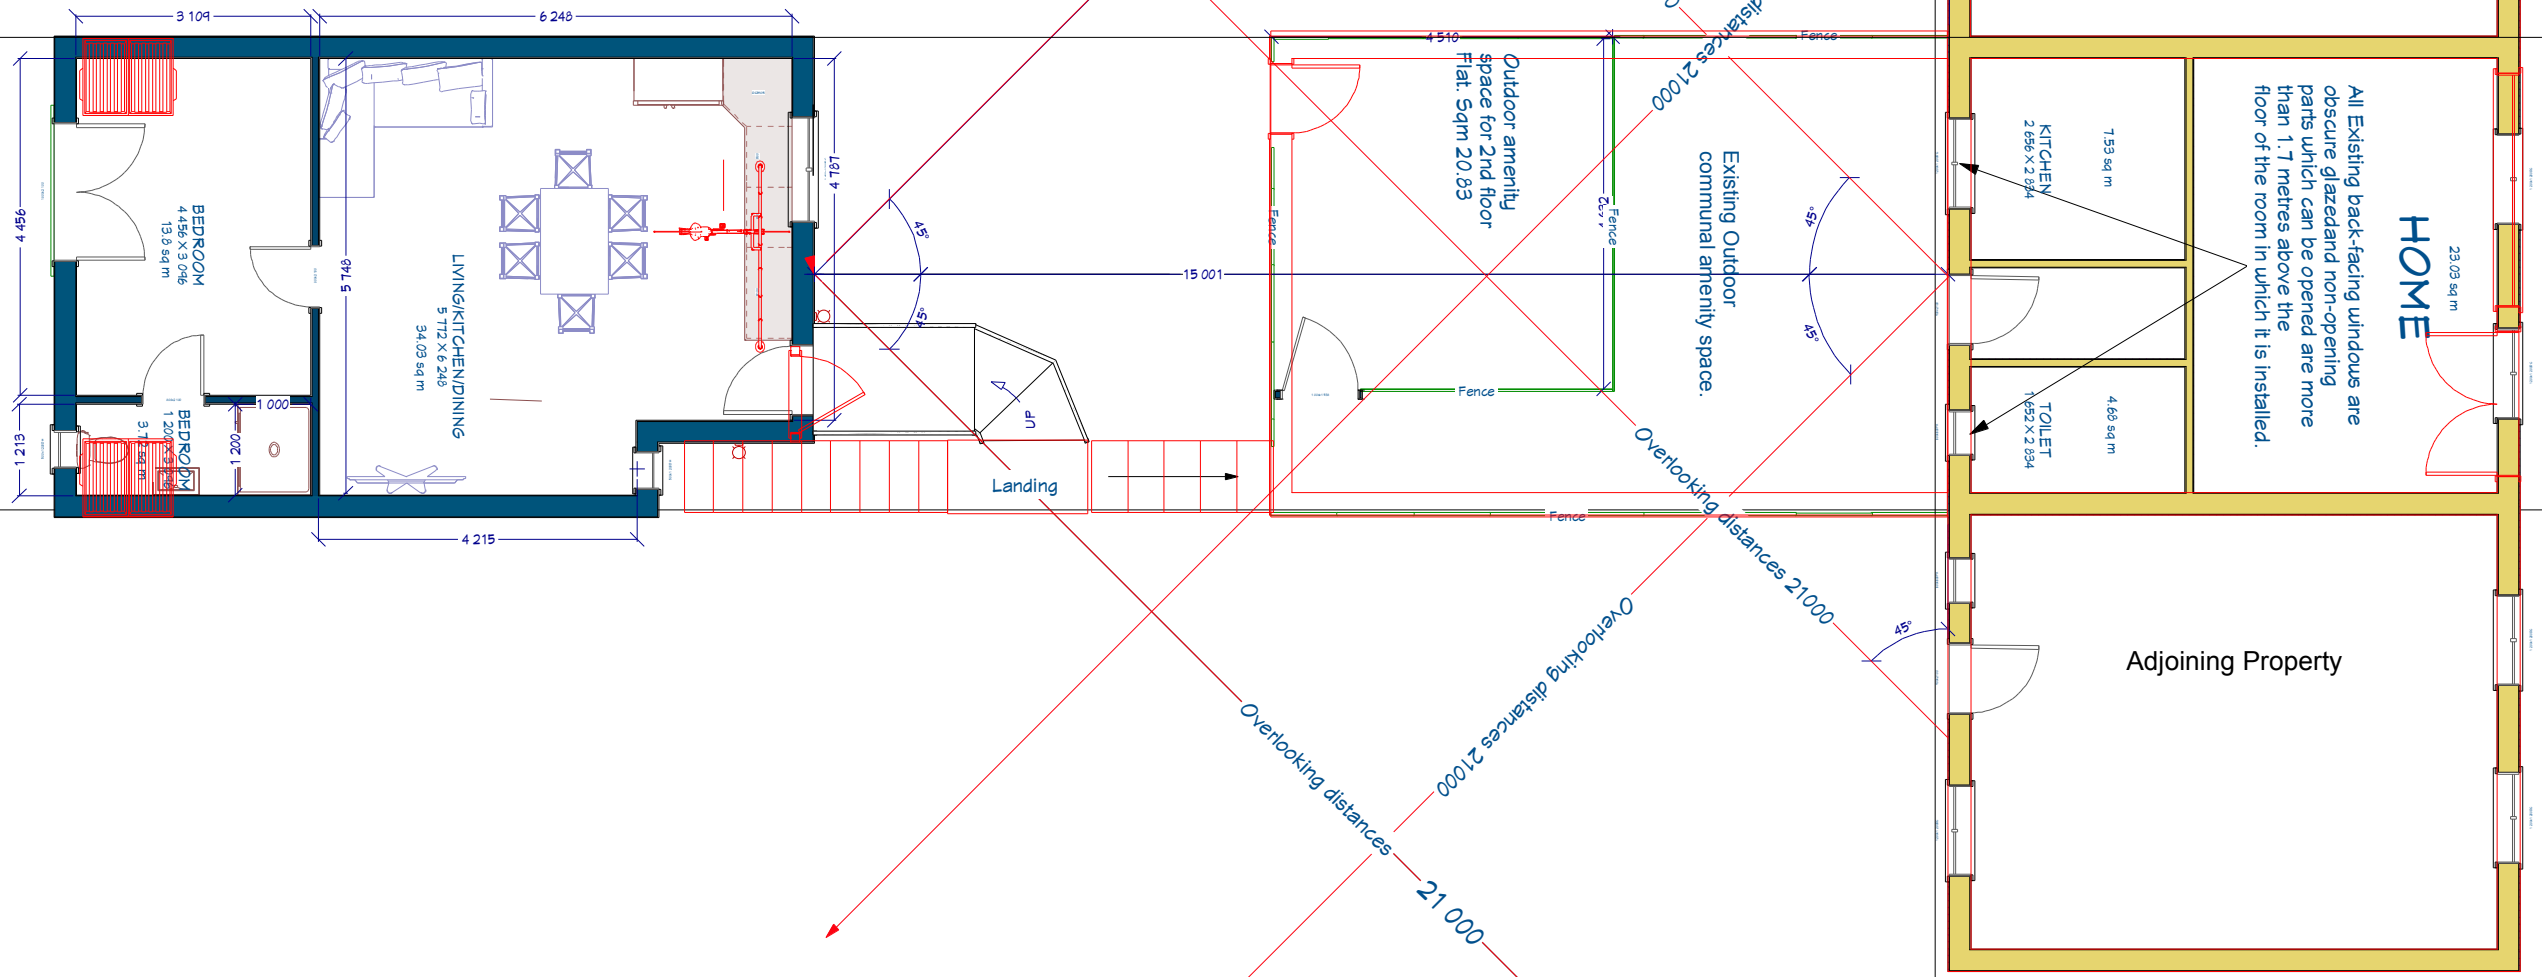

ISO A3 (297 mm x 420 mm)

Printing instruction -
set scale to 100%

- GENERAL NOTES:**
- 1.The contractor must check all dimensions On site before commencing work
 - 2.Any discrepancy must be immediately Brought to the attention of the designer
 - 3.Do not commence work without Structural engineers calculation

Floor below or Above
Proposed
Existing



REVISION TABLE			
NUMBER	DATE	REVISOR	DESCRIPTION

SHEET TITLE:

Proposed Floor plan/Angle of 45 degrees/Overlooking distances

PROJECT DESCRIPTION:

Mr. R. Abelechian
722-734 Uxbridge Road
Hayes UB40RX

DRAWINGS PROVIDED BY:

K.B Architectural Service
Kasun Bandara
<http://www.kba-service.co.uk>
kasun@kba-service.co.uk
T/P 0770771883

DATE:

31/10/2019



SCALE:

1:100

SHEET:

Flat 722B Uxbridge Road,
Hayes, Middlesex,
UB4 0RX

Total Sqm 52.79

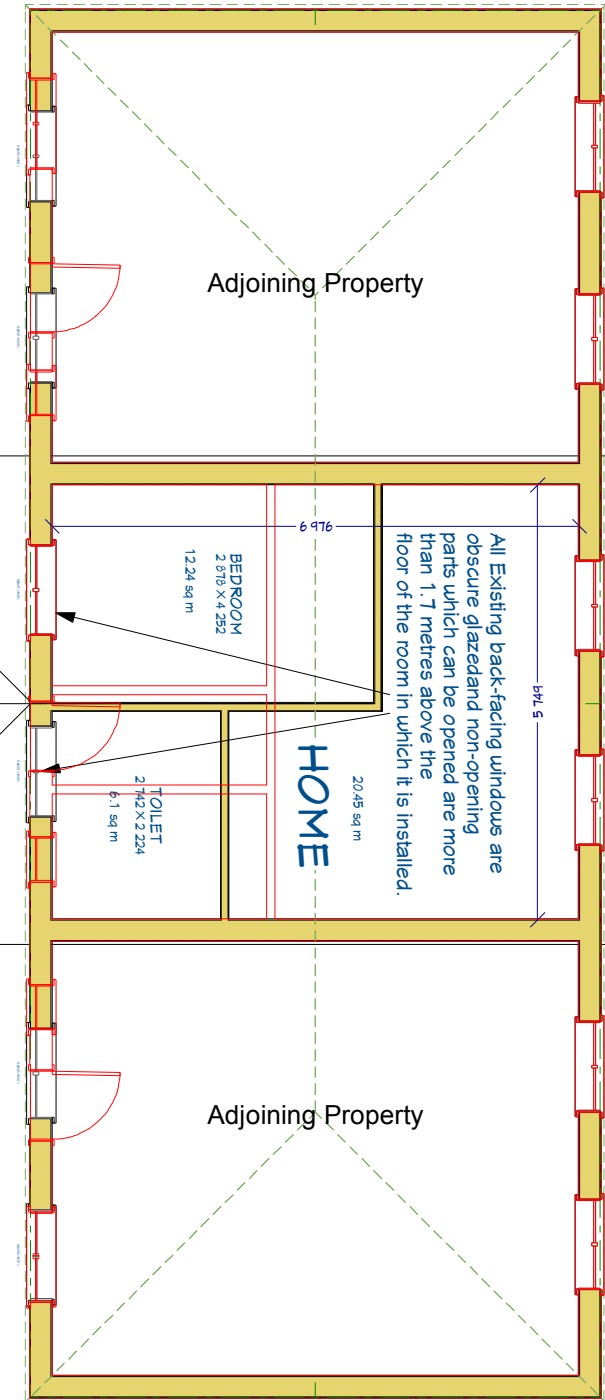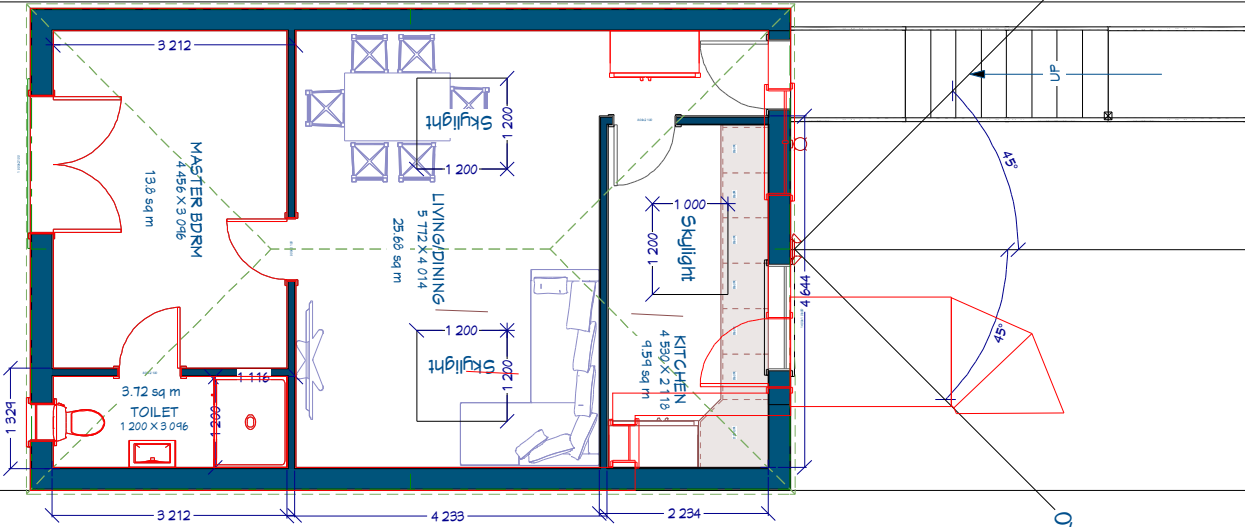

ISO A3 (297 mm x 420 mm)

Printing instruction -
set scale to 100%

GENERAL NOTES:

1. The contractor must check all dimensions On site before commencing work
2. Any discrepancy must be immediately Brought to the attention of the designer
3. Do not commence work without Structural engineers calculation

Floor below or Above

Proposed

Existing



REVISION TABLE			
NUMBER	DATE	REVISED BY	DESCRIPTION

SHEET TITLE:
Proposed Floor plan

PROJECT DESCRIPTION:
Mr.R Abelechian
722-734 Uxbridge Road
Hayes UB40RX

DRAWINGS PROVIDED BY:
K.B Architectural Service
Kasun Bandara
<http://www.kba-service.co.uk>
kasun@kba-service.co.uk
T/P_07701071883

DATE:



31/10/2019

SCALE:

1:100

SHEET:

I confirm that all roof lights/velux windows will not project more than 150mm from the roof slope.

 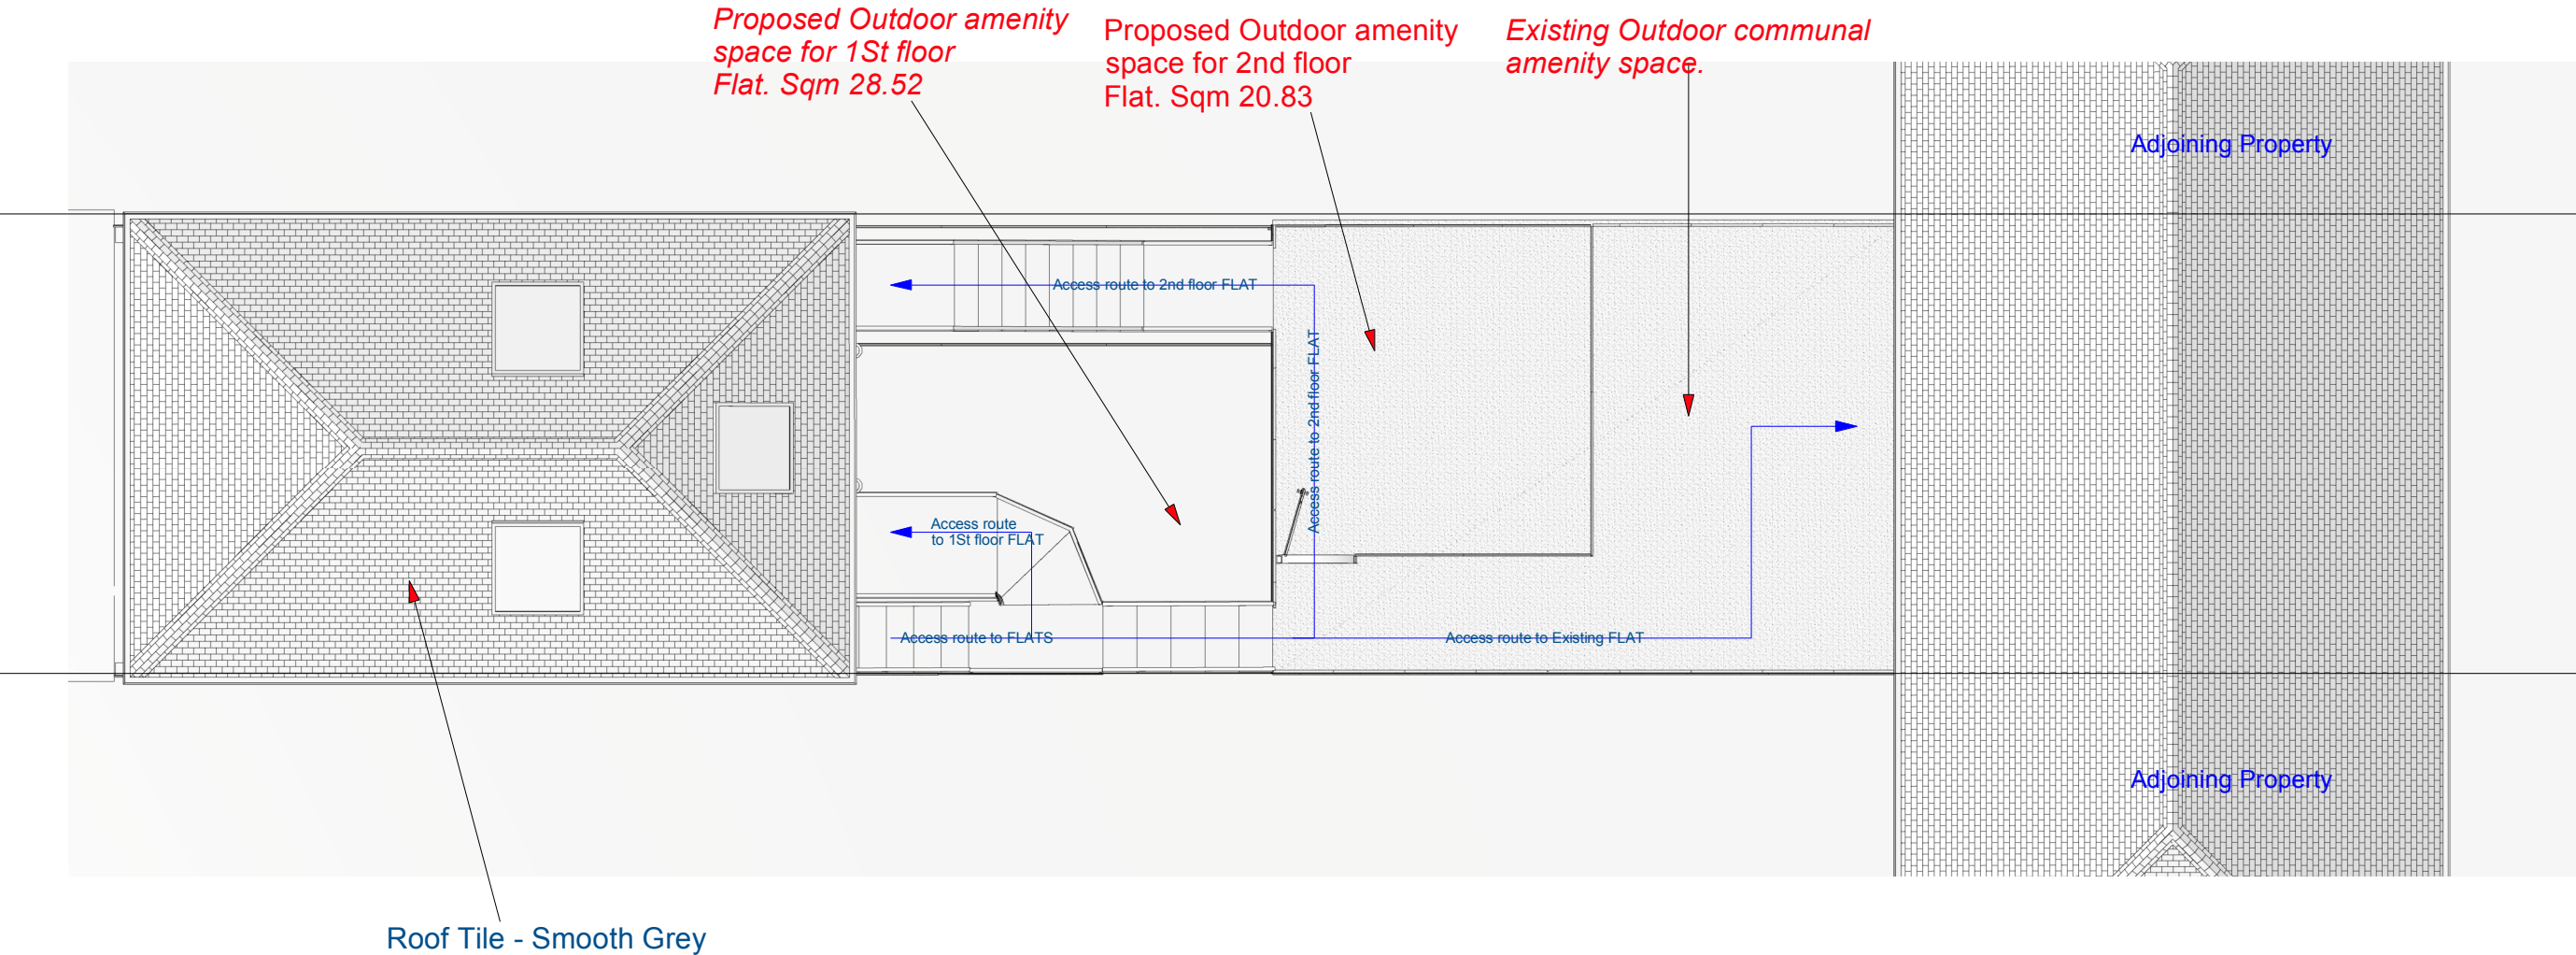

ISO A3 (297 mm x 420 mm)

Printing instruction -
set scale to 100%

GENERAL NOTES:

- 1.The contractor must check all dimensions On site before commencing work
- 2.Any discrepancy must be immediately Brought to the attention of the designer
- 3.Do not commence work without Structural engineers calculation

Floor below or Above
Proposed
Existing



REVISION TABLE	
NUMBER	DATE

SHEET TITLE:
Proposed Roof plan

PROJECT DESCRIPTION:
Mr. R. Abelechian
722-734 Uxbridge Road
Hayes UB40RX

DRAWINGS PROVIDED BY:
K.B Architectural Service
Kasun Bandara
<http://www.kba-service.co.uk>
kasun@kba-service.co.uk
T/P-07701071883

DATE:
31/10/2019
SCALE:
1:100
SHEET:




Exterior Elevation Front



Exterior Elevation Back

All 2nd floor back-facing windows are obscure glazed and non-opening parts which can be opened are more than 1.7 metres above the floor of the room in which it is installed.

 

ISO A3 (297 mm x 420 mm)

Printing instruction -
set scale to 100%

GENERAL NOTES:

1. The contractor must check all dimensions On site before commencing work
2. Any discrepancy must be immediately Brought to the attention of the designer
3. Do not commence work without Structural engineers calculation

Floor below or Above

Proposed

Existing



REVISION TABLE	NUMBER	DATE	REVISION BY	DESCRIPTION

SHEET TITLE:
Proposed Elevation

PROJECT DESCRIPTION:
Mr. R. Abellechian
722-734 Uxbridge Road
Hayes UB40RX

DRAWINGS PROVIDED BY:
K. B. Architectural Service
Kasun Bandara
http://www.kba-service.co.uk
kasun@kba-service.co.uk
T/P 07701071883

DATE:


31/10/2019

SCALE:



1:100

SHEET:

Exterior Elevation Left

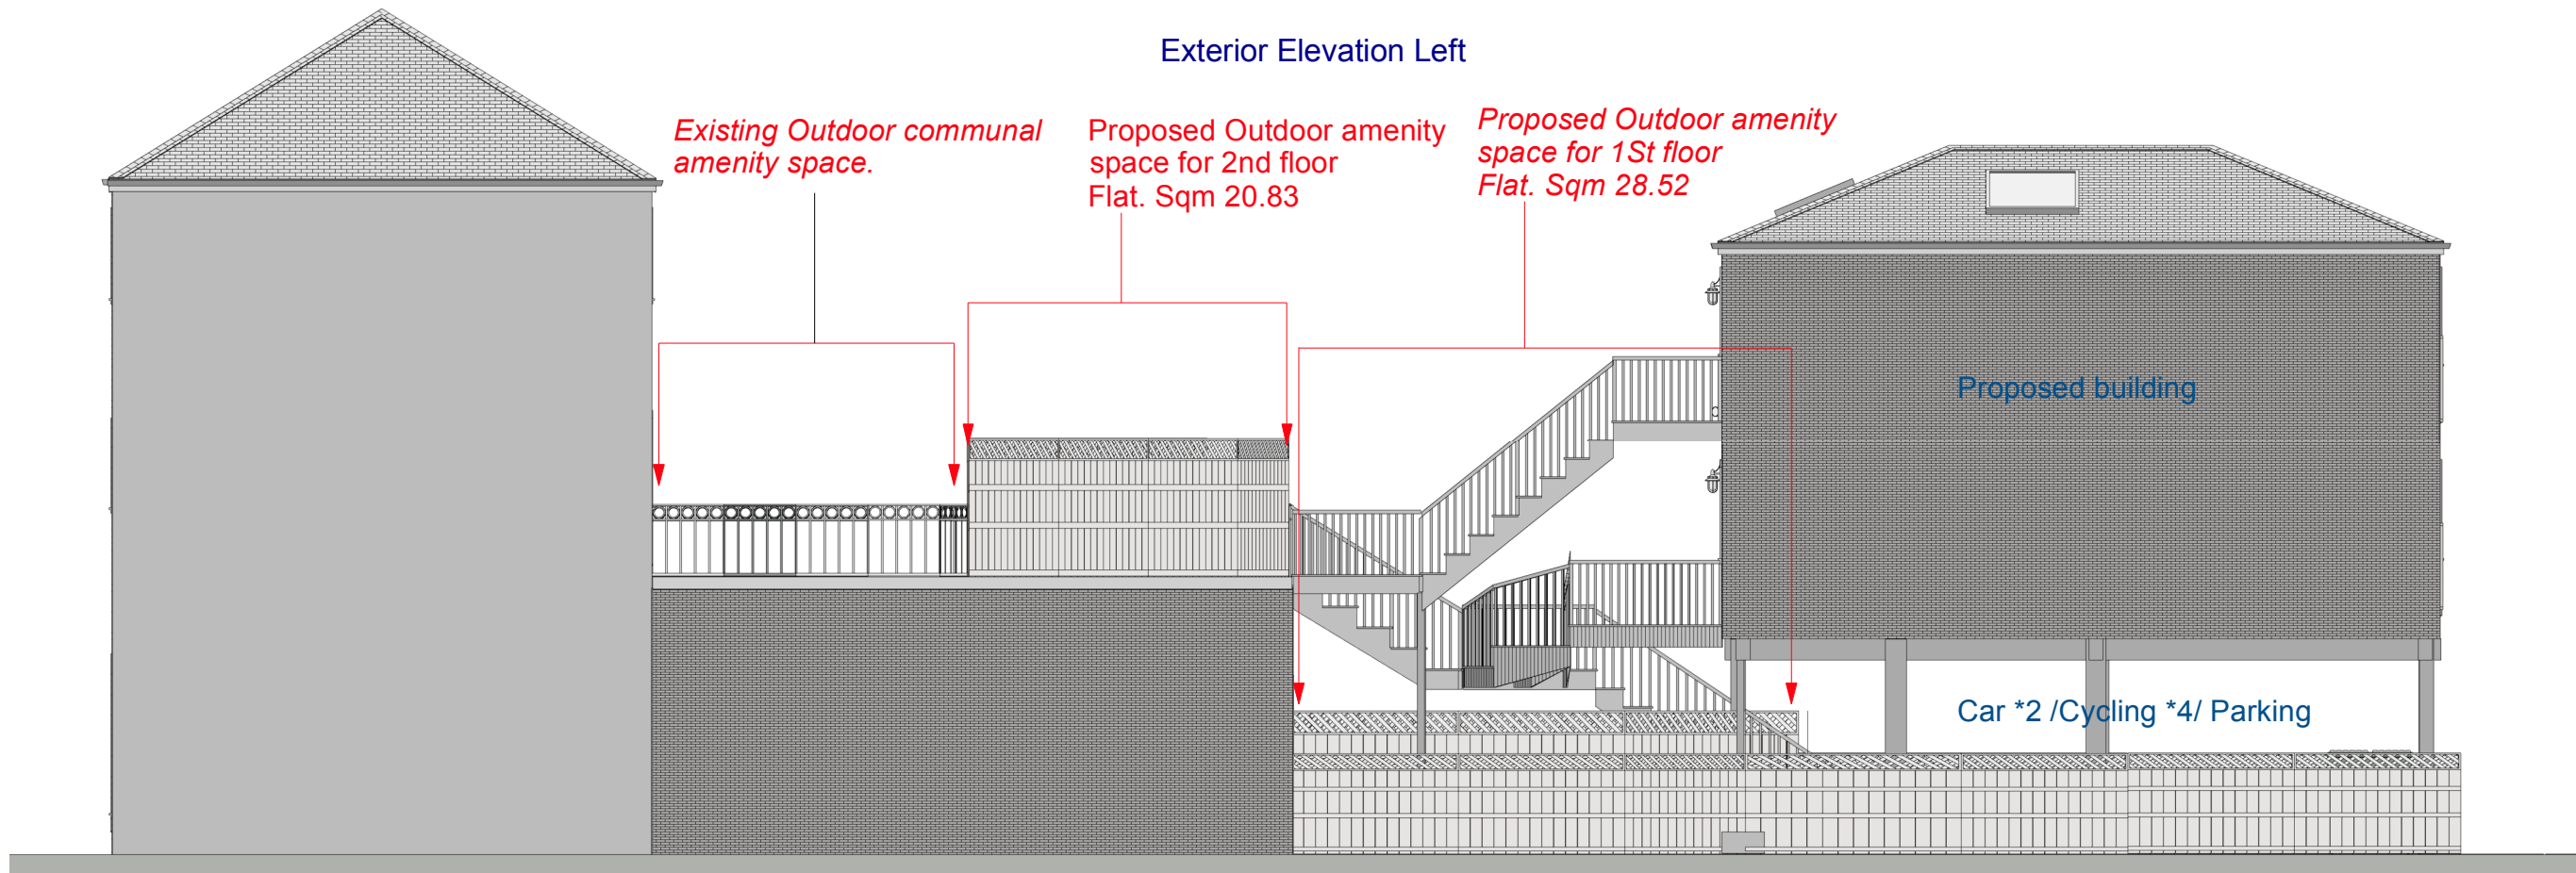

Exterior Elevation Right

 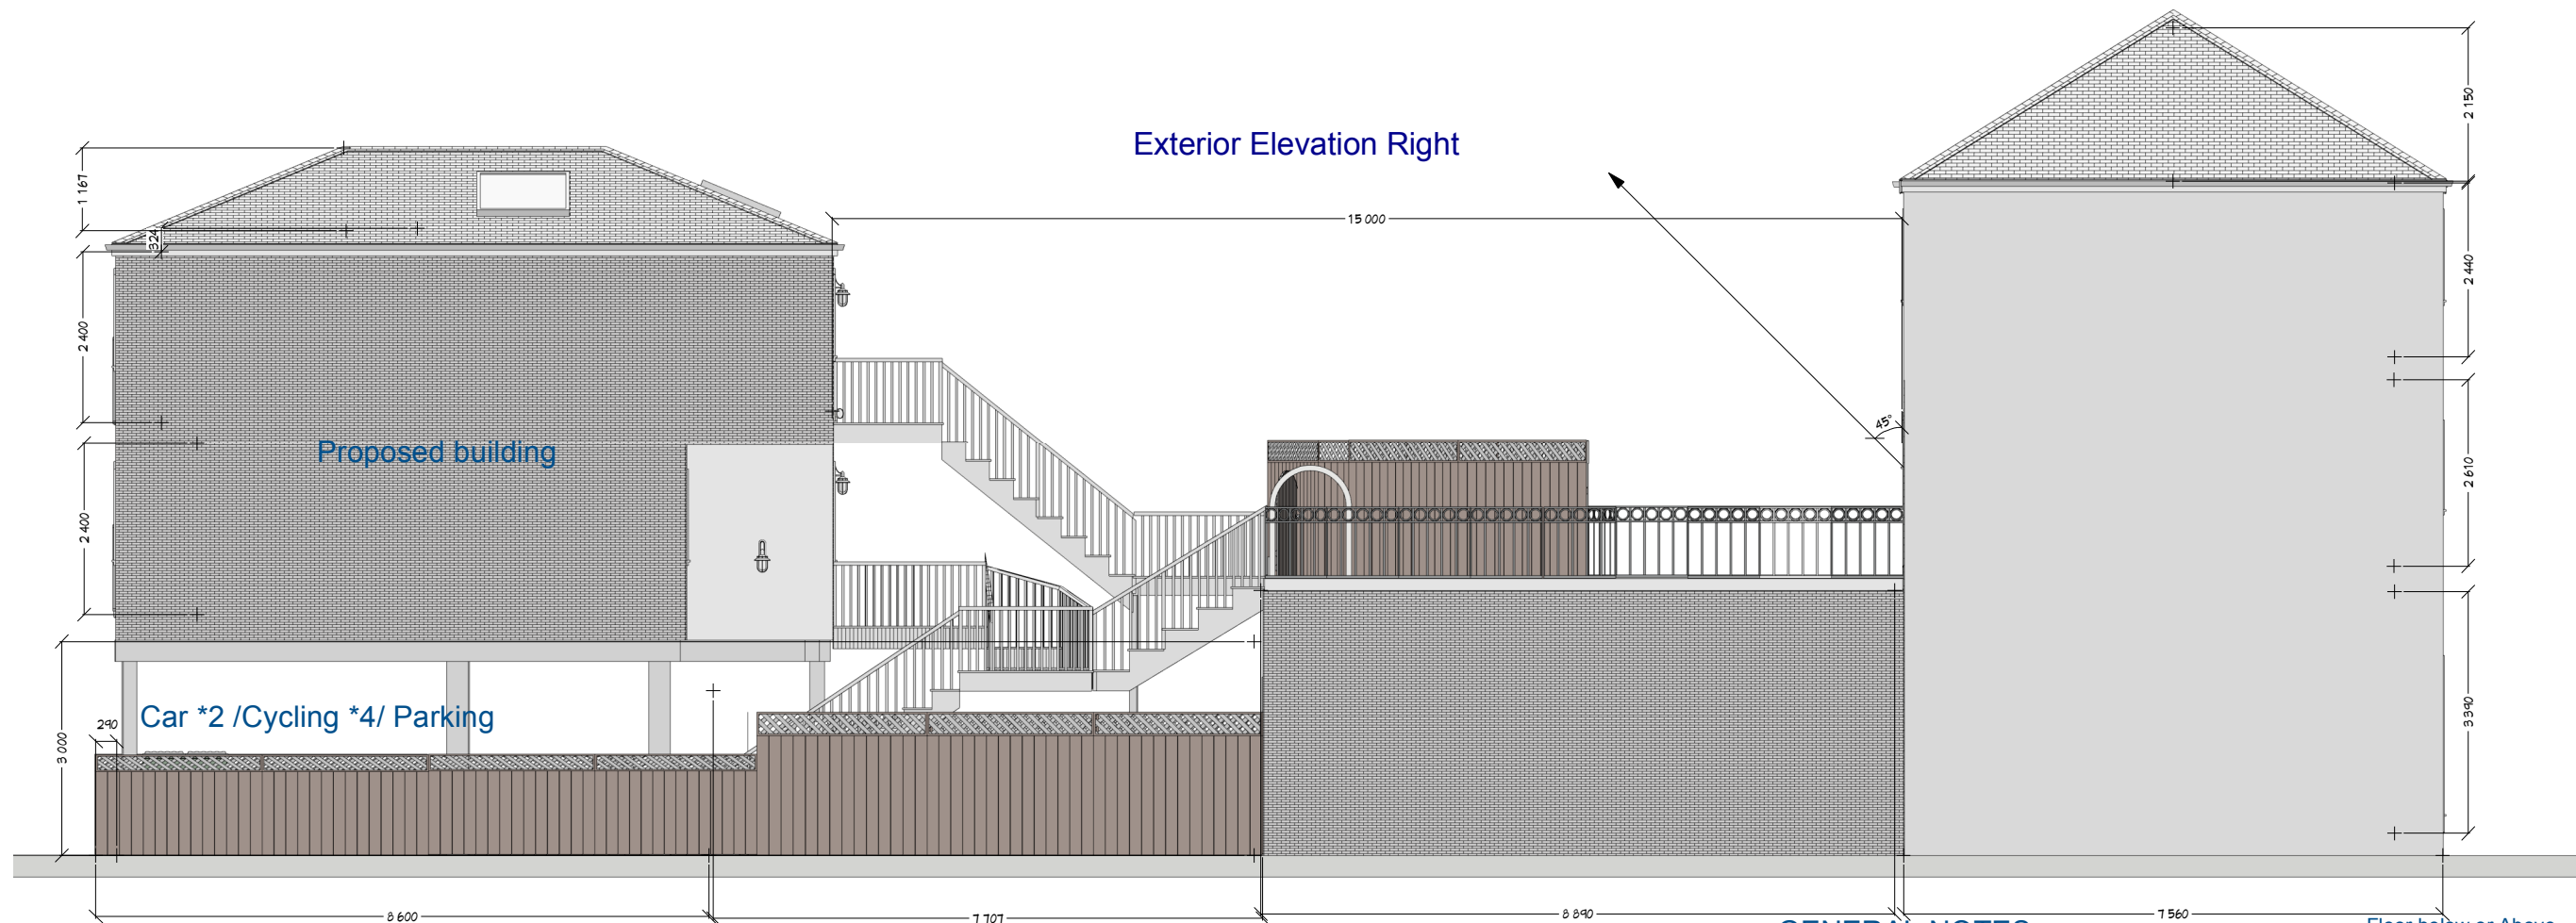

ISO A3 (297 mm x 420 mm)

Printing instruction -
set scale to 100%

GENERAL NOTES:

1. The contractor must check all dimensions On site before commencing work
2. Any discrepancy must be immediately Brought to the attention of the designer
3. Do not commence work without Structural engineers calculation

Floor below or Above

Proposed

Existing



REVISION TABLE	
NUMBER	DATE

SHEET TITLE:

Proposed Elevation

PROJECT DESCRIPTION:

Mr. R. Abelechian
722-734 Uxbridge Road
Hayes UB40RX

DRAWINGS PROVIDED BY:

K.B.A Architectural Service
Kasun Bandara
<http://www.kba-service.co.uk>
kasun@kba-service.co.uk
T/P 07701071883


DATE:

31/10/2019


SCALE:

1:100

SHEET:

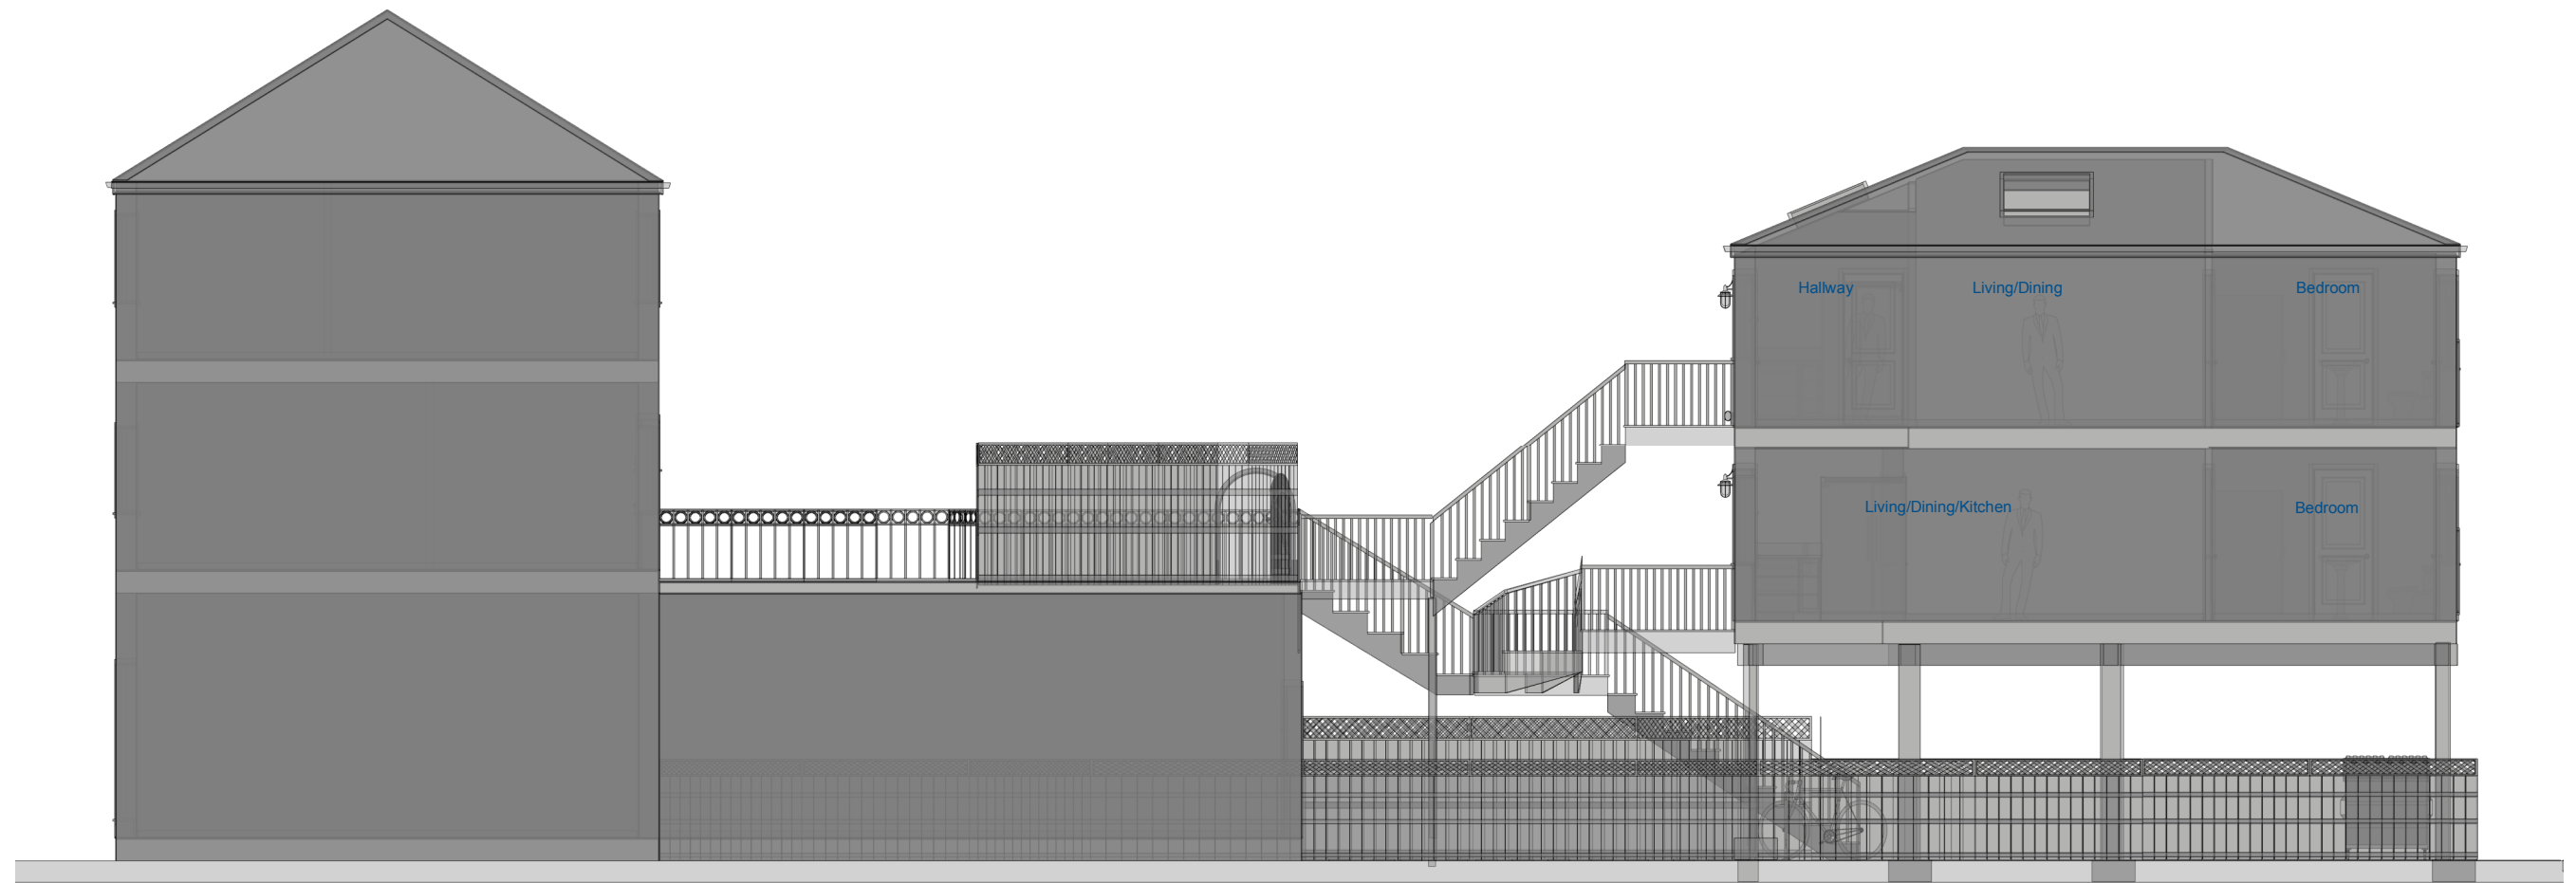

Exterior Elevation Left 2

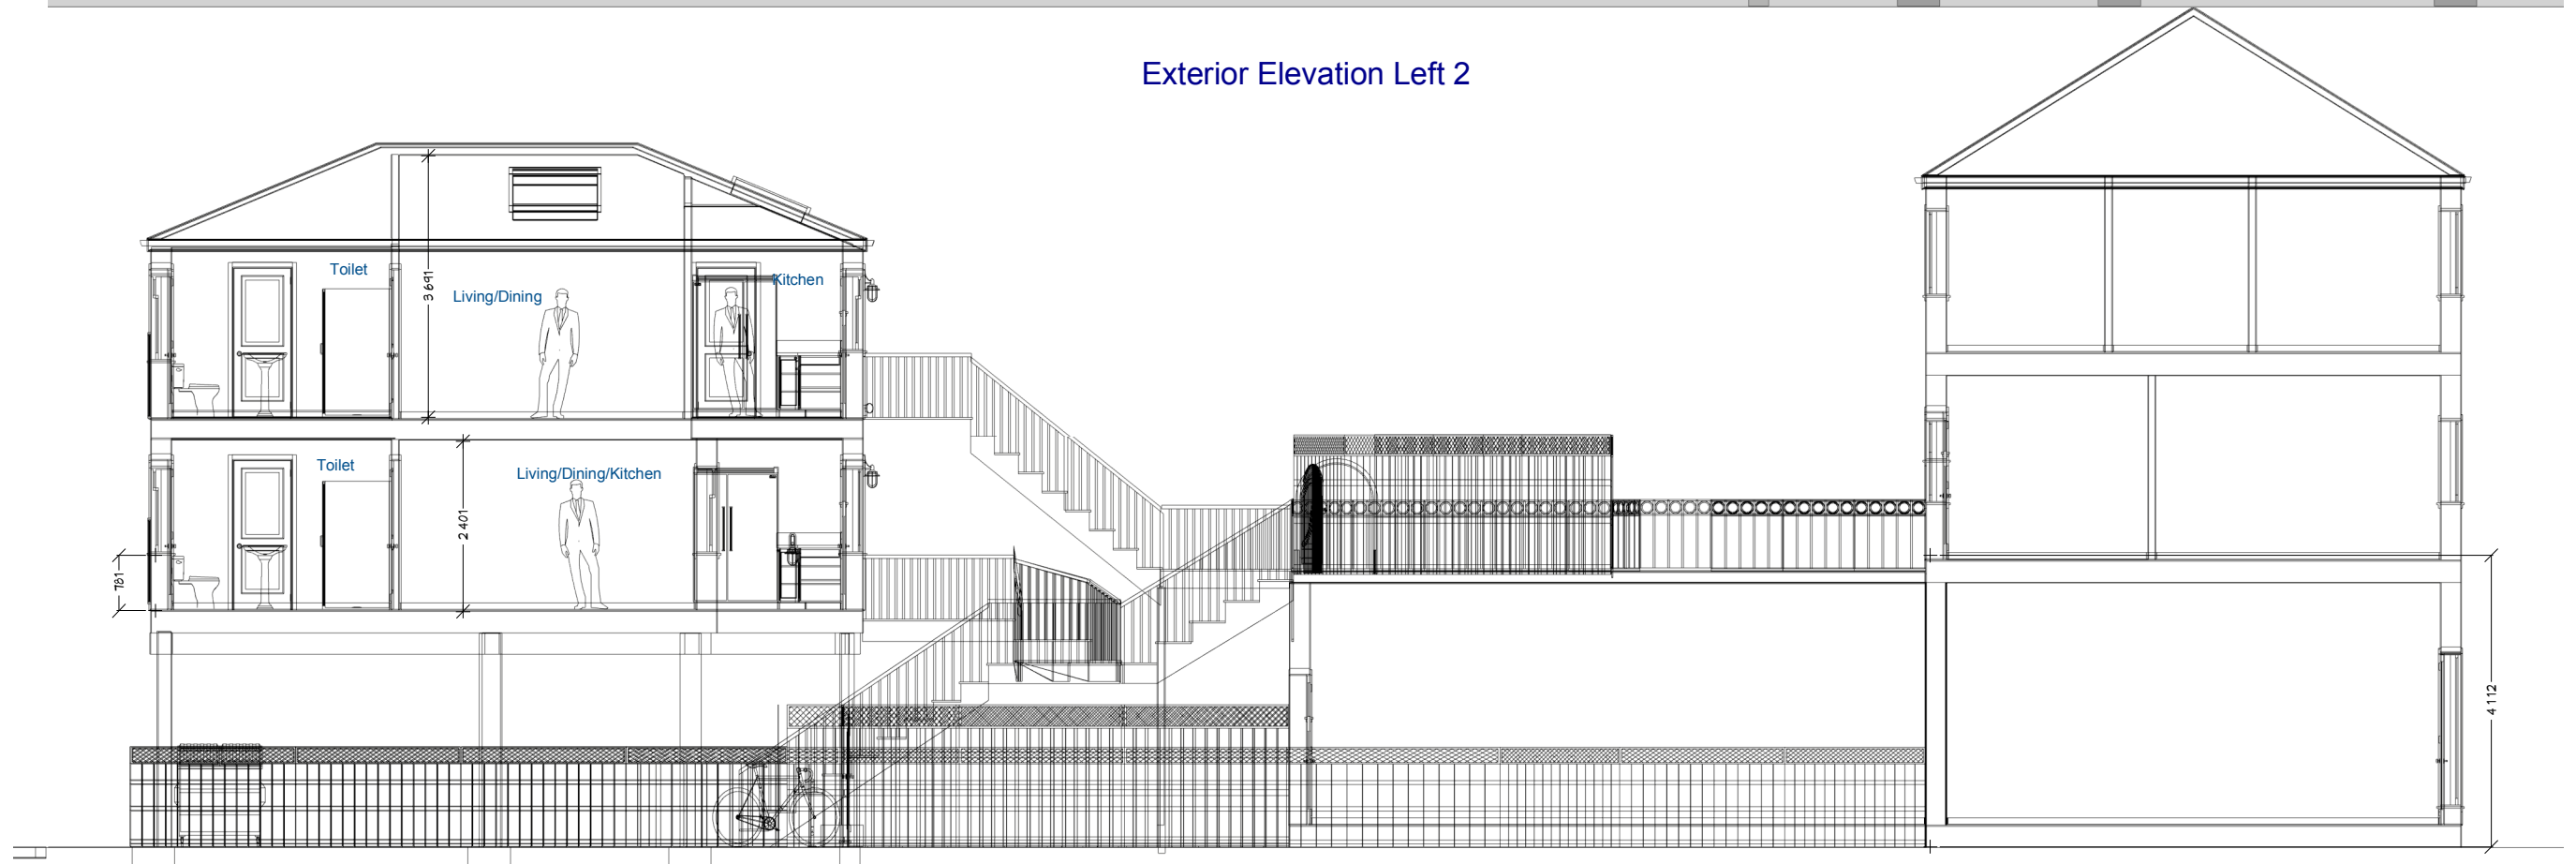

Exterior Elevation Right 2



ISO A3 (297 mm x 420 mm)

Printing instruction -
set scale to 100%

GENERAL NOTES:

- 1.The contractor must check all dimensions
On site before commencing work
- 2.Any discrepancy must be immediately
Brought to the attention of the designer
- 3.Do not commence work without
Structural engineers calculation

Floor below or Above

Proposed

Existing



NUMBER	DATE	REVISION	DESCRIPTION

SHEET TITLE:
**Proposed Side/
Section plan**

PROJECT DESCRIPTION:
Mr. R. Abelechian
722-734 Uxbridge Road
Hayes UB40RX

DRAWINGS PROVIDED BY:
K.B. Architectural Service
Kasun Bandara
<http://www.kba-service.co.uk>
kasun@kba-service.co.uk
T/P 07701071883

DATE:

31/10/2019

SCALE:

1:100

SHEET: