




ISO A3 (297 mm x 420 mm)

Printing instruction -
set scale to 100%

Proposed
Existing

Ground floor

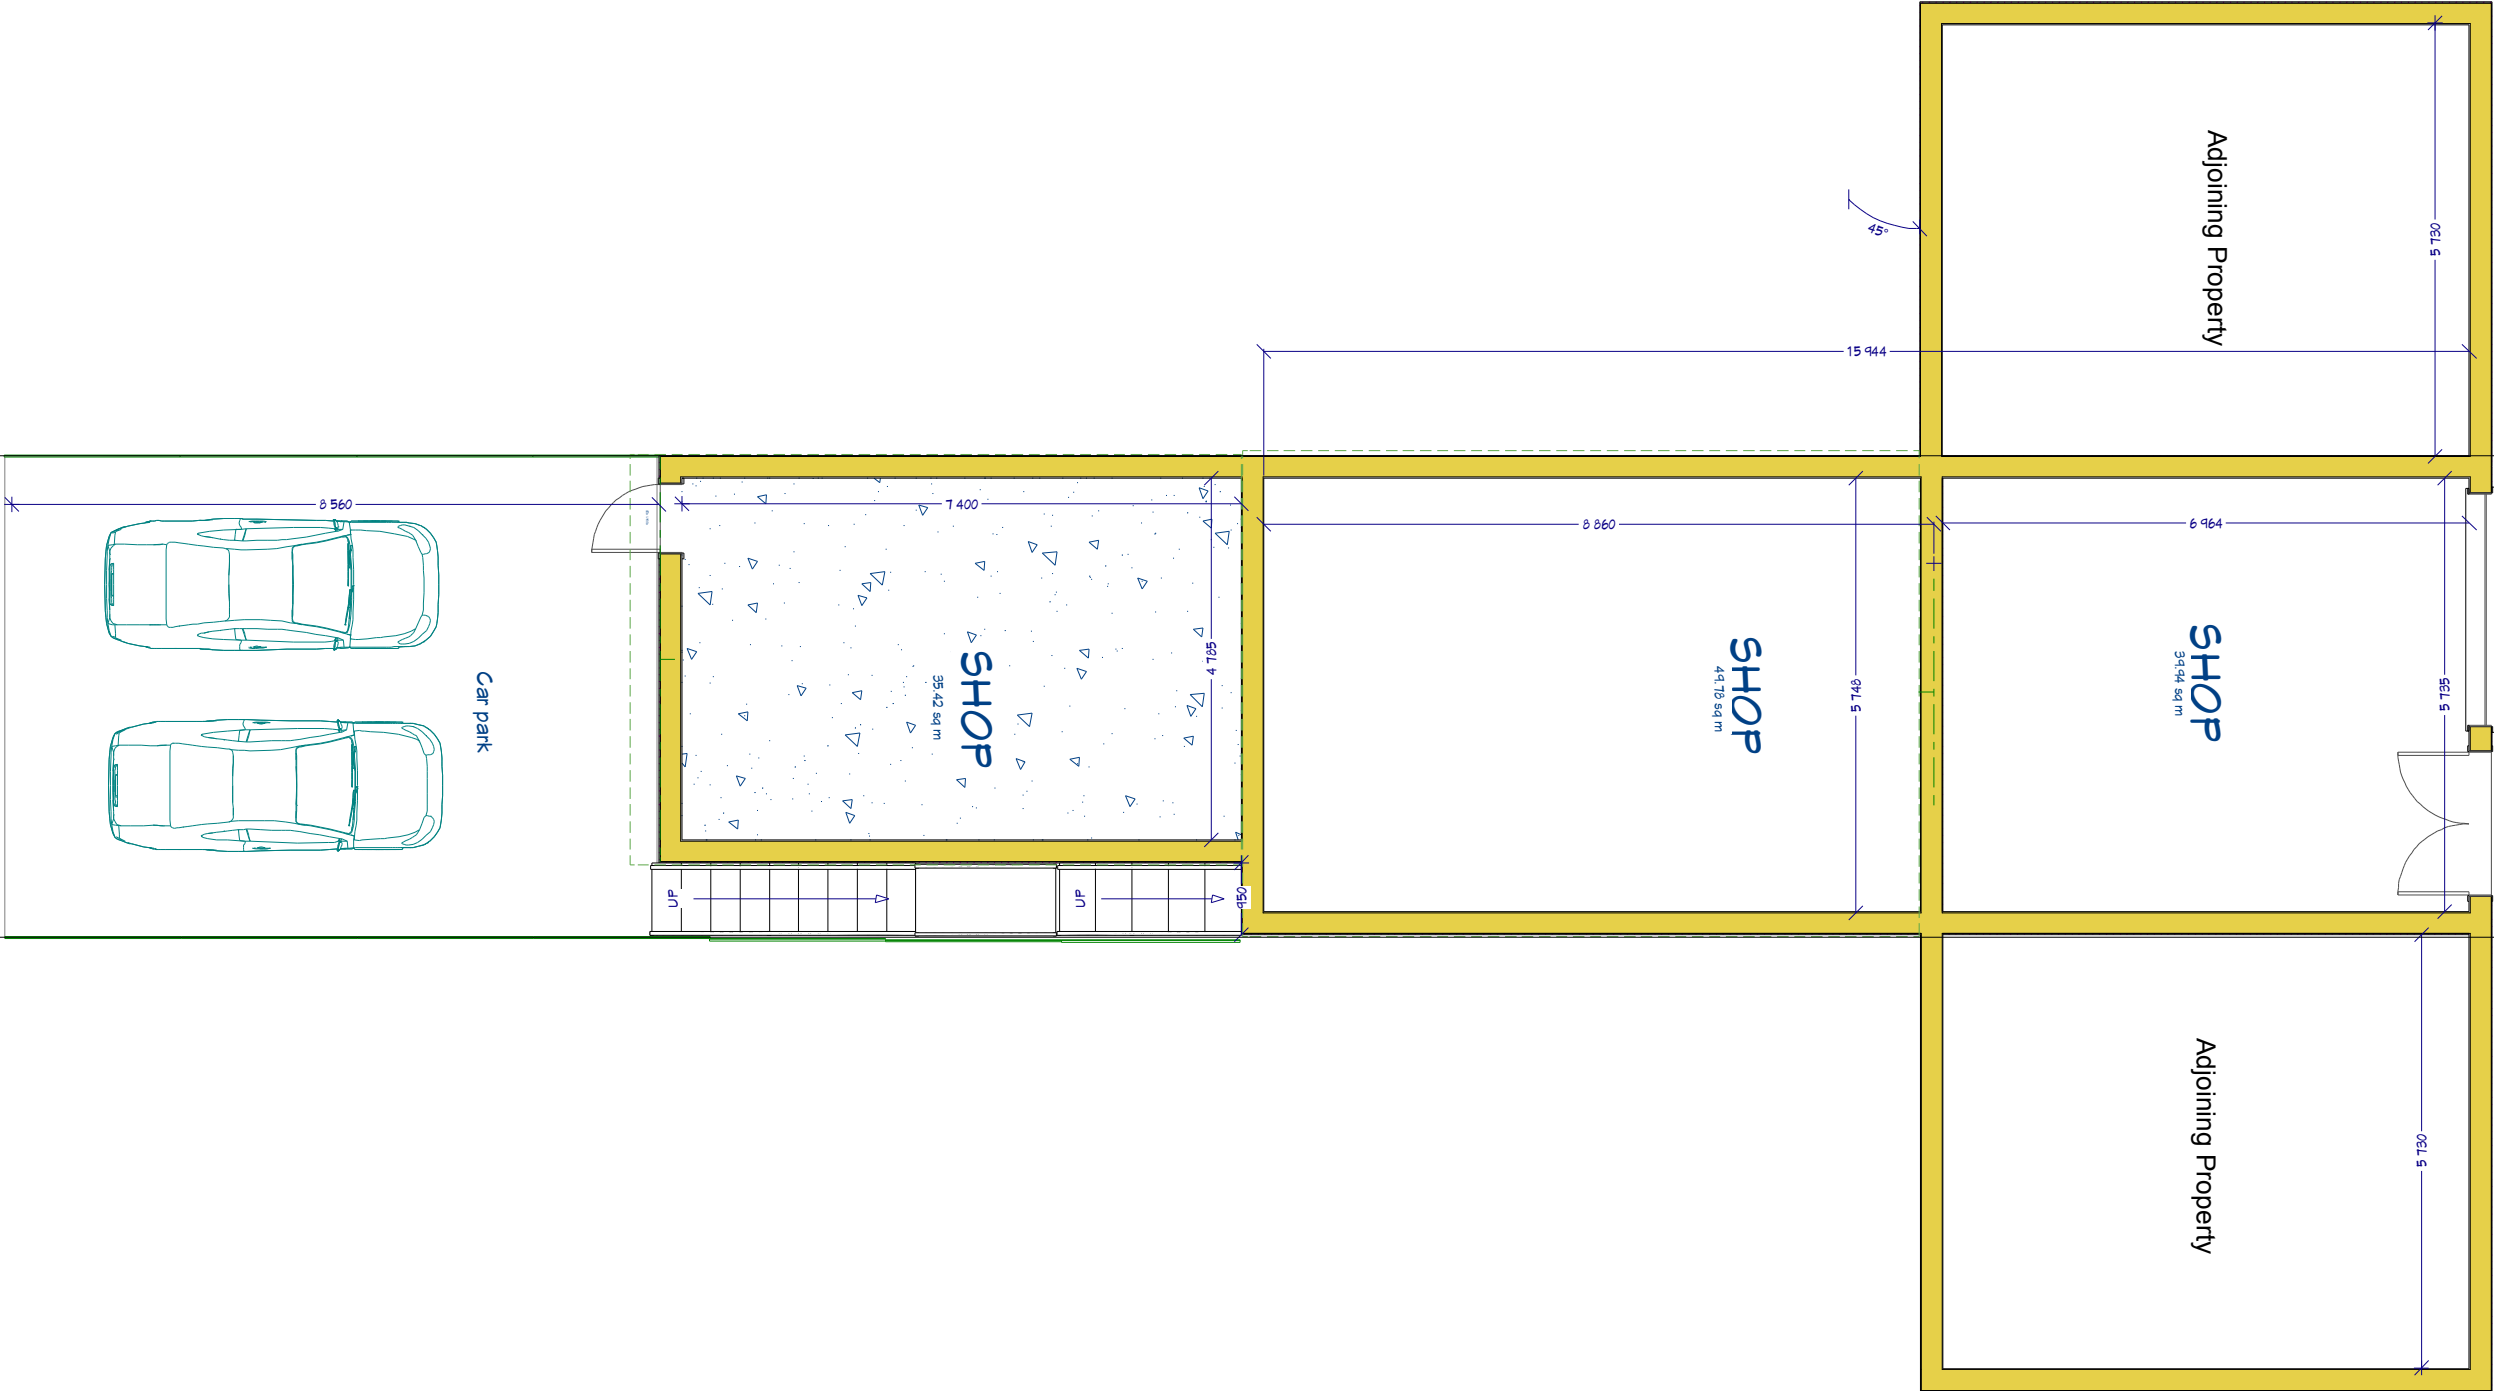

REVISION TABLE	
NUMBER	DATE

SHEET TITLE:

Existing floor plan

PROJECT DESCRIPTION:

Mr. R. Abelechian
722-734 Uxbridge Road
Hayes UB40RX

DRAWINGS PROVIDED BY:

K.B. Architectural Service
Kasun Bandara
<http://www.kba-service.co.uk>
kasun@kba-service.co.uk
T/P_077010711883

DATE:


20/08/2019

SCALE:

1:100

SHEET:

P-1

 


ISO A3 (297 mm x 420 mm)


Printing instruction -
set scale to 100%

- Floor below or Above 
- Proposed 
- Existing 

2nd floor

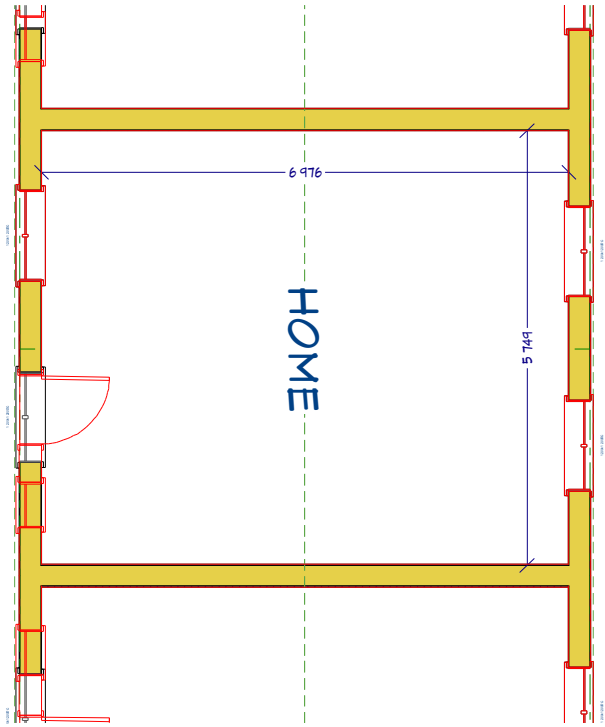

1st floor

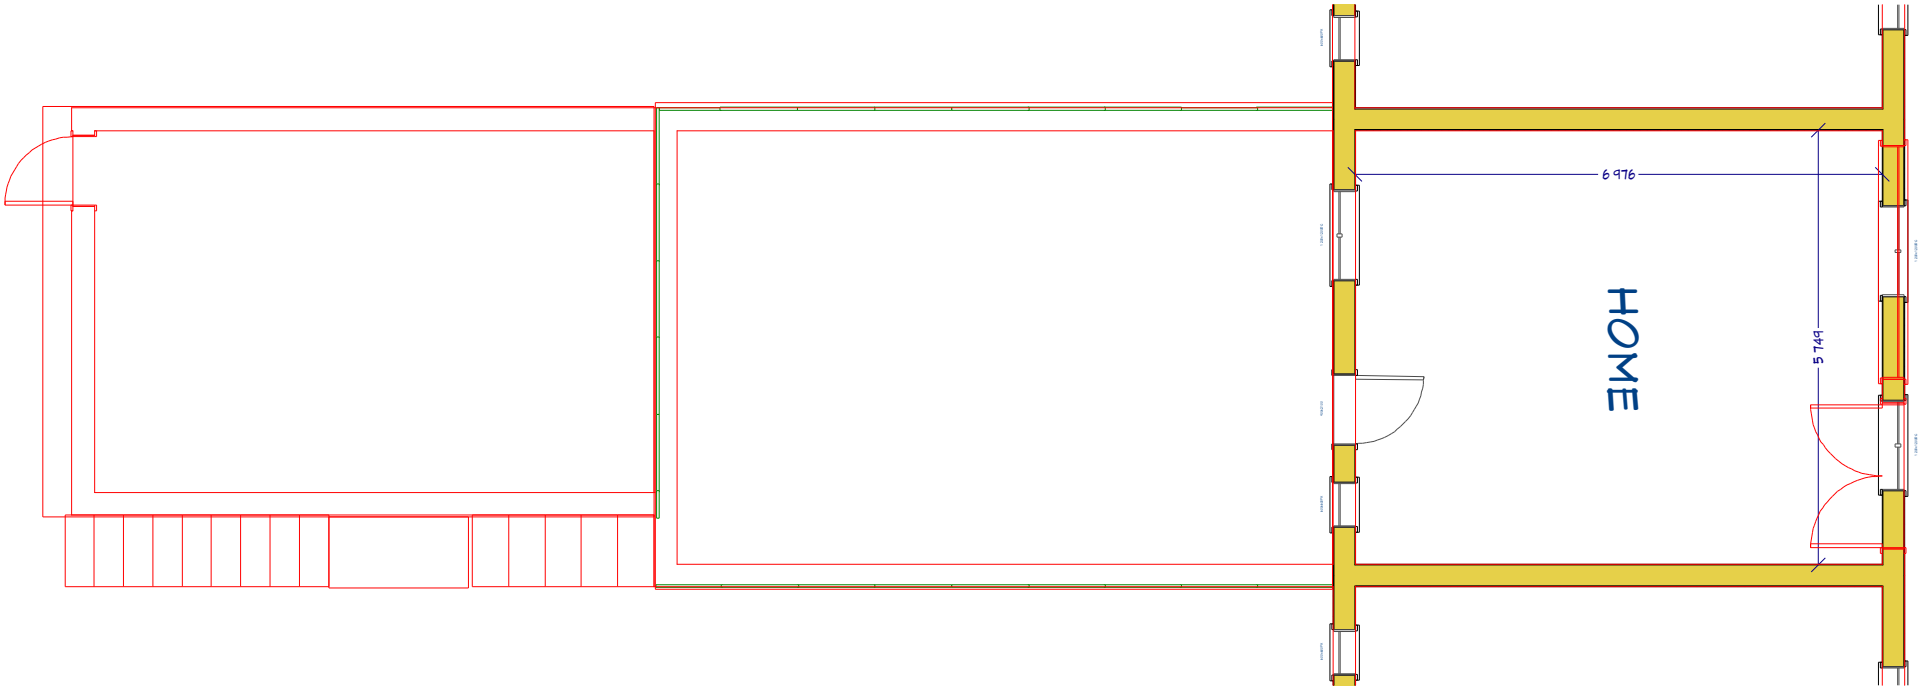

DRAWINGS PROVIDED BY:
K.B Architectural Service
Kasun Bandara
<http://www.kba-service.co.uk>
kasun@kba-service.co.uk
T/P 07701071883

DATE:
20/08/2019

SCALE:
1:100


SHEET:

PROJECT DESCRIPTION:
Mr. R Abelechian
722-734 Uxbridge Road
Hayes UB40RX

SHEET TITLE:
Existing floor plan


REVISION TABLE	
NUMBER	DATE
REVIS	BY
DESCRIPTION	



 


ISO A3 (297 mm x 420 mm)

Printing instruction -
set scale to 100%

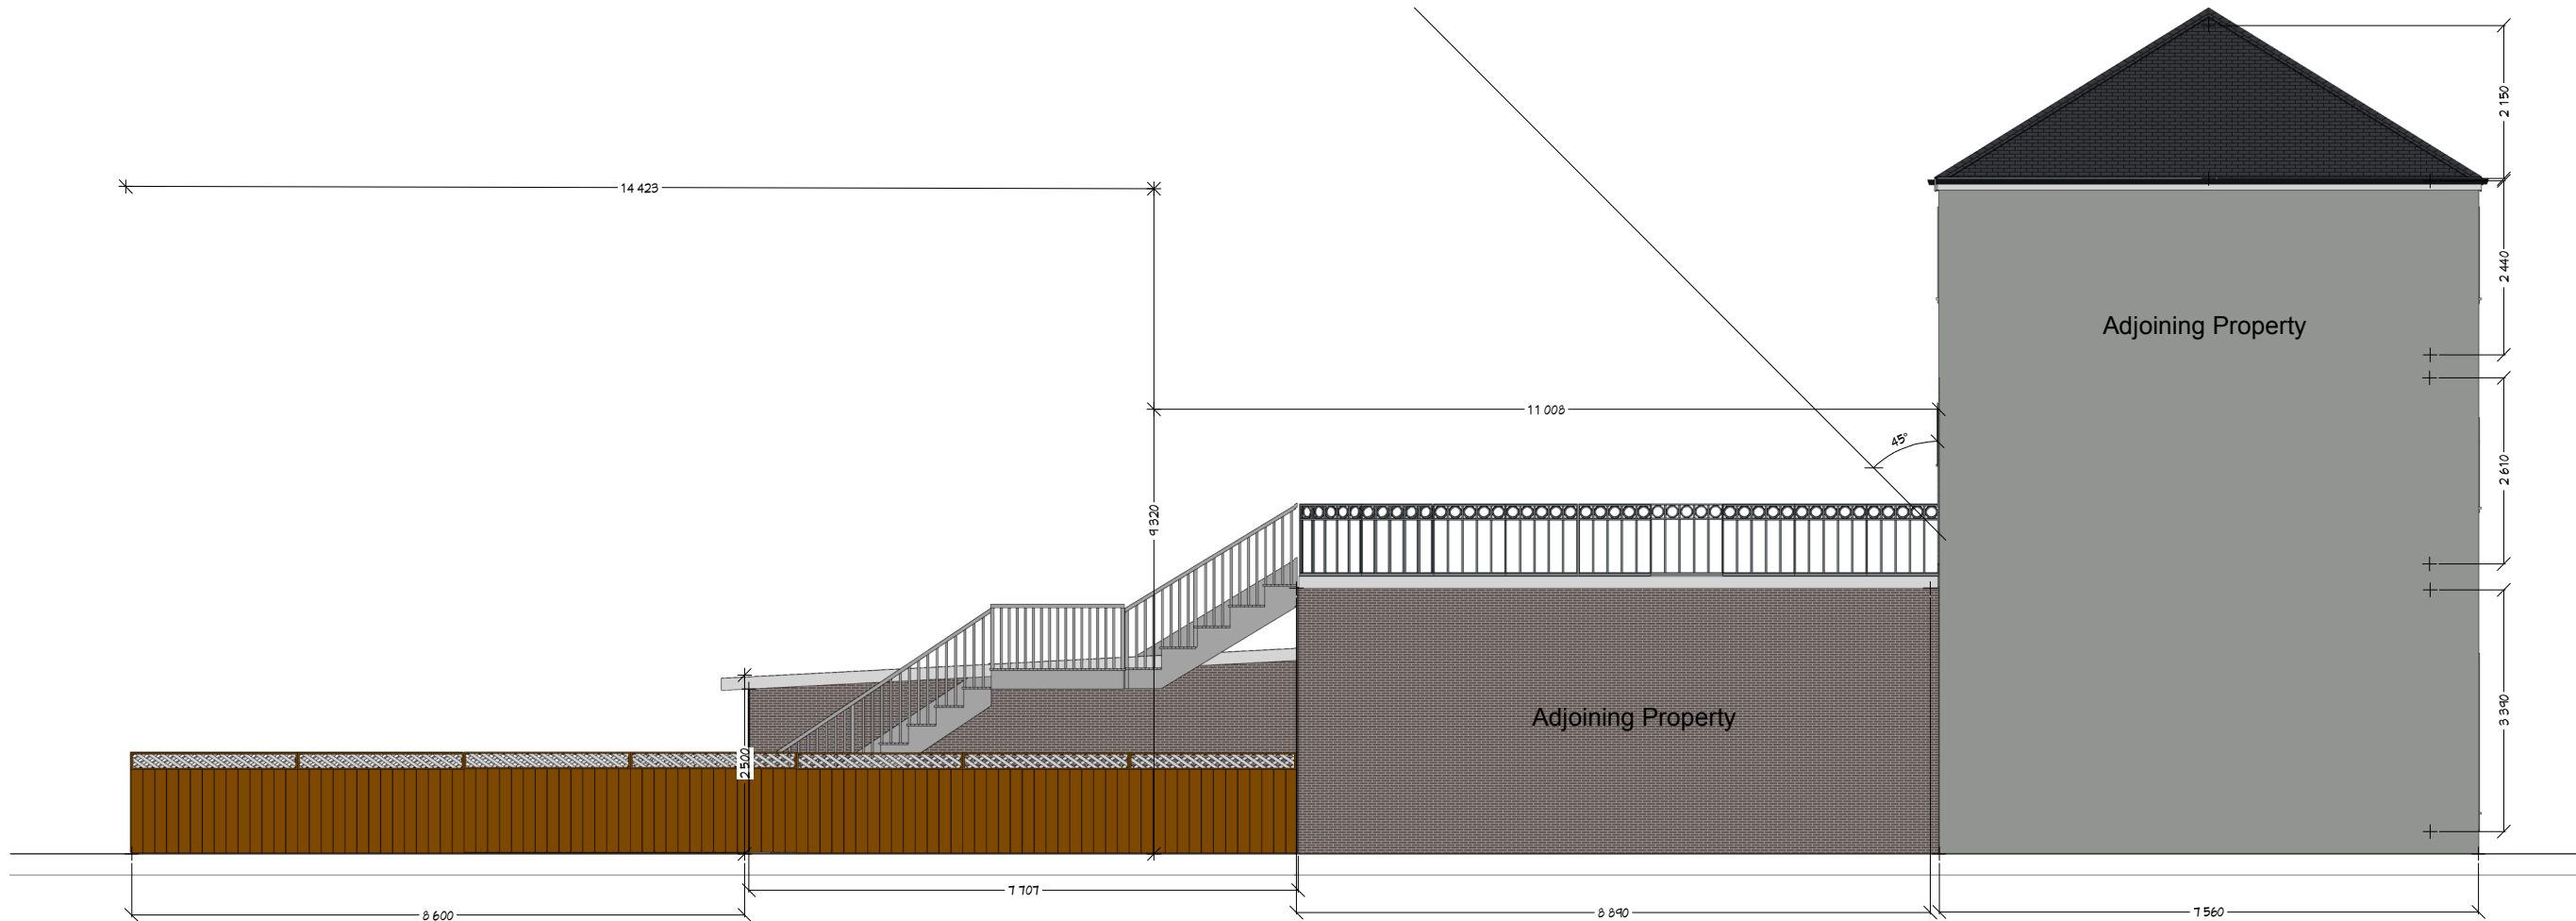

Exterior Elevation Right

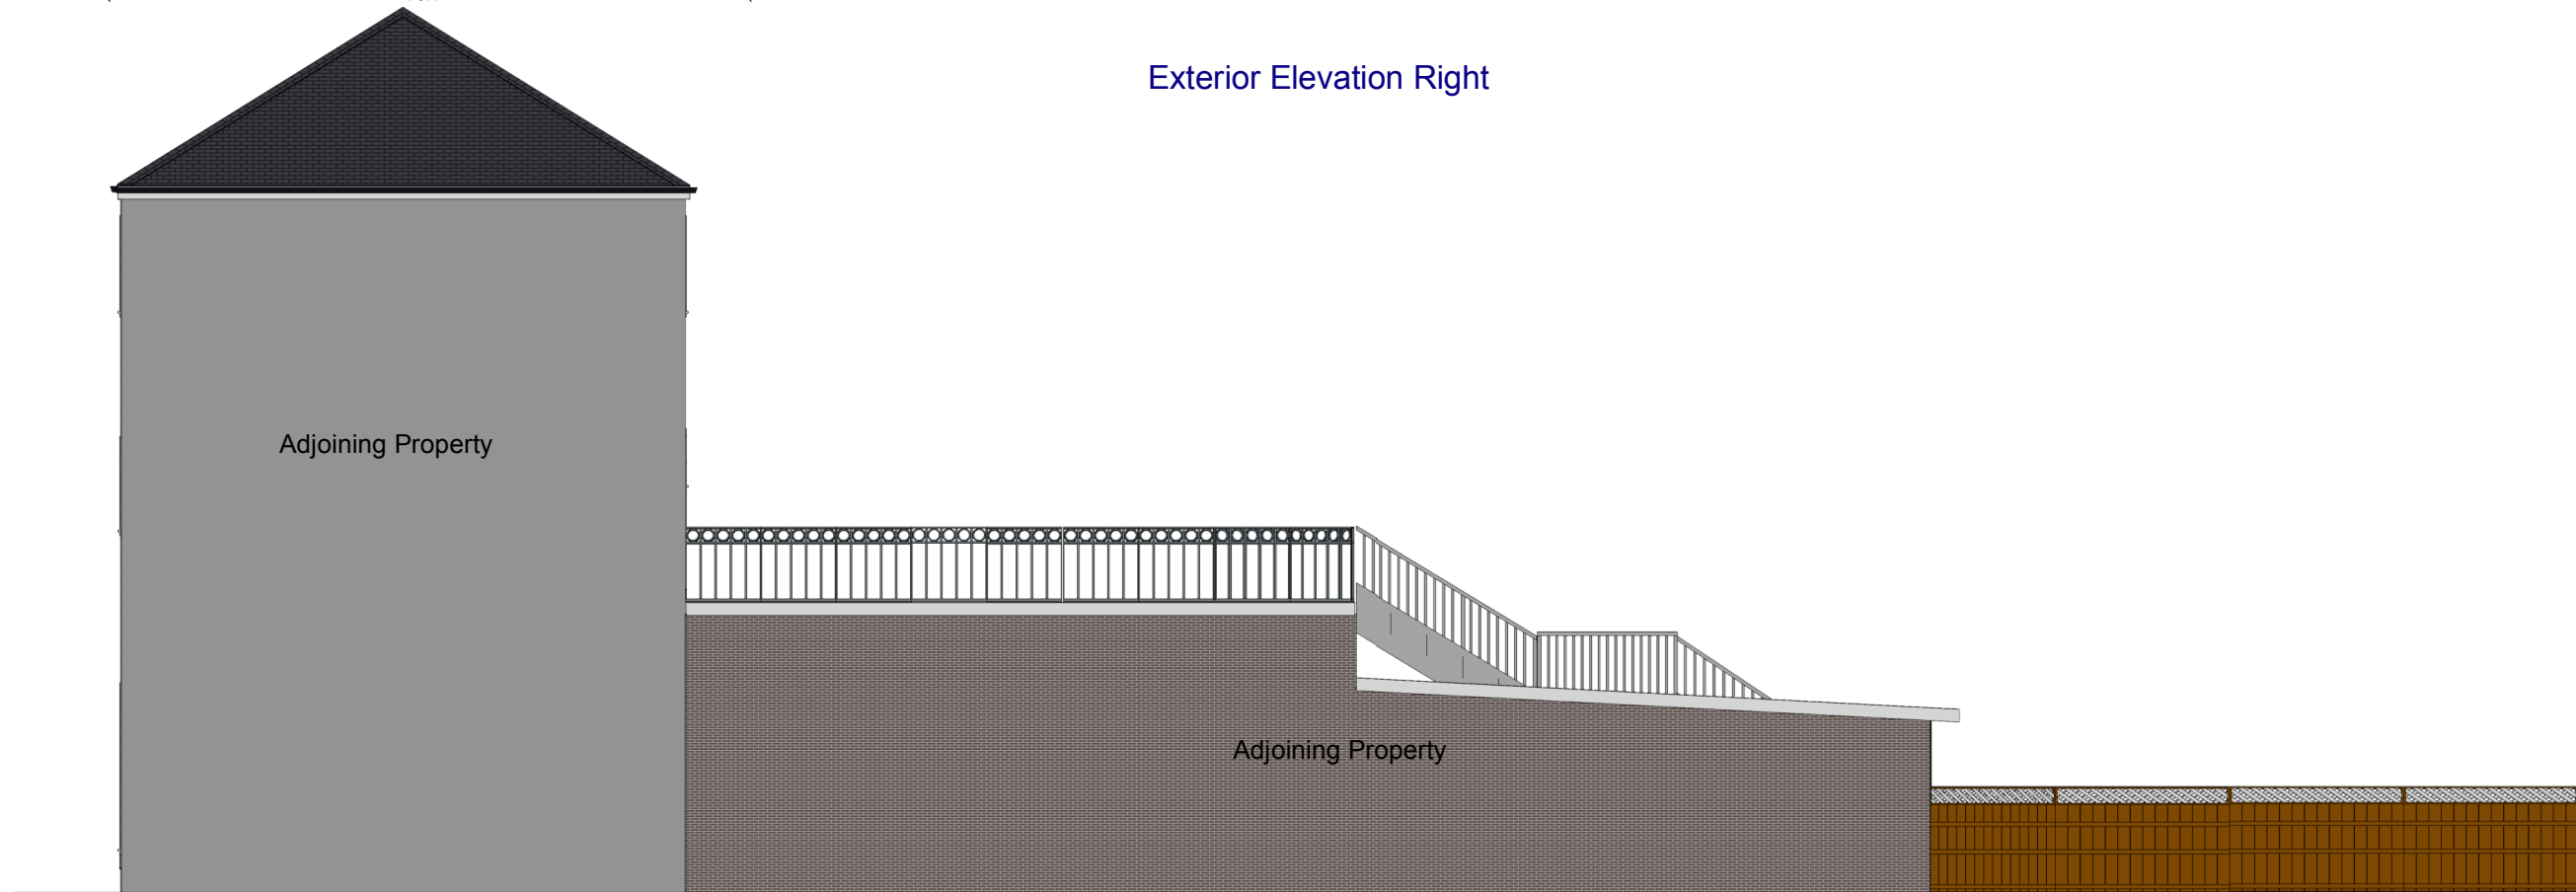

Exterior Elevation Left



REVISION TABLE	
NUMBER	DATE

SHEET TITLE:	
Existing Elevation	

PROJECT DESCRIPTION:	
Mr.R. Abelechian 722-734 Uxbridge Road Hayes UB40RX	

DRAWINGS PROVIDED BY:	
K.B Architectural Service Kasun Bandara http://www.kba-service.co.uk kasun@kba-service.co.uk T/P 07701071883	

DATE:

20/08/2019

SCALE:

1:100

SHEET:

--




ISO A3 (297 mm x 420 mm)

Printing instruction -
set scale to 100%



Exterior Elevation Rear

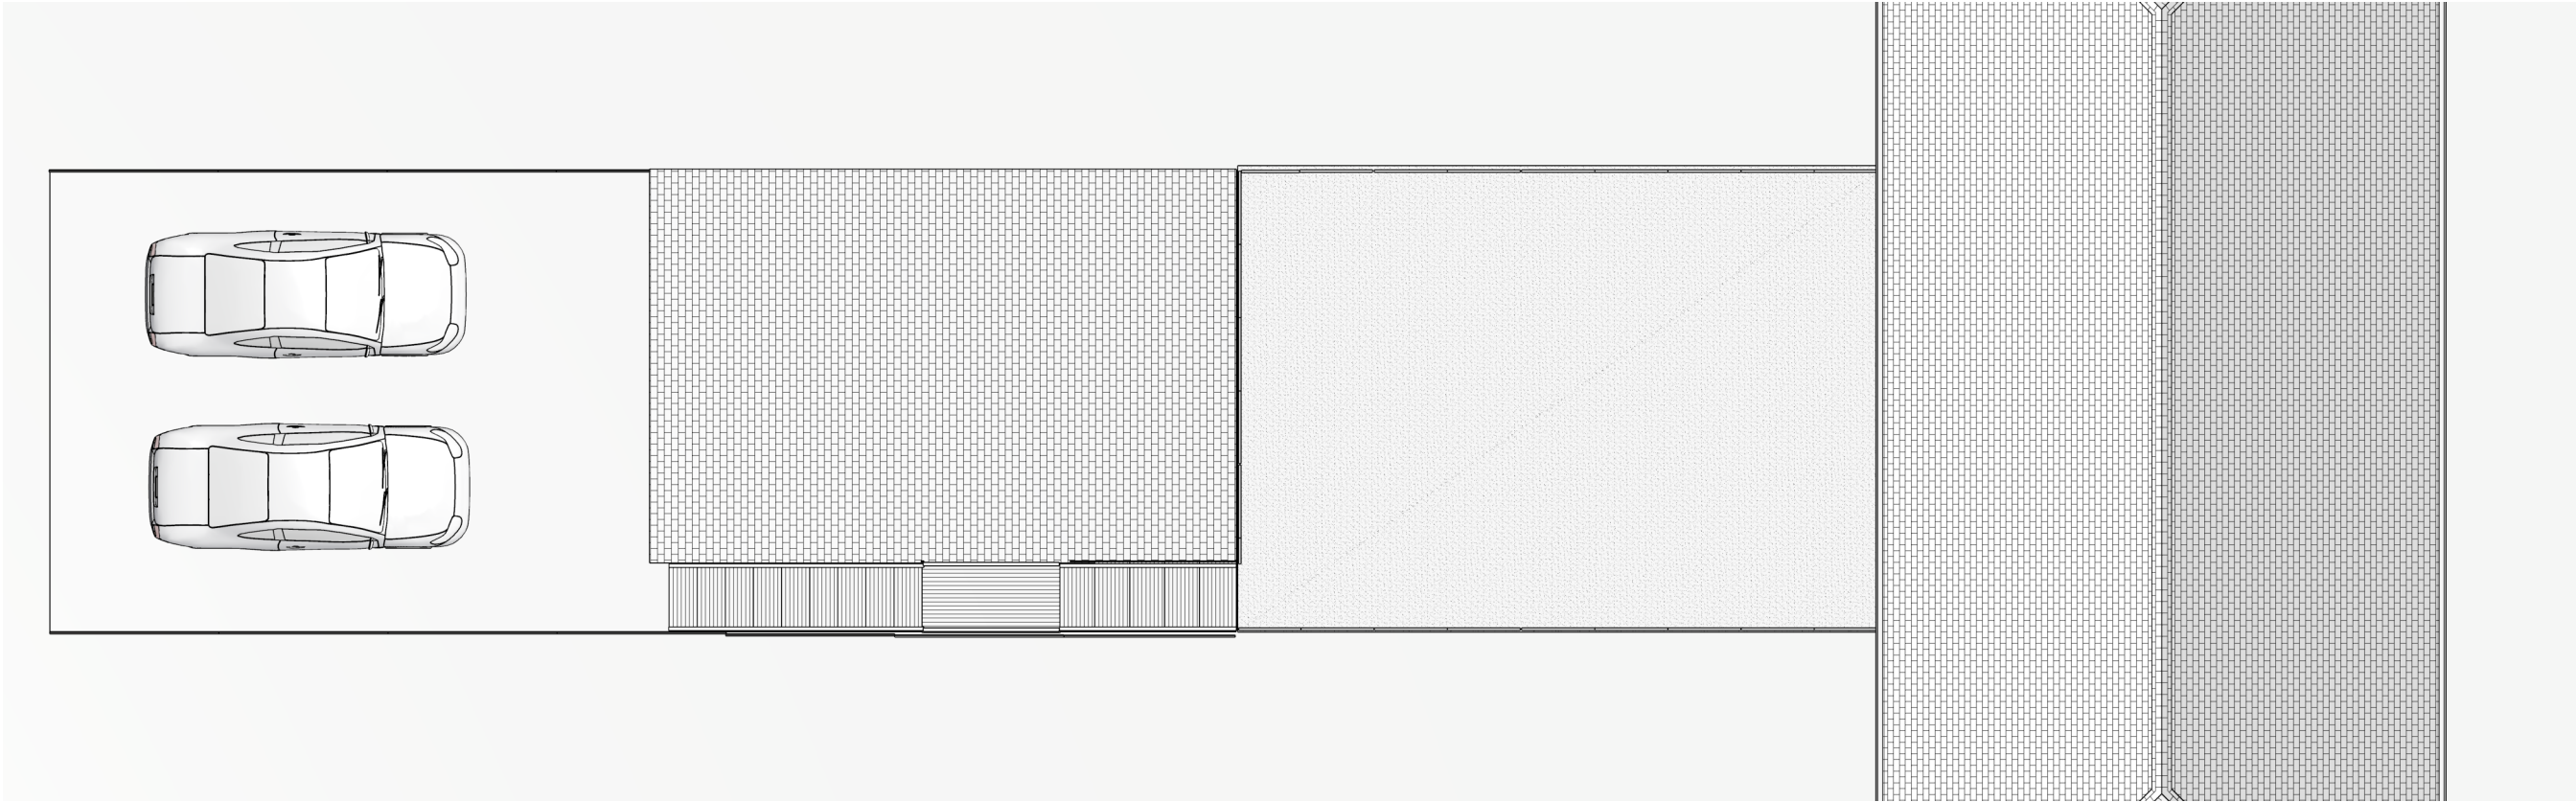



REVISION TABLE	
NUMBER	DATE

SHEET TITLE:

Existing Elevation/
Roof plan

PROJECT DESCRIPTION:

Mr. R Abelechian
722-734 Uxbridge Road
Hayes UB40RX

DRAWINGS PROVIDED BY:

K.B Architectural Service
Kasun Bandara
<http://www.kba-service.co.uk>
kasun@kba-service.co.uk
T/P 07701071883

DATE:

20/08/2019

SCALE:

1:100

SHEET: