

0 1 2 3 4 5 6 7 8 9 10 = 1:100


SCALE BAR




PRE EXISTING SOUTH ELEVATION - 1:100



PRE EXISTING NORTH ELEVATION

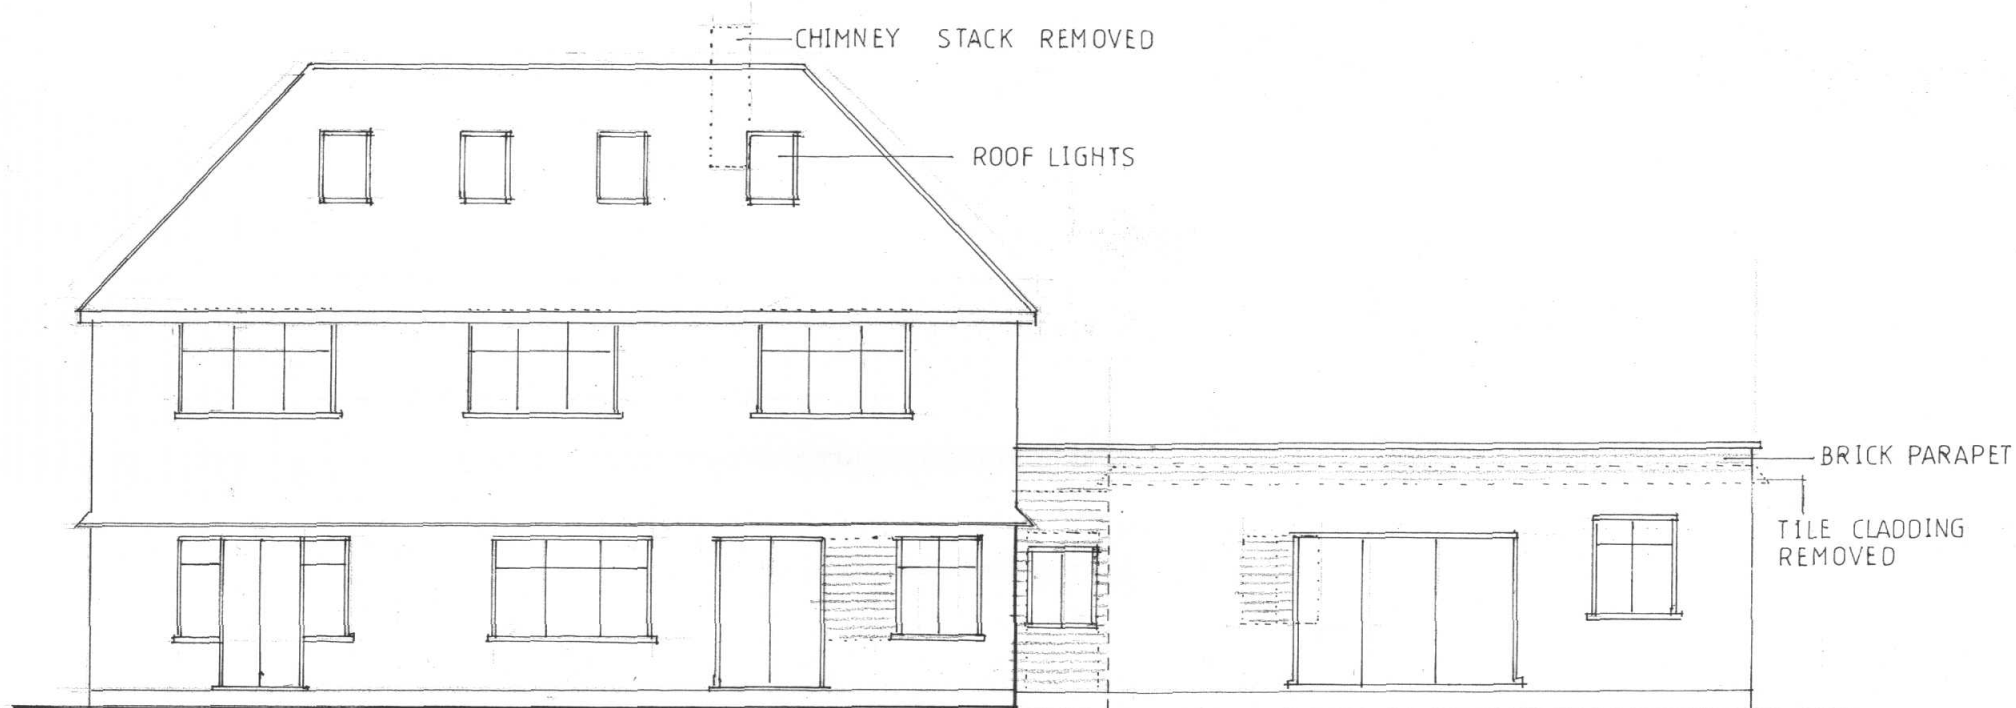

EXISTING SOUTH ELEVATION - 1:100

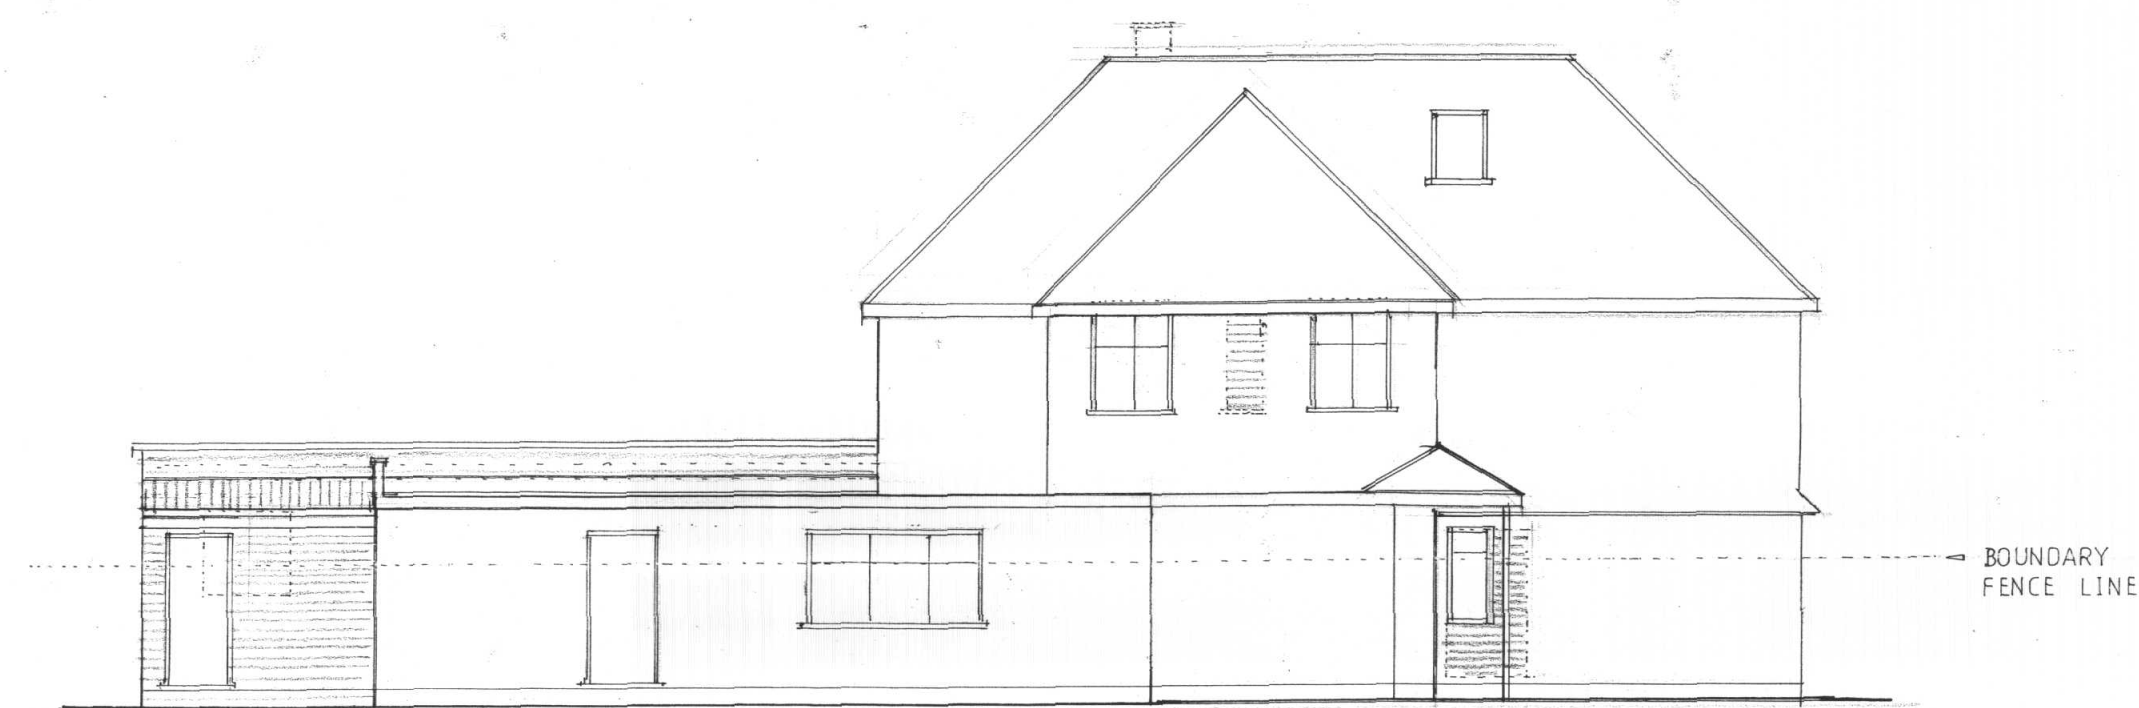

EXISTING NORTH ELEVATION




PRE EXISTING WEST ELEVATION - 1:100



EXISTING WEST ELEVATION - 1:100



PRE EXISTING EAST ELEVATION - 1:100

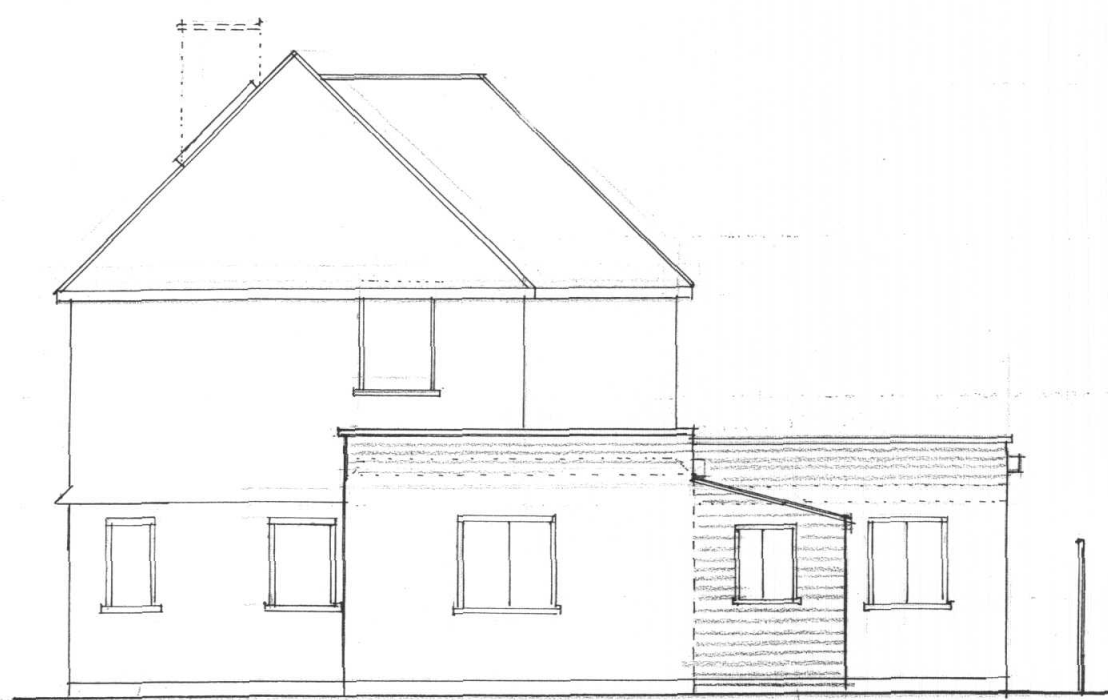

EXISTING EAST ELEVATION - 1:100

ALL DIMENSIONS TO BE CHECKED ON SITE.

No.	Revision	Date	No.	Revision	Project	2 WOODSIDE ROAD NORTHWOOD, HA63QE	Drawing Title	PRE EXISTING & EXISTING ELEVATIONS
					Scale	1:100	Drawn	KS
					Date	MAY 2016	Checked	
							Drawing No.	KS / 2013 / 03
							Revision	A