





SCALE - 1 : 100.

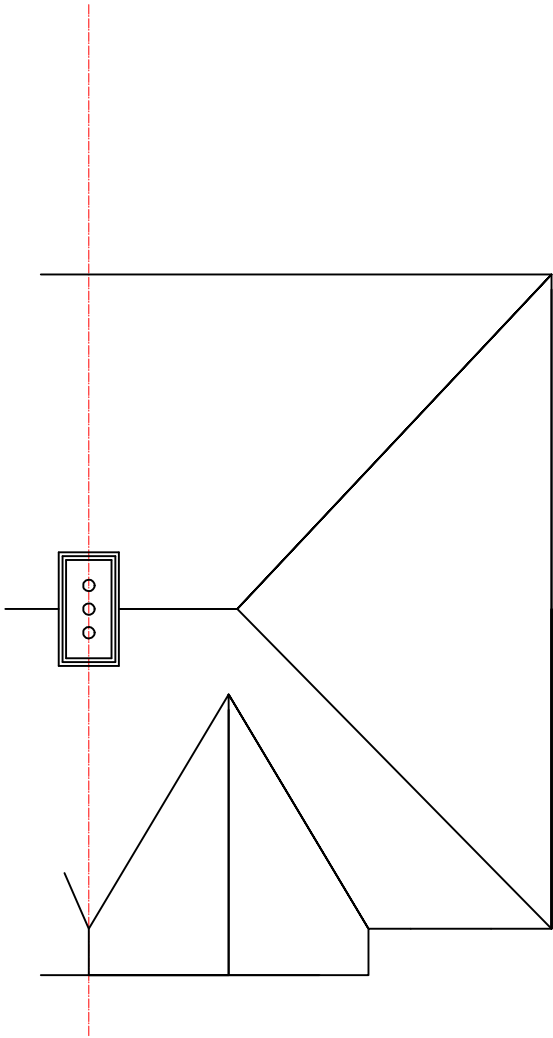

EXISTING ROOF PLAN

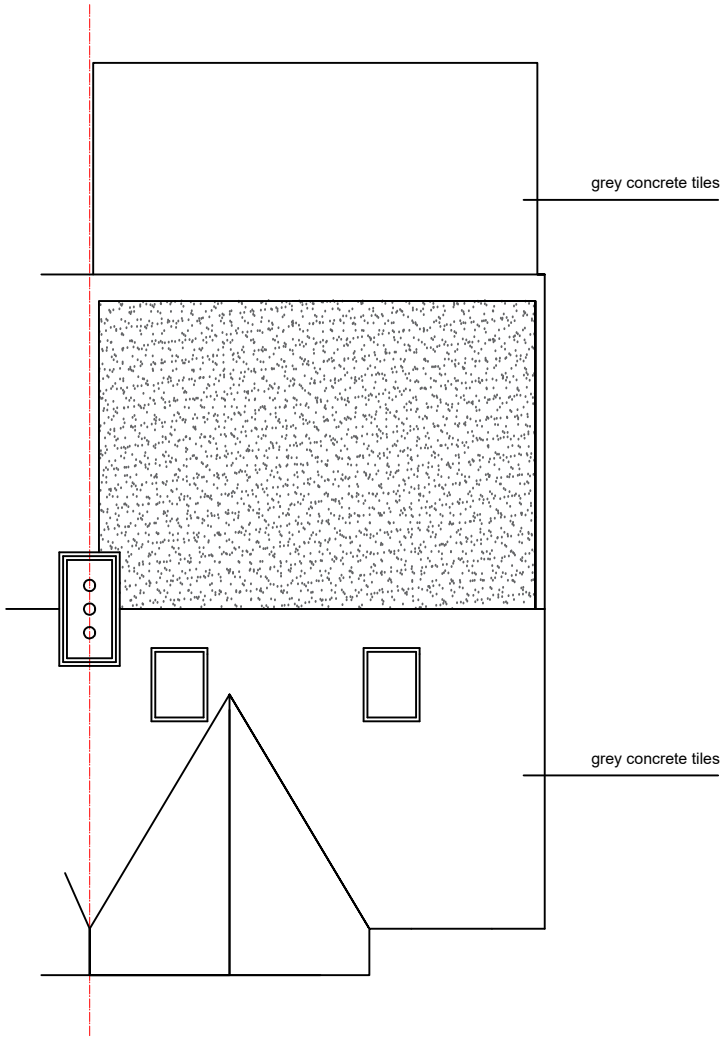

PROPOSED ROOF PLAN

M C S DESIGN Architectural Services Millennium Creative Services Design Rivendell, 8A PRIORY Lane, Bracknell, RG42 2JU	mob: 07989319224 tel: 0333 006 5529 fax: 0333 006 5529 www: mcsdesignservices.co.uk email: info@mcsdesignservices.co.uk	client MR. MOHAMMED CHAUDHRY	site 63 WARLEY AVENUE, HAYES, UB4 0RA	project HIP TO GABLE CONVERSION WITH REAR DORMER AND 2 FRONT ROOF LIGHTS AND 3M SINGLE STOREY REAR EXTENSION	title EXISTING AND PROPOSED ROOF PLANS	status: CERTIFICATE OF LAWFUL PERMITTED DEVELOPMENT APPLICATION	scale 1:100 @ A3	drawn Kaleem Janjua B.Arch.
						drawing number: CHAUDHRY/PLAN/005	date 12th October 2026	revision CHAUDHRY/PLAN/005/REV-A