






SCALE - 1 : 100.

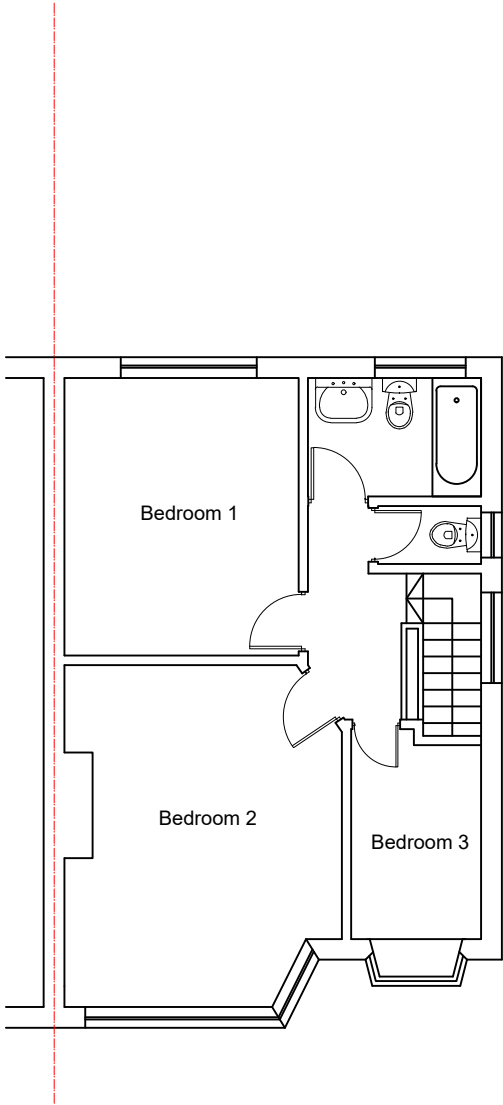

EXISTING FIRST FLOOR PLAN

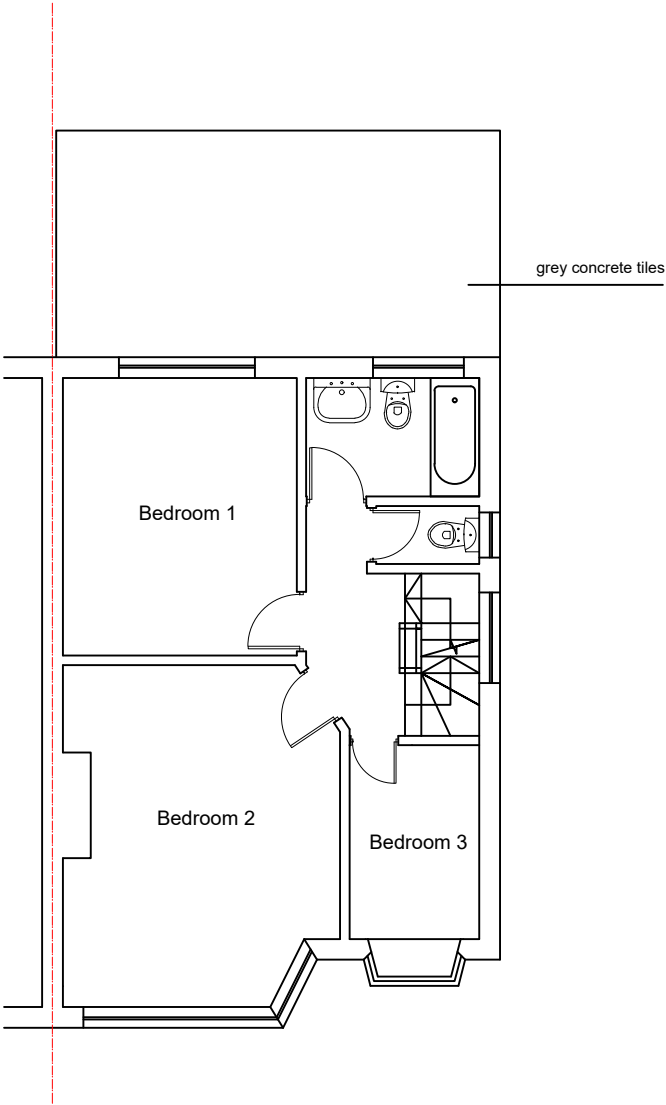

PROPOSED FIRST FLOOR PLAN

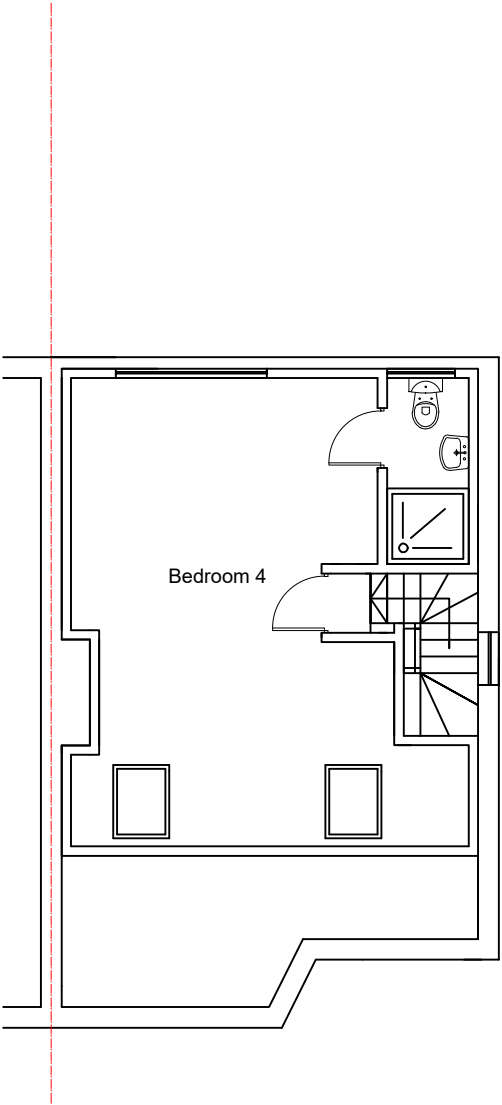

PROPOSED LOFT FLOOR PLAN

M C S DESIGN Architectural Services Millennium Creative Services Design Rivendell, 8A PRIORY Lane, Bracknell, RG42 2JU	client MR. MOHAMMED CHAUDHRY	site 63 WARLEY AVENUE, HAYES, UB4 0RA	project HIP TO GABLE CONVERSION WITH REAR DORMER AND 2 FRONT ROOF LIGHTS AND 3M SINGLE STOREY REAR EXTENSION	title EXISTING AND PROPOSED UPPER FLOOR PLANS	status: CERTIFICATE OF LAWFUL PERMITTED DEVELOPMENT APPLICATION	scale 1:100 @ A3	drawn Kaleem Janjua B.Arch.
					drawing number: CHAUDHRY/PLAN/004	date 8th September 2026	revision