
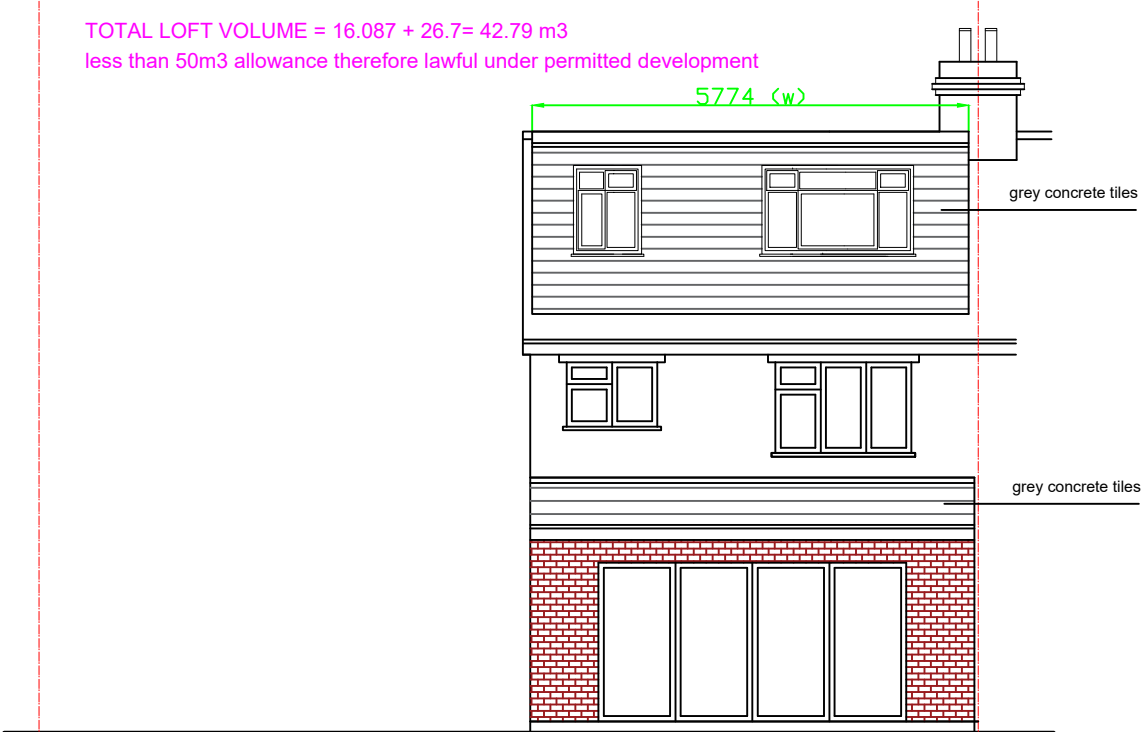



TOTAL LOFT VOLUME UNDER LAWFUL DEVELOPMENT

Hip to gable roof extension
 $2.660(h) \times 8.673(w) \times 4.184(d) / 6 = 16.087m^3$
Rear dormer roof extension
 $2.410(h) \times 5.774(w) \times 3.837(d) / 2 = 26.7m^3$

TOTAL LOFT VOLUME = $16.087 + 26.7 = 42.79 m^3$
less than 50m³ allowance therefore lawful under permitted development

 


PROPOSED REAR ELEVATION

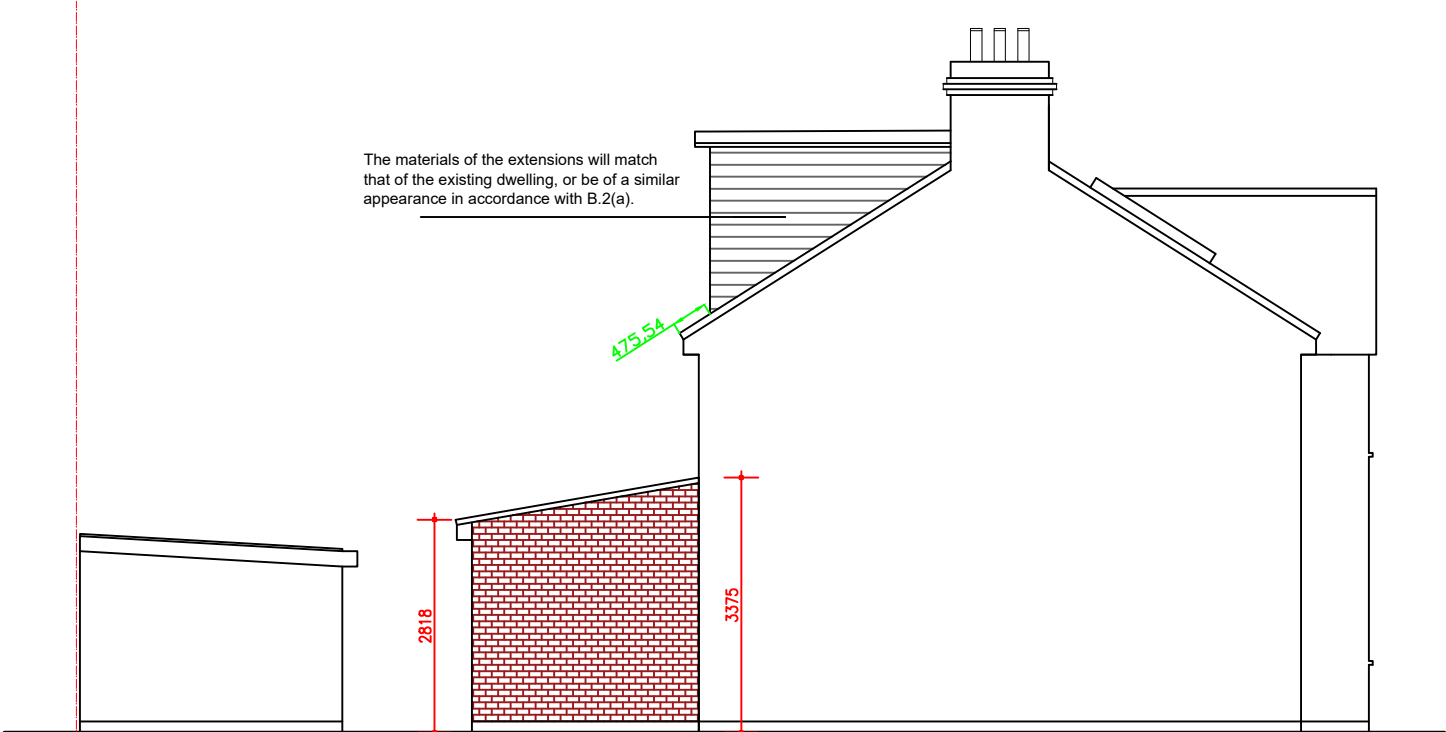

PROPOSED SIDE ELEVATION 1



PROPOSED FRONT ELEVATION

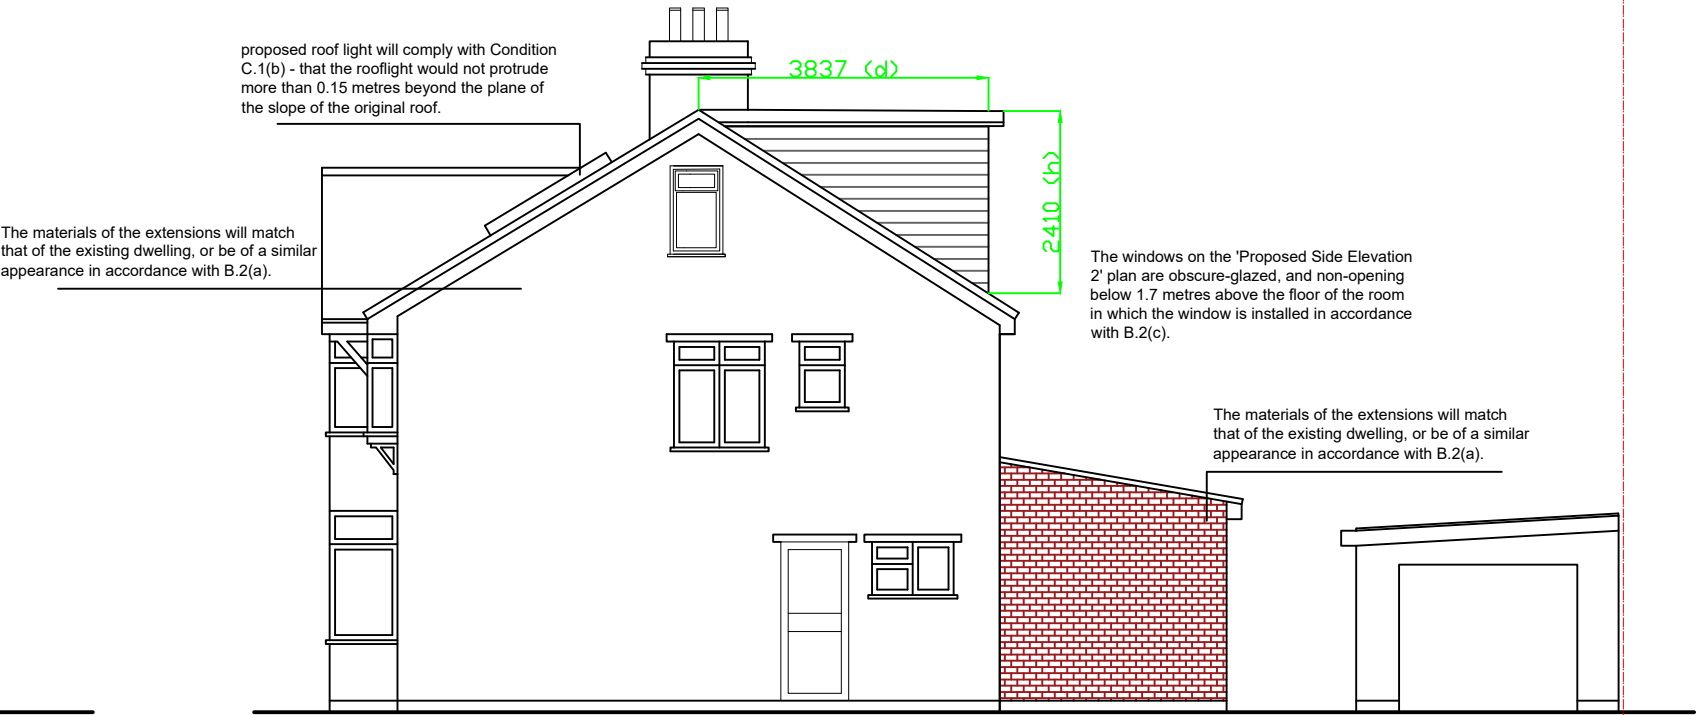

PROPOSED SIDE ELEVATION 2

M C S DESIGN Architectural Services Millennium Creative Services Design Rivendell, 8A PRIORY Lane, Bracknell, RG42 2JU email: info@mcsdesignservices.co.uk	mob: 07989319224 tel: 0333 006 5529 fax: 0333 006 5529 www.mcsdesignservices.co.uk email: info@mcsdesignservices.co.uk	client MR. MOHAMMED CHAUDHRY	site 63 WARLEY AVENUE, HAYES, UB4 0RA	project HIP TO GABLE CONVERSION WITH REAR DORMER AND 2 FRONT ROOF LIGHTS AND 3M SINGLE STOREY REAR EXTENSION	title PROPOSED ELEVATIONS	status: CERTIFICATE OF LAWFUL PERMITTED DEVELOPMENT APPLICATION	scale 1:100 @ A3	drawn Kaleem Janjua B.Arch.
						drawing number: CHAUDHRY/PLAN/002	date 8th September 2026	revision