




LEGEND:

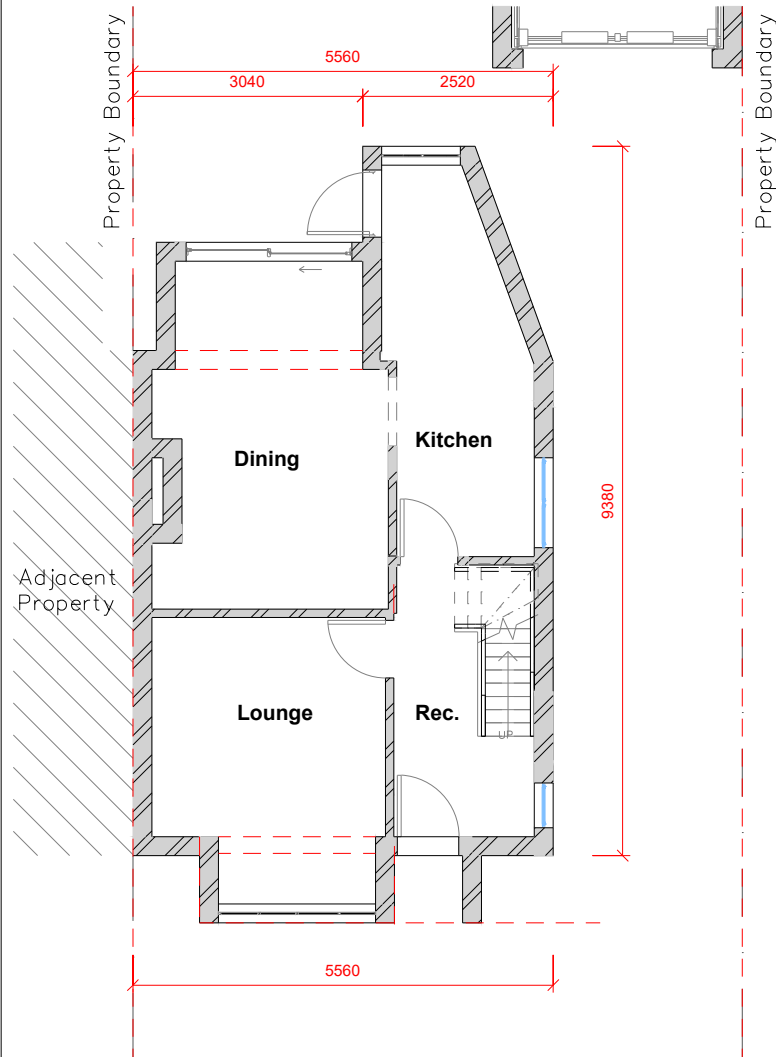


1 Ground floor - Existing
110 SCALE 1 : 100

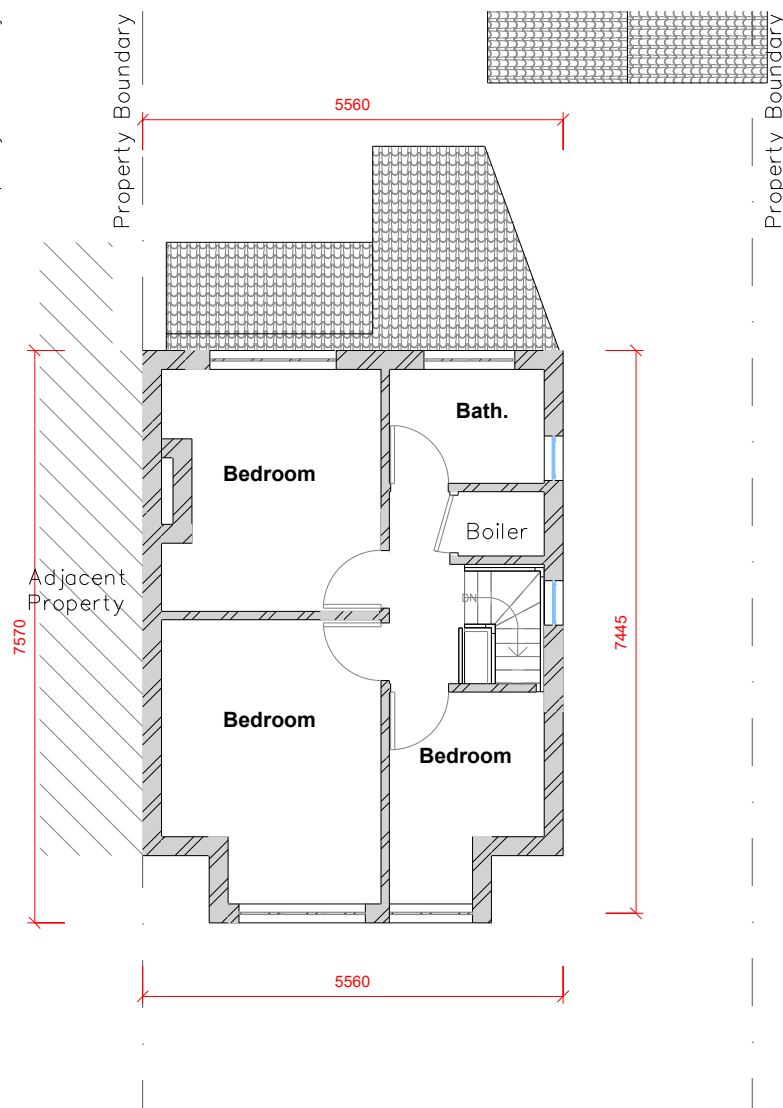

2 First floor -Existing
110 SCALE 1 : 100

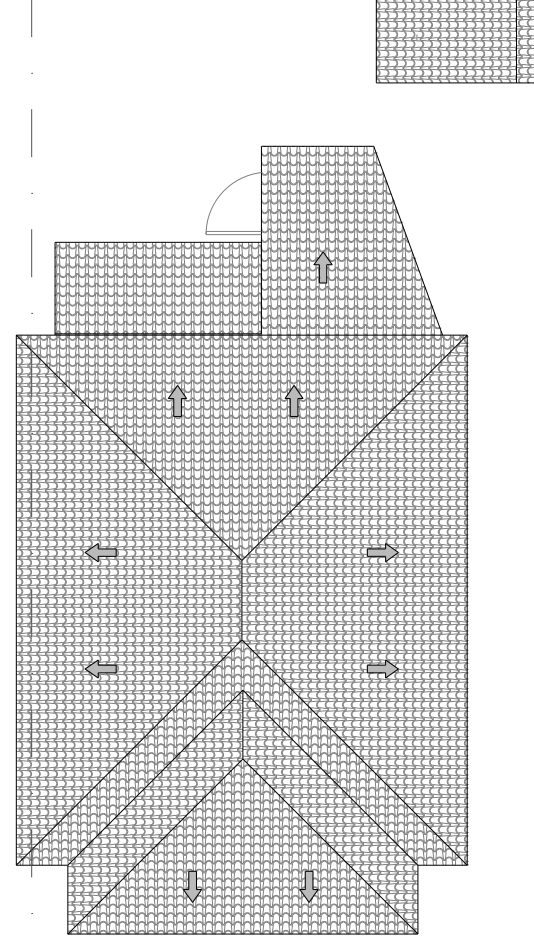


3 Roof Plan- Existing
110 SCALE 1 : 100

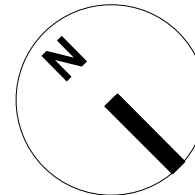

General Notes:

All dimensions are in millimeters unless noted otherwise. All dimensions to be verified on site. For any discrepancies and omissions, it is recipient's responsibility to verify the same specifically with the designer. The copyright of this drawing is held by Statim Build. No unauthorized use or copies are permitted without our consent.

KEY:

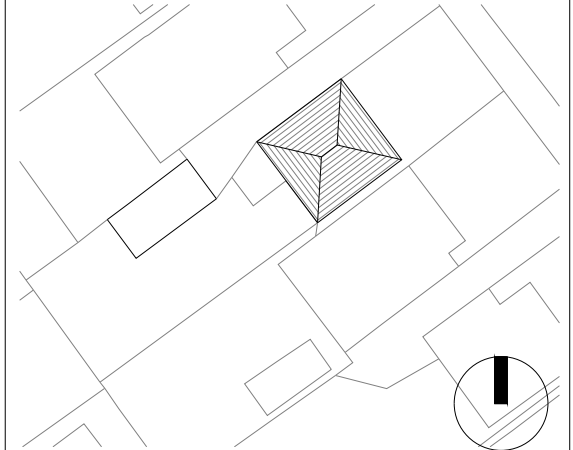

**STATIM
BUILD**

Statim Build
Ealing House,
33 Hanger Lane,
London, W5 3HJ

Contact: 0207 459 4194
Email: support@statimbuild.com

Client:
Alan Rock
Project Title:
Proposed Outbuilding
Project Address:
44 Mount Pleasant HA4 9HG, UK
Client ID:
564452143

Drawing Title:	Date:	2020-12-08
110	EXISTING PLANS	
Scale: As indicated	A3	
Drawn By: ND	Checked By: FA	Approved By: AR
Drawing No. STA0201201 AR 00HM DR	Revisions B	