


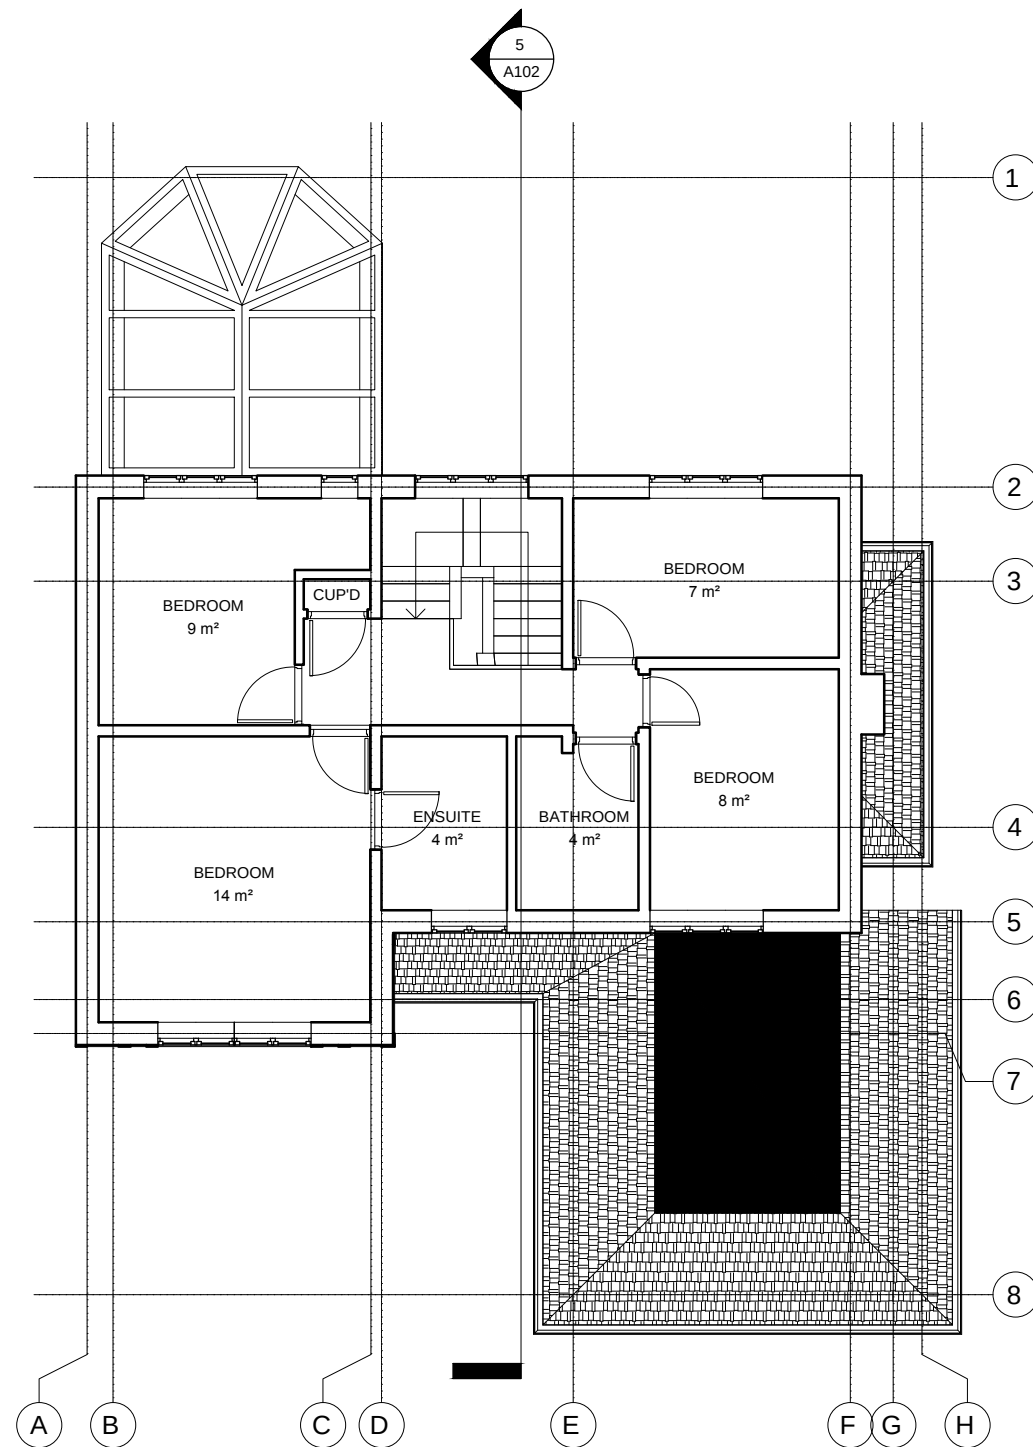


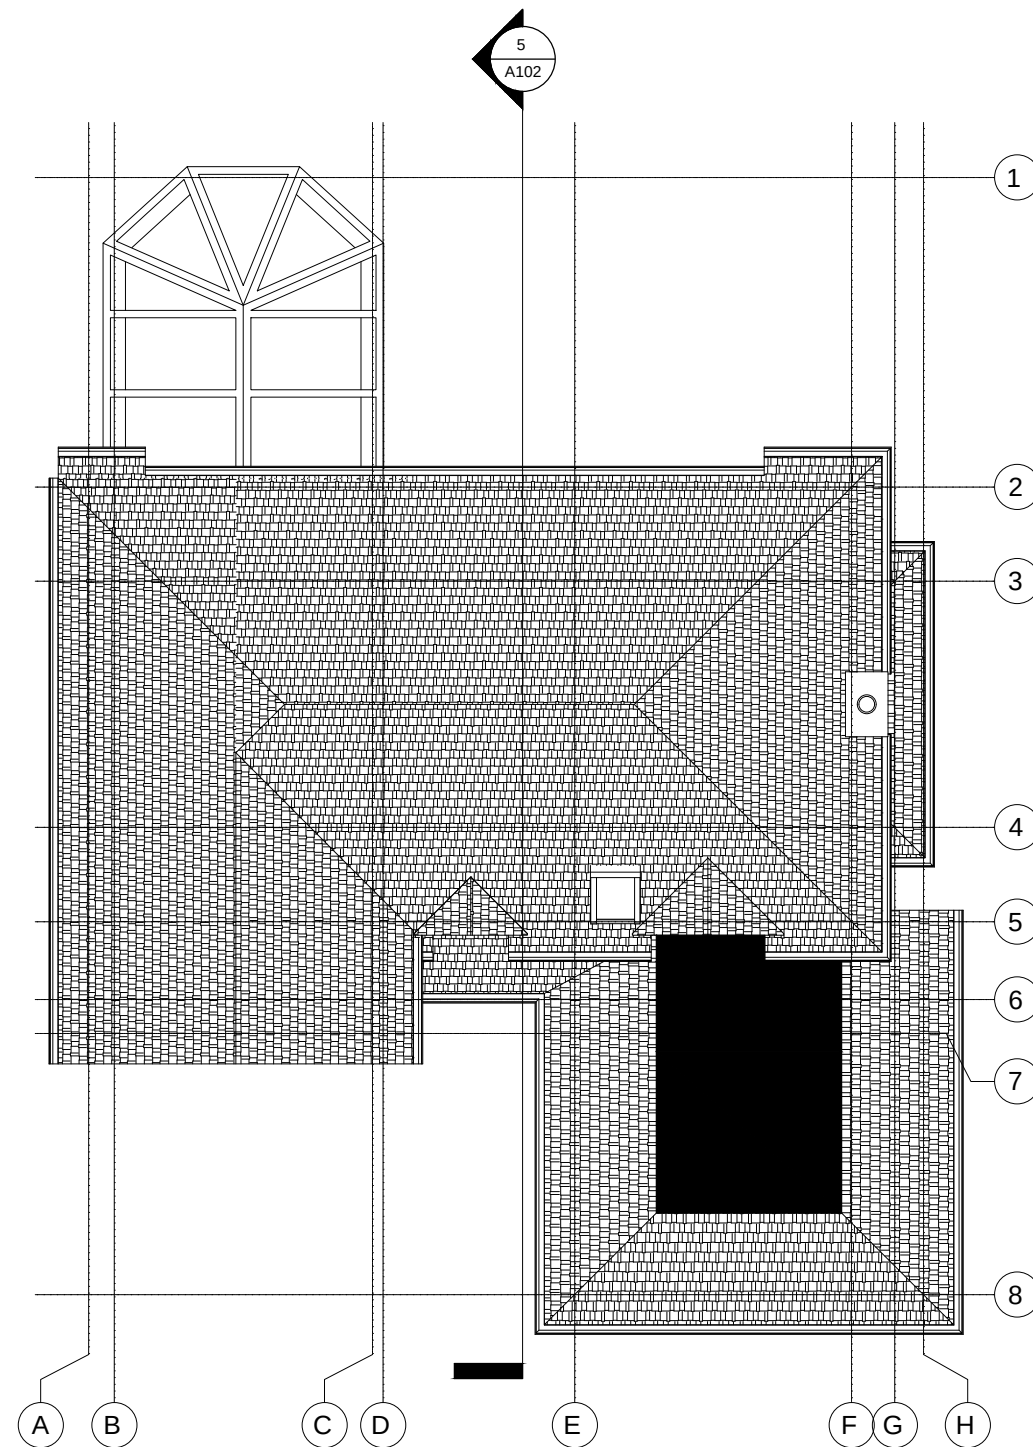

EXISTING FIRST FLOOR PLAN

 

EXISTING ROOF PLAN

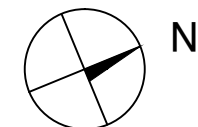

 STUDIO CAD PROJECTS Architectural Designers TEL: 079 581 581 90 E-mail: scp.projects@onet.eu	
PROJECT: 124 DUCKS HILL ROAD NORTHWOOD HA6 2SJ EXISTING PLANS	
SCALE: 1:50 (A1) 1:100 (A3) DATE: JAN 2021	PROJECT No: 2201206-01
THIS DRAWING MUST NOT BE REPRODUCED, MULTIPLIED OR SUBMITTED TO THE INSPECTION OF THIRD PARTIES WITHOUT OUR PRIOR PERMISSION. ALL DIMENSIONS TO BE CHECKED AND VERIFIED ON SITE.	