


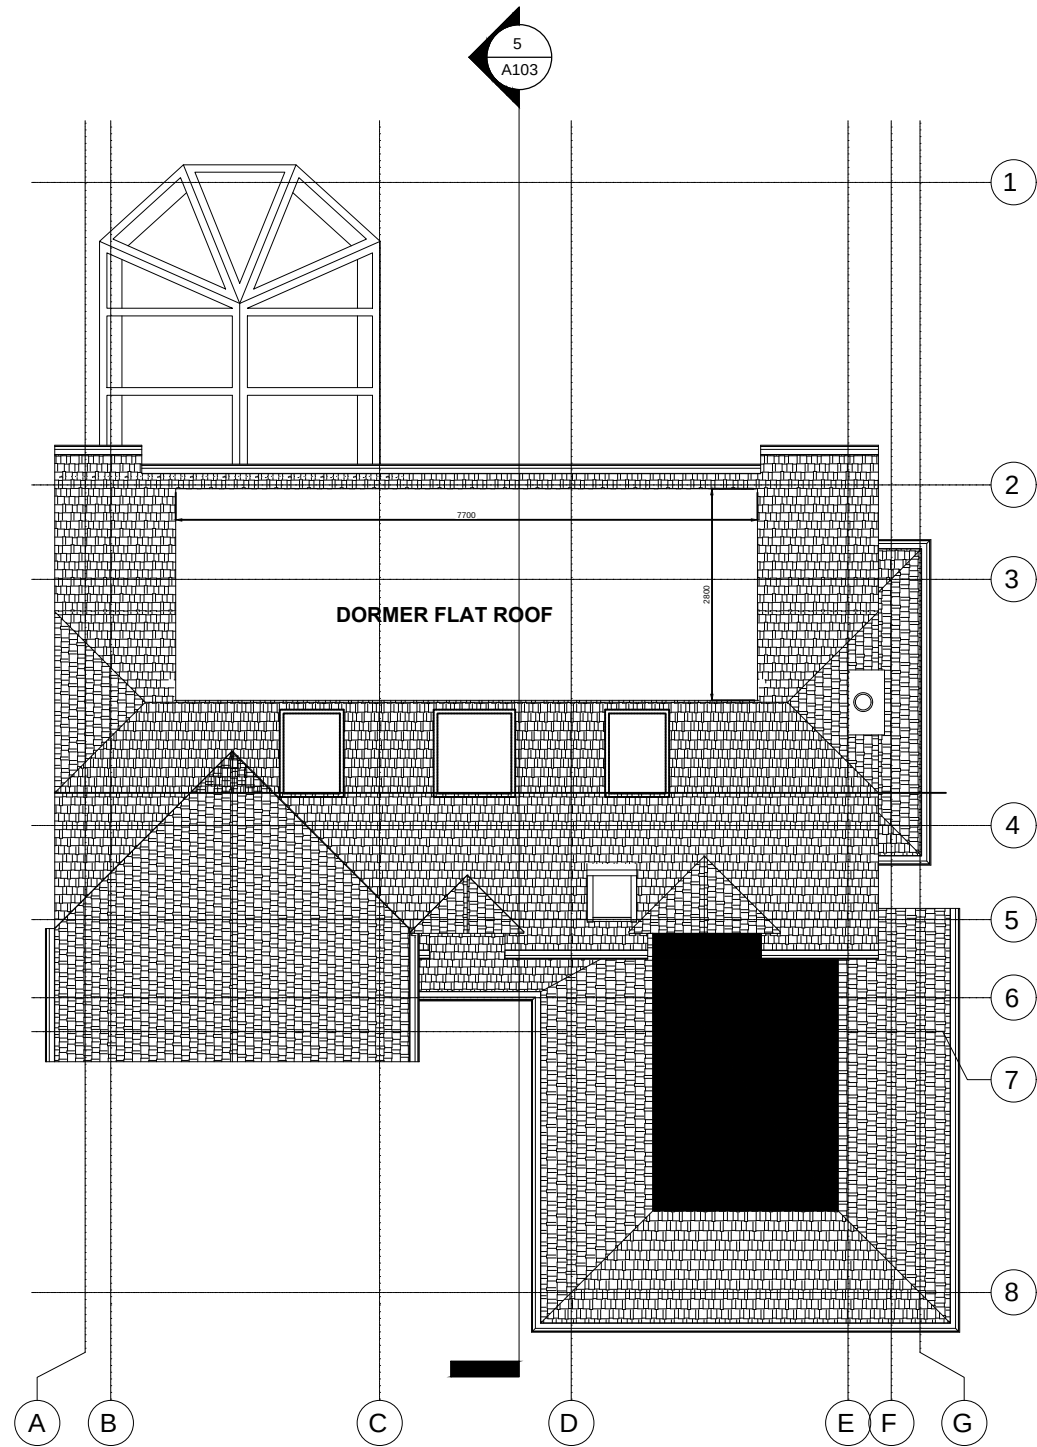

PROPOSED ROOF PLAN

VOLUME CALCULATION

GABLE END
 $6.0\text{m} \times 3.2\text{m} \times 0.5 \times 3.25\text{m} / 3 = 10.4\text{m}^3$
 $10.4\text{m}^3 + 10.4\text{m}^3 = 20.8\text{m}^3$


$2.4\text{m} \times 1.20\text{m} \times 0.5 \times 1.2\text{m} / 3 = 0.58\text{m}^3$
 $0.58\text{m}^3 + 0.58\text{m}^3 = 1.16\text{m}^3$

$20.8\text{m}^3 - 1.16\text{m}^3 = 19.5\text{m}^3$

DORMER
 $7.7\text{m} \times 2.8\text{m} \times 2.8\text{m} \times 0.5 = 30.2\text{m}^3$



TOTAL

$19.5\text{m}^3 + 30.2\text{m}^3 = 49.7\text{m}^3 < 50\text{m}^3$

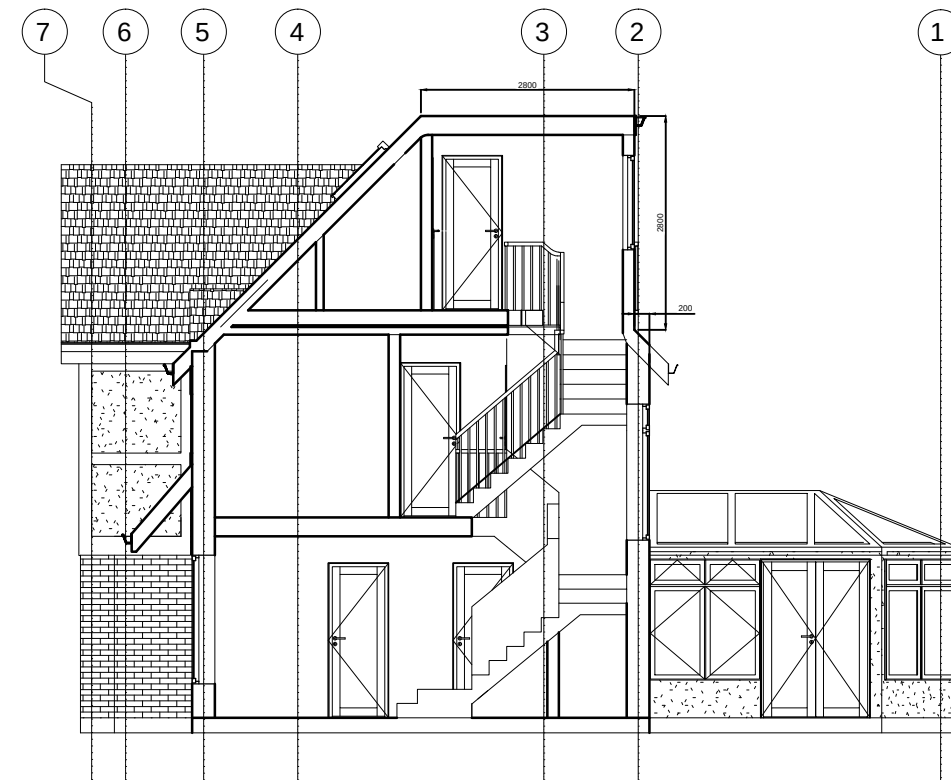

PROPOSED SECTION

NOTE! THE MATERIALS USED IN THE CONSTRUCTION OF THE EXTENSION WILL BE OF SIMILAR APPEARANCE TO THOSE USED IN CONSTRUCTION OF THE EXTERIOR OF THE EXISTING DWELLINGHOUSE

 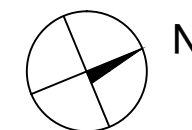

 STUDIO CAD PROJECTS Architectural Designers TEL: 079 581 581 90 E-mail: scprojects@onet.eu	
PROJECT: 124 DUCKS HILL ROAD NORTHWOOD HA6 2SJ PROPOSED PLANS	
SCALE: 1:50 (A1) 1:100 (A3) DATE: JAN 2021	PROJECT No: 2201206-2
THIS DRAWING MUST NOT BE REPRODUCED, MULTIPLIED OR SUBMITTED TO THE INSPECTION OF THIRD PARTIES WITHOUT OUR PRIOR PERMISSION. ALL DIMENSIONS TO BE CHECKED AND VERIFIED ON SITE	