



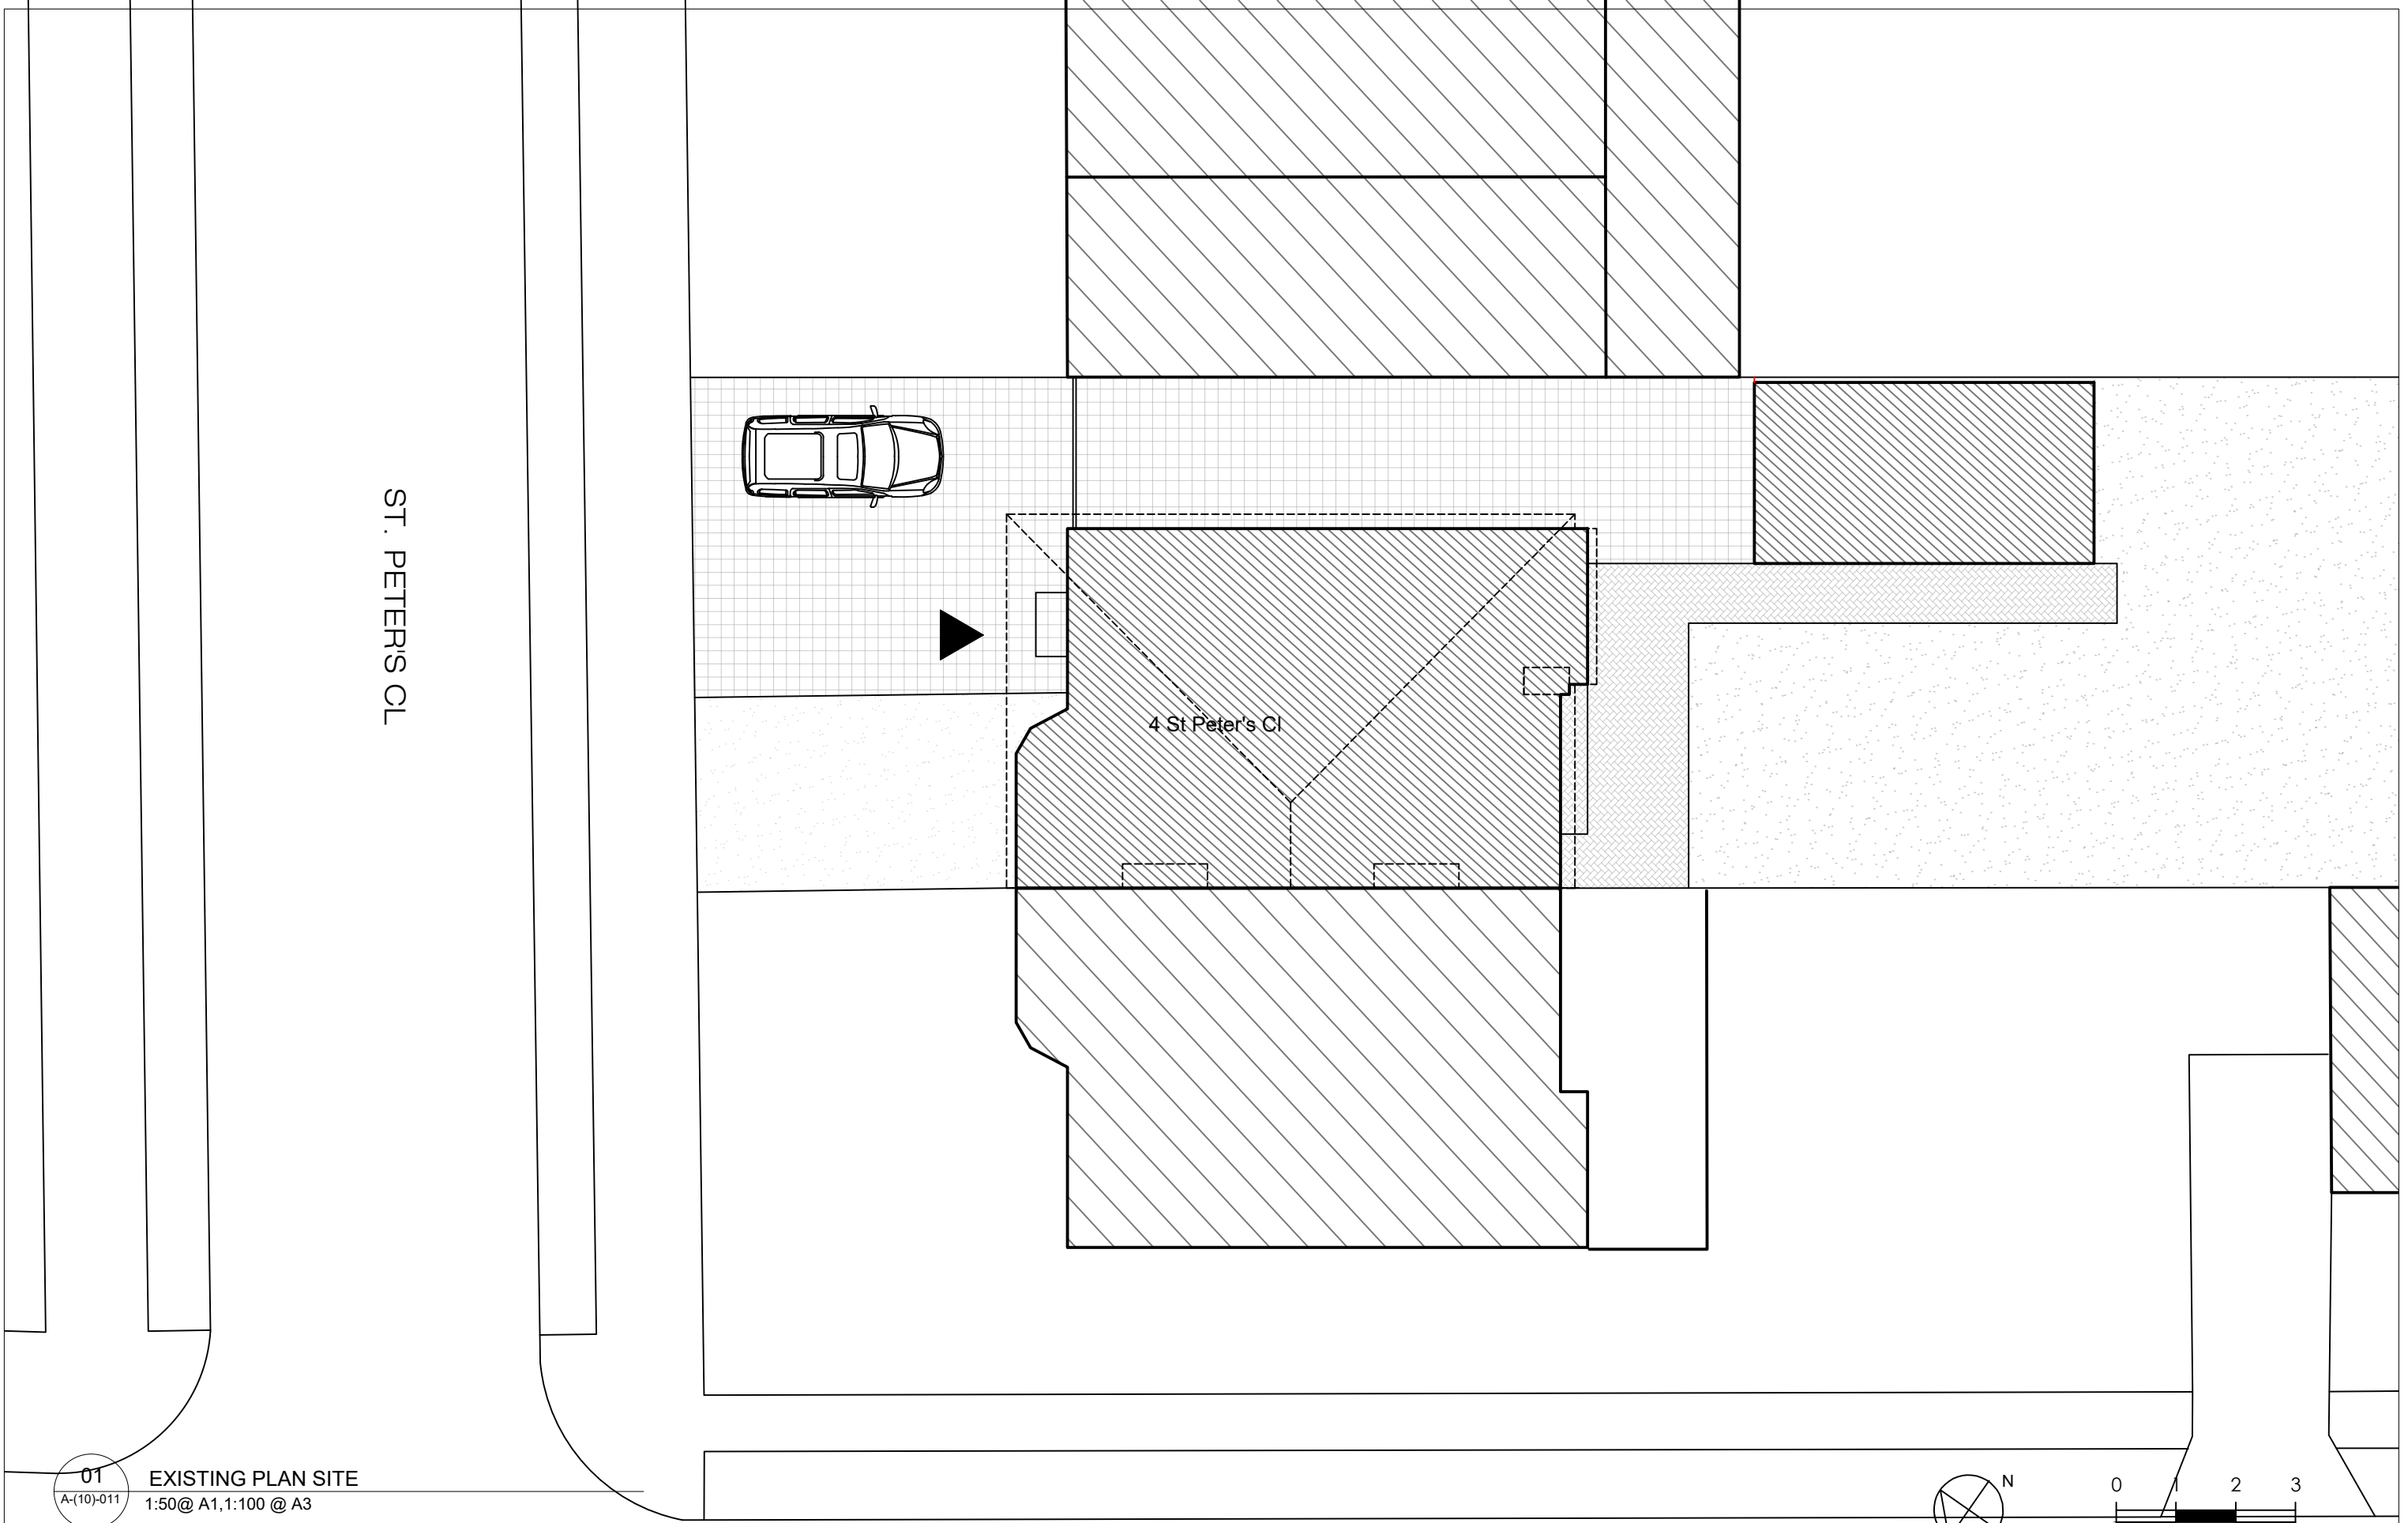


01
A-(10)-011

EXISTING PLAN SITE
1:50@ A1,1:100 @ A3

PROJECT NAME:	CLIENT/PROJECT:	NOTES :	ARCHITECTURE:	CONSTRUCTION:	SHEET TITLE:	DRAWING STATUS:	JOB NUMBER:
1001	Rosa Walle	All dimensions in millimetres. All dimensions and levels are to be checked on site by the main contractor prior to commencing excavation works. Any discrepancy is to be reported back to the designer for instruction. This drawing is the property of VORBILD ARCHITECTURE LIMITED and may not be reproduced or disclosed to a third party in any form without written permission	V VORBILD ARCHITECTURE www.vorbild.co.uk info@vorbild.co.uk	INSTALLATIONS: INSTALLATIONS:	EXISTING PLAN SITE	FOR PLANNING	1001
						DRAWN BY:	DRAWING No:
						MS/KK	A-(10)-011
						APPROVED:	SIGNATURE: SCALE: DATE: Rev. No.:
						MS	1:100 21.05.2020

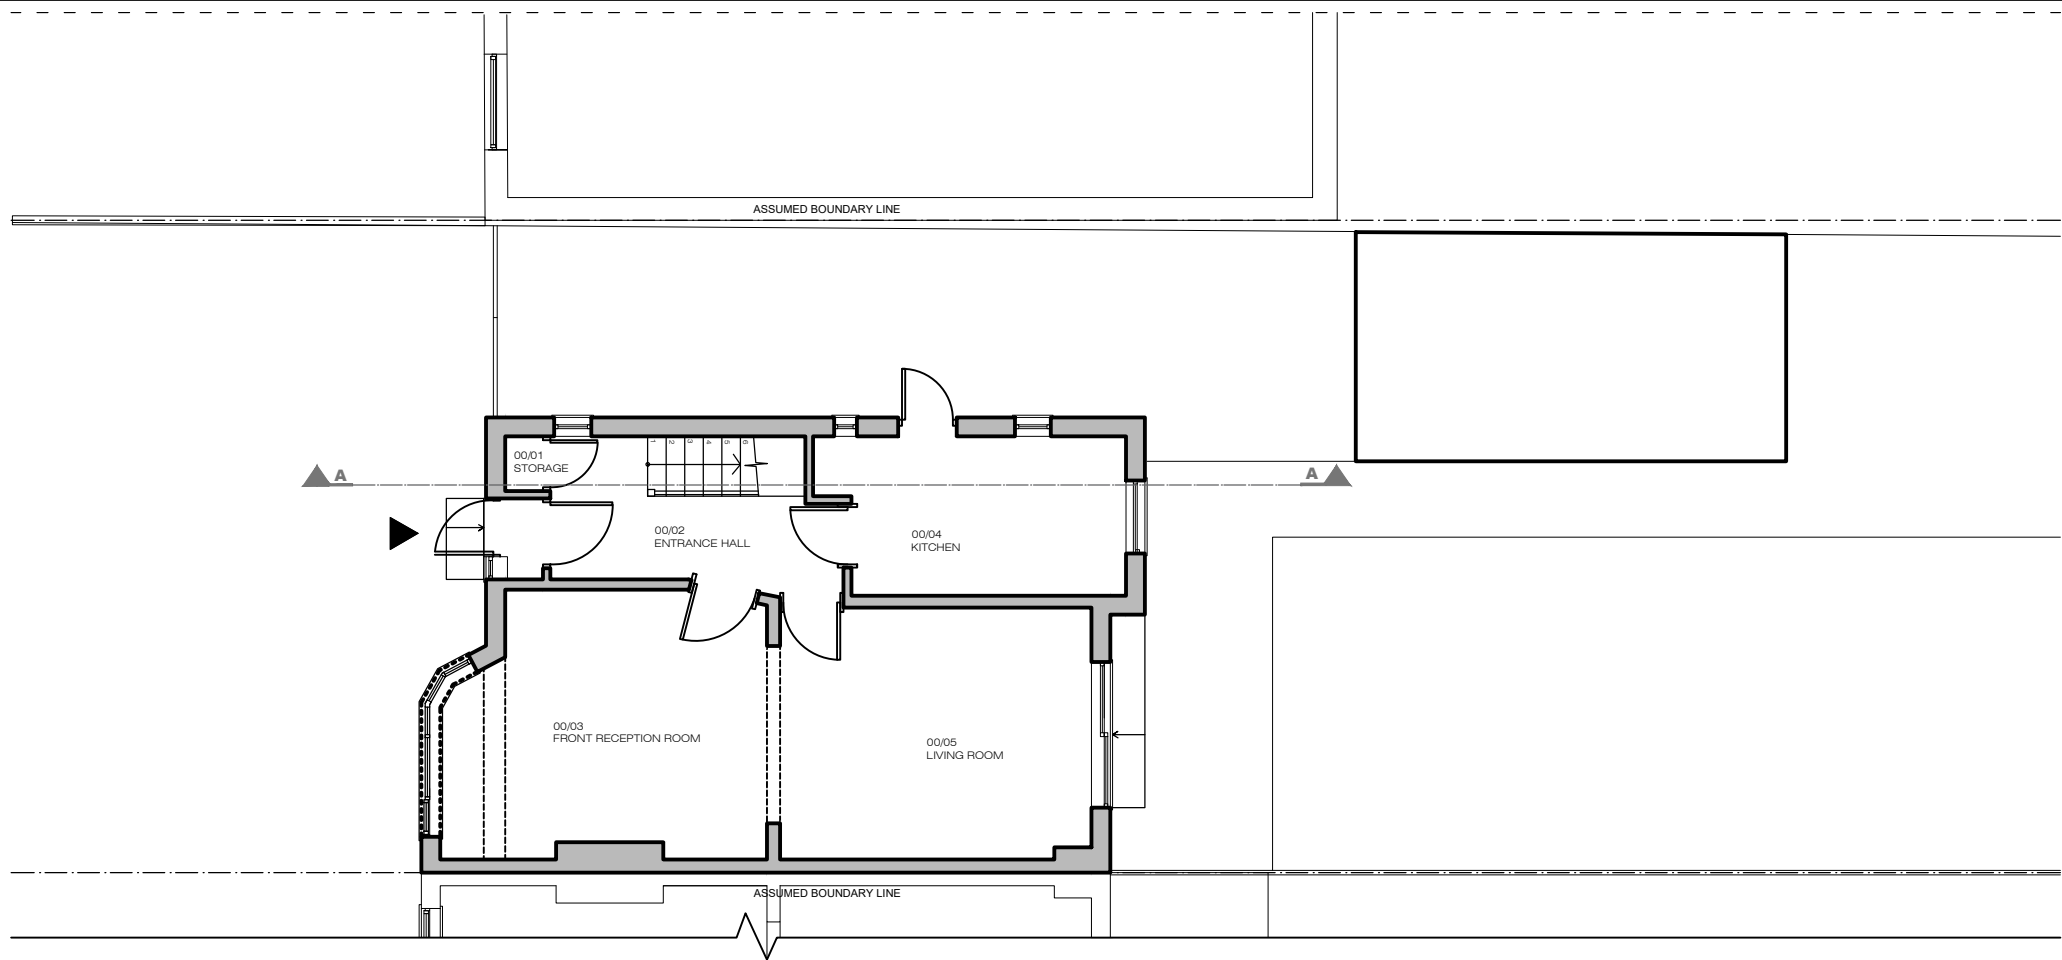


01
A-(10)-012
EXISTING GROUND FLOOR PLAN
1:50@ A1,1:100 @ A3

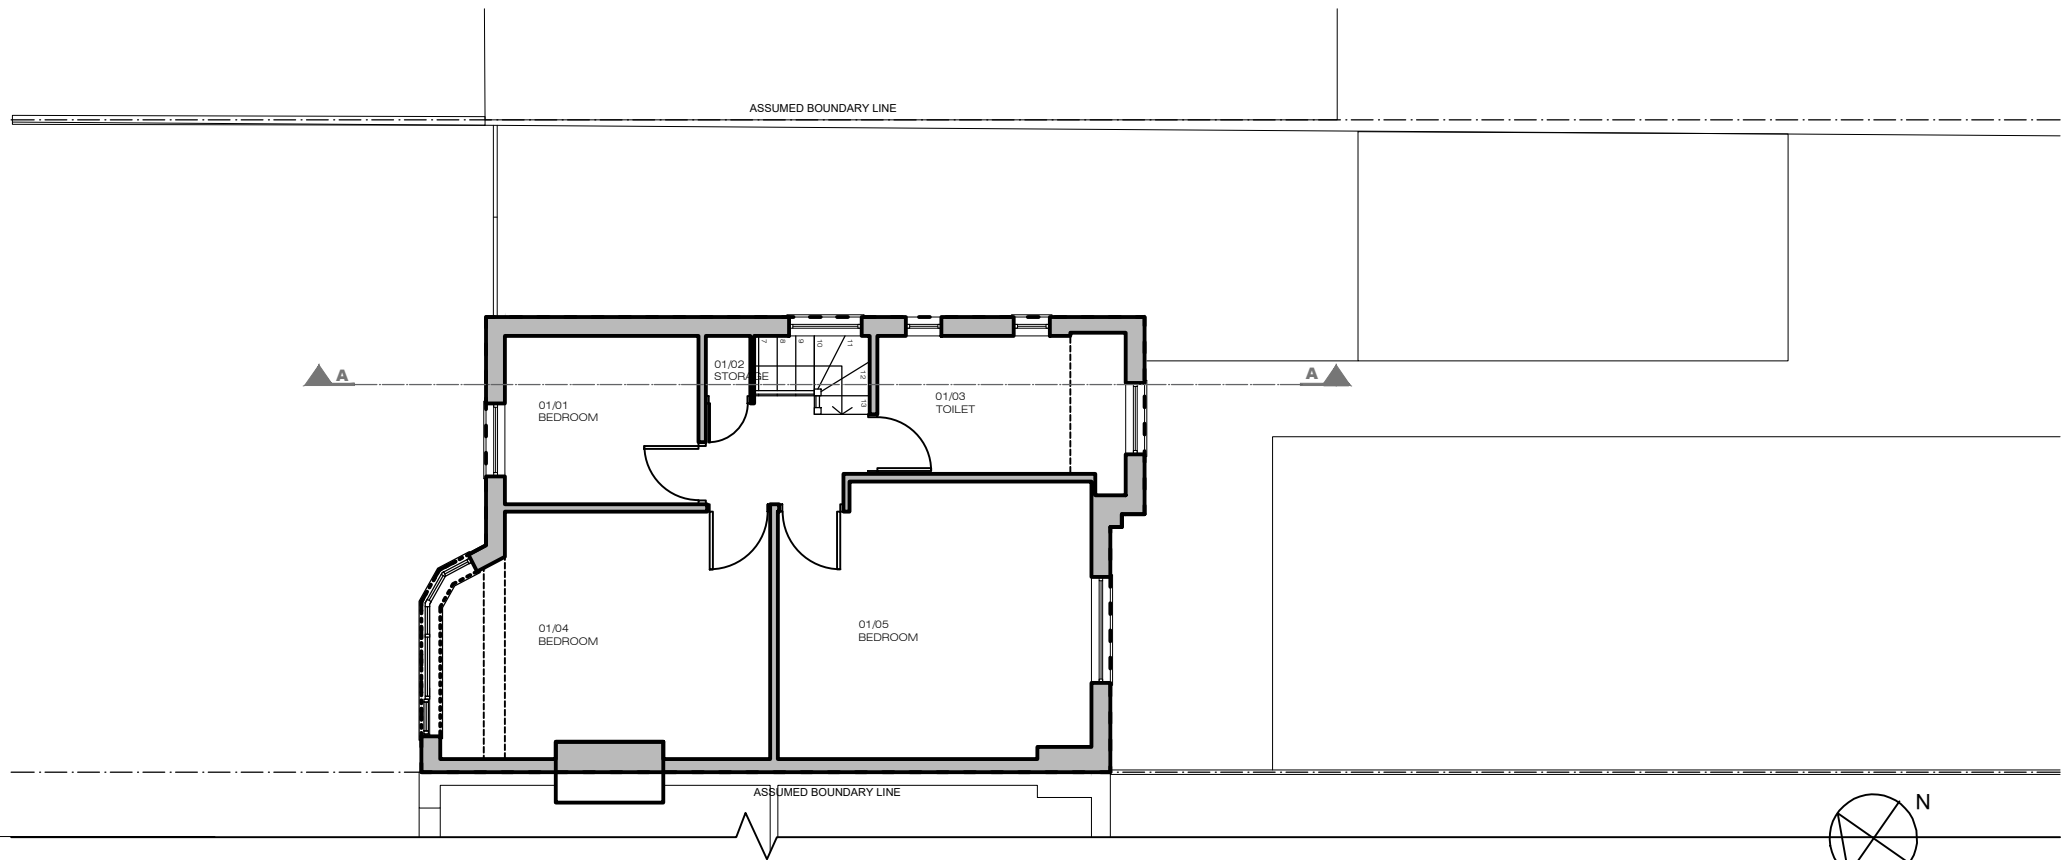


02
A-(10)-012
EXISTING FIRST FLOOR PLAN
1:50@ A1,1:100 @ A3



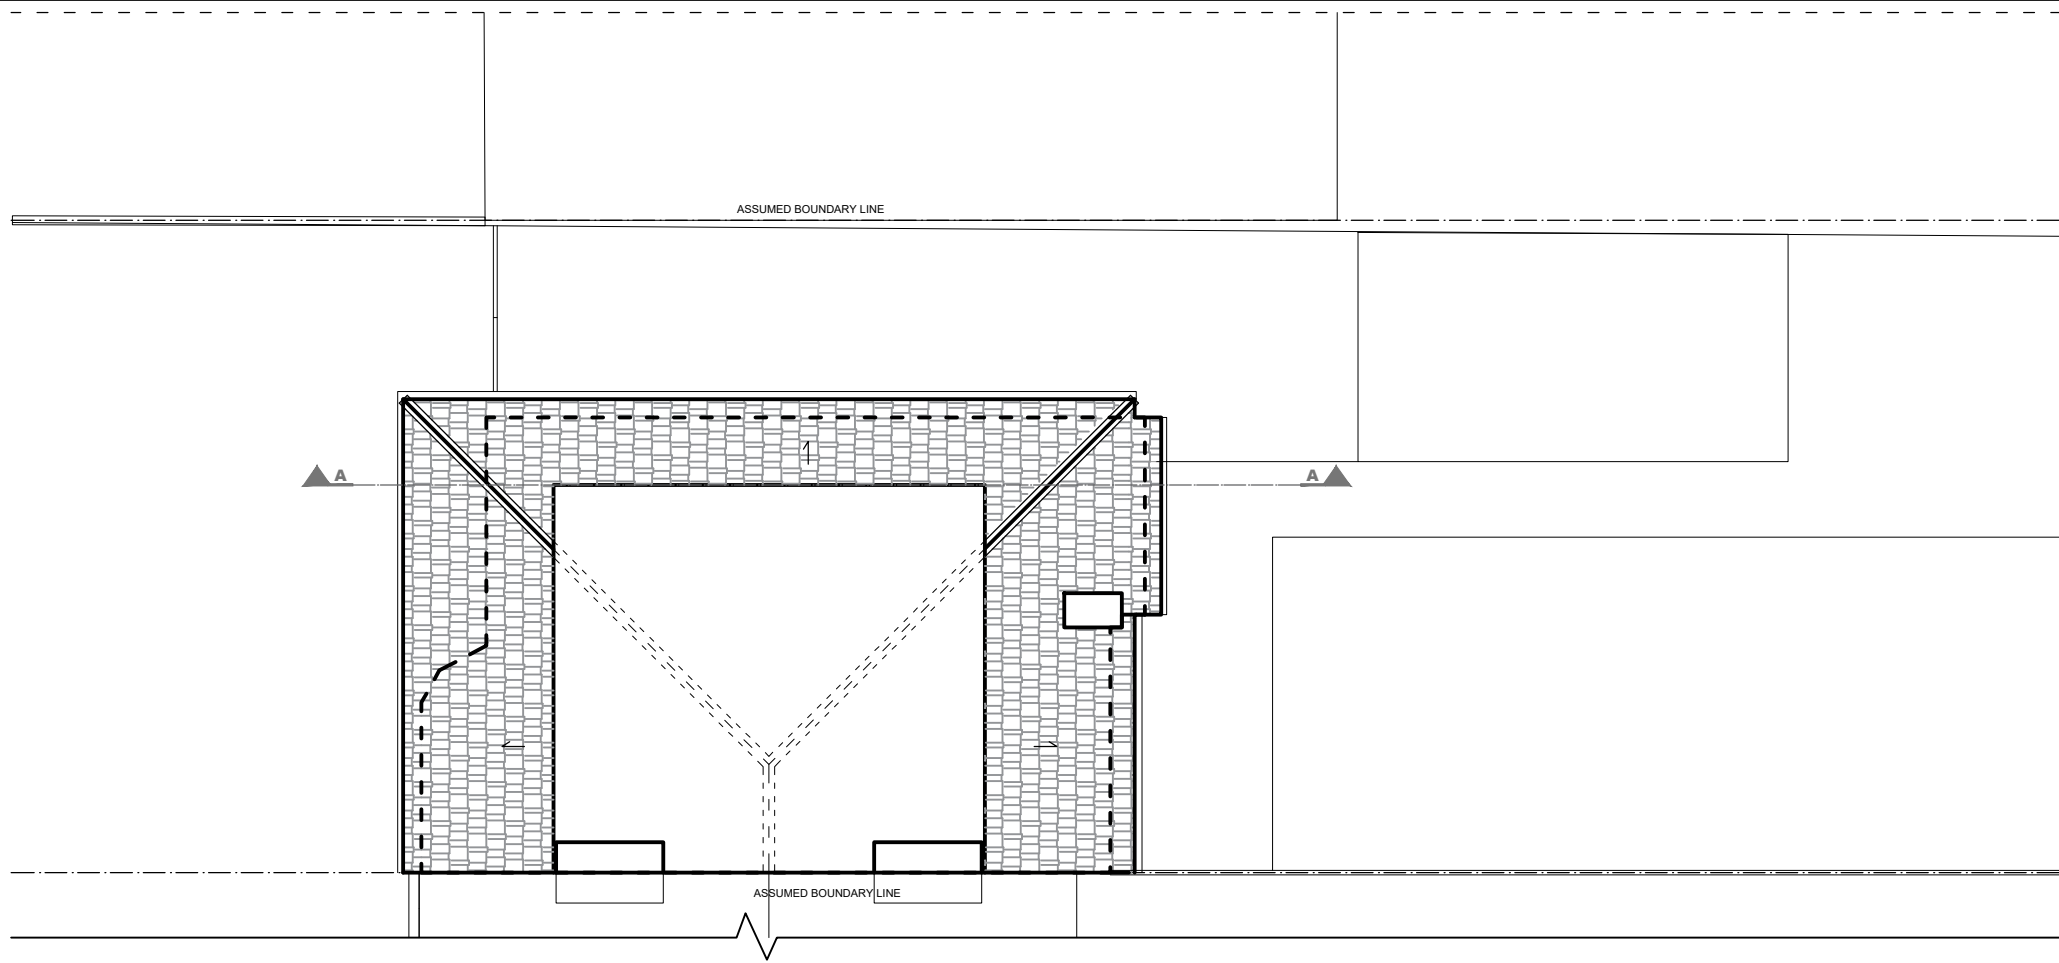

03
A-(10)-013
EXISTING LOFT FLOOR PLAN
1:50@ A1,1:100 @ A3

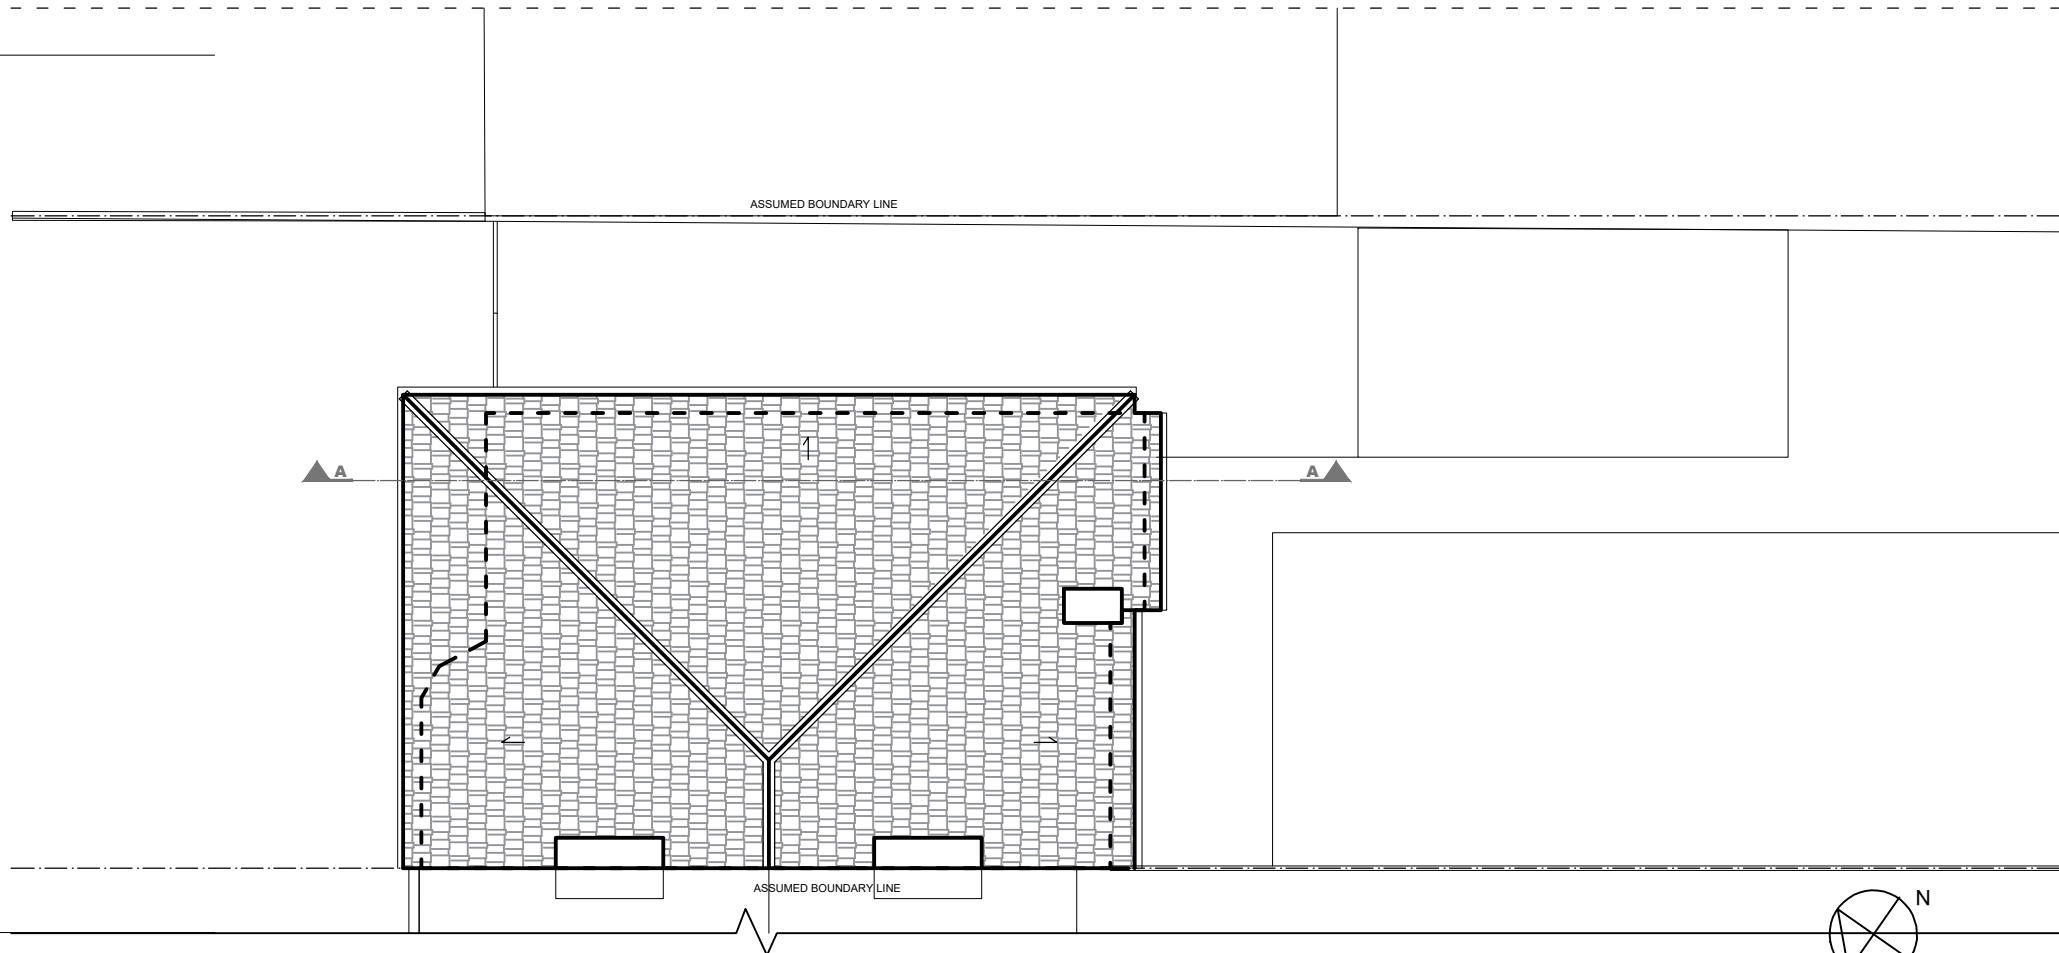

04
A-(10)-013
EXISTING ROOF PLAN
1:50@ A1,1:100 @ A3




01
A-(10)-014
EXISTING FRONT ELEVATION
1:50@ A1,1:100 @ A3



02
A-(10)-014
EXISTING REAR ELEVATION
1:50@ A1,1:100 @ A3



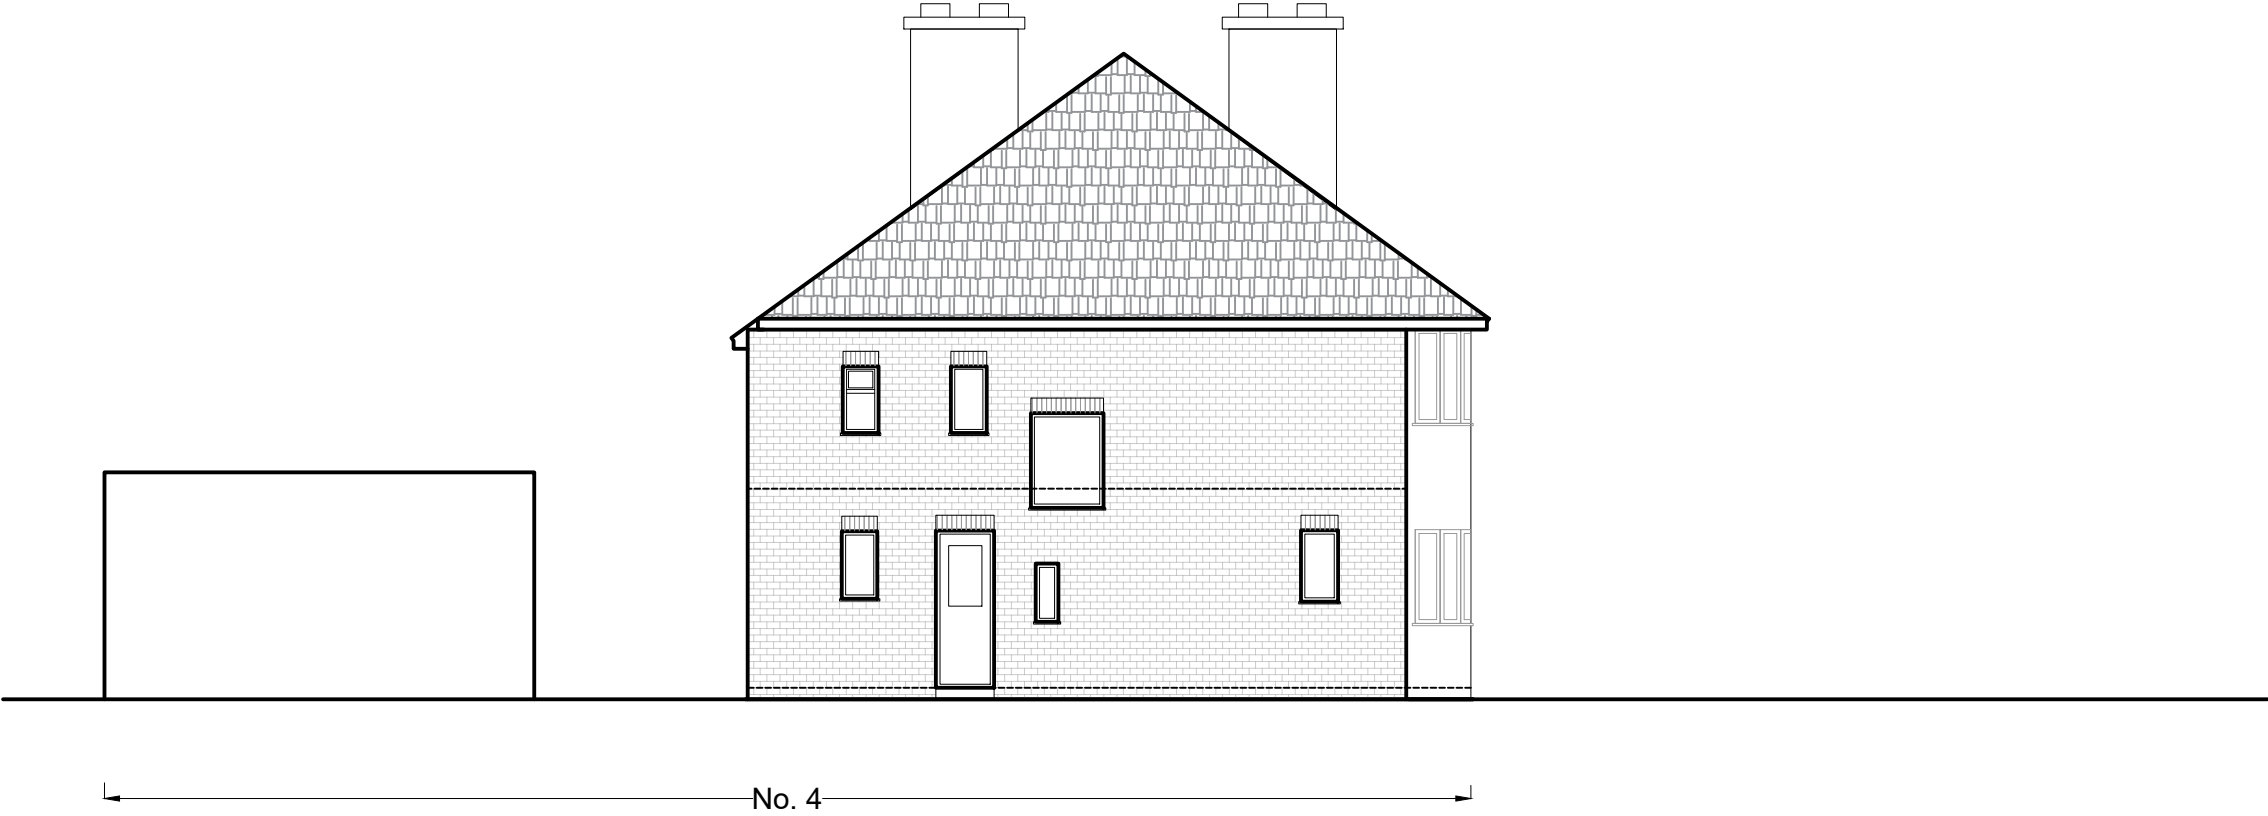

03
A-(10)-015

EXISTING ELEVATION
1:50@ A1,1:100 @ A3

PROJECT NAME:

1001

CLIENT/PROJECT:

Rosa Walle

NOTES :

All dimensions in millimetres.
All dimensions and levels are to be checked on site by the main contractor prior to commencing excavation works. Any discrepancy is to be reported back to the designer for instruction.
This drawing is the property of VORBILD ARCHITECTURE LIMITED and may not be reproduced or disclosed to a third party in any form without written permission

ARCHITECTURE:



VORBILD
ARCHITECTURE

www.vorbild.co.uk

info@vorbild.co.uk

CONSTRUCTION:

INSTALLATIONS:

INSTALLATIONS:

SHEET TITLE:

EXISTING
ELEVATION

DRAWING STATUS:

FOR PLANNING

DRAWN BY:

MS/KK

APPROVED:

MS

SIGNATURE:

SIGNATURE:

JOB NUMBER:

1001

DRAWING No:

A-(10)-015

SCALE:


1:100

DATE:

21.05.2020

Rev. No.:



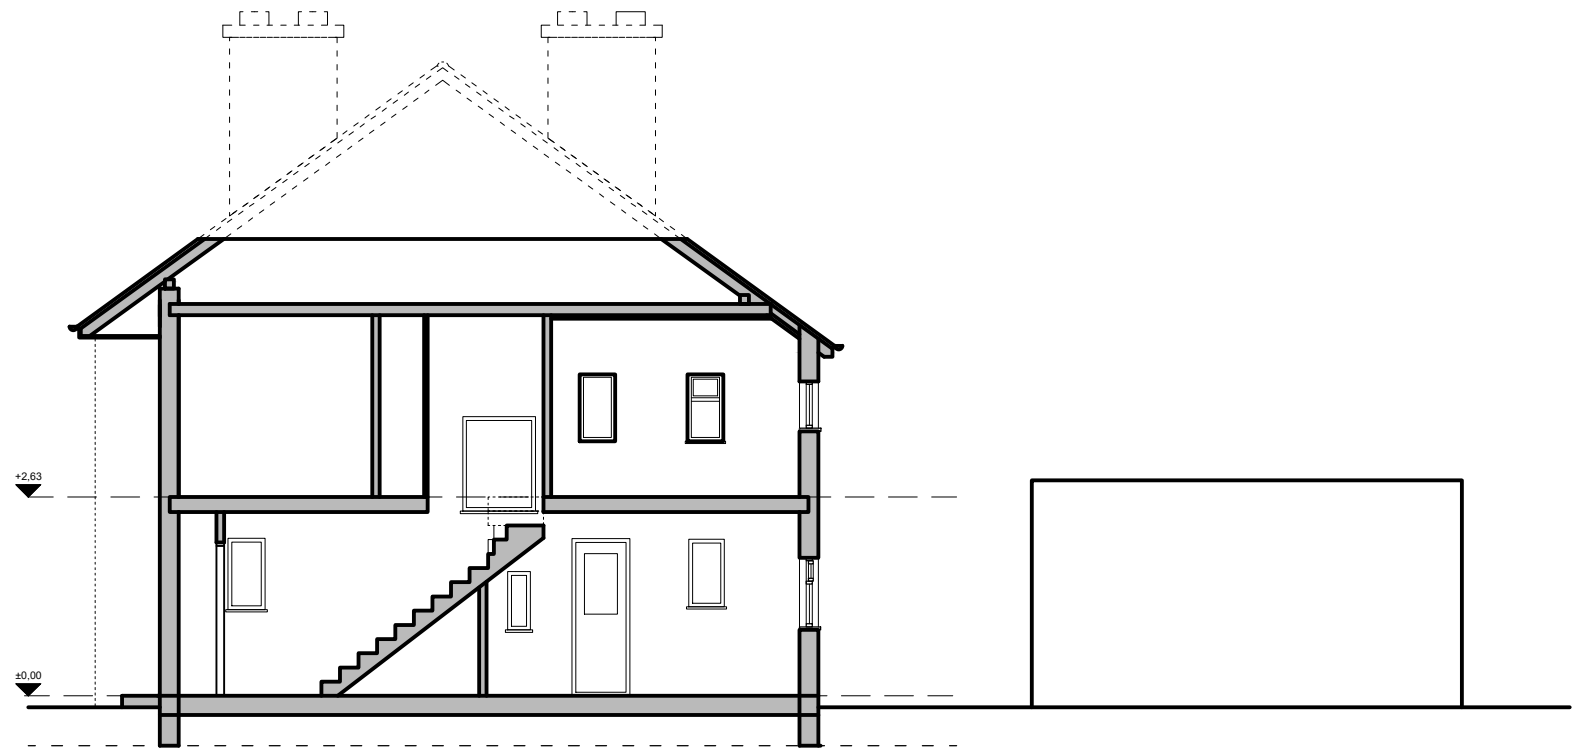

01
A-(10)-016

EXISTING SECTION A-A
1:50@ A1, 1:100 @ A3

PROJECT NAME:

1001

CLIENT/PROJECT:

Rosa Walle

NOTES:

All dimensions in millimetres.
All dimensions and levels are to be checked on site by the main contractor prior to commencing excavation works. Any discrepancy is to be reported back to the designer for instruction.
This drawing is the property of VORBILD ARCHITECTURE LIMITED and may not be reproduced or disclosed to a third party in any form without written permission

ARCHITECTURE:



VORBILD
ARCHITECTURE

www.vorbild.co.uk

info@vorbild.co.uk

CONSTRUCTION:

INSTALLATIONS:

INSTALLATIONS:

SHEET TITLE:

EXISTING
SECTION A-A

DRAWING STATUS:

FOR PLANNING

DRAWN BY:

MS/KK

APPROVED:

MS

SIGNATURE:

SIGNATURE:

JOB NUMBER:

1001

DRAWING No:

A-(10)-016

SCALE:

1:100


DATE:


21.05.2020

Rev. No.:




SCALE BAR (METRES)

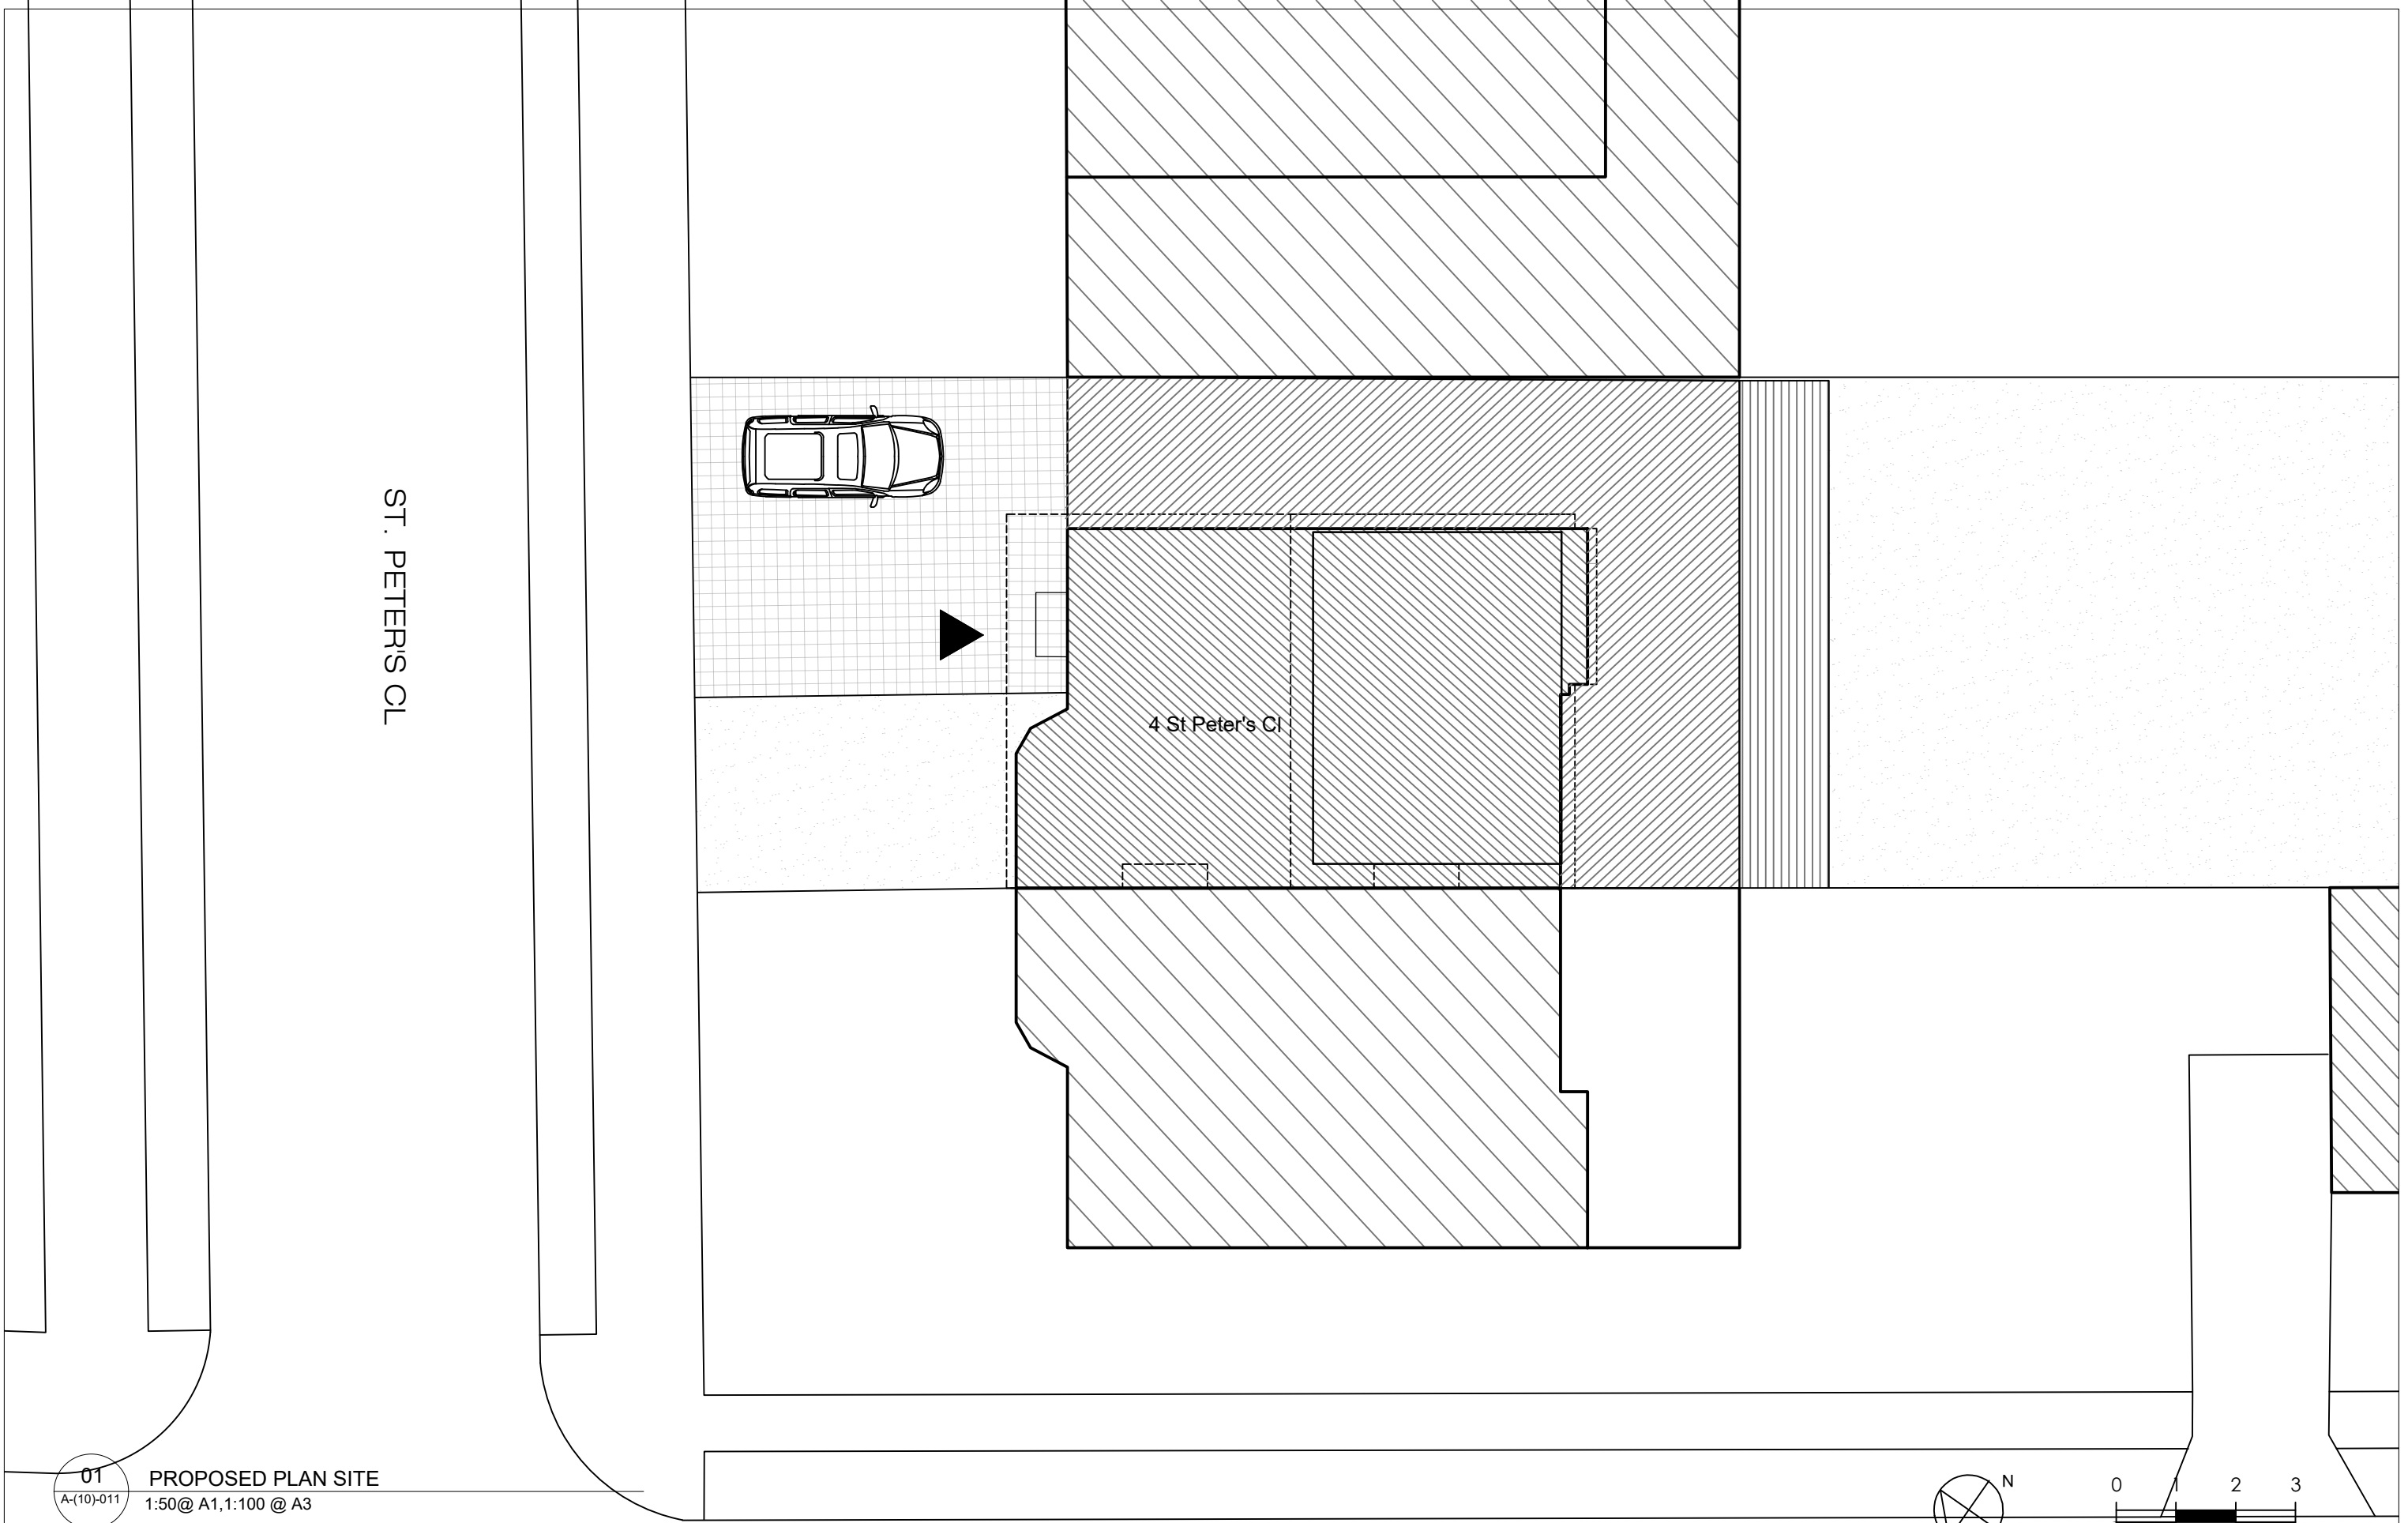


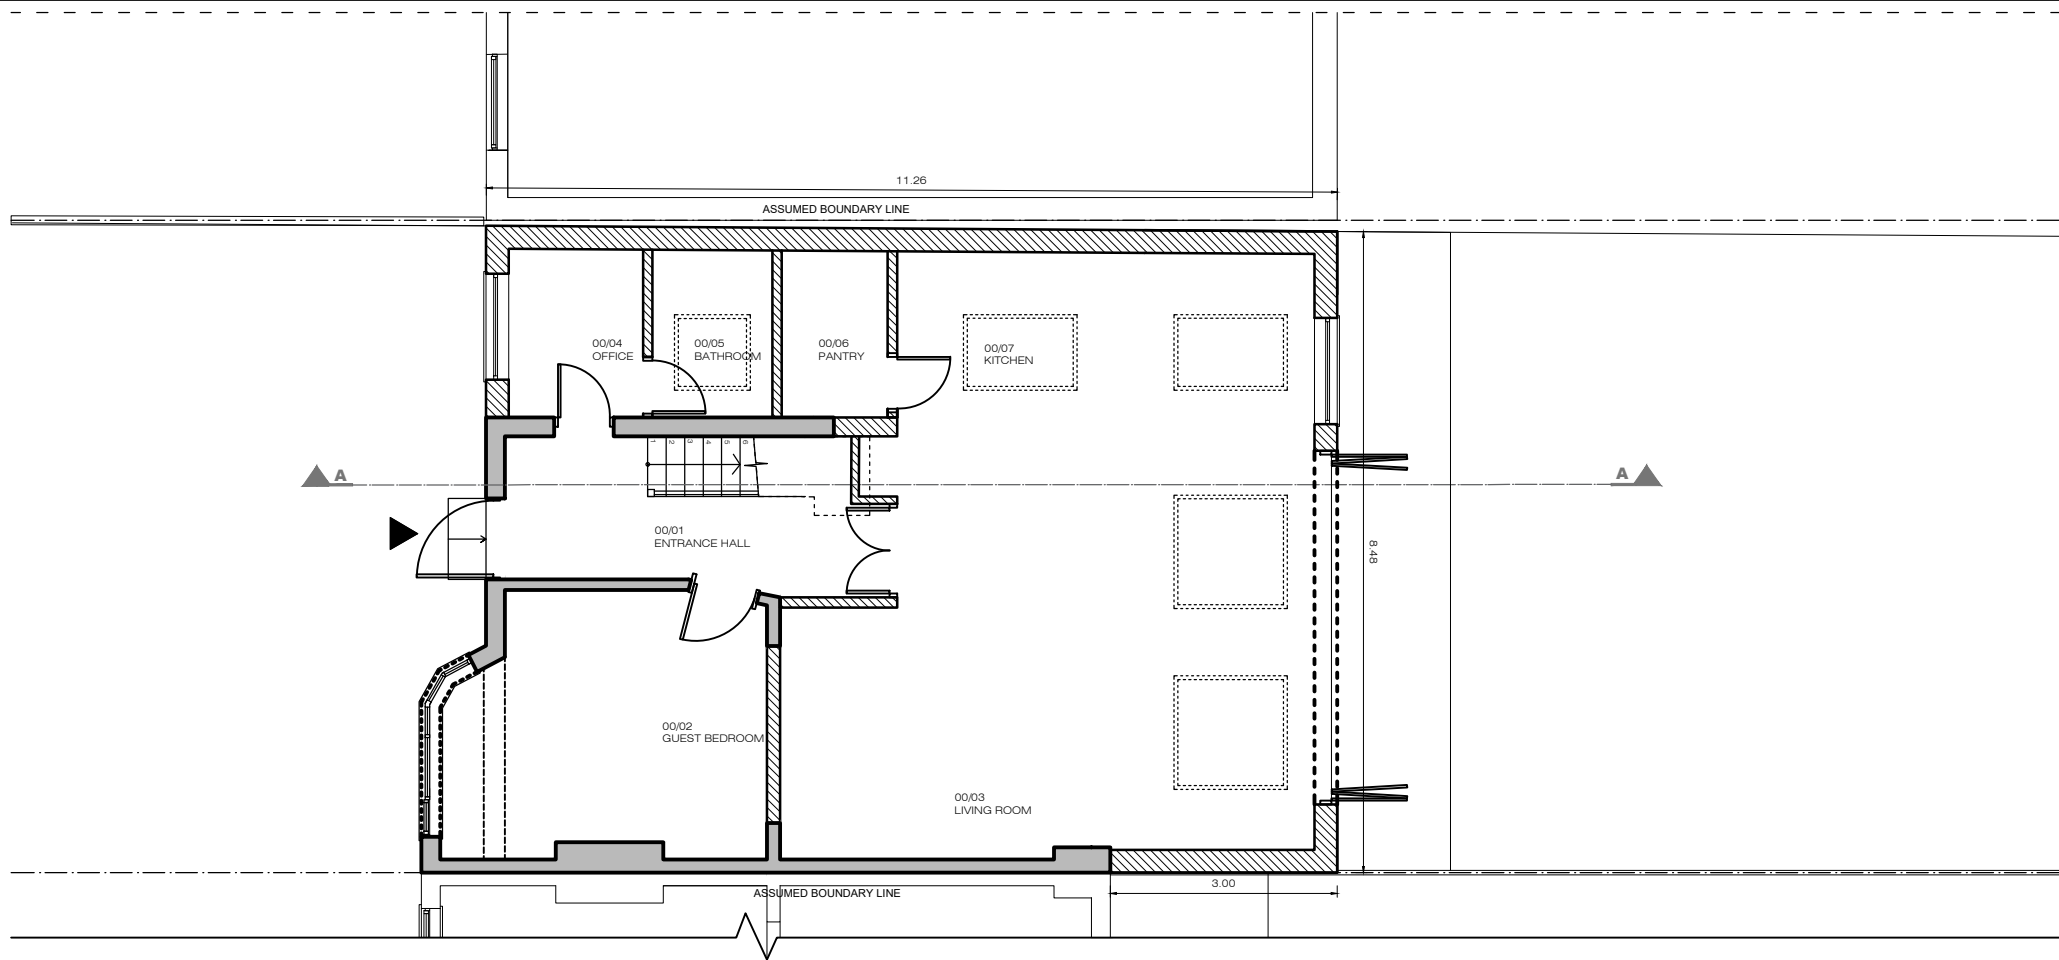


01
A-(11)-012
PROPOSED GROUND FLOOR PLAN
1:50@ A1,1:100 @ A3

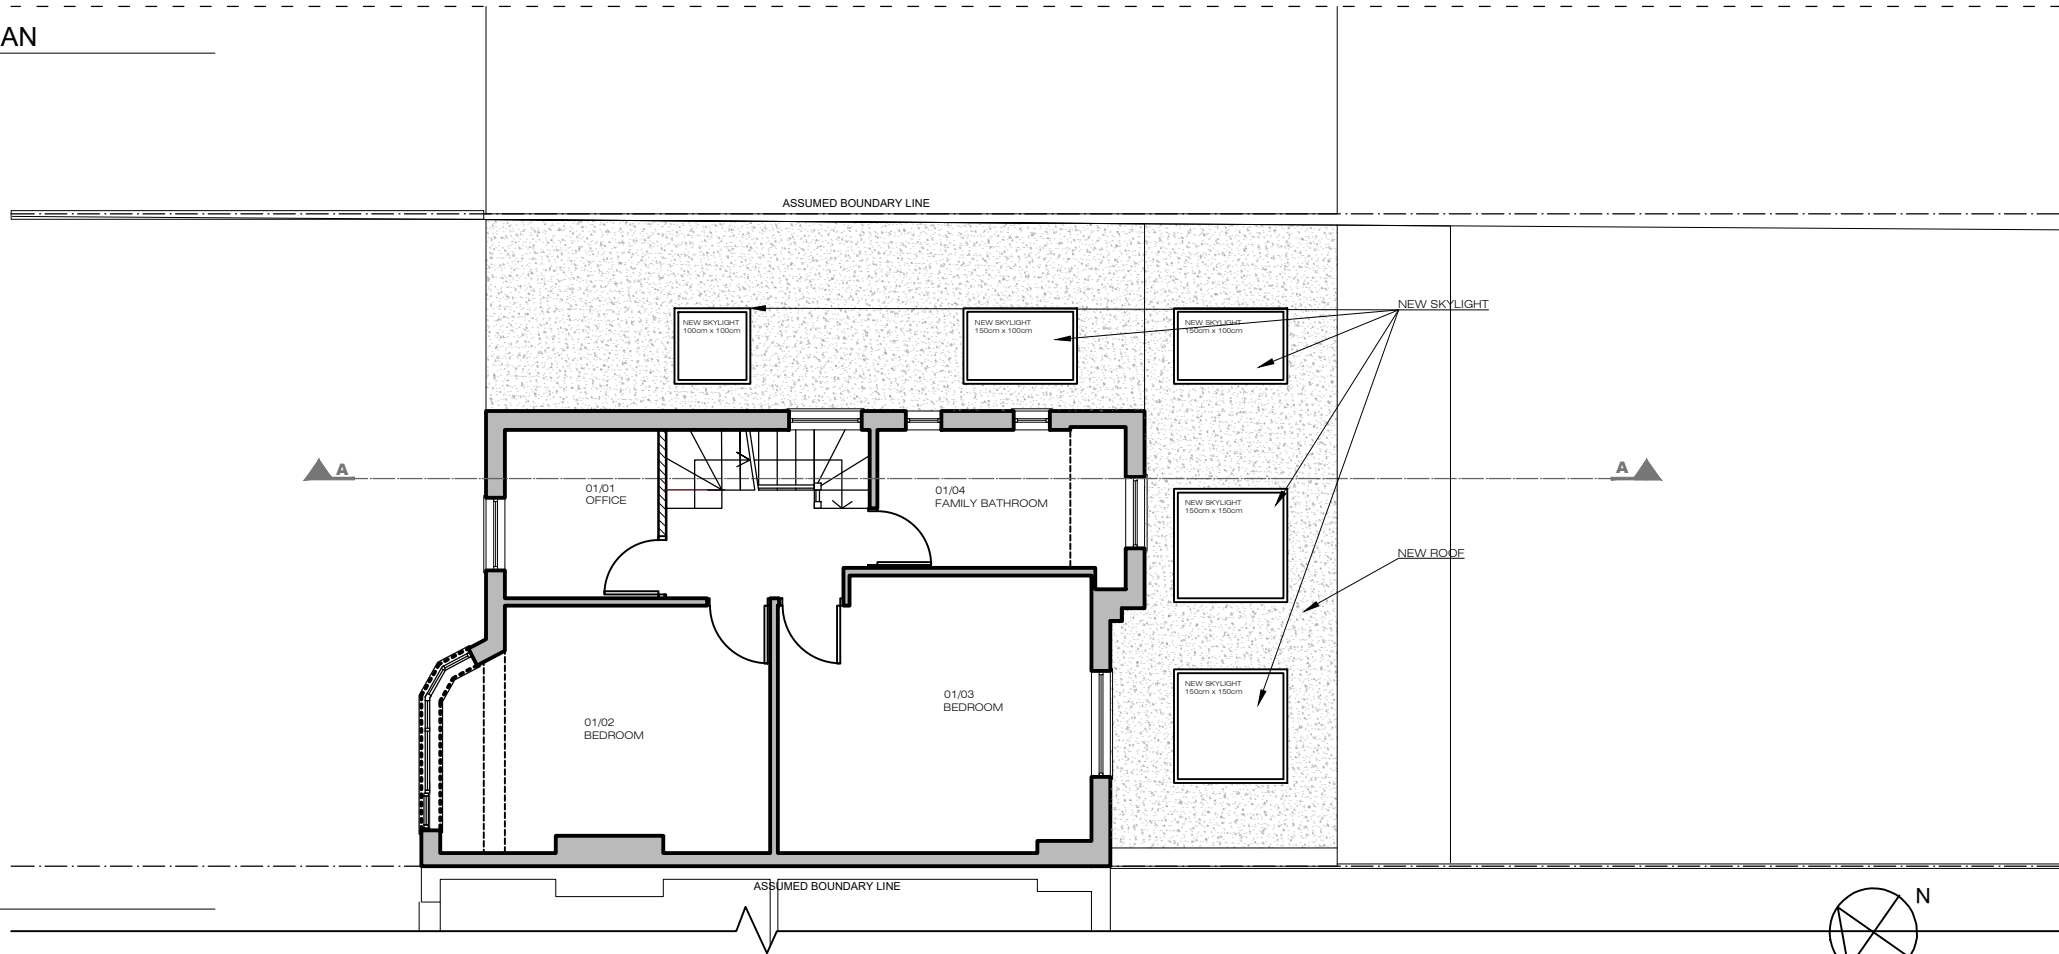


02
A-(11)-012
PROPOSED FIRST FLOOR PLAN
1:50@ A1,1:100 @ A3

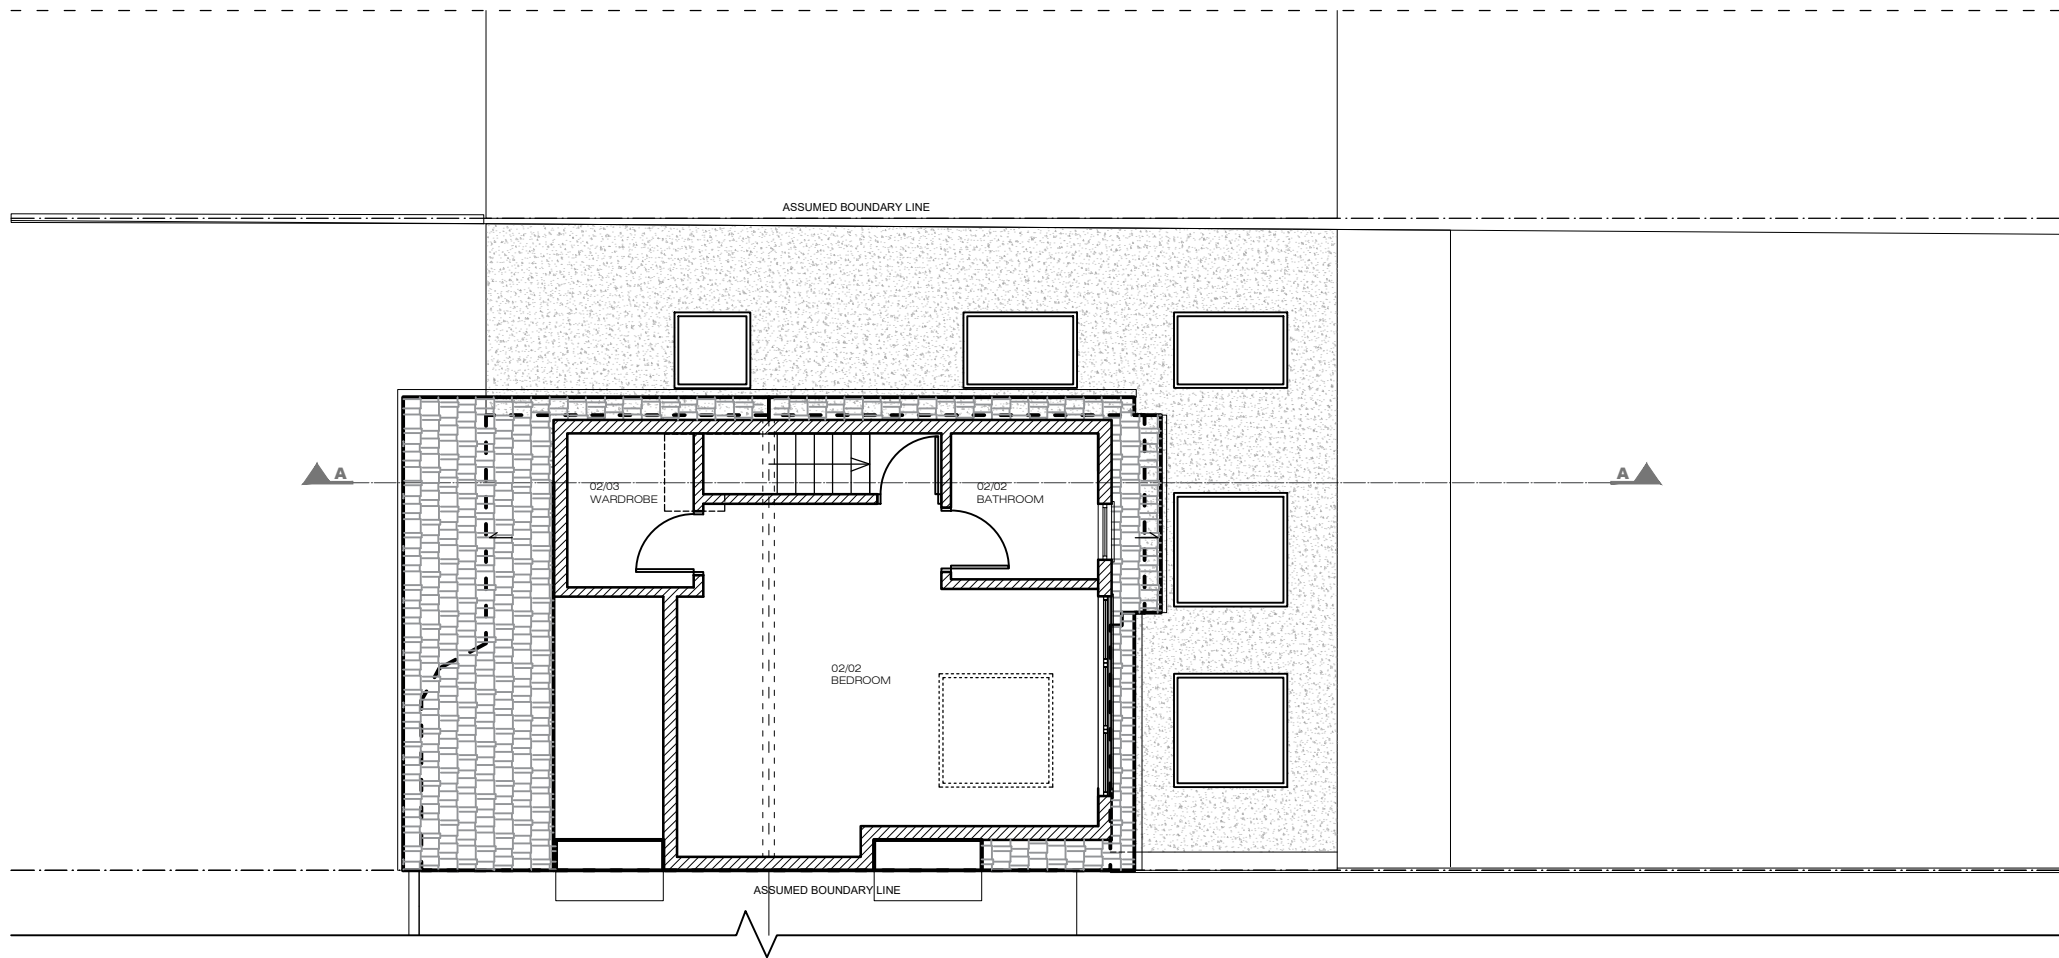


03 PROPOSED FIRST FLOOR PLAN
A-(11)-013 1:50@ A1,1:100 @ A3

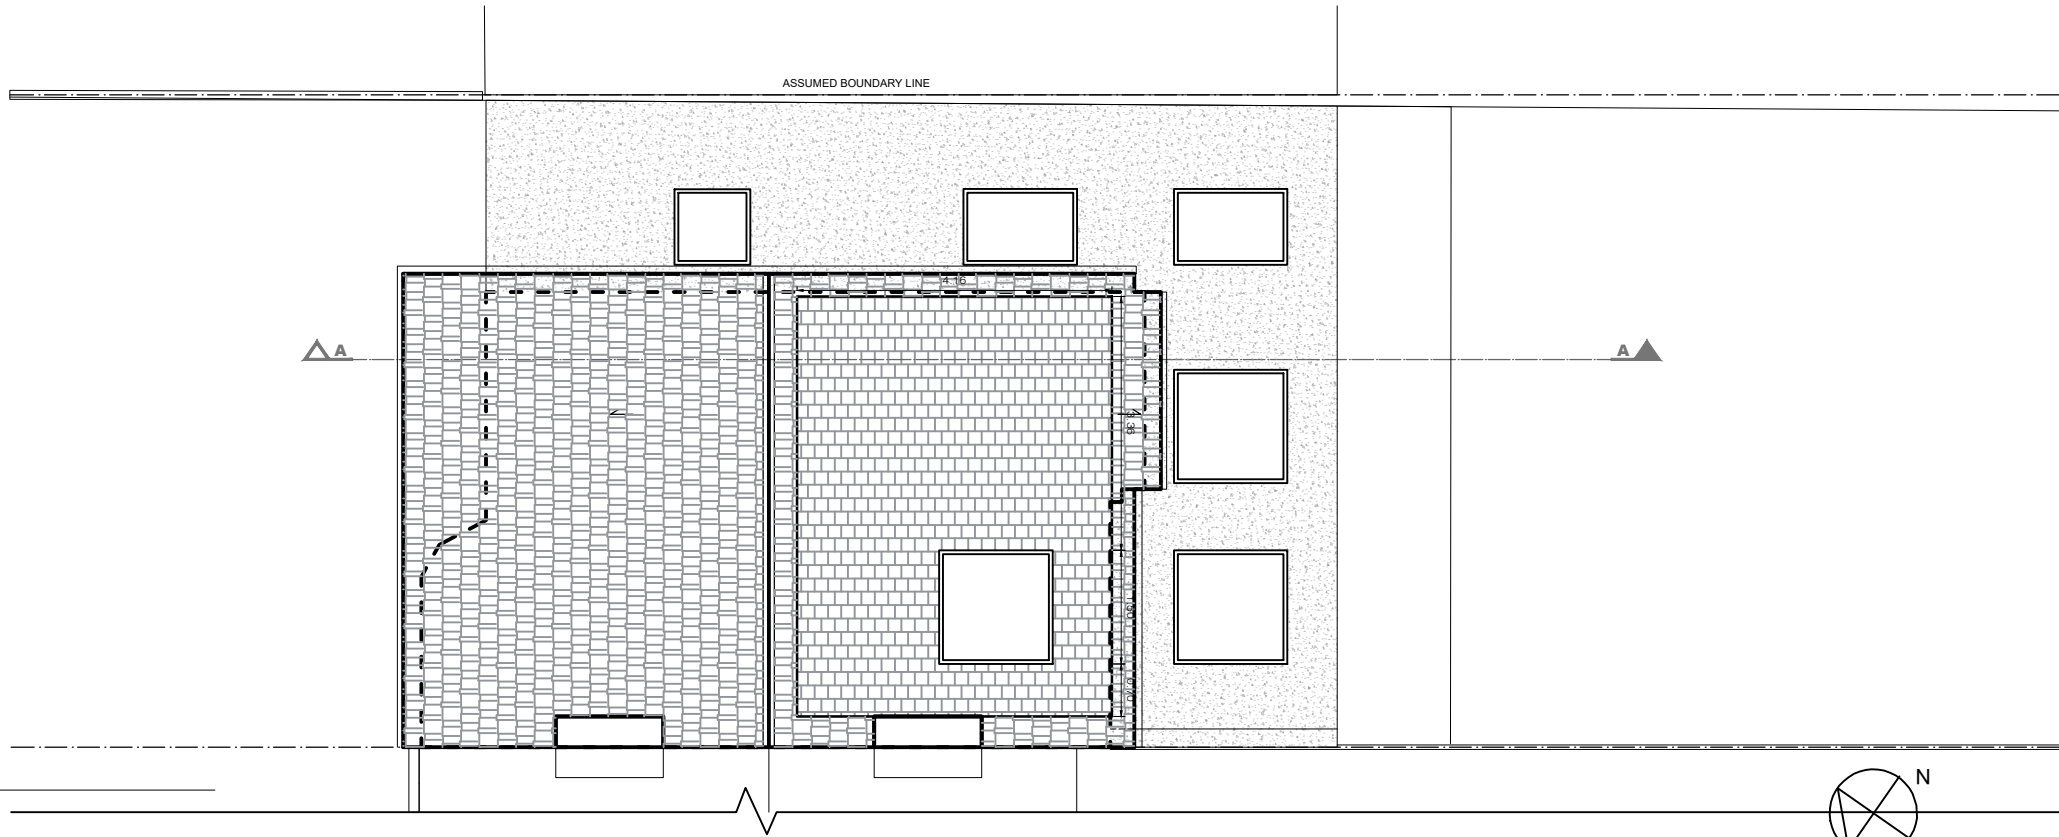

04 PROPOSED ROOF PLAN
A-(11)-013 1:50@ A1,1:100 @ A3

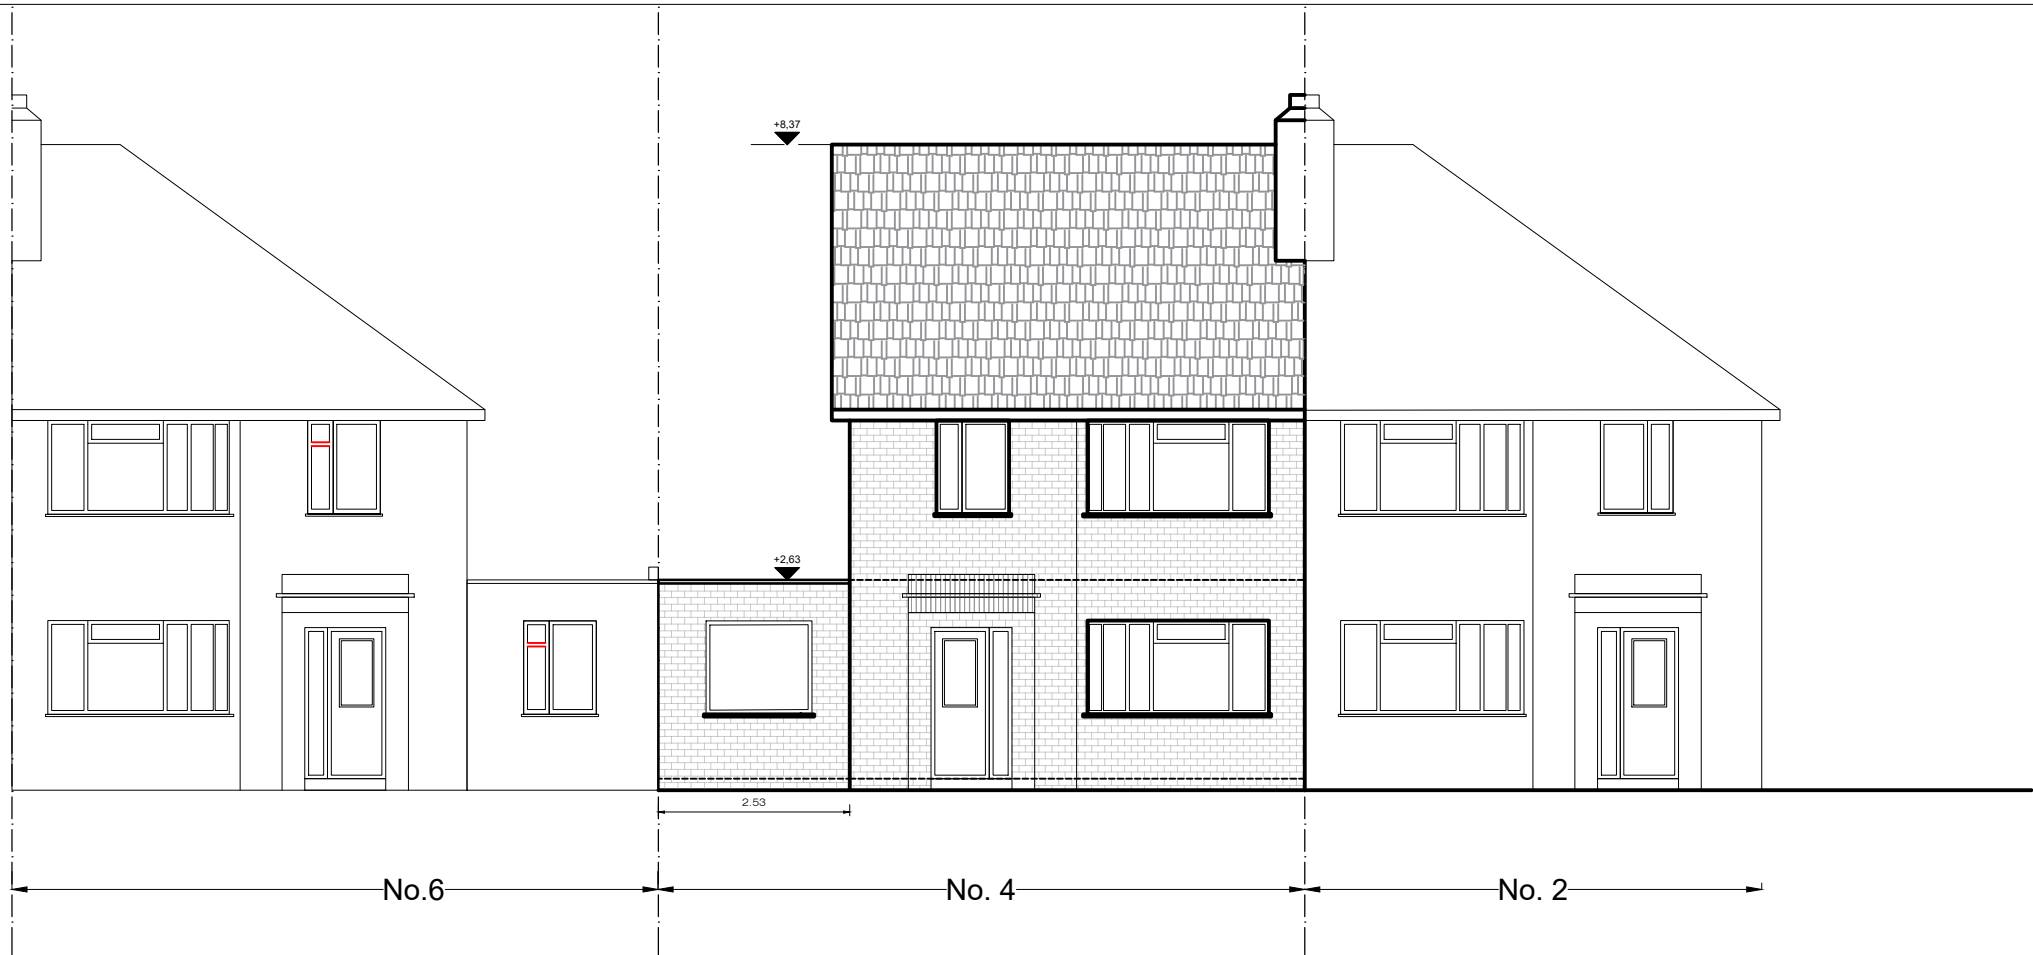


01
A-(11)-014
PROPOSED FRONT ELEVATION
1:50@ A1,1:100 @ A3

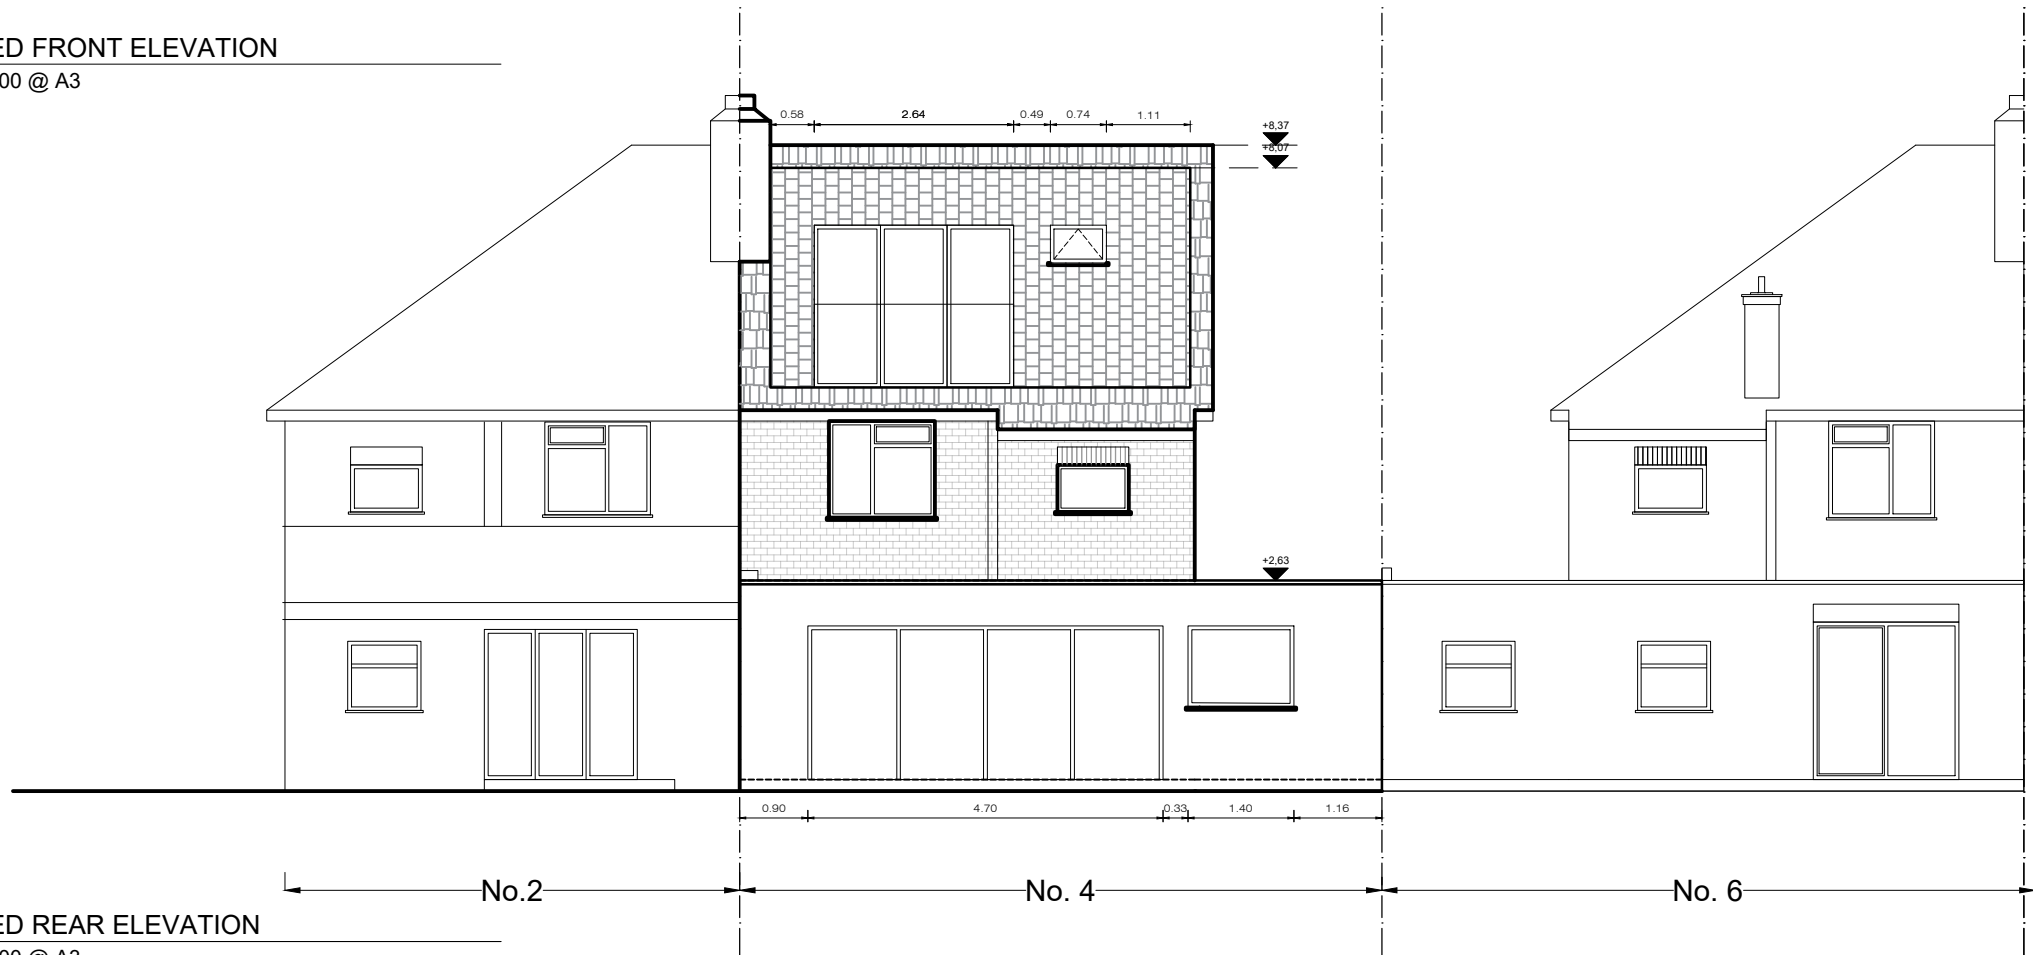

02
A-(11)-014
PROPOSED REAR ELEVATION
1:50@ A1,1:100 @ A3



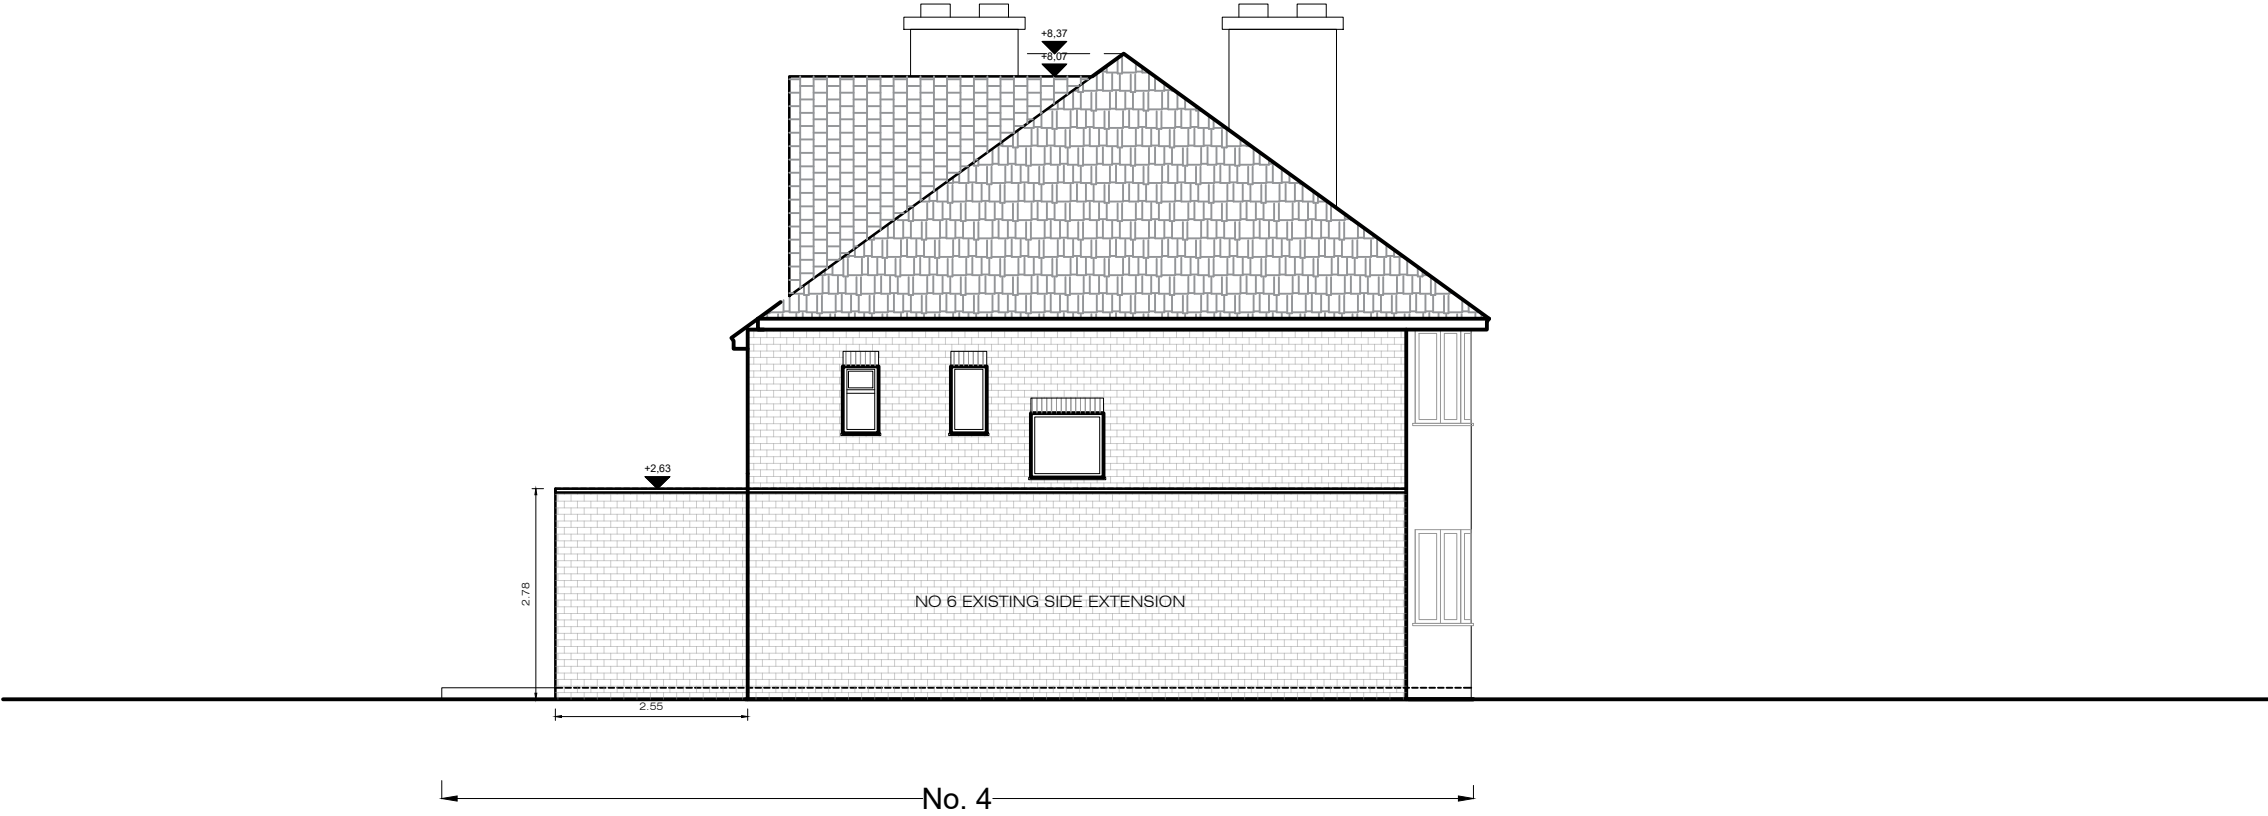

03
A-(11)-015

PROPOSED ELEVATION
1:50@ A1,1:100 @ A3

PROJECT NAME:

1001

CLIENT/PROJECT:

Rosa Walle

NOTES :

All dimensions in millimetres.
All dimensions and levels are to be checked on site by the main contractor prior to commencing excavation works. Any discrepancy is to be reported back to the designer for instruction.
This drawing is the property of VORBILD ARCHITECTURE LIMITED and may not be reproduced or disclosed to a third party in any form without written permission

ARCHITECTURE:



VORBILD
ARCHITECTURE

www.vorbild.co.uk

info@vorbild.co.uk

CONSTRUCTION:

INSTALLATIONS:

INSTALLATIONS:

SHEET TITLE:

PROPOSED
ELEVATION

DRAWING STATUS:

FOR PLANNING

DRAWN BY:

MS/KK

APPROVED:

MS

SIGNATURE:

SIGNATURE:

JOB NUMBER:

1001

DRAWING No:

A-(11)-015

SCALE:


1:100

DATE:

21.05.2020

Rev. No.:



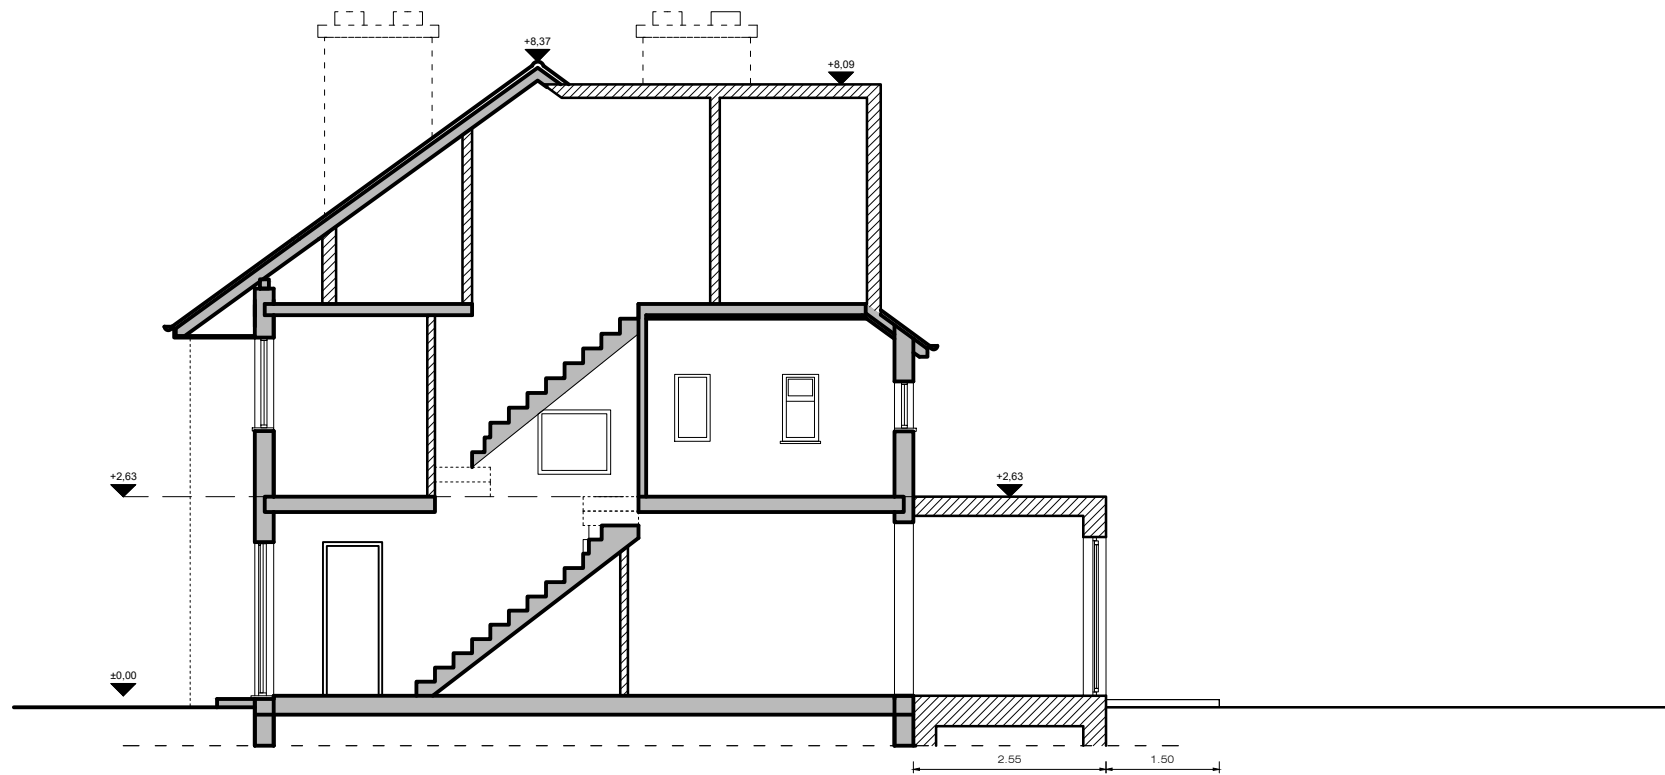

01
A-(11)-016

PROPOSED SECTION A-A
1:50@ A1,1:100 @ A3

PROJECT NAME:	CLIENT/PROJECT:	NOTES :	ARCHITECTURE:	CONSTRUCTION:	SHEET TITLE:	DRAWING STATUS:	JOB NUMBER:
1001	Rosa Walle	All dimensions in millimetres. All dimensions and levels are to be checked on site by the main contractor prior to commencing excavation works. Any discrepancy is to be reported back to the designer for instruction. This drawing is the property of VORBILD ARCHITECTURE LIMITED and may not be reproduced or disclosed to a third party in any form without written permission	 www.vorbild.co.uk info@vorbild.co.uk		PROPOSED SECTION A-A	FOR PLANNING	1001
				INSTALLATIONS:		DRAWN BY: MS/KK	DRAWING No: A-(11)-016
				INSTALLATIONS:		APPROVED: MS	SCALE: 1:100 DATE: 21.05.2020 Rev. No.:

