


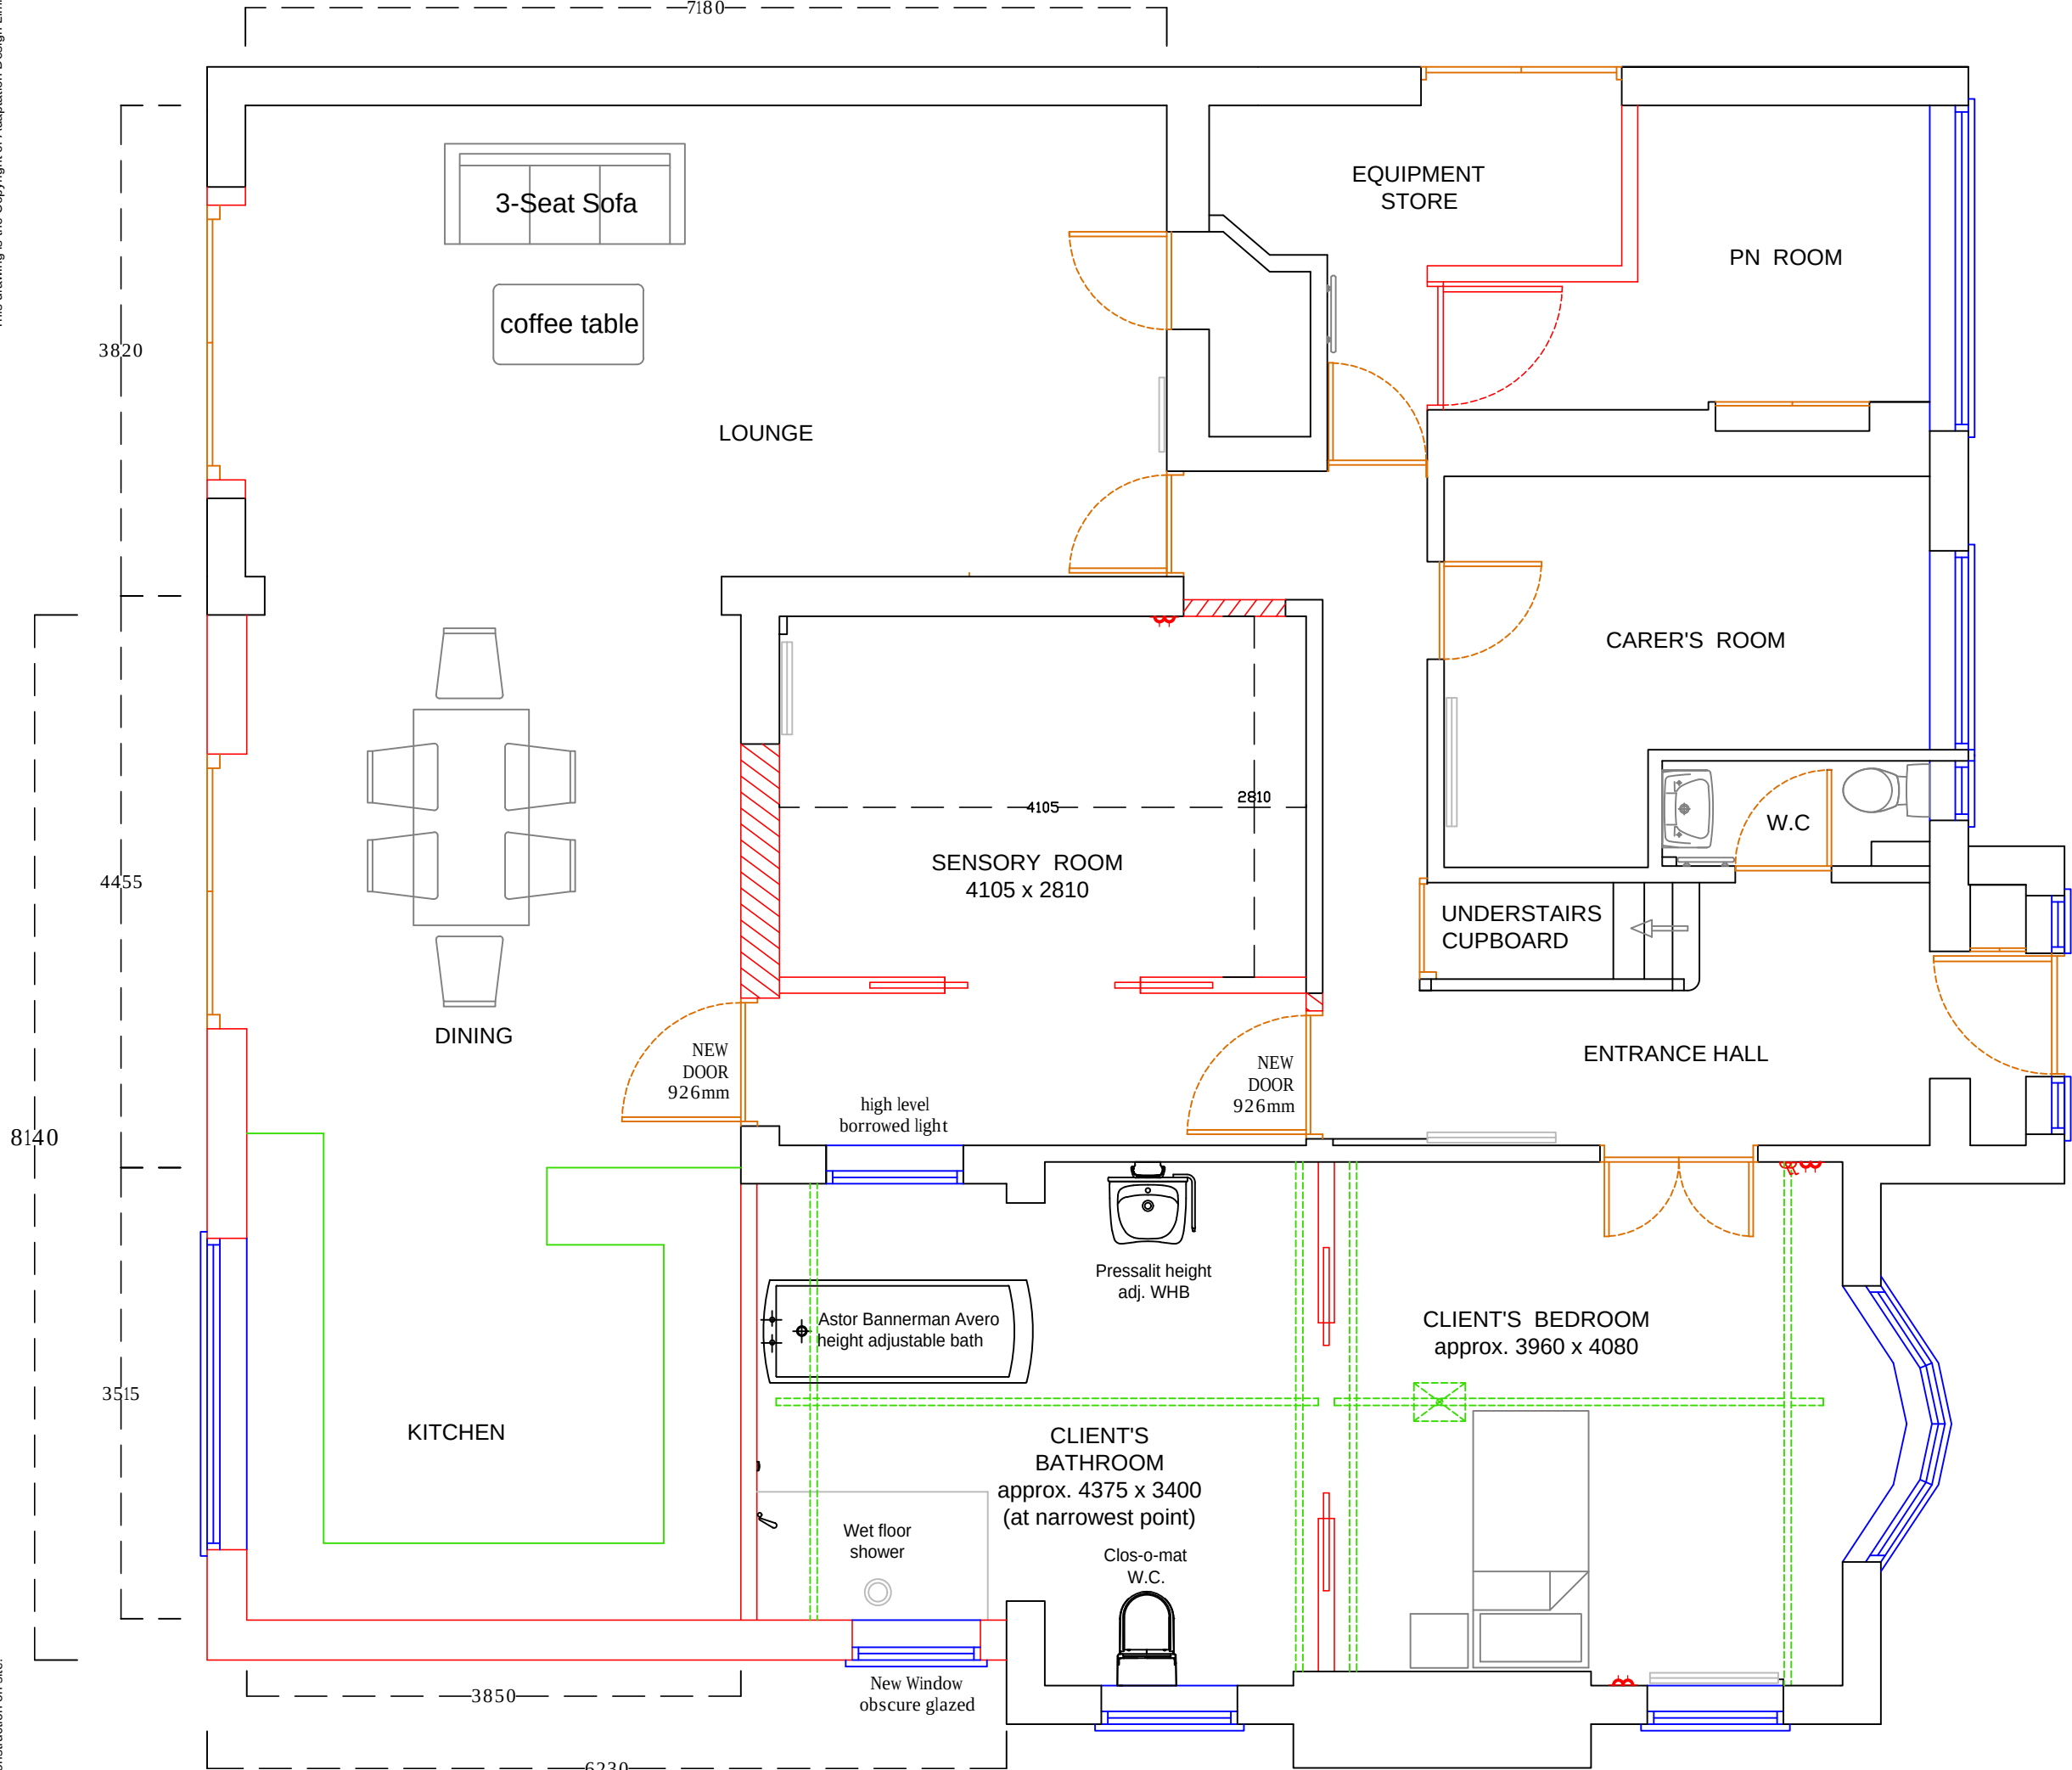

Adaptation Design Limited

Surveying . Architecture . Adaptation Design for Disabled People

1321 High Road,
Whetstone, London, N20 9HR

Tel: 020 8492 1617 Email: office@adaptationdesign.co.uk
Web: www.adaptationdesign.co.uk

Site Address

10 SHERWOOD AVENUE,
RUISLIP, MIDDX. HA4 7XL.

Drawing

PROPOSED GROUND FLOOR PLAN

Client

Miss Sofia-Hope Hogan
(IMTC Ltd)

Revision

23.07.20. Rev. A.
Increase kitchen by reducing
client's bedroom

Drawing No

IM 5176/08

Scale

1:50 @
A3

Drawn by:

A:

Date

09.07.20

Revision

A:

23.07.20