


SCALE BAR 1:50 @ A2

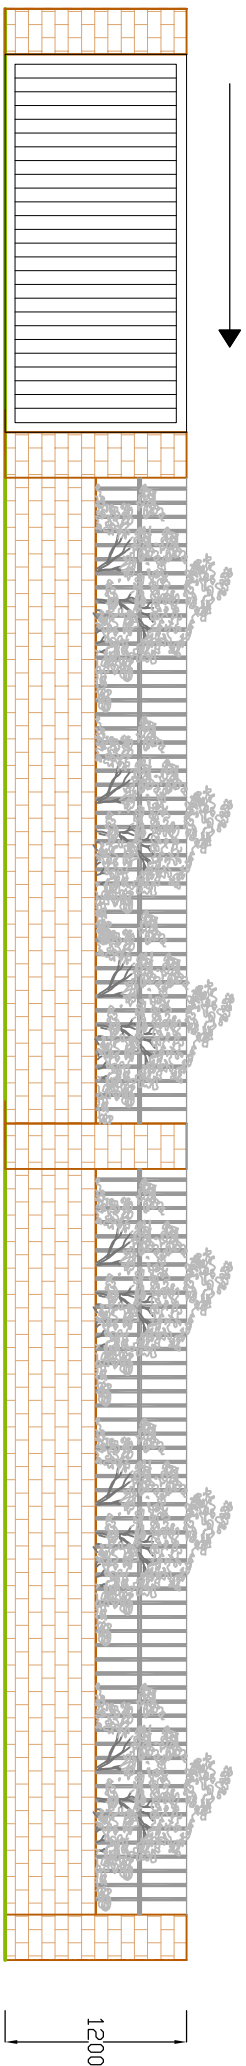


FACING BRICKWORK

PROPOSED FRONT ELEVATION

SCALE BAR 1:50 @ A2

Should any plants/shrubs/trees that are planted become diseased or damaged the affected shrub/tree/hedging shall be removed and replaced like for like.

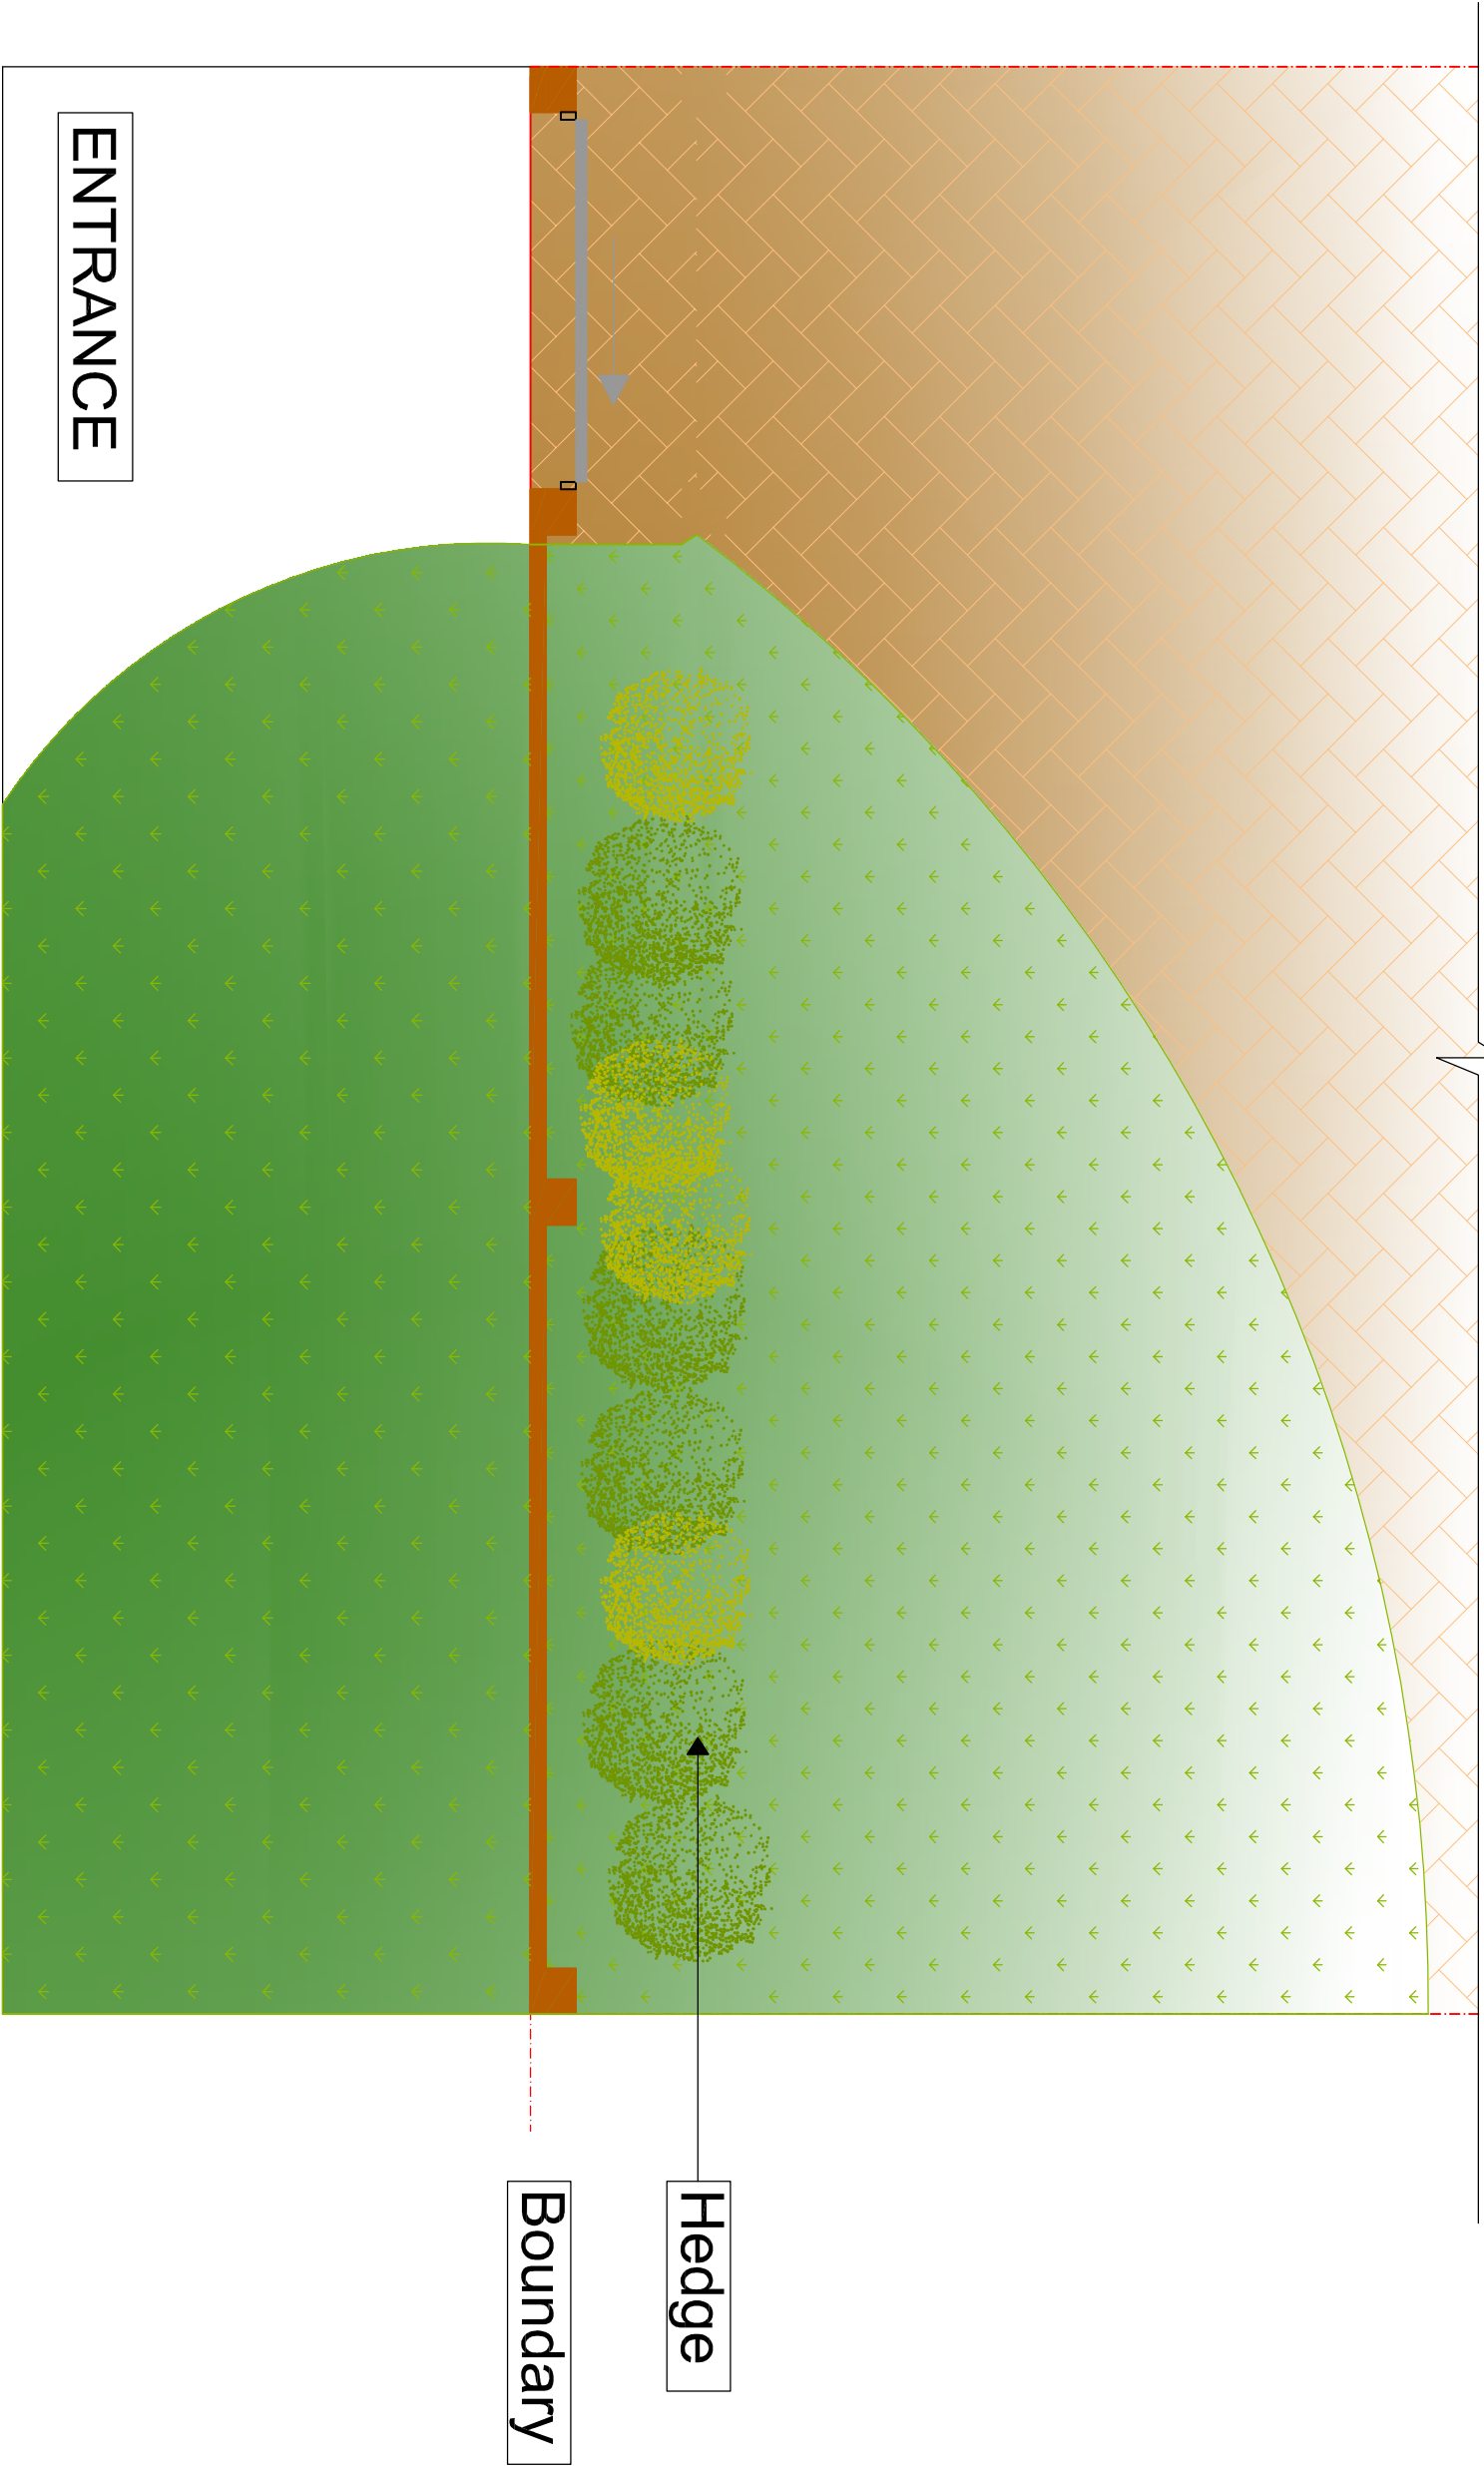

ENTRANCE

Hedge

Boundary

PROPOSED PLAN

SCALE BAR 1:50 @ A2

CHARVILLE LANE

Greenfields
Architectural
Services

London Office: 113 Dawes Road, Fulham, London, SW6 7DU Telephone: 0207 386 4438 Email: enquiries@greenfieldsarchitecturalservices.co.uk Website: www.greenfieldsarchitecturalservices.co.uk	Oxford Office: 14 Saffron Crescent, Carterton, Oxfordshire, OX18 1LE Telephone: 01993 837 897
---	---

DRAWING TITLE:PROPOSED FRONT BOUNDARY WALL

SITE ADDRESS: 159 CHARVILLE LANE, HAYES, UB4 8PB

SCALE: 1:50 @ A2

DATE: 19.01.19

DRAWING NO:CHARVILLE/FRONT BOUNDARY WALL/01