



PROPOSED

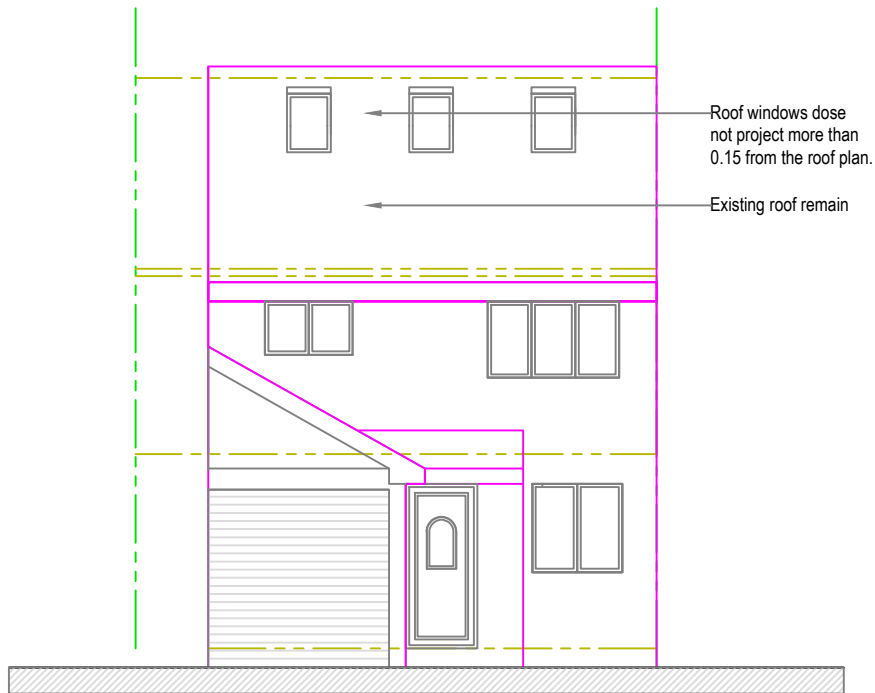

FRONT ELEVATION
Scale 1:100@A3

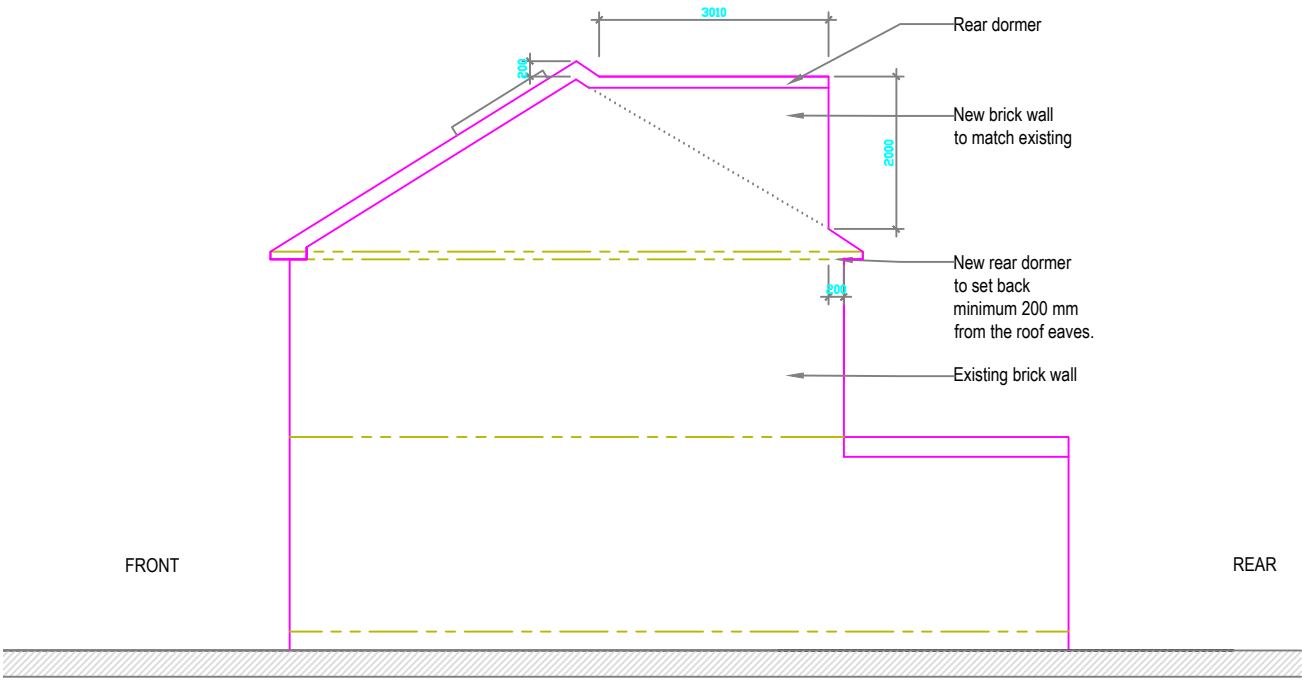


LEFT SIDE ELEVATION
Scale 1:100@A3


REAR DORMER ROOF EXTENSION
APPLIED FOR UNDER
PERMITTED DEVELOPMENT
END OF TERRACE HOUSE
40 CUBIC METERS

$V1 = 1/2 D \times E \times F$
 $D = 5.680 \text{ m}$
 $E = 2.000 \text{ m}$
 $F = 3.010 \text{ m}$


$V1 = 17.10 \text{ m}^3$

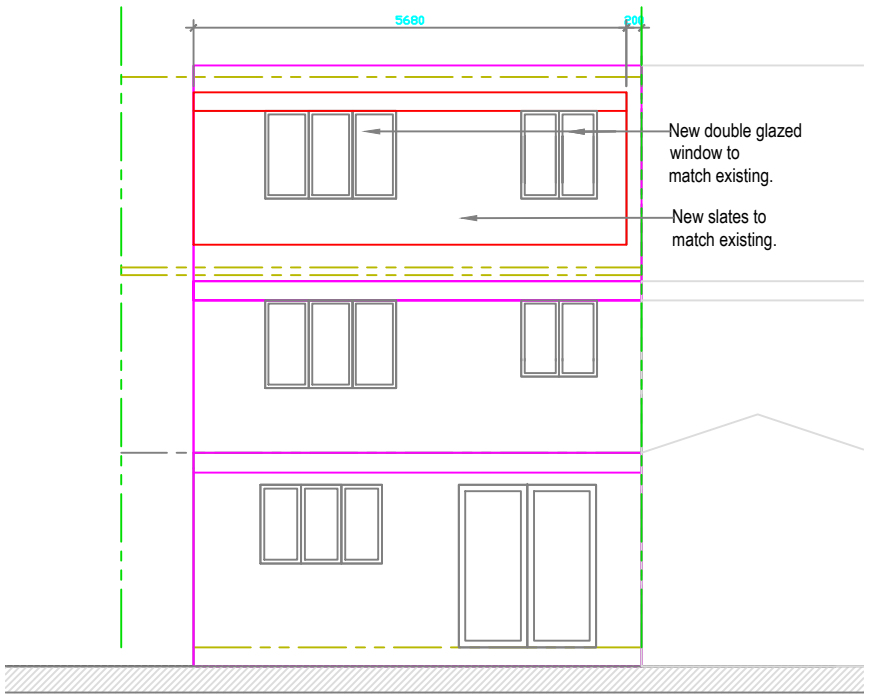

REAR ELEVATION
Scale 1:100@A3

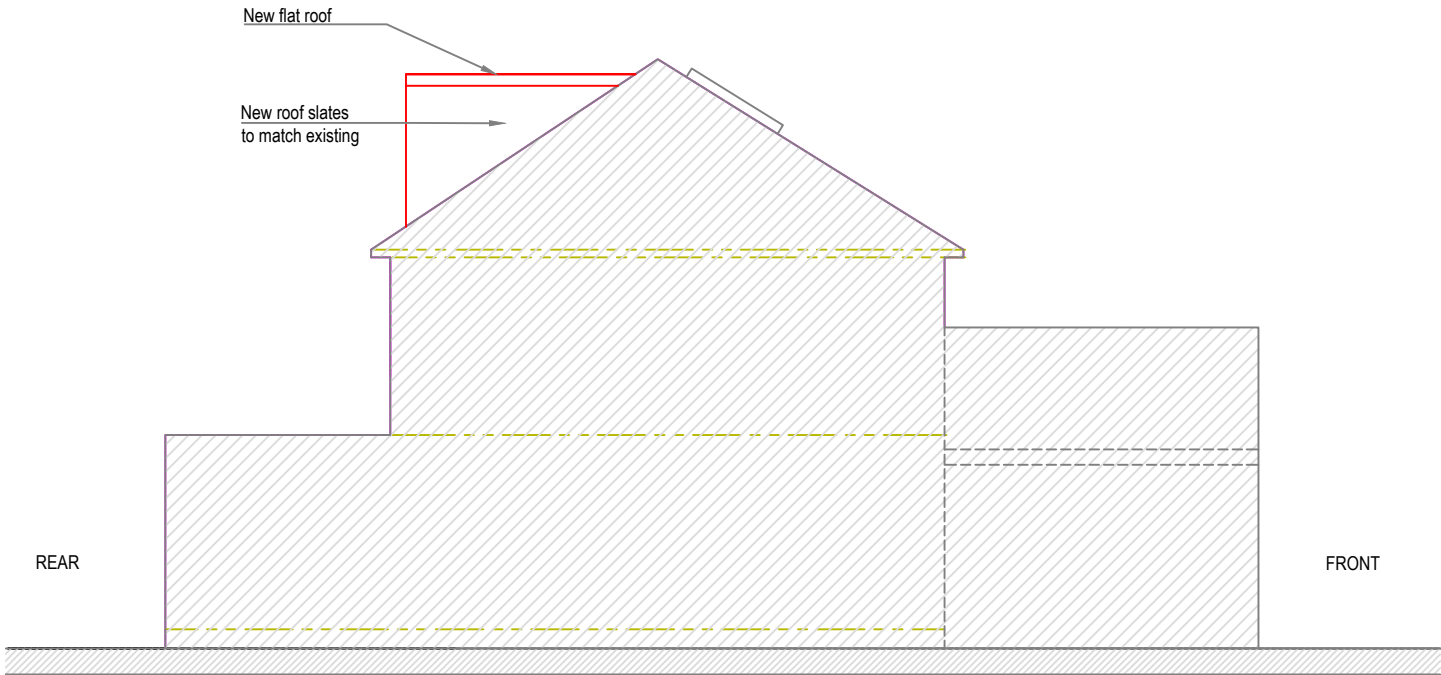

RIGHT SIDE ELEVATION
Scale 1:100@A3

 

Rev	Desc	By	Date	Ch
REVISIONS				

arkluta

15 Ashfield Road
London
W3 7JE

Tel (+44) 0208 743 5600
Mob (+44) 077 69811452
E-mail: arkluta@hotmail.co.uk

Project:
**12 WILLENHALL DRIVE
HAYES UB3 2UT**
Client :
Title:

EXISTING
ELEVATIONS

Scale: 1:100@A3	Drawn by: GME
Date: Dec 2020	Checked by: LV
Drawing No: 20-12WD-05	Rev: .