

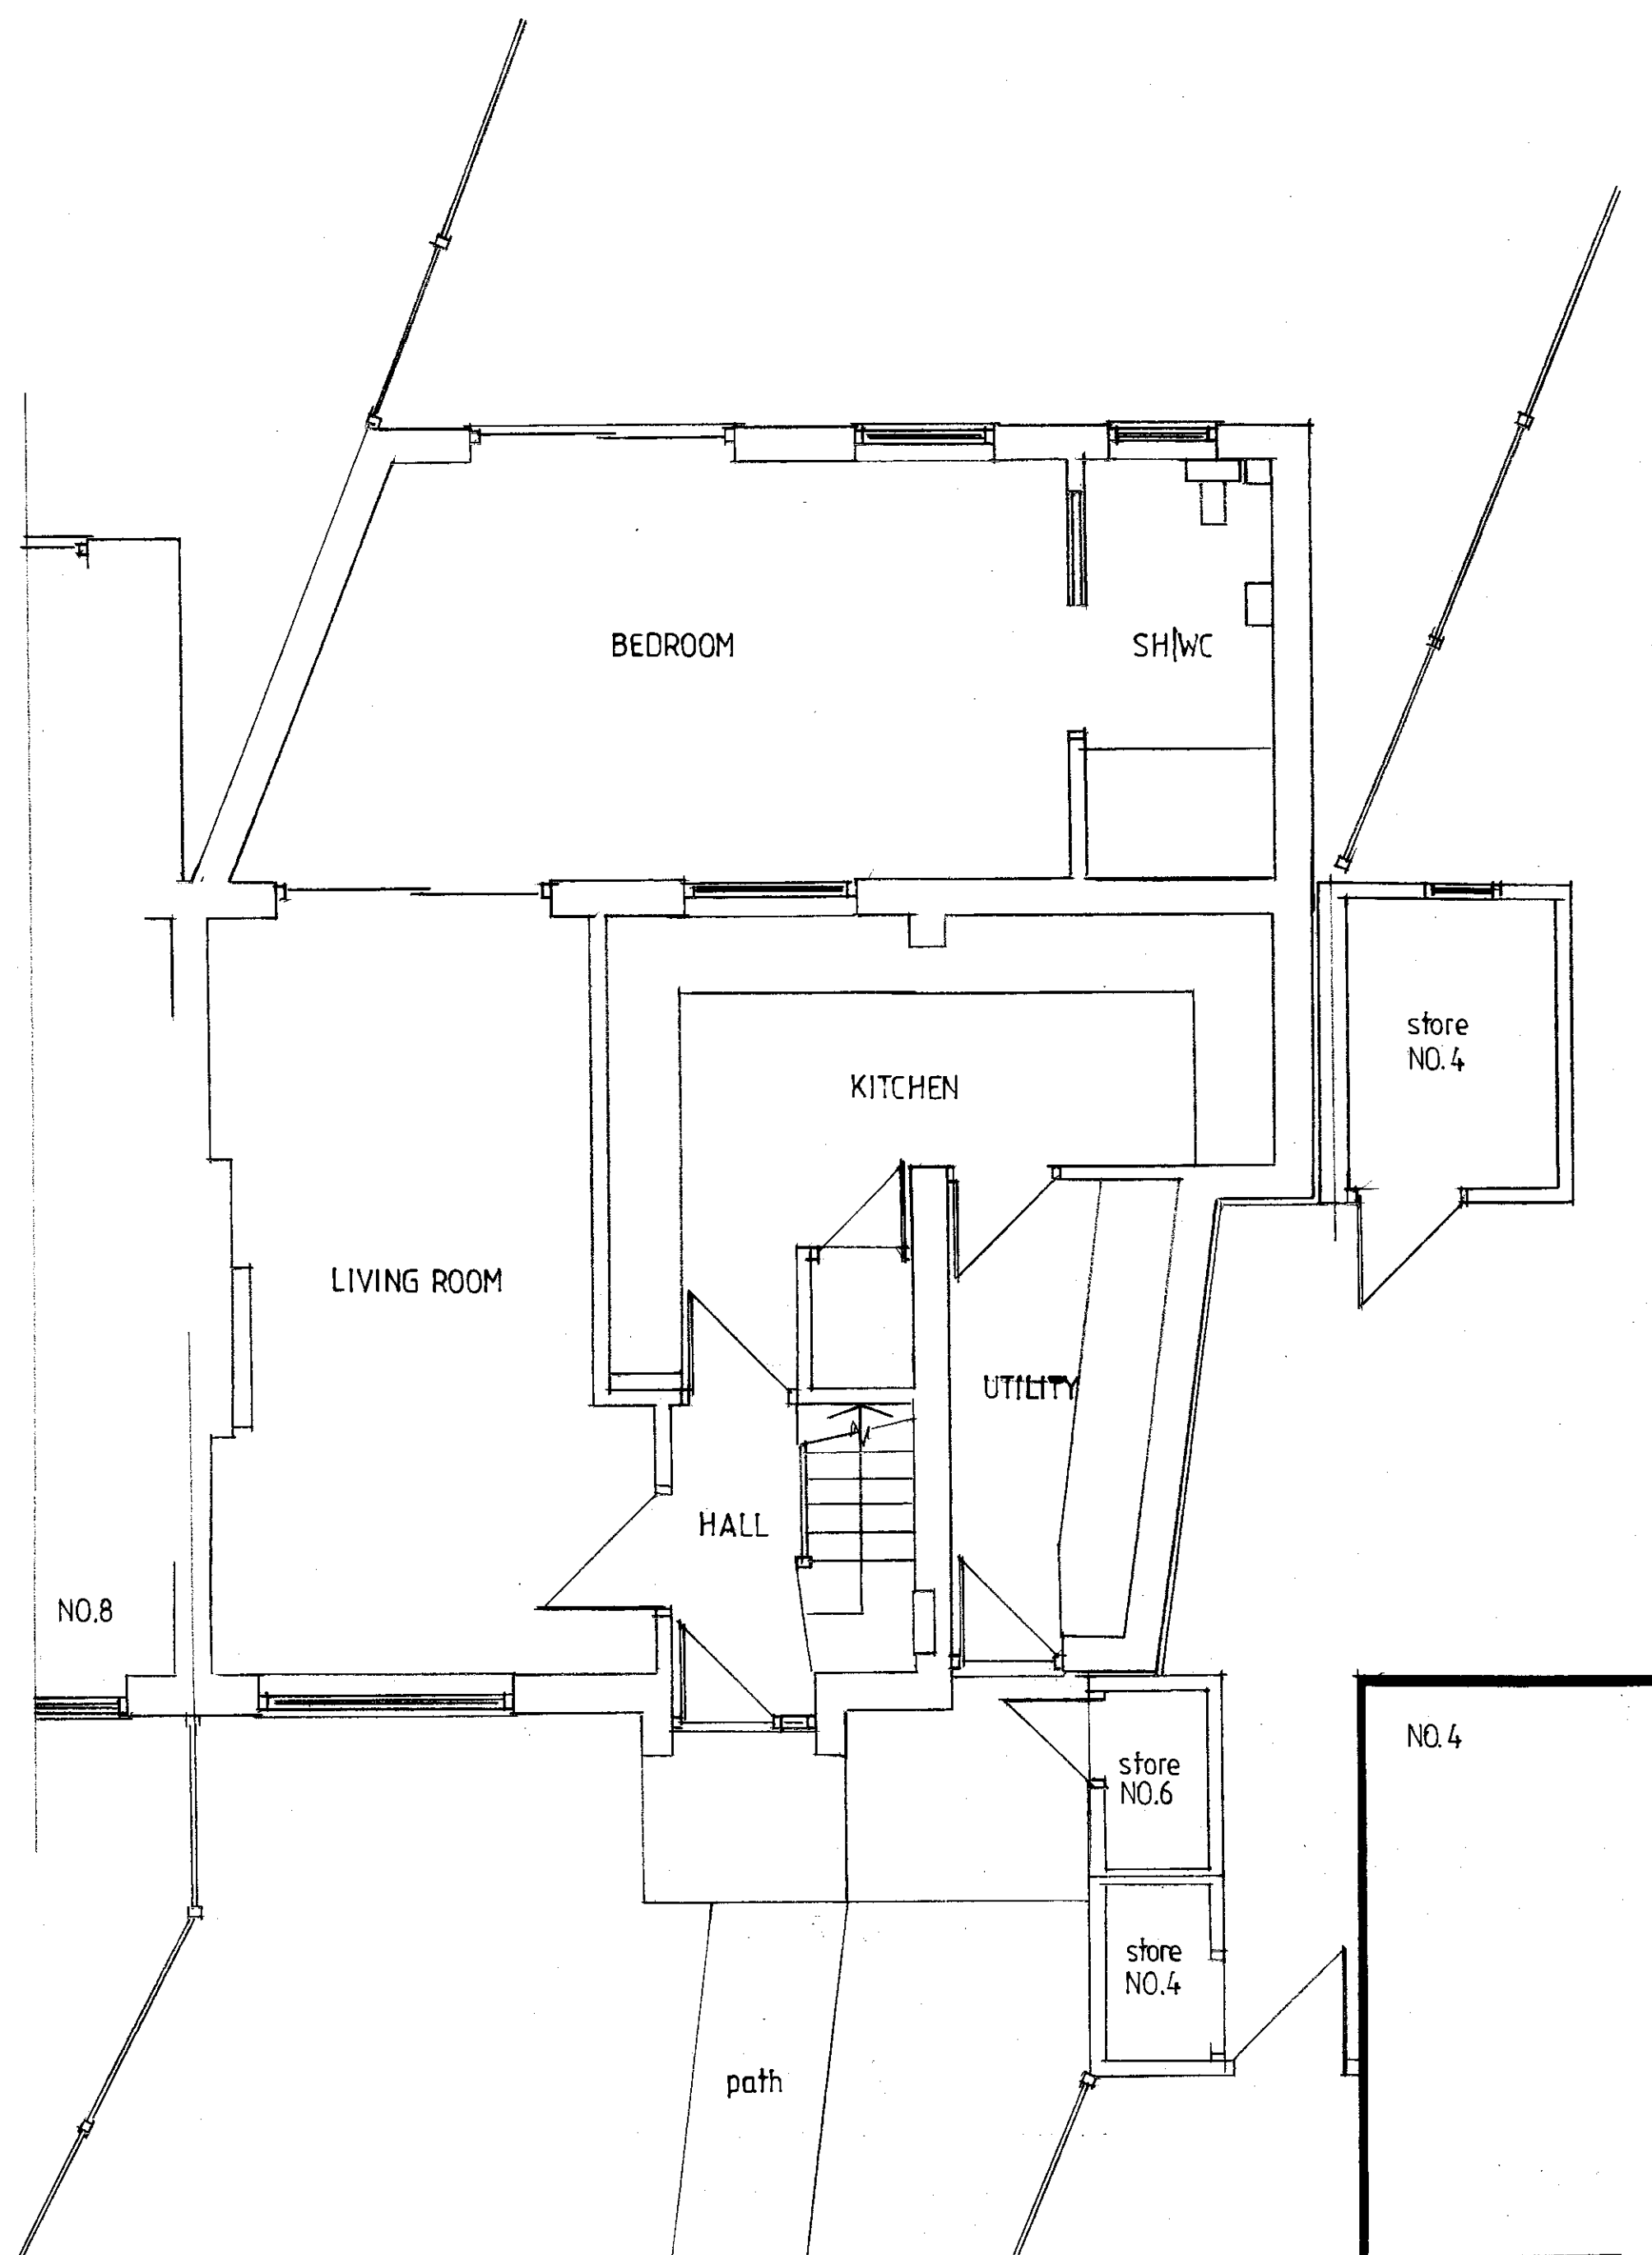
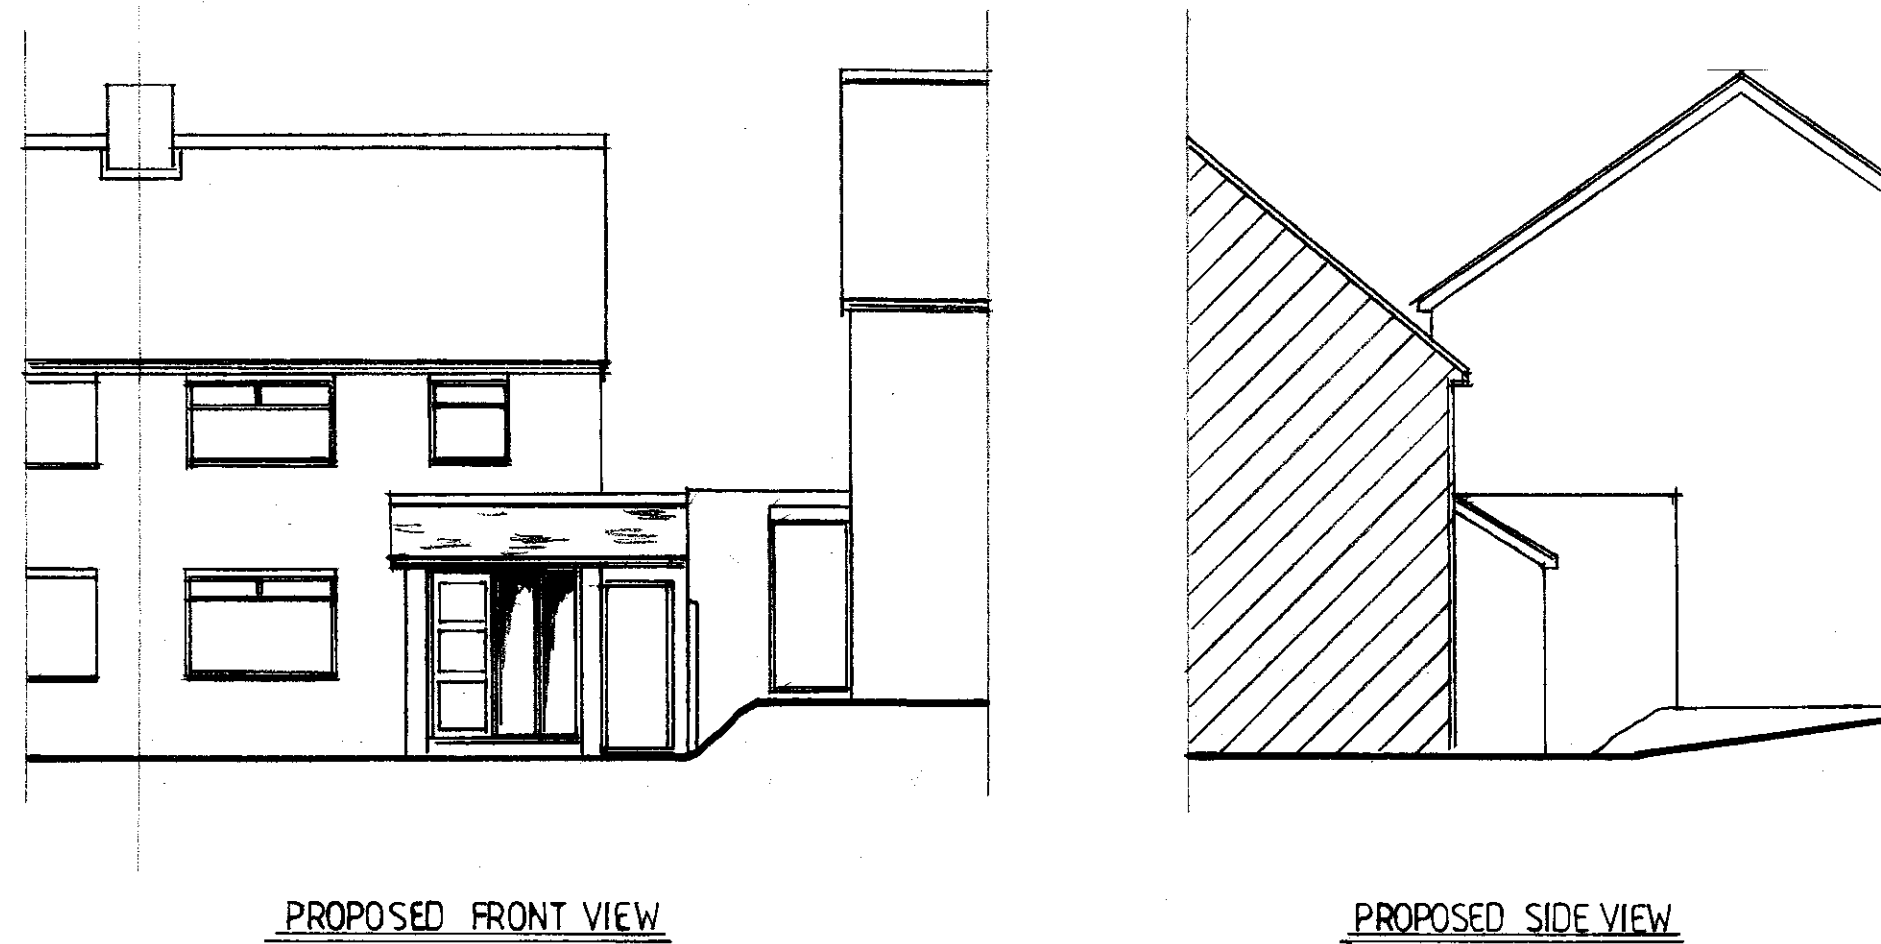


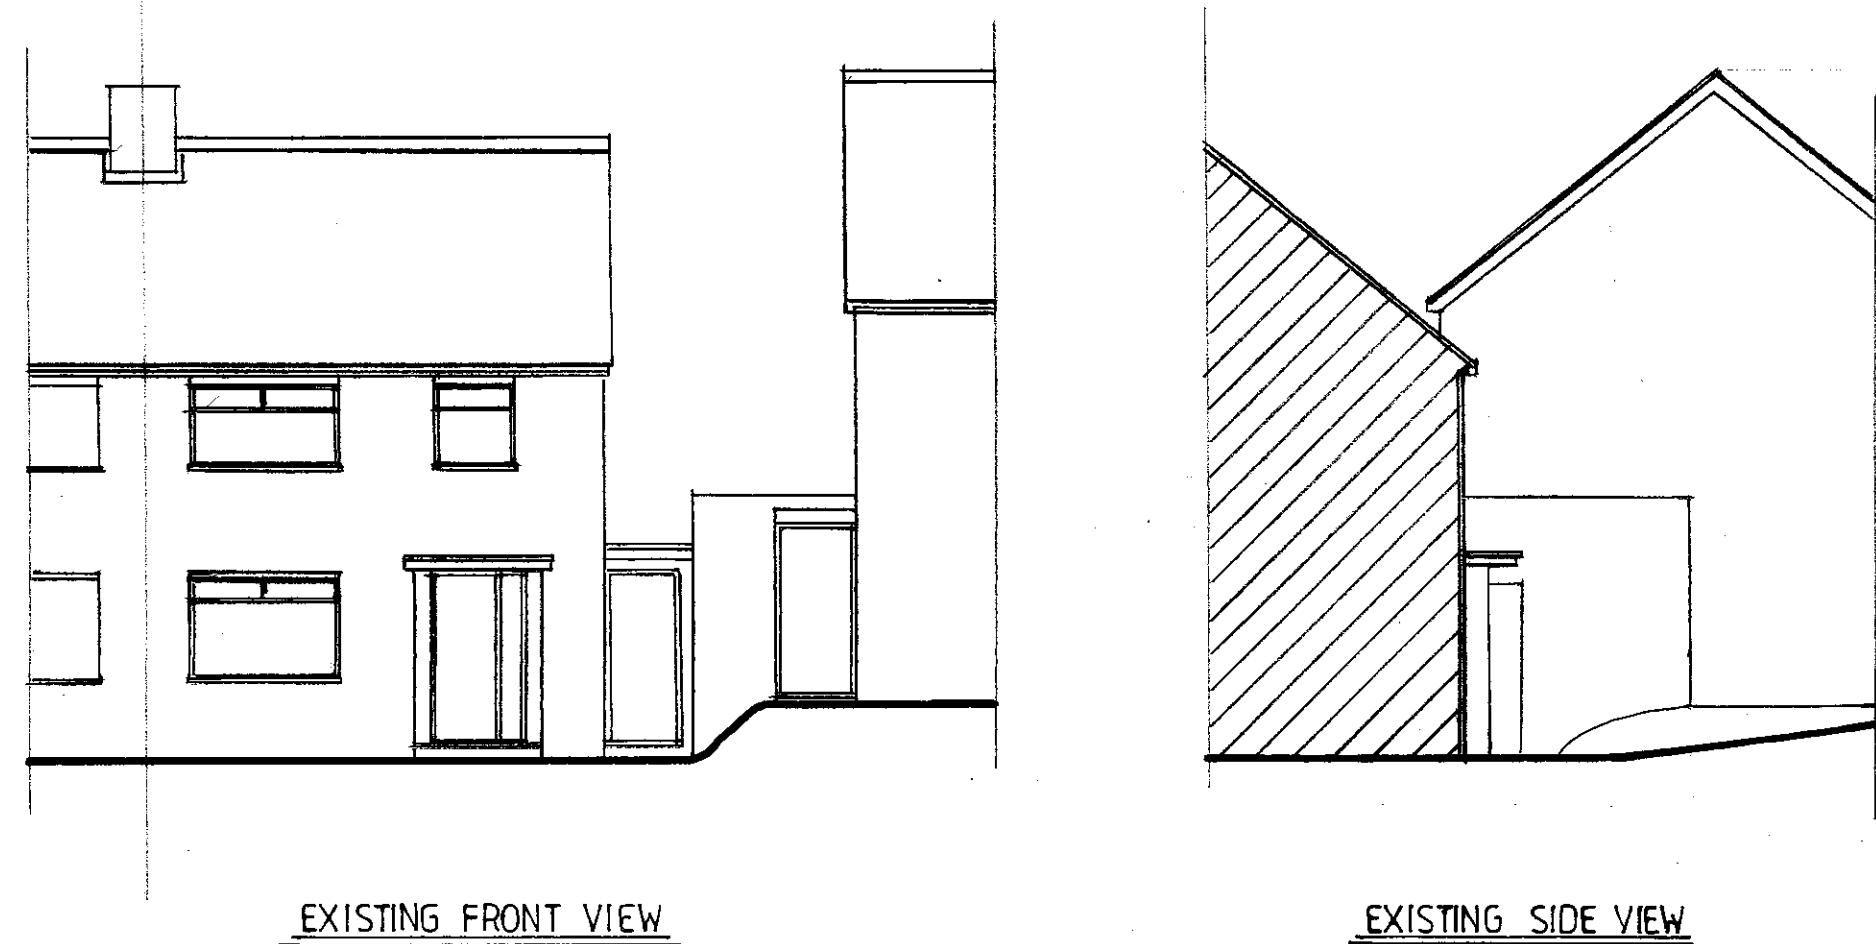

EXISTING GROUND FLOOR PLAN

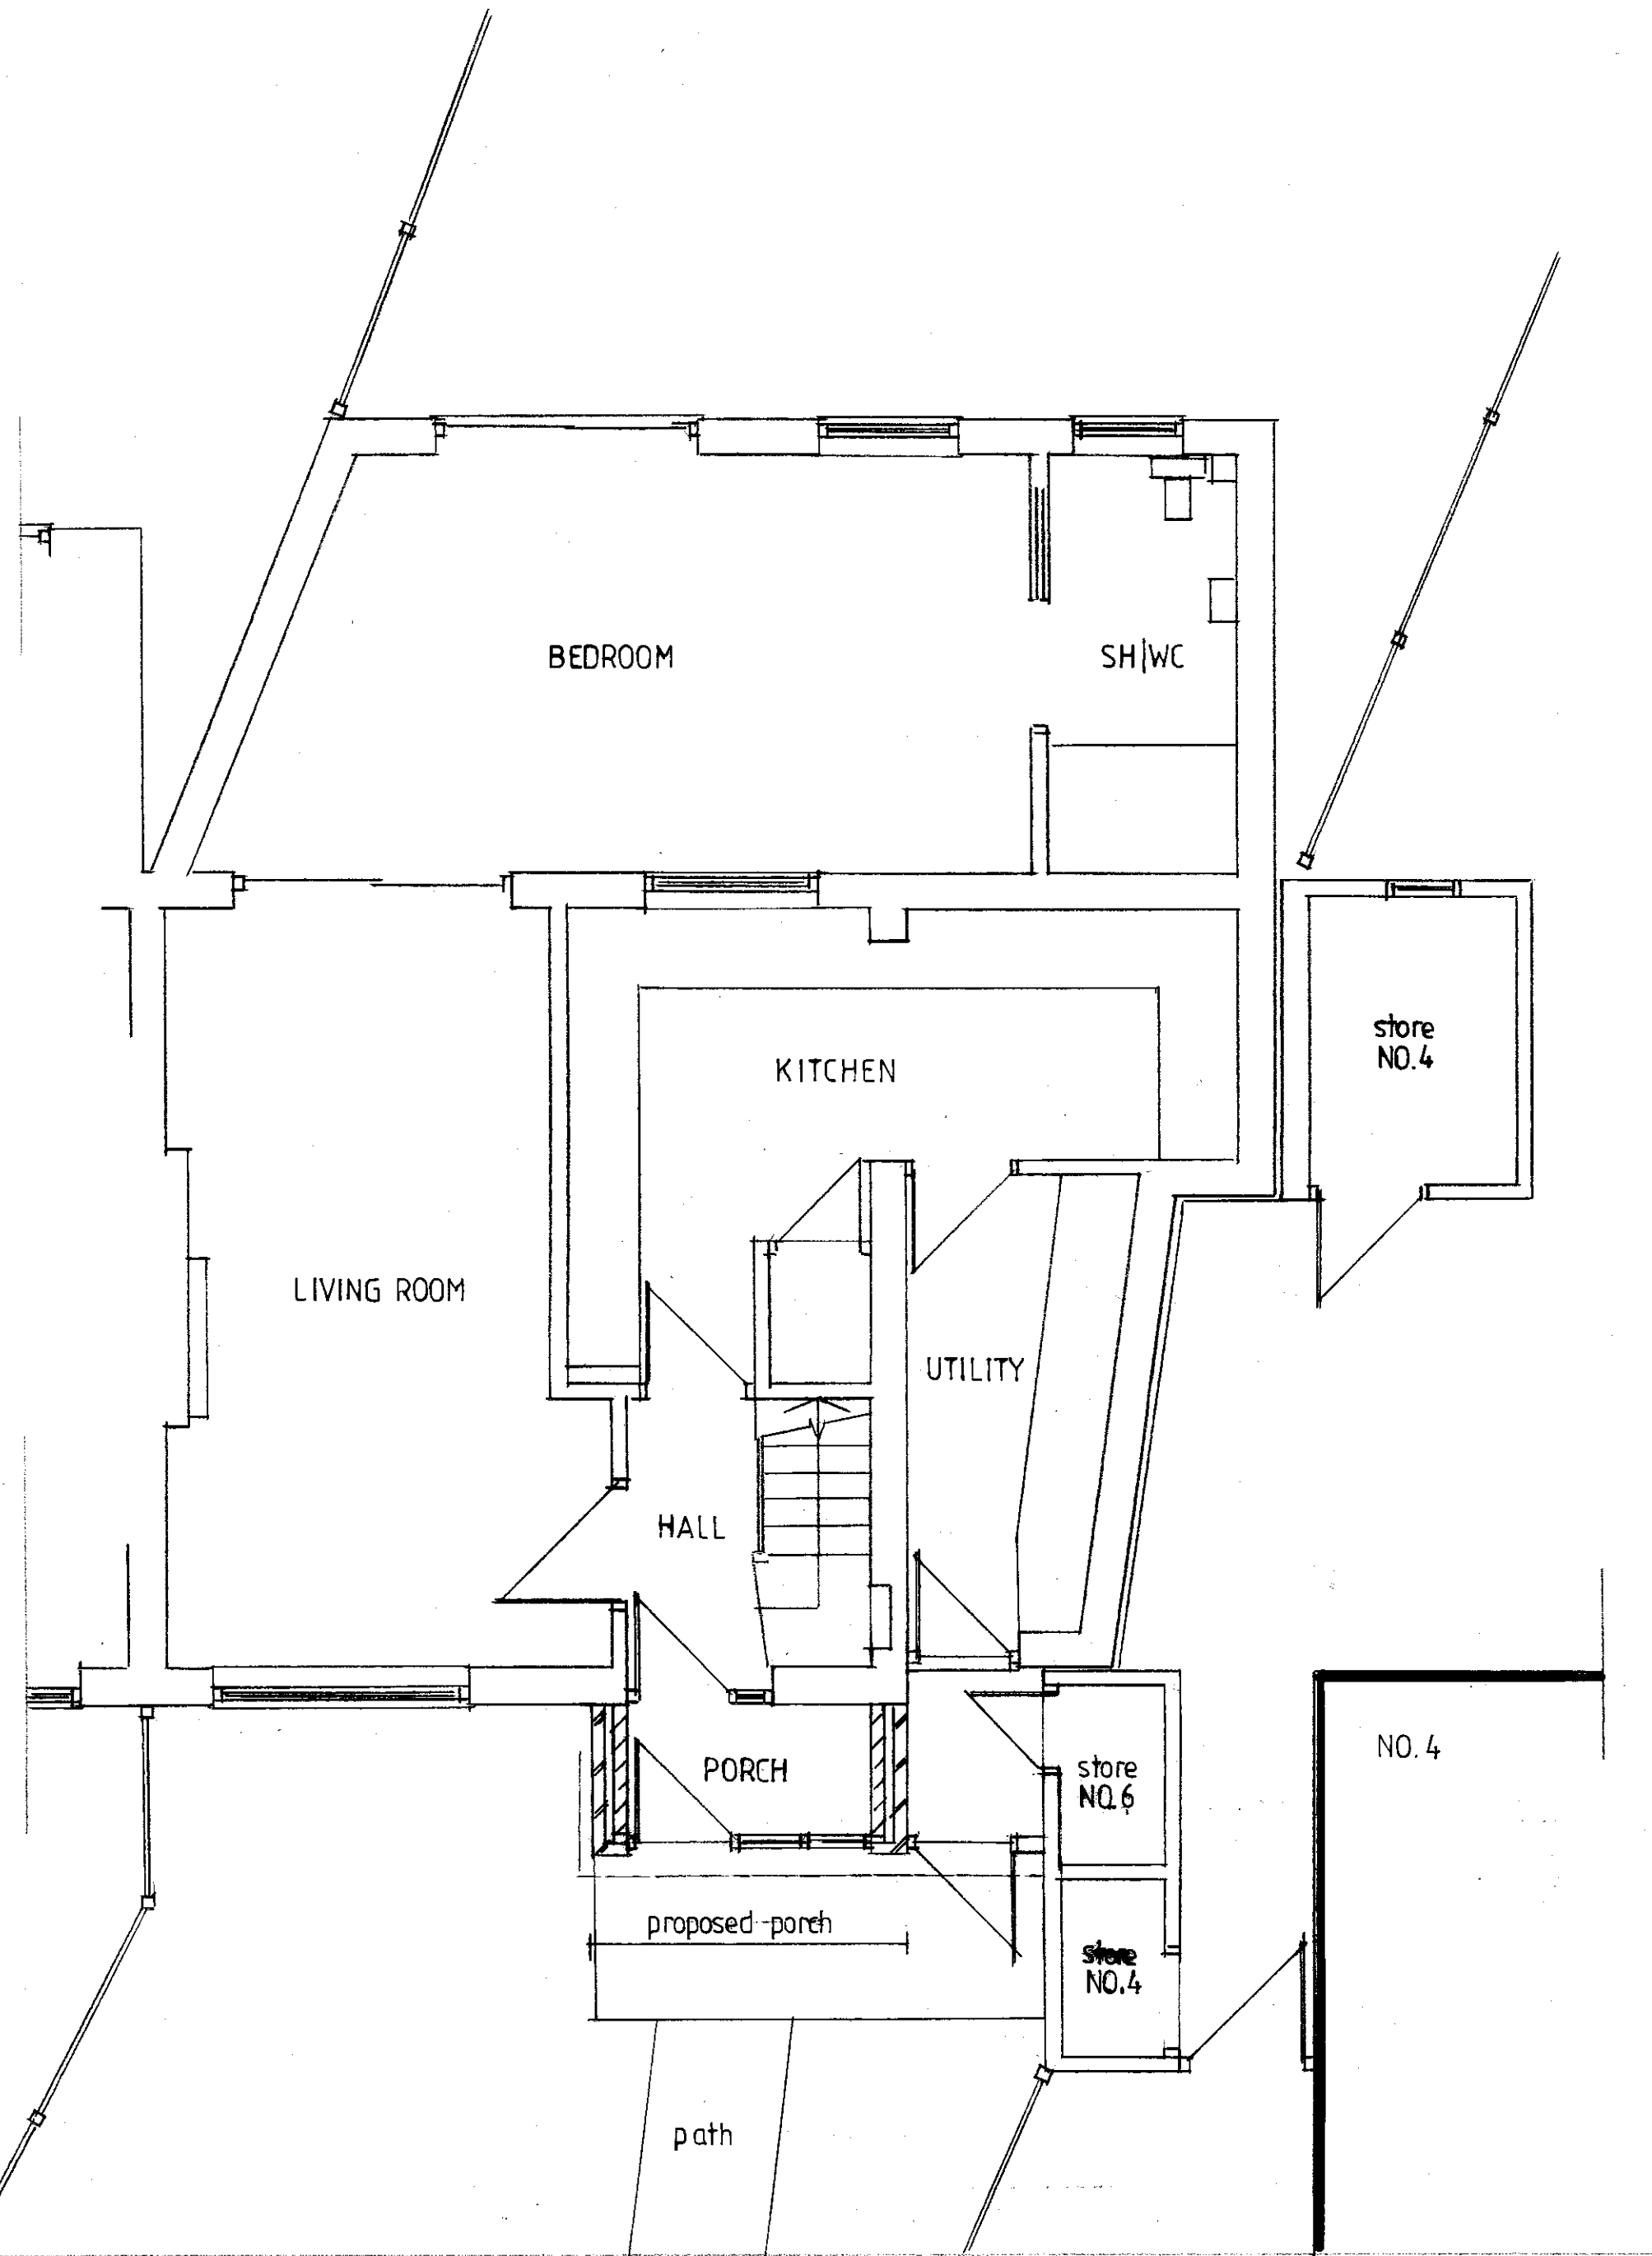

PROPOSED GROUND FLOOR PLAN

homeplans

Church Gardens, Church Hill, Harefield, Middlesex UB9 6DU

T: 01895 822488
E: patrick@homeplansharefield.com
W: www.homeplansharefield.com



CLIENT: MR & MRS SHAW

PROJECT: 6 BROADWATER GARDENS
HAREFIELD

TITLE: DESIGN PROPOSAL FRONT PORCH
FLOOR PLANS & ELEVATIONS

DWG NO:
1946|20

DATE:
JULY 2021

SCALE:
1:50 | 1:100 AT A1

DRAWN:
