


REVISION	DATE	NOTE




EXISTING FRONT VIEW

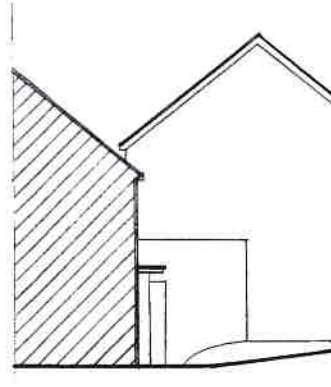


EXISTING SIDE VIEW




PROPOSED FRONT VIEW

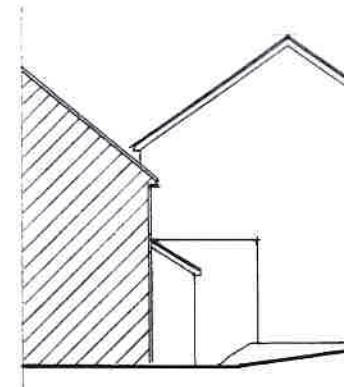

PROPOSED SIDE VIEW

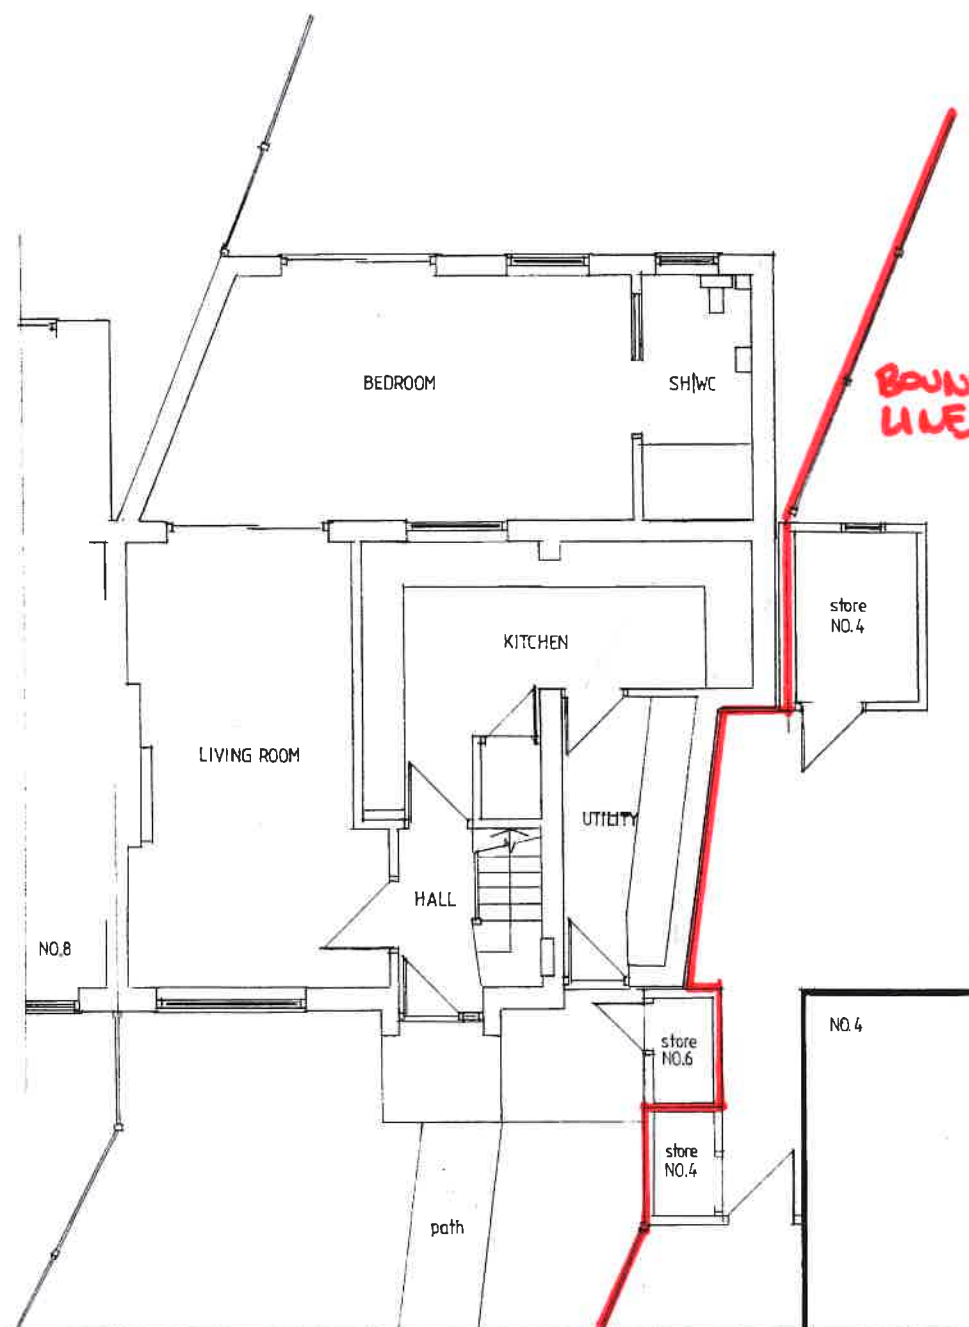

EXISTING GROUND FLOOR PLAN

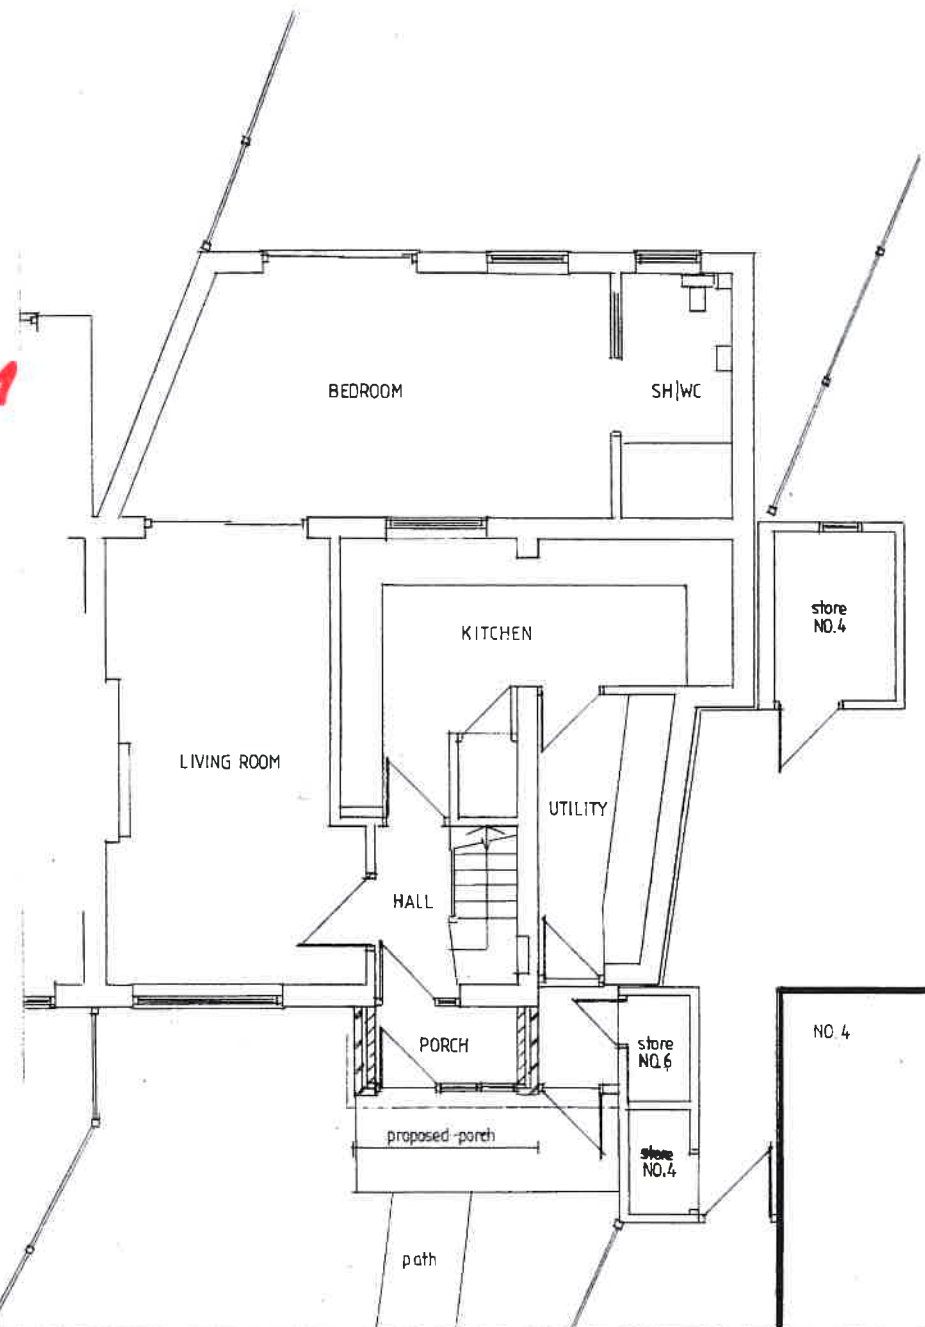

PROPOSED GROUND FLOOR PLAN

homeplans

Church Gardens, Church Hill, Harefield, Middlesex UB9 6DU

T: 01895 822488
E: patrick@homeplansharefield.com
W: www.homeplansharefield.com



CLIENT: MR & MRS SHAW

PROJECT: 6 BROADWATER GARDENS
HAREFIELD

TITLE: DESIGN PROPOSAL FRONT PORCH
FLOOR PLANS & ELEVATIONS

DATE: JULY 2021

SCALE: 1:50 | 1:100 AT A1

DRAWN:

DRG NO:
1946|20

