

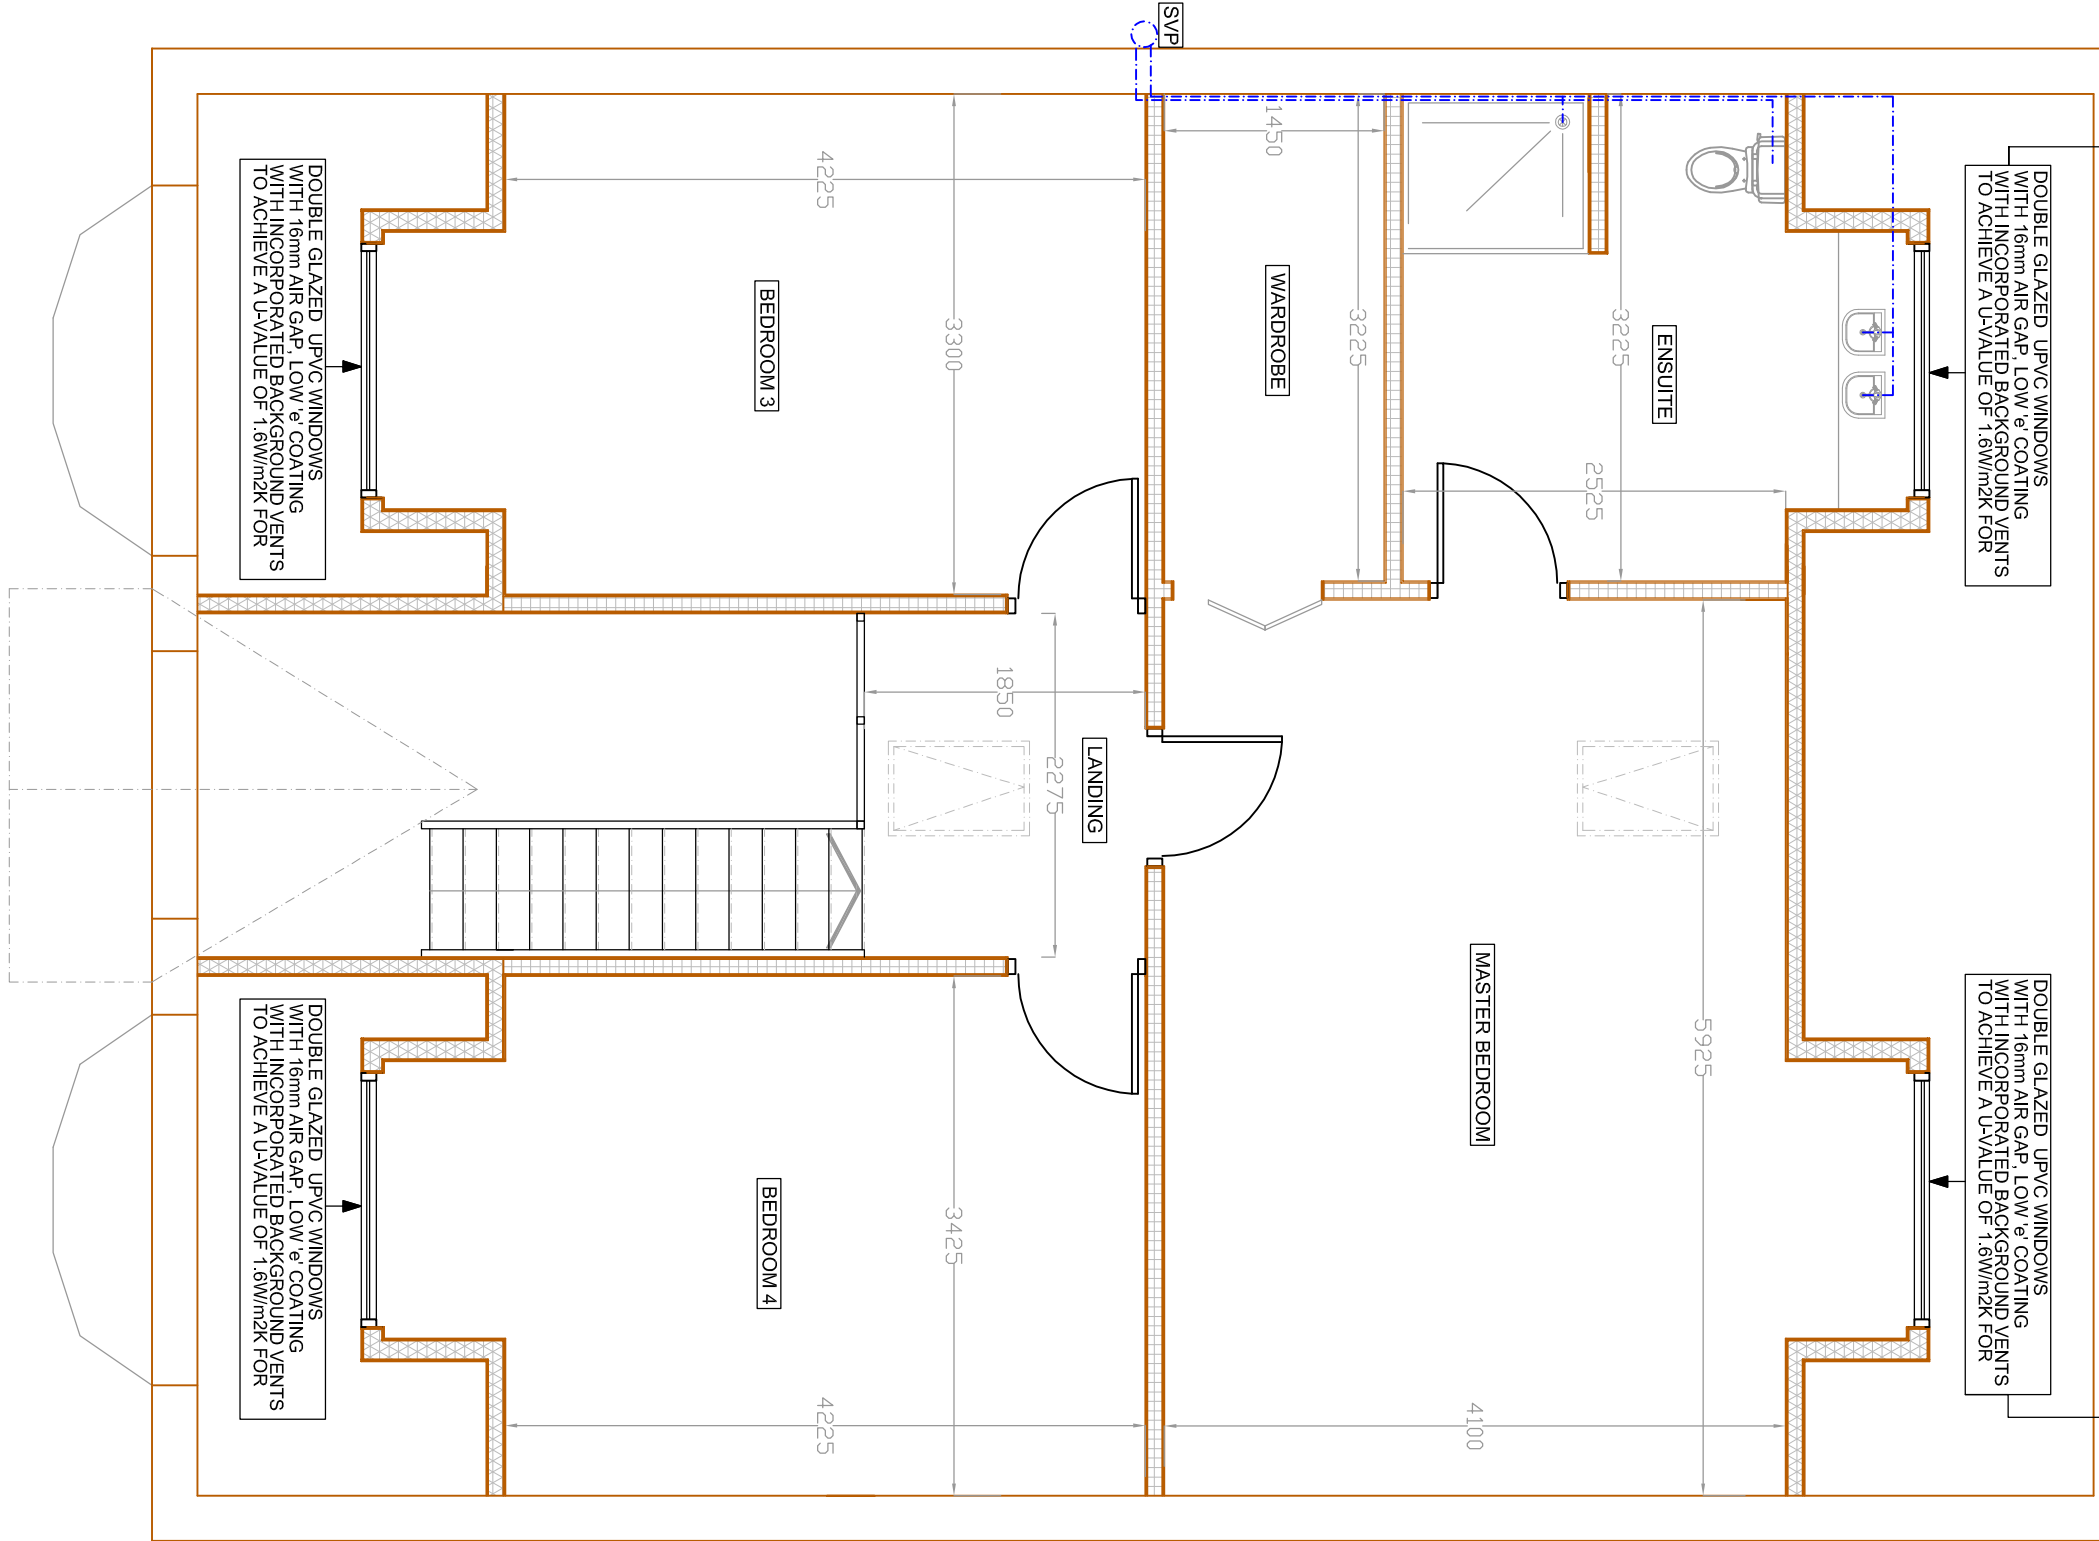
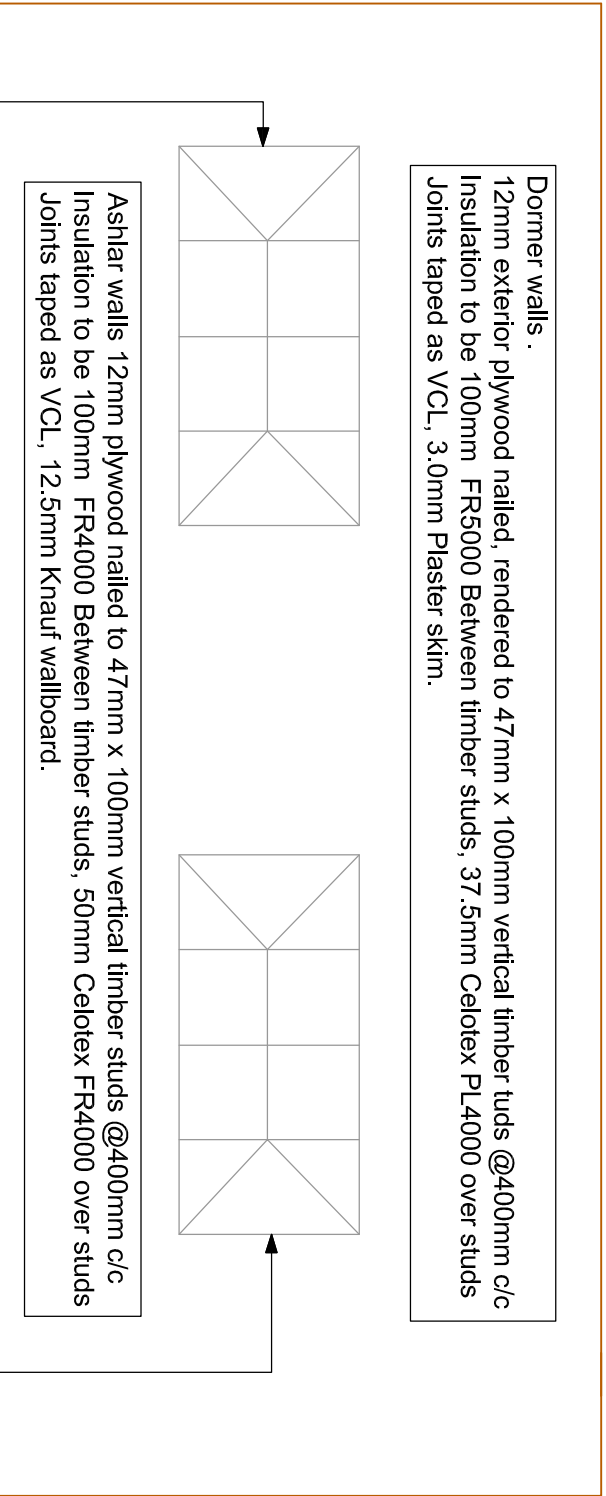
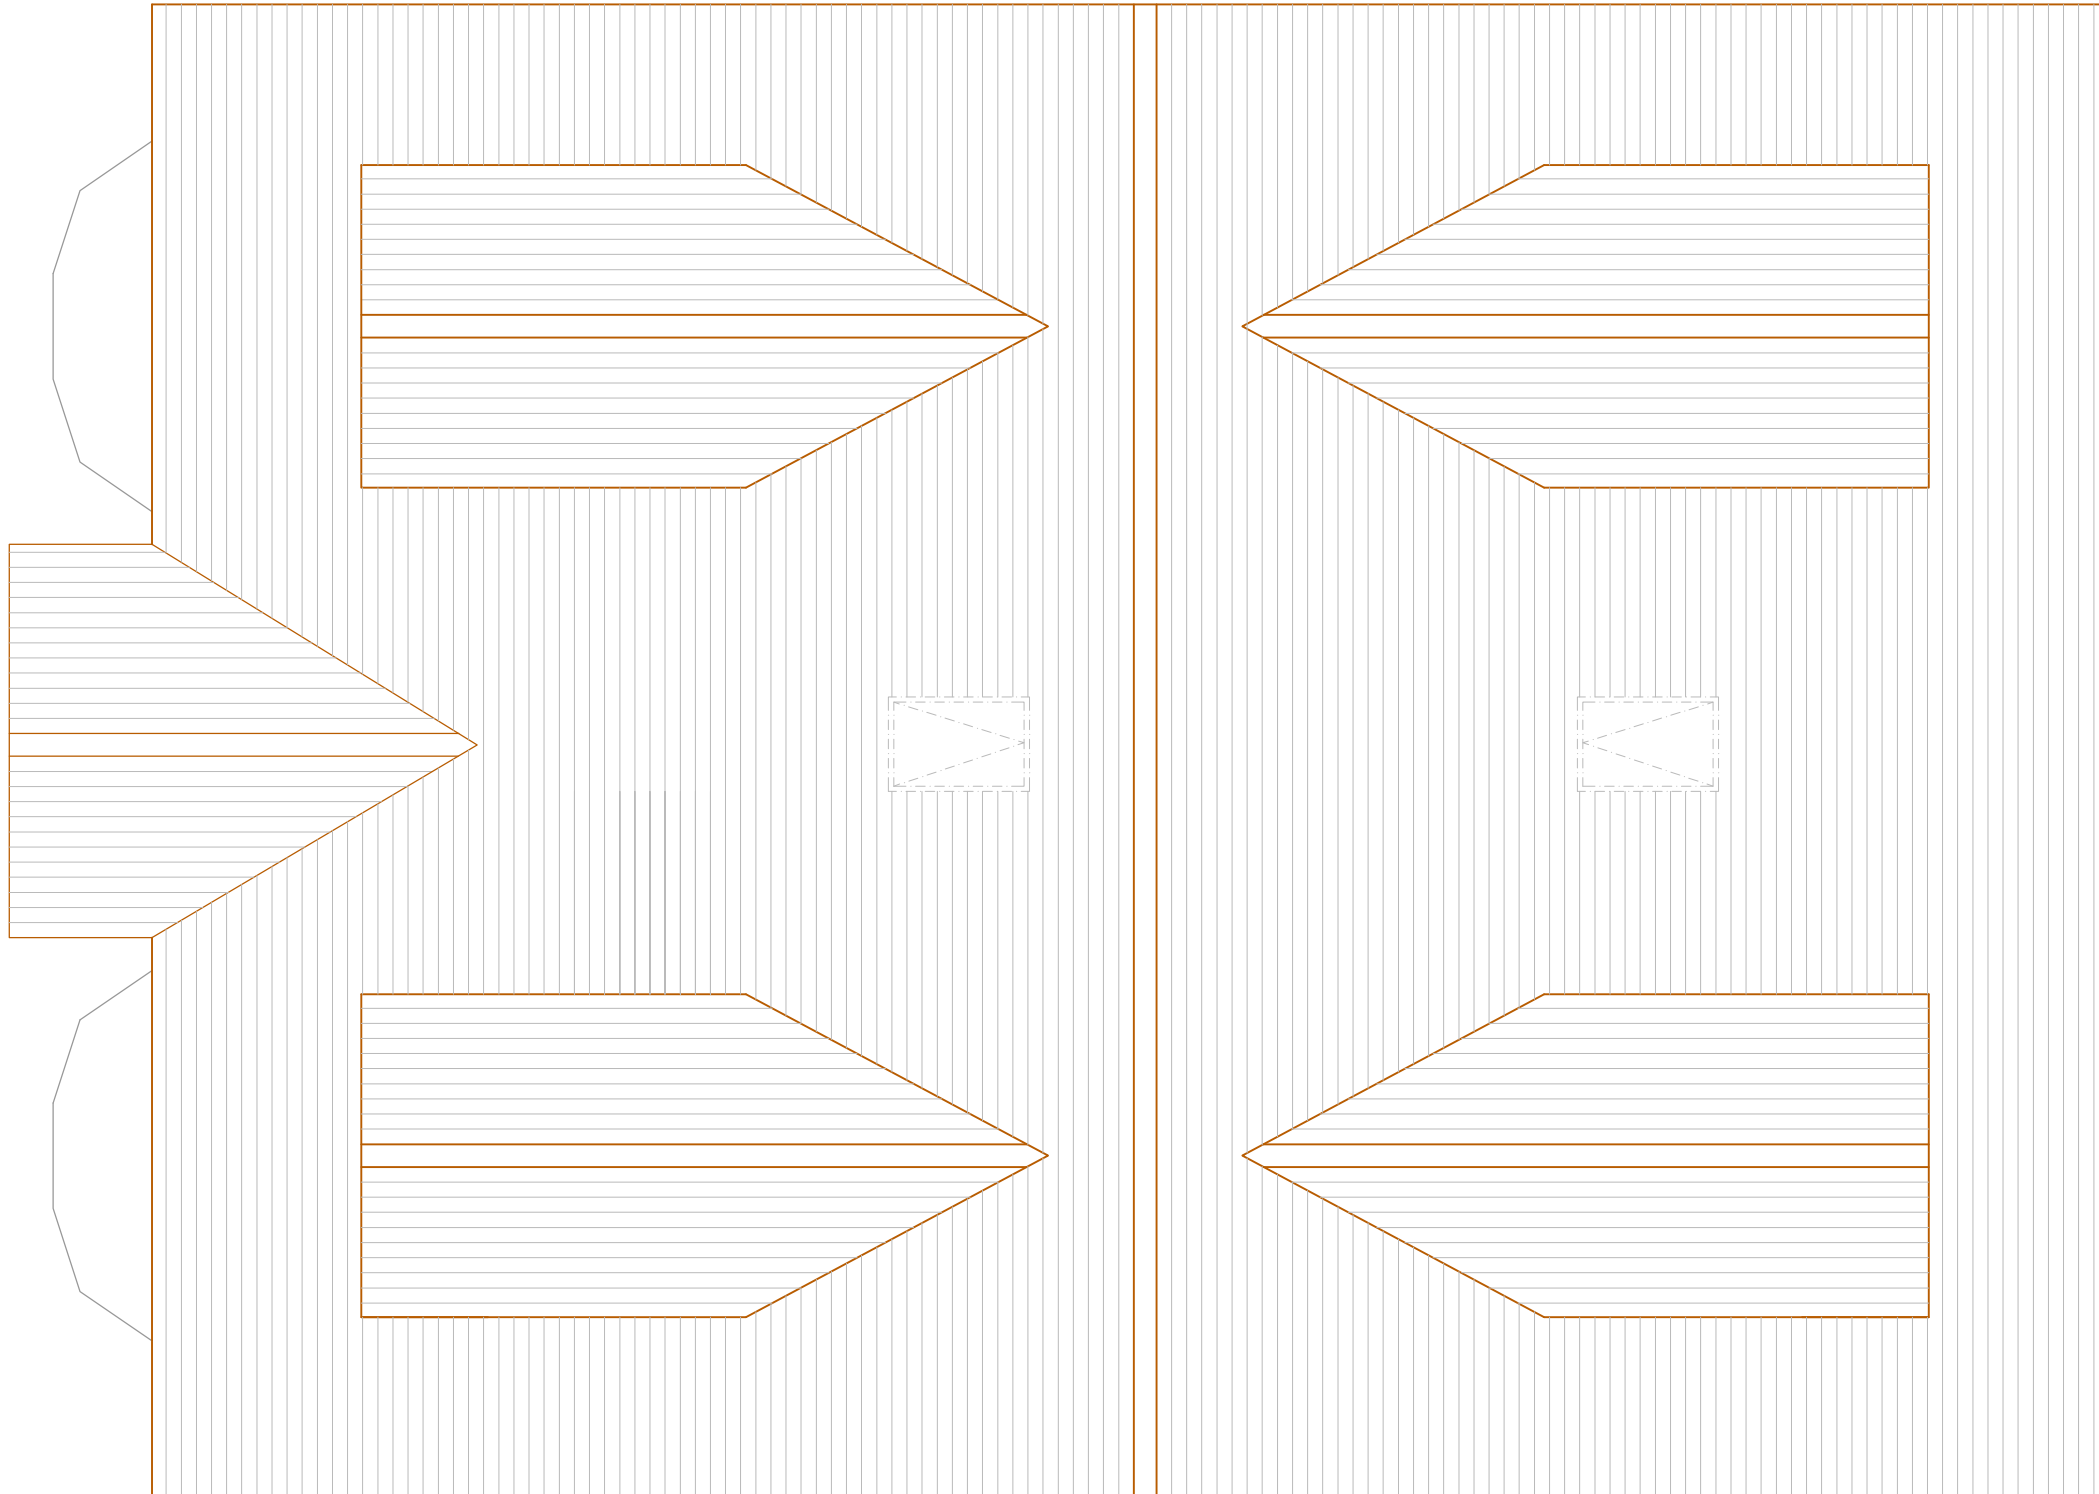


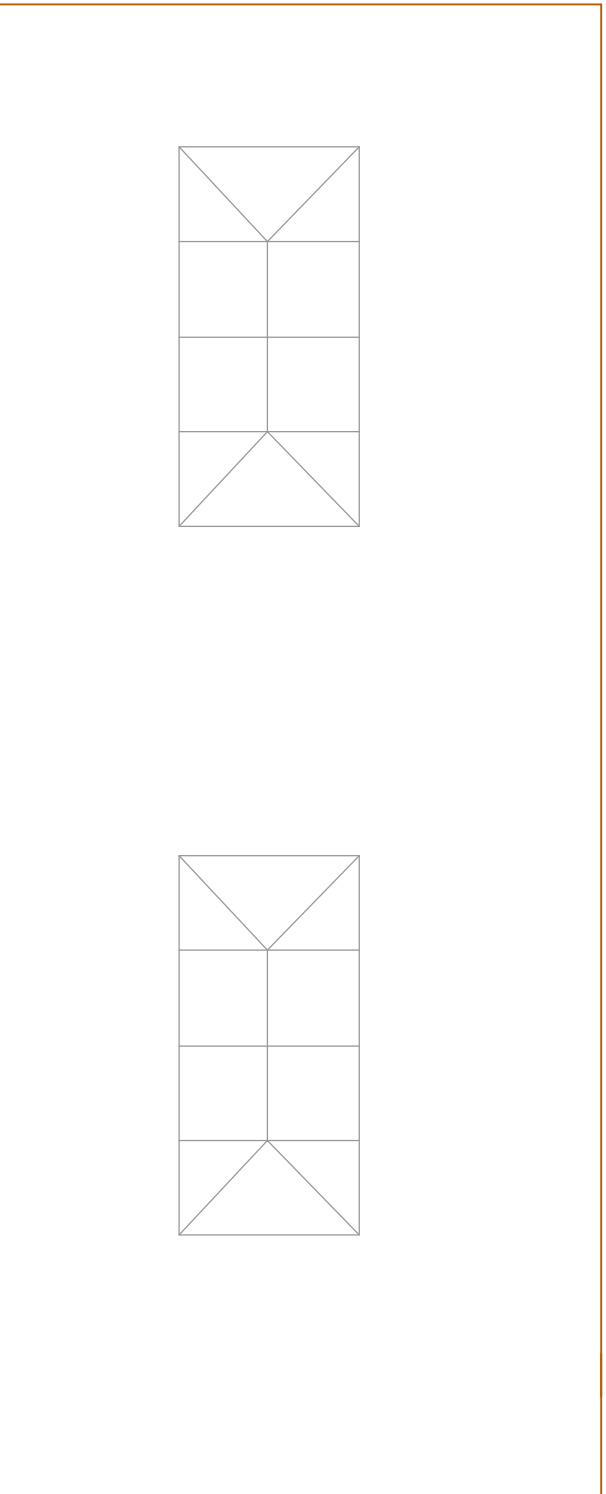

Ashtlar walls 12mm plywood nailed to 47mm x 100mm vertical timber studs @400mm c/c
 Insulation to be 100mm FR4000 Between timber studs, 50mm Celotex FR4000 over studs
 Joints taped as VCL, 12.5mm Knauf wallboard.

Dormer walls .
 12mm exterior plywood nailed, rendered to 47mm x 100mm vertical timber luds @400mm c/c
 Insulation to be 100mm FR5000 Between timber studs, 37.5mm Celotex PL4000 over studs
 Joints taped as VCL, 3.0mm Plaster skim.

PROPOSED LOFT FLOOR
 SCALE BAR 1:50 @ A1

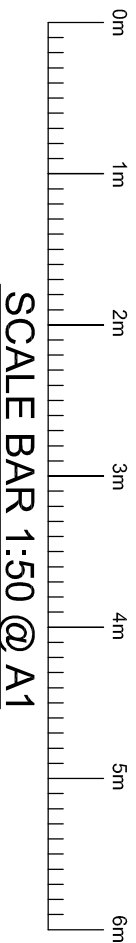

PROPOSED ROOF PLAN
 SCALE BAR 1:50 @ A1

Greenfields
 Architectural
 Services

London Office: 113 Domes Road, Fulham, London SW6 7DU Telephone: 0207 286 4438 Email: info@greenfieldsarchitecturalservices.co.uk Website: www.greenfieldsarchitecturalservices.co.uk	Oxford Office: 14 Station Crescent, Caversham, Oxfordshire, OX4 1LE Telephone: 01865 693 897
SITE ADDRESS: 159 CHAUVILLE LANE, HAYES, UB4 8PB	
SCALE: 1:50 @ A1	DRAWN BY: BG
DATE: 17TH JULY 2014	
DRAWING NO: CHAUVILLE/02	

GENERAL NOTES:
 THIS DRAWING IS NOT TO BE SCALED. THE MAIN CONTRACTOR IS RESPONSIBLE
 FOR CHECKING ALL DIMENSIONS ON SITE PRIOR TO COMMENCEMENT OF WORKS.
 WITH ANY DISCREPANCIES REPORTED TO ARCHITECTURAL SERVICES AT ONCE.
 ANY CONSTRUCTION WORK CARRIED OUT PRIOR TO OBTAINING THE NECESSARY
 APPROVALS IS SUBJECT TO THE HOSEHOLDERS CONVICTIONING RISK.
 ALL BUILDING WORK IS TO BE CARRIED OUT TO THE SATISFACTION OF THE LOCAL
 AUTHORITY.
 THE MAIN CONTRACTOR SHALL BE ENTIRELY RESPONSIBLE FOR THE SECURITY,
 STRENGTH AND STABILITY OF THE BUILDING SITE DURING THE WORKS DURATION.
 THIS DRAWING IS THE COPYRIGHT OF ARCHITECTURAL SERVICES.
 THIS DRAWING MAY NOT BE COPIED BY ANY THIRD PARTIES WITHOUT PRIOR PERMISSION.