




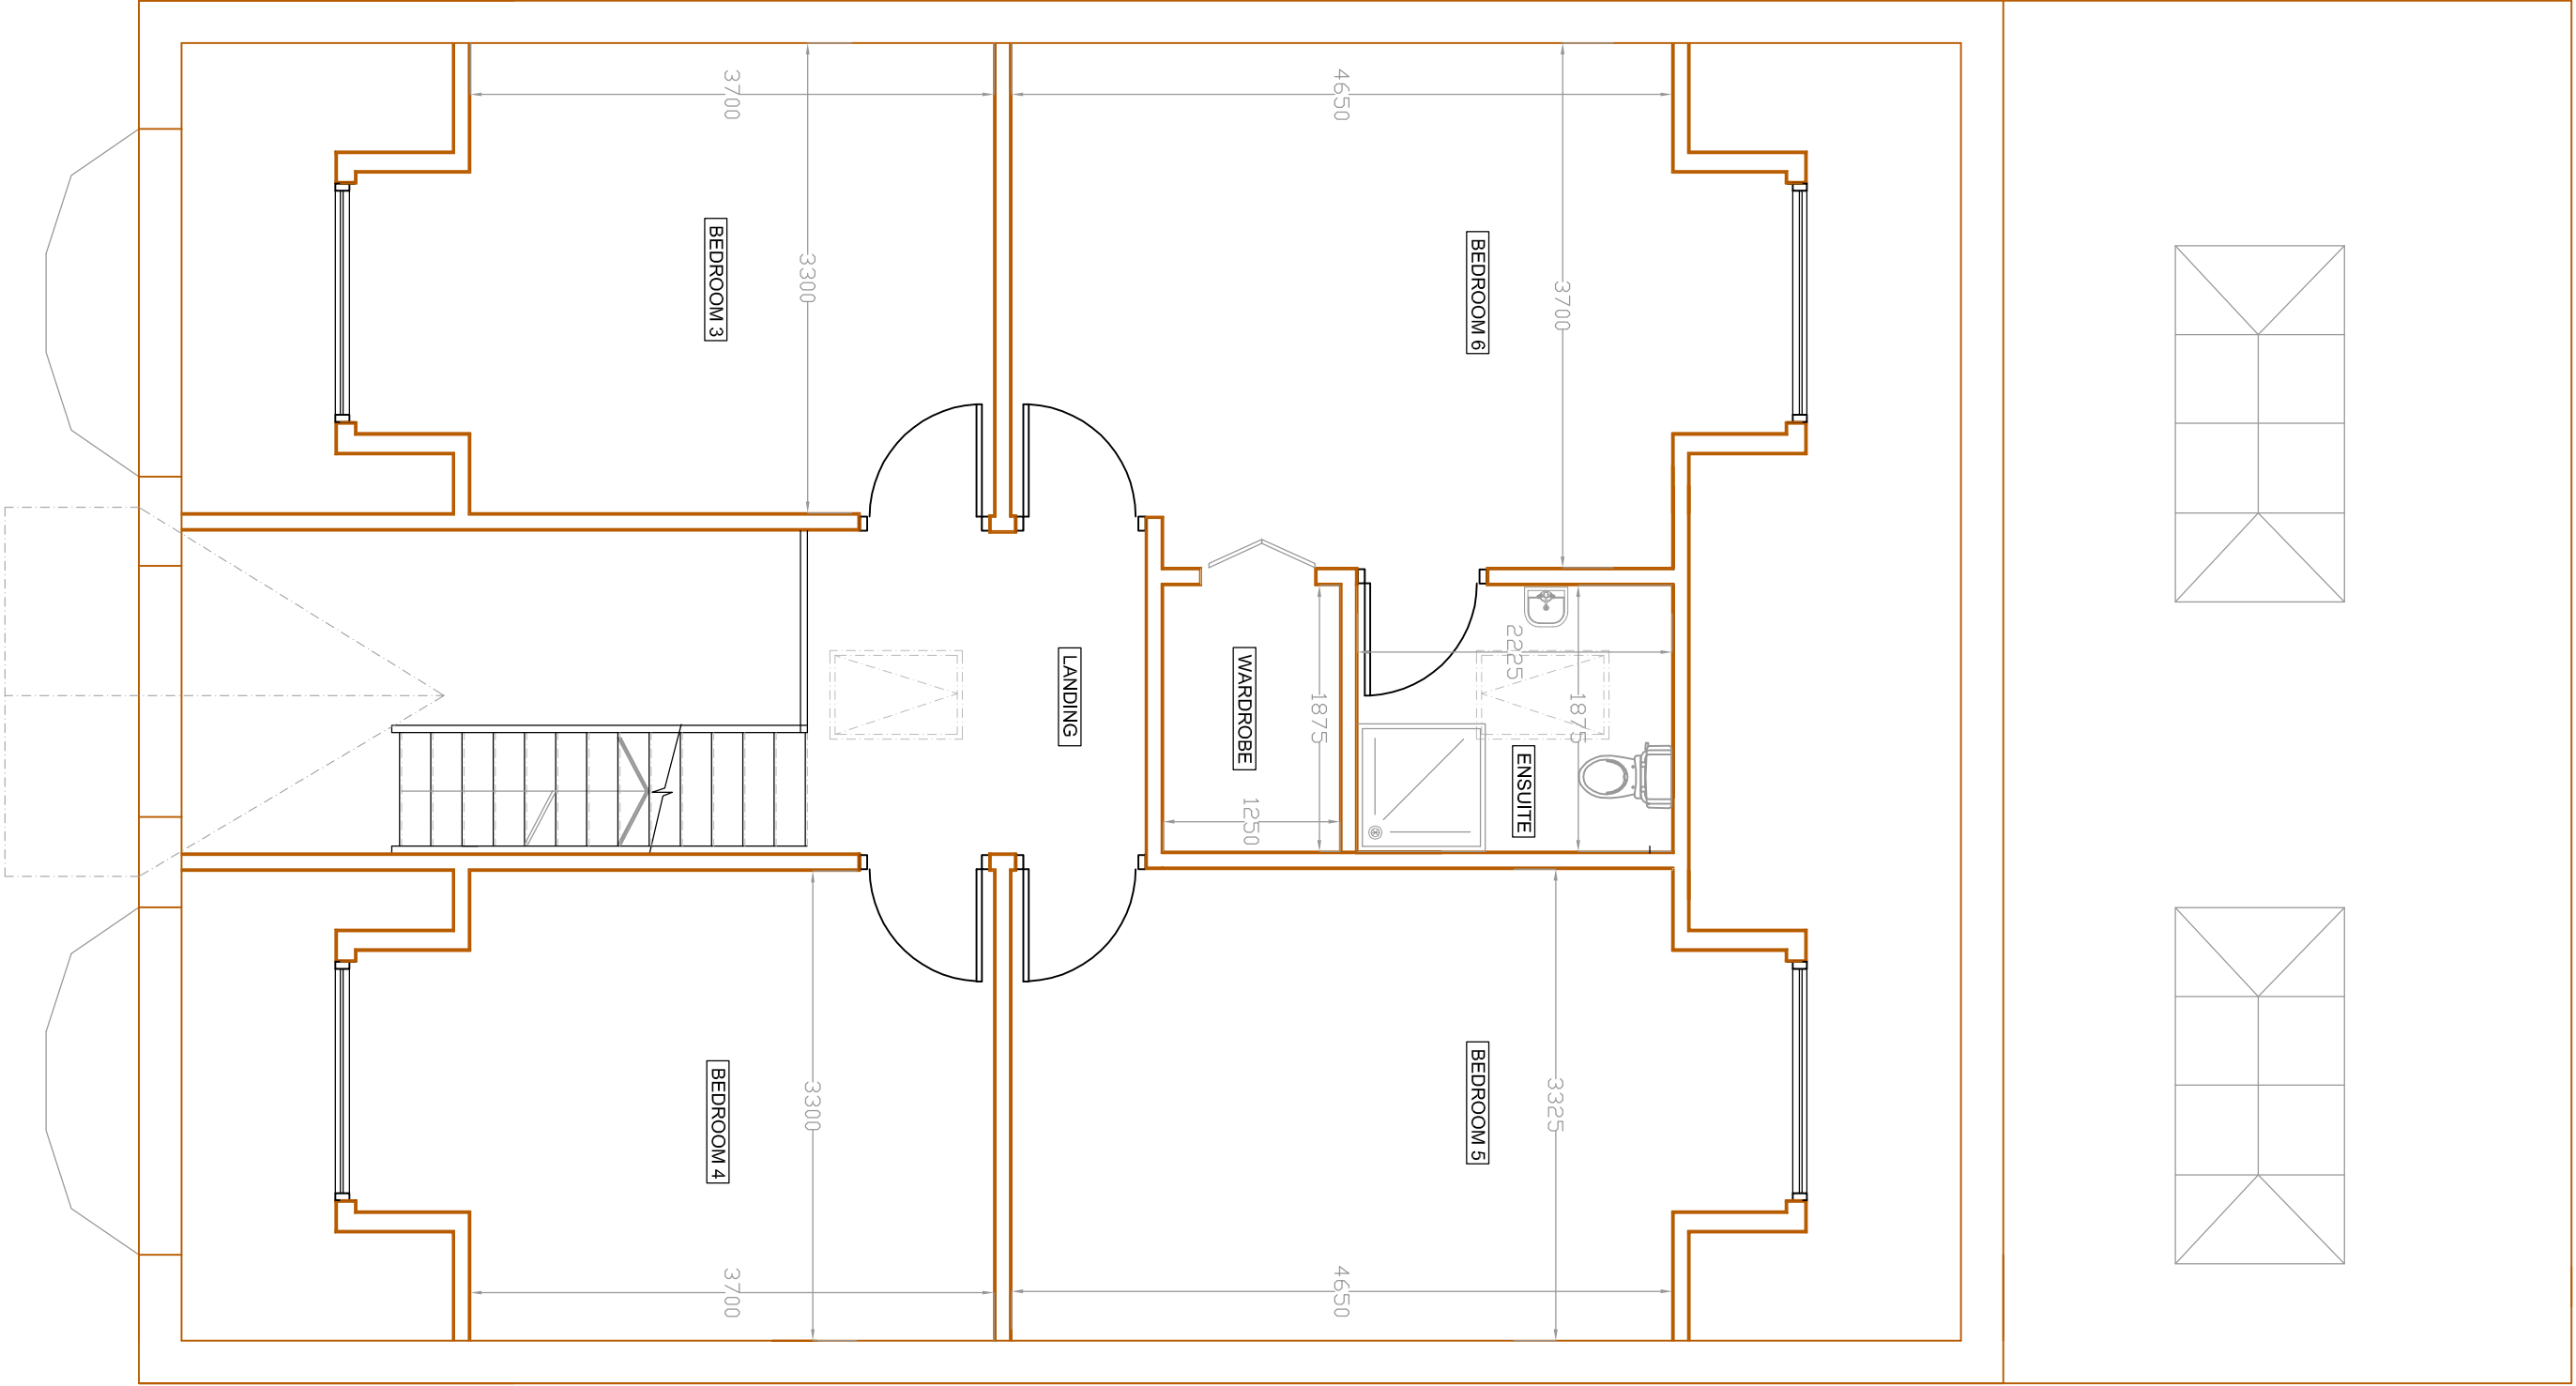

PROPOSED LOFT FLOOR OPTION 1
SCALE BAR 1:50 @ A1

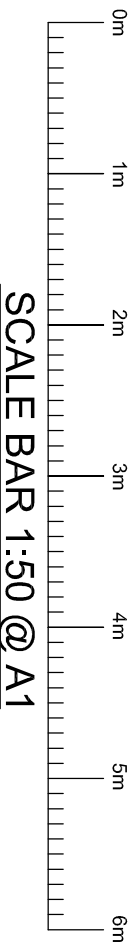

SCALE BAR 1:50 @ A1

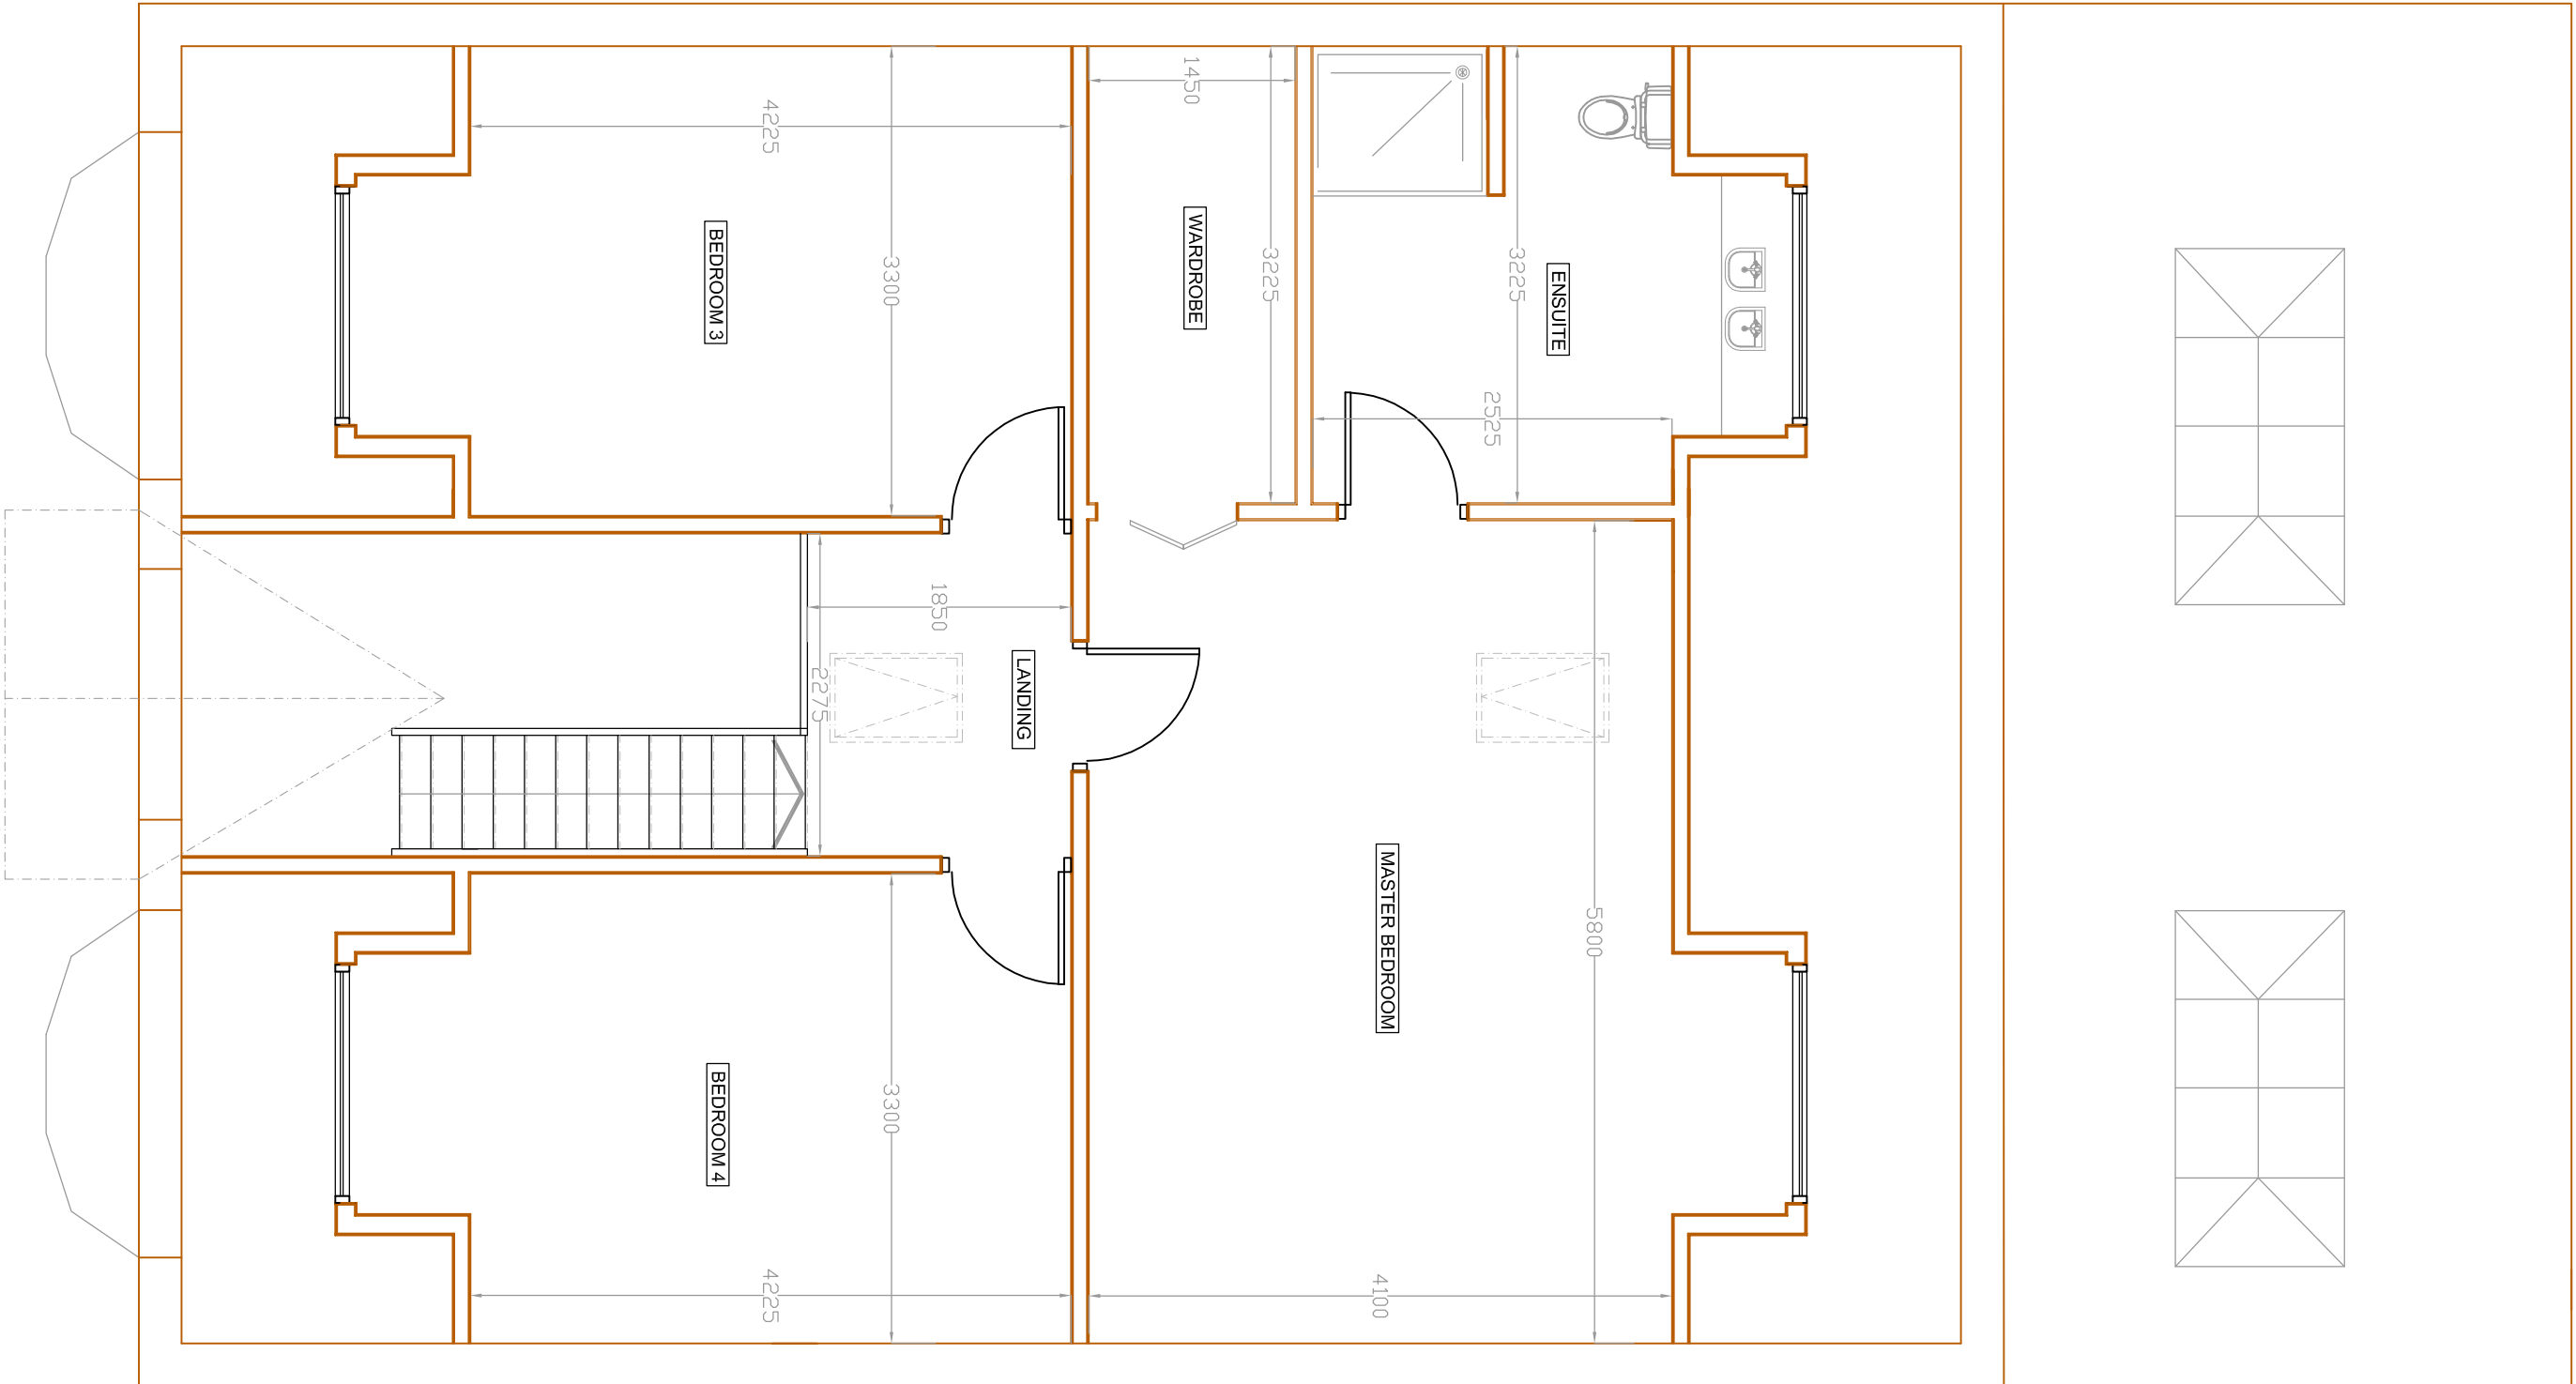

PROPOSED LOFT FLOOR OPTION 2
SCALE BAR 1:50 @ A1



London Office: 113 Domes Road, E16 1JH, London

Telephone: 0207 282 1643

Website: www.greenfieldsarchitecturalservices.co.uk

DRAWING TITLE: PROPOSED LOFT FLOOR PLANS

SITE ADDRESS: 159 CHARVILLE LANE, HAYES, UB4 8PB

SCALE: 1:50 @ A1

DRAWING NO: CHARVILLE/02

REVISION	DESCRIPTION	DATE	BY
----------	-------------	------	----

GENERAL NOTES:

THIS DRAWING IS NOT TO BE SCALED. THE MAIN CONTRACTOR IS RESPONSIBLE FOR CHECKING ALL DIMENSIONS ON SITE PRIOR TO COMMENCEMENT OF WORKS. ANY CONSTRUCTION WORK CARRIED OUT PRIOR TO OBTAINING THE NECESSARY APPROVAL IS EXEMPT AT THE HOSEHOLDERS CONVICTIONING RISK.

ALL BUILDING WORK IS TO BE CARRIED OUT TO THE SATISFACTION OF THE LOCAL BUILDING REGULATIONS AND AS SUCH ANY UNPREFERED BUILDINGS WORKS THAT MAY BE REQUIRED ON SITE.

THE MAIN CONTRACTOR SHALL BE ENTIRELY RESPONSIBLE FOR THE SECURITY, STRENGTH AND STABILITY OF THE BUILDING SITE DURING THE WORKS DURATION. THIS DRAWING IS THE COPYRIGHT OF GREENFIELDS ARCHITECTURAL SERVICES. THIS DRAWING MAY NOT BE COPIED BY ANY THIRD PARTIES WITHOUT PRIOR PERMISSION.