
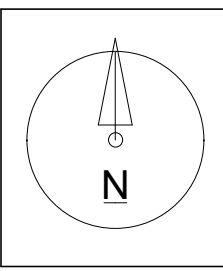
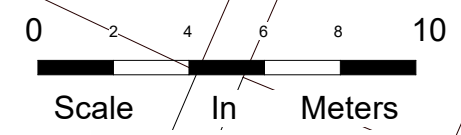


Property boundary

Property Area 213m²

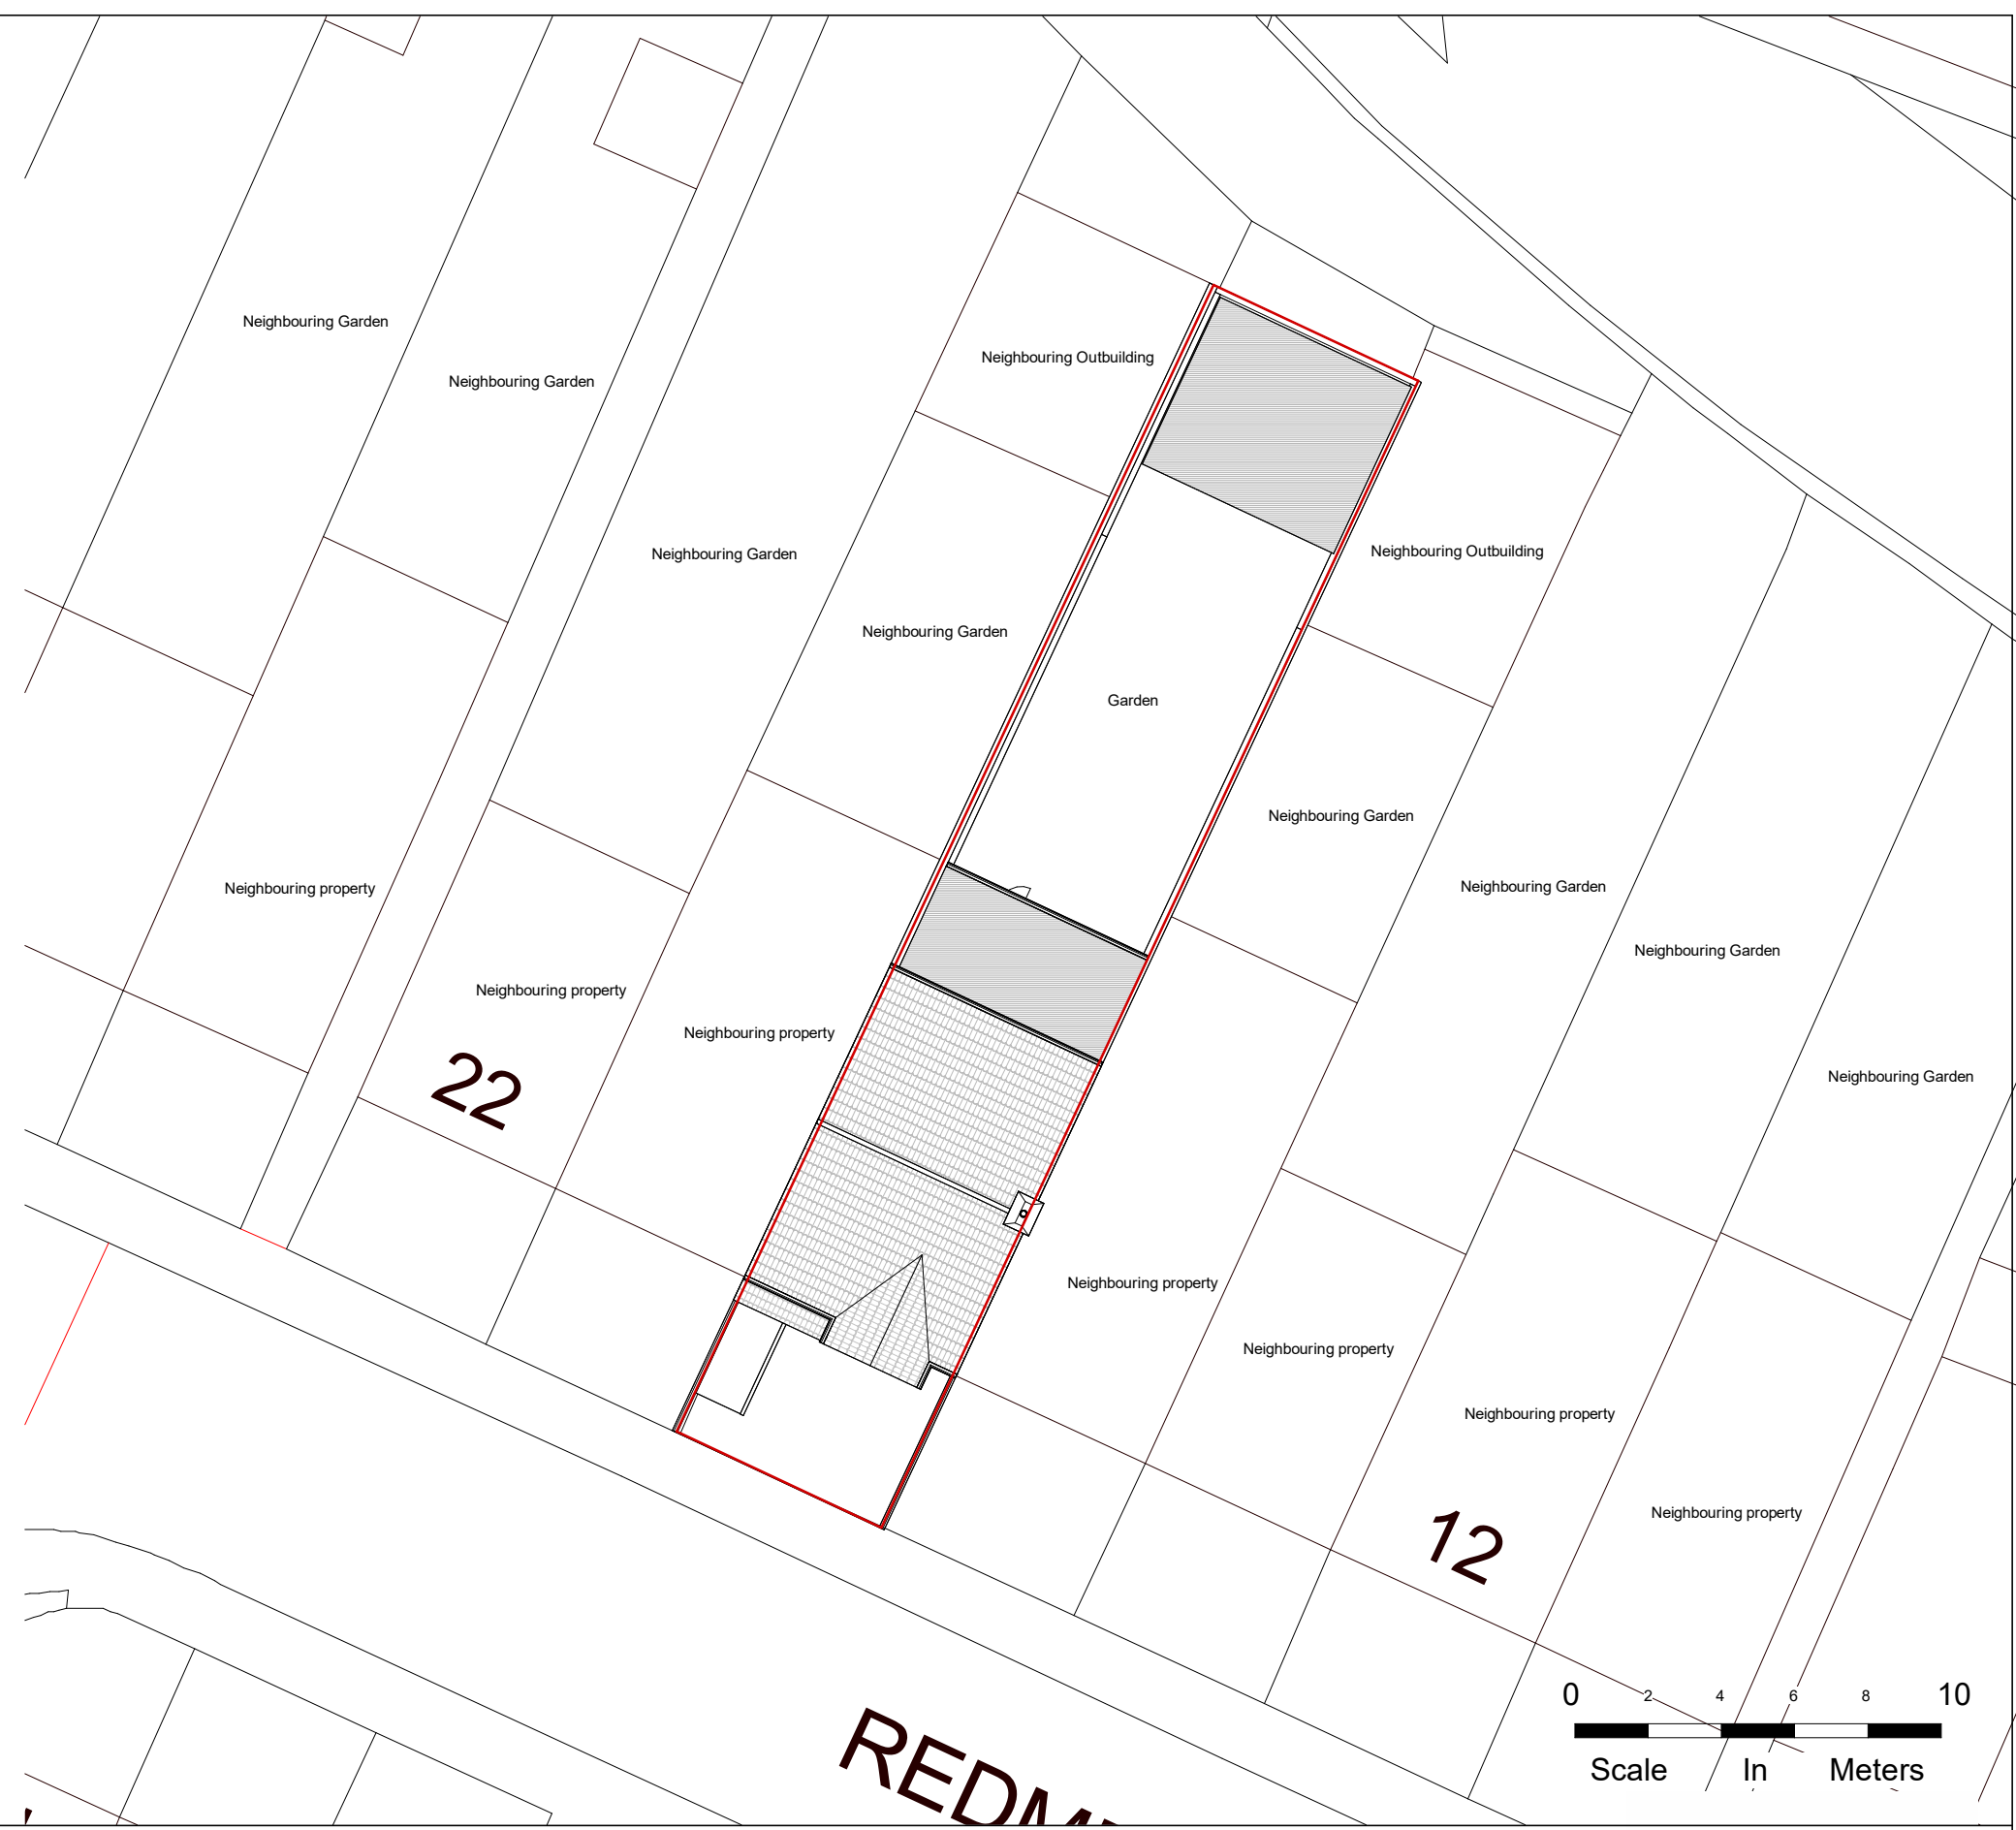




NOTES:
CONTRACTORS MUST VERIFY ALL DIMENSIONS AT THE SITE BEFORE COMMENCING ANY WORK.
NO CONSTRUCTION WORK BEFORE BUILDING CONTROL APPROVAL AND STRUCTURAL ENGINEER CONFIRMATION.
ANY DISCREPANCIES TO BE REPORTED TO GRIDKUNE.
ALL DRAWINGS ARE TO BE READ IN CONJUNCTION WITH ALL RELEVANT DRAWINGS AND SPECIFICATIONS.

Rev	Description	Date

PROJECT TITLE		
18 Redmead Road. Hayes UB3 4AU		
Date	Project number	DRWAING NUMBER
22/08/2022	6112	EX - L001

DRAWING TITLE	
Pre Existing Location Plan and Os Map	
CLIENT	Mr Joseph Silver
Scale (@ A3)	Drawn by
As indicated	Cheski



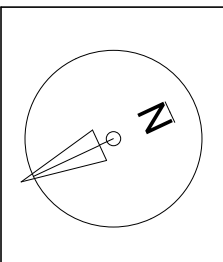 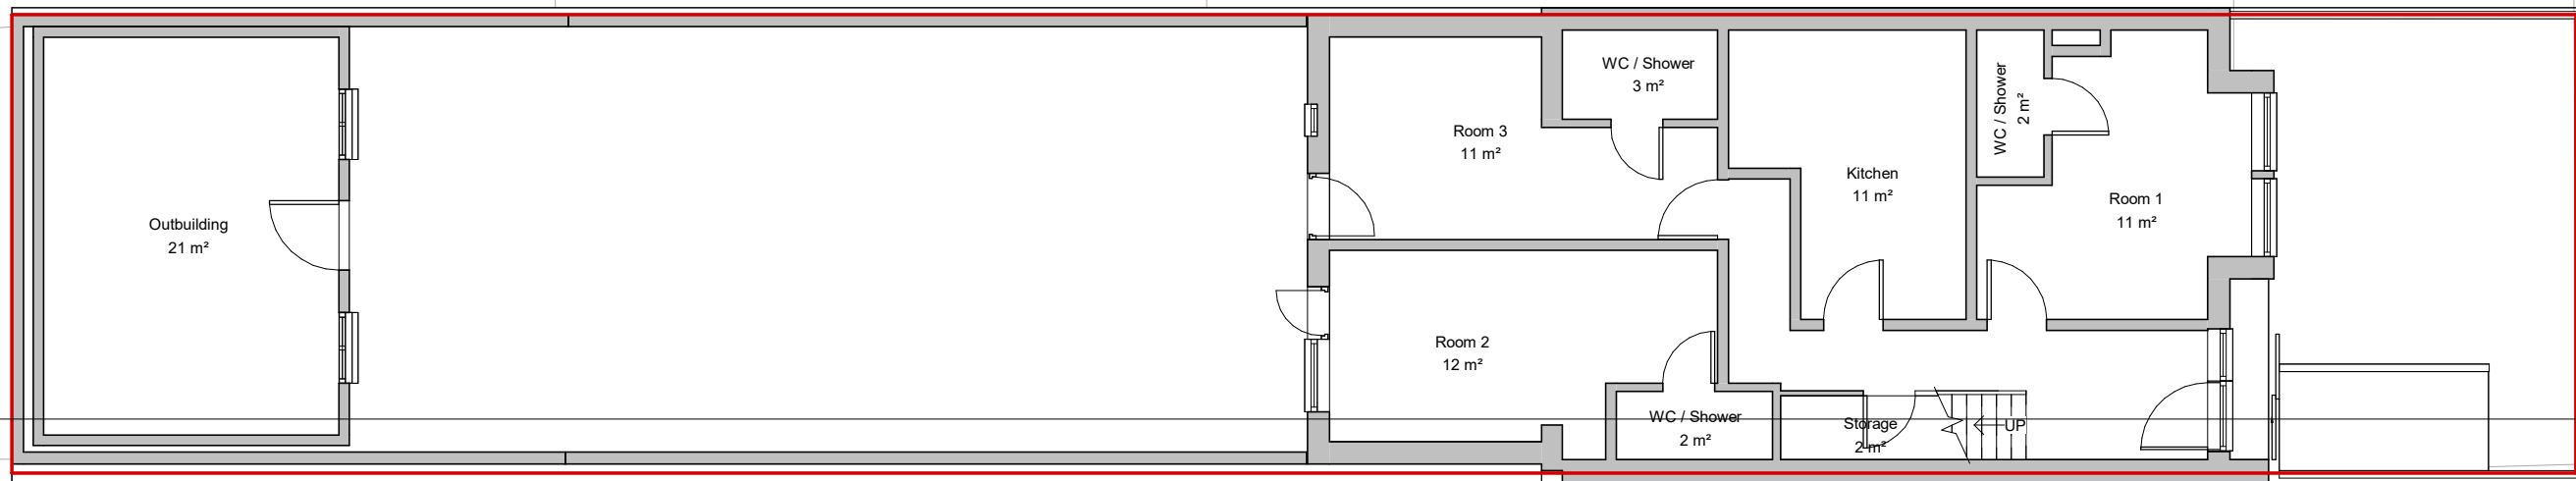




NOTES:
CONTRACTORS MUST VERIFY ALL DIMENSIONS
AT THE
SITE BEFORE COMENCING ANY WORK.

NO CONSTRUCTION WORK BEFORE BUILDING
CONTROL
APPROVAL AND STRUCTURAL ENGINEER
CONFIRMATION.

ANY DISCREPANCIES TO BE REPORTED TO
GRIDKUNE.
ALL DRAWINGS ARE TO BE READ IN
CONJUNCTION WITH
ALL RELEVANT DRAWINGS AND
SPECIFICATIONS.

Rev	Description	Date



PROJECT TITLE 18 Redmead Road. Hayes UB3 4AU			DRAWING TITLE Pre Existing Ground Floor		
			CLIENT Mr Joseph Silver		
Date 22/08/2022	Project number 6112	DRWAING NUMBER EX - P001	Scale (@ A3) 1 : 100	Drawn by Cheski	

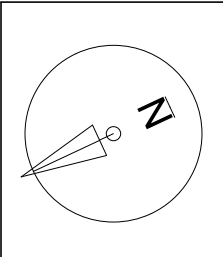 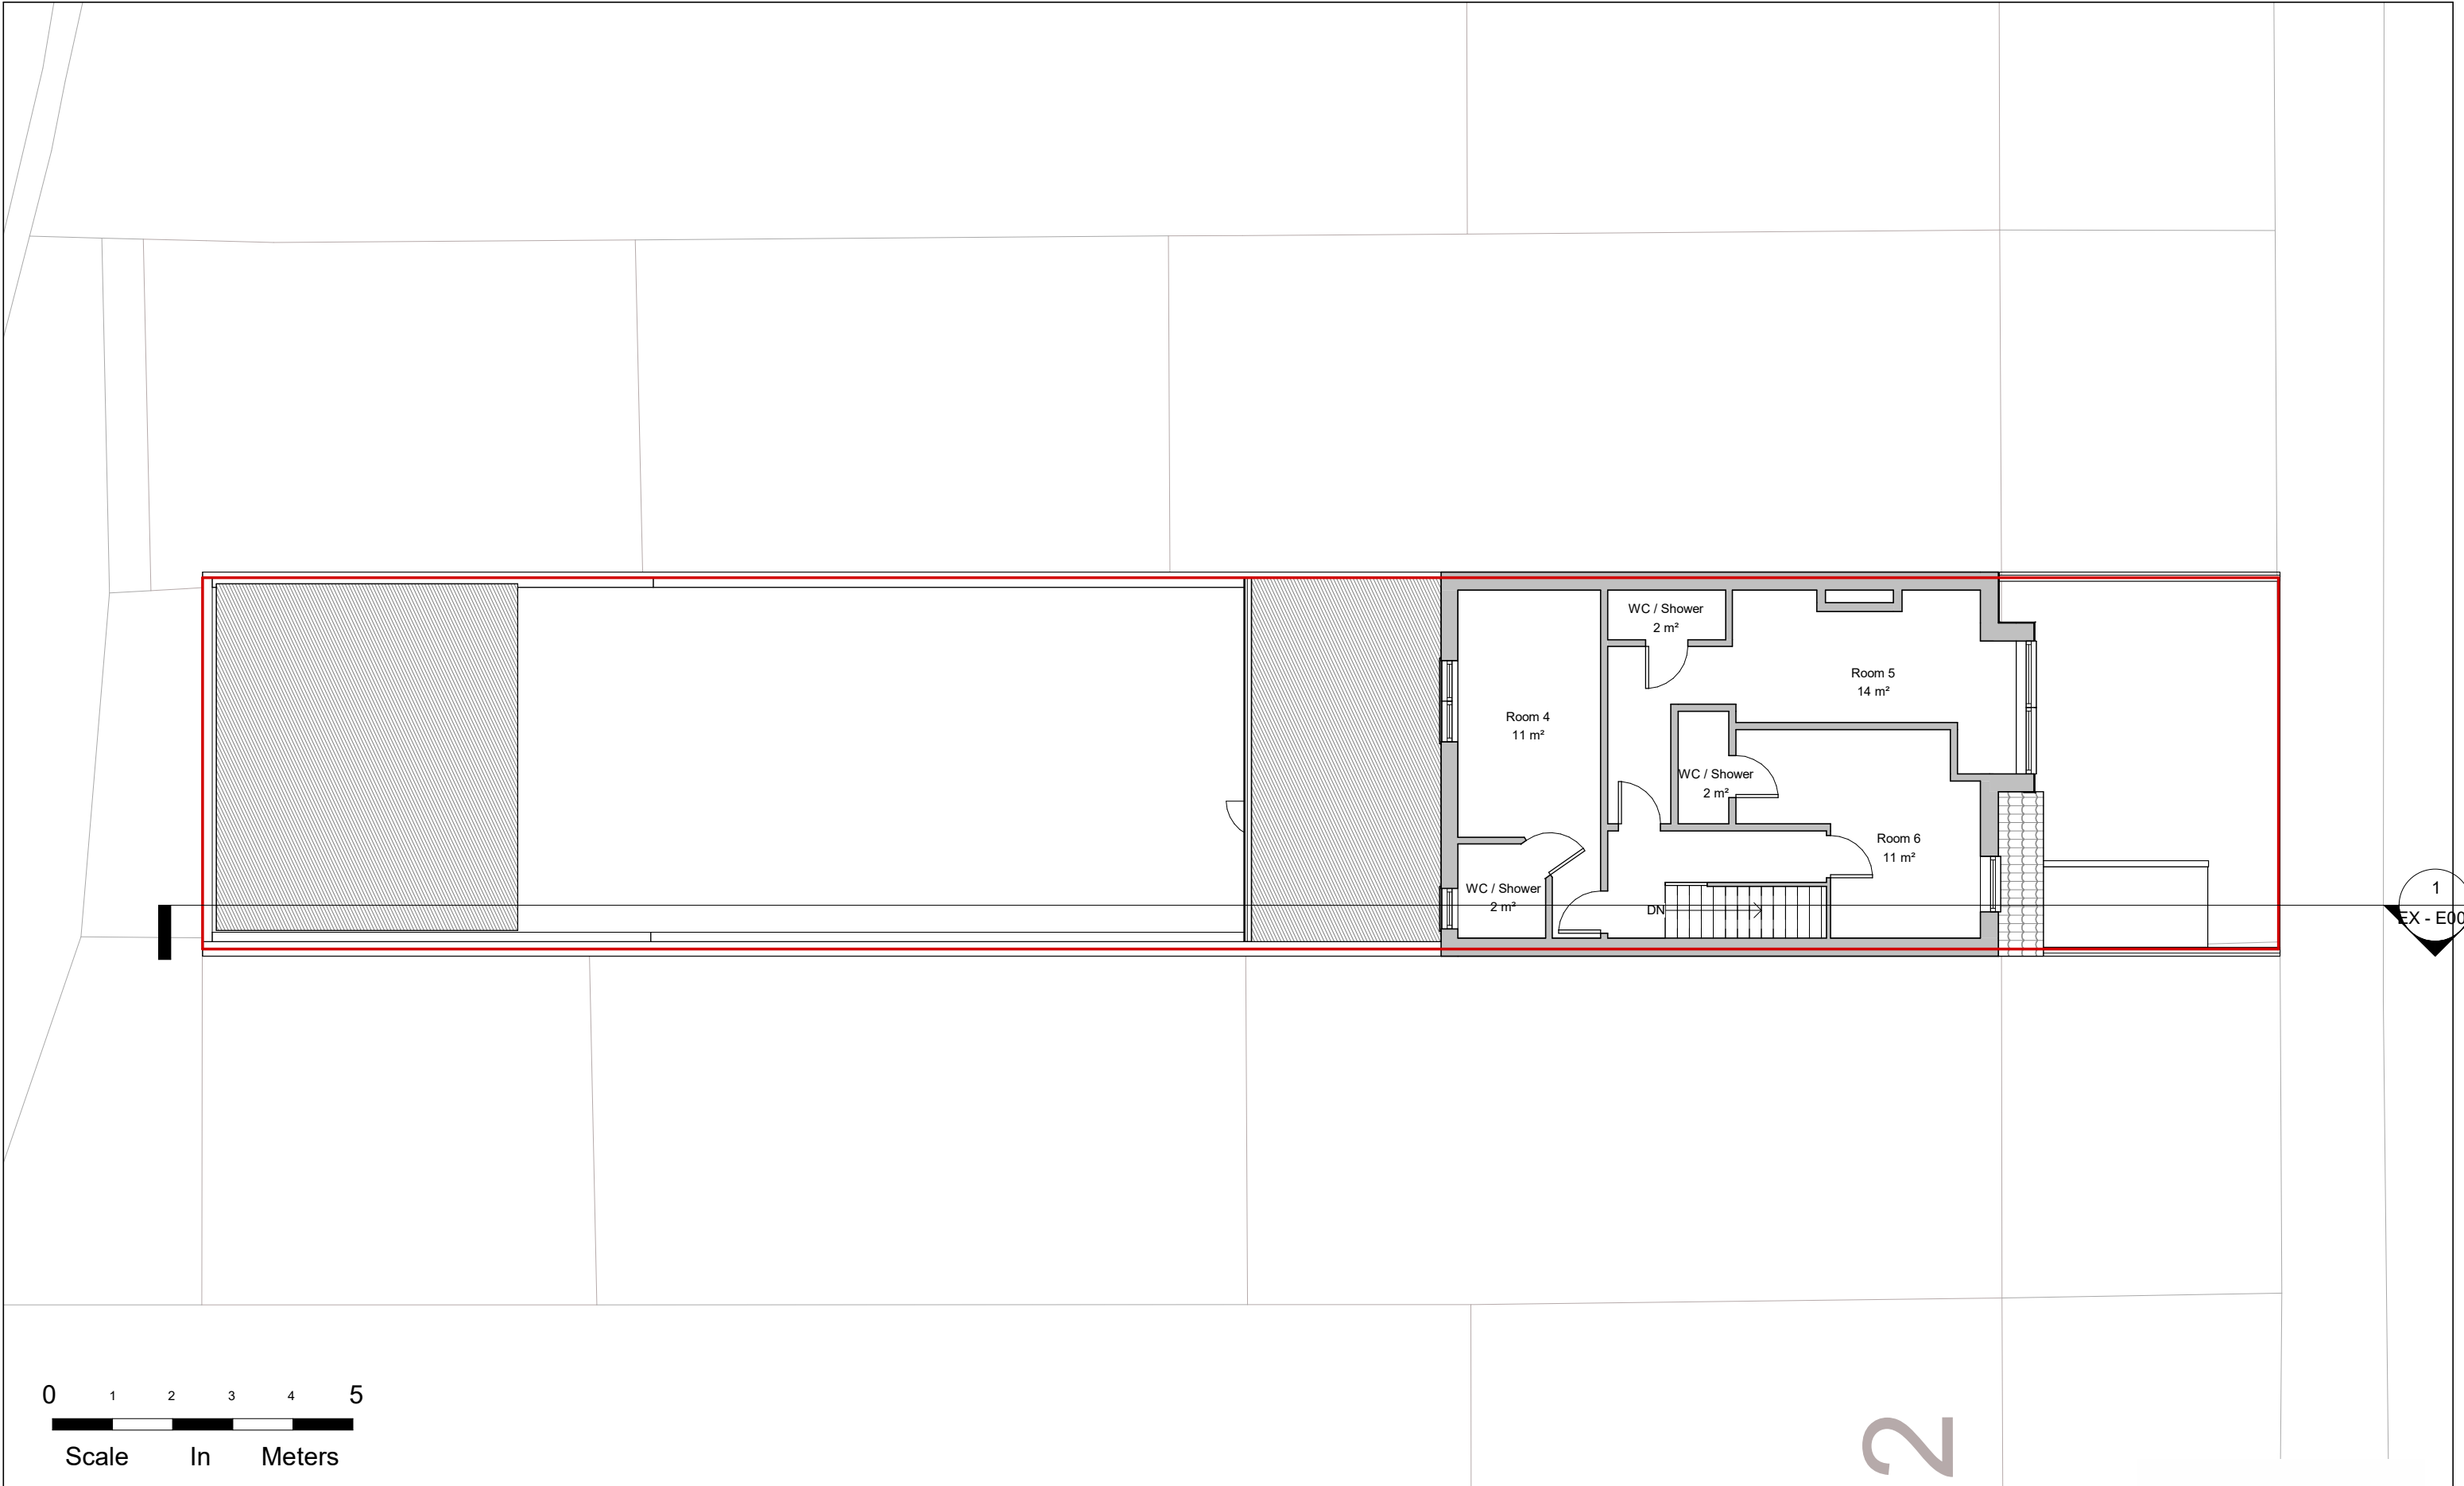


NOTES:
CONTRACTORS MUST VERIFY ALL DIMENSIONS AT THE SITE BEFORE COMENCING ANY WORK.
NO CONSTRUCTION WORK BEFORE BUILDING CONTROL APPROVAL AND STRUCTURAL ENGINEER CONFIRMATION.
ANY DISCREPANCIES TO BE REPORTED TO GRIDKUNE.
ALL DRAWINGS ARE TO BE READ IN CONJUNCTION WITH ALL RELEVANT DRAWINGS AND SPECIFICATIONS.

Rev	Description	Date

PROJECT TITLE 18 Redmead Road. Hayes UB3 4AU			DRAWING TITLE Pre Existing First Floor		
			CLIENT Mr Joseph Silver		
Date 22/08/2022	Project number 6112	DRWAING NUMBER EX - P002	Scale (@ A3) 1 : 100	Drawn by Cheski	

 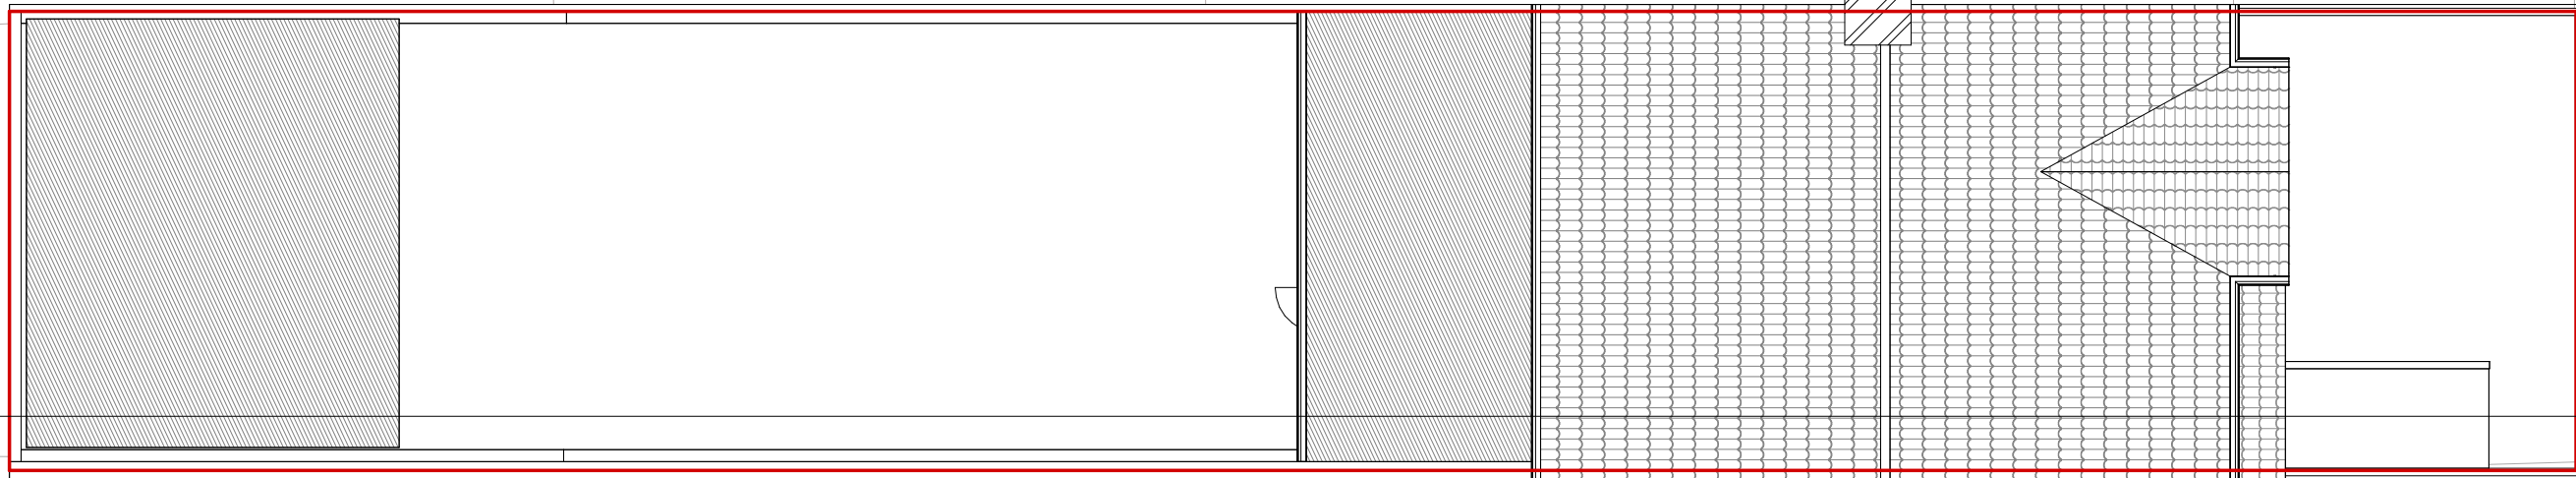


2

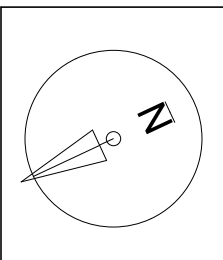

NOTES:
CONTRACTORS MUST VERIFY ALL DIMENSIONS AT THE SITE BEFORE COMENCING ANY WORK.
NO CONSTRUCTION WORK BEFORE BUILDING CONTROL APPROVAL AND STRUCTURAL ENGINEER CONFIRMATION.
ANY DISCREPANCIES TO BE REPORTED TO GRIDKUNE.
ALL DRAWINGS ARE TO BE READ IN CONJUNCTION WITH ALL RELEVANT DRAWINGS AND SPECIFICATIONS.

Rev	Description	Date

PROJECT TITLE 18 Redmead Road. Hayes UB3 4AU			DRAWING TITLE Pre Existing Roof Level		
			CLIENT Mr Joseph Silver		
Date 22/08/2022	Project number 6112	DRWAING NUMBER EX - P003	Scale (@ A3) 1 : 100	Drawn by Cheski	

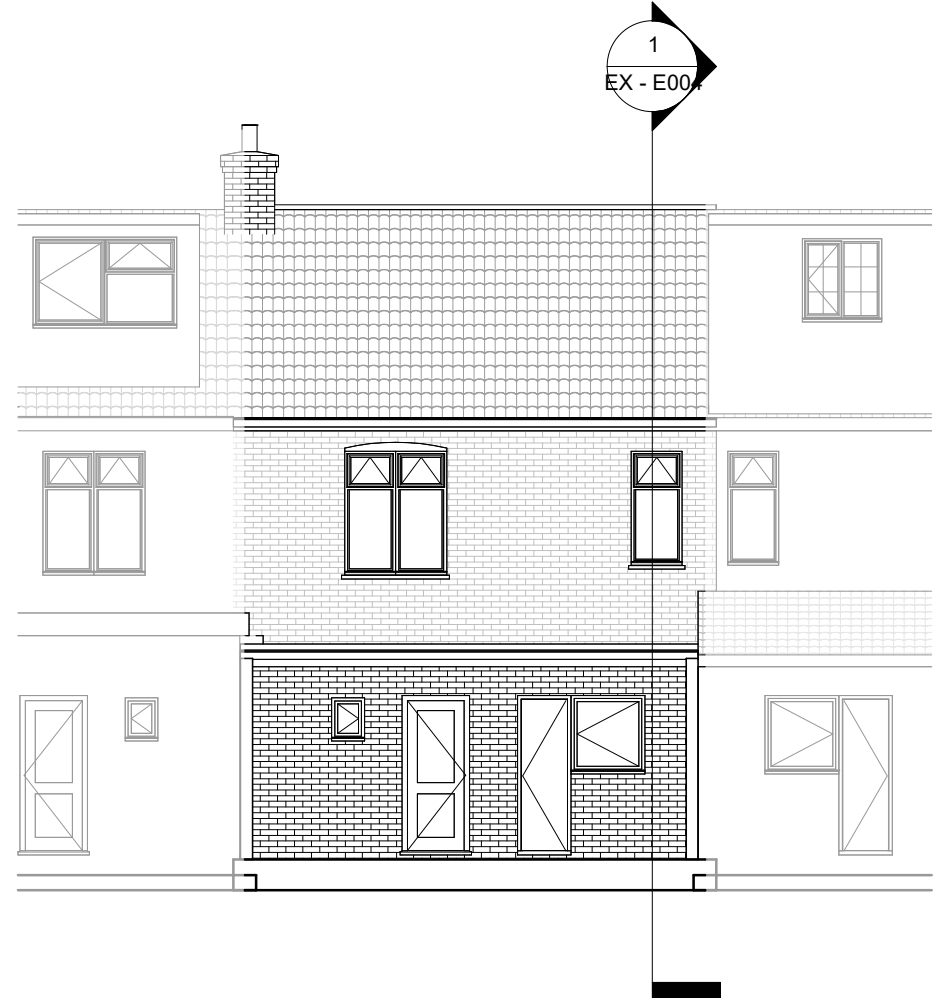

NOTES.
CONTRACTORS MUST VERIFY ALL DIMENSIONS
AT THE
SITE BEFORE COMENCING ANY WORK.

NO CONSTRUCTION WORK BEFORE BUILDING
CONTROL
APPROVAL AND STRUCTURAL ENGINEER
CONFIRMATION.




ANY DISCREPANCIES TO BE REPORTED TO
GRIDKUNE.
ALL DRAWINGS ARE TO BE READ IN
CONJUNCTION WITH
ALL RELEVANT DRAWINGS AND
SPECIFICATIONS.

Rev	Description	Date

PROJECT TITLE		
18 Redmead Road. Hayes UB3 4AU		
Date	Project number	DRWAING NUMBER
22/08/2022	6112	EX - E001

DRAWING TITLE	
Pre Existing Front and Rear Elevation	
CLIENT	
Mr Joseph Silver	
Scale (@ A3)	Drawn by
1 : 100	Cheski



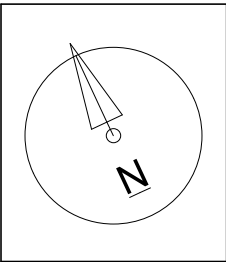 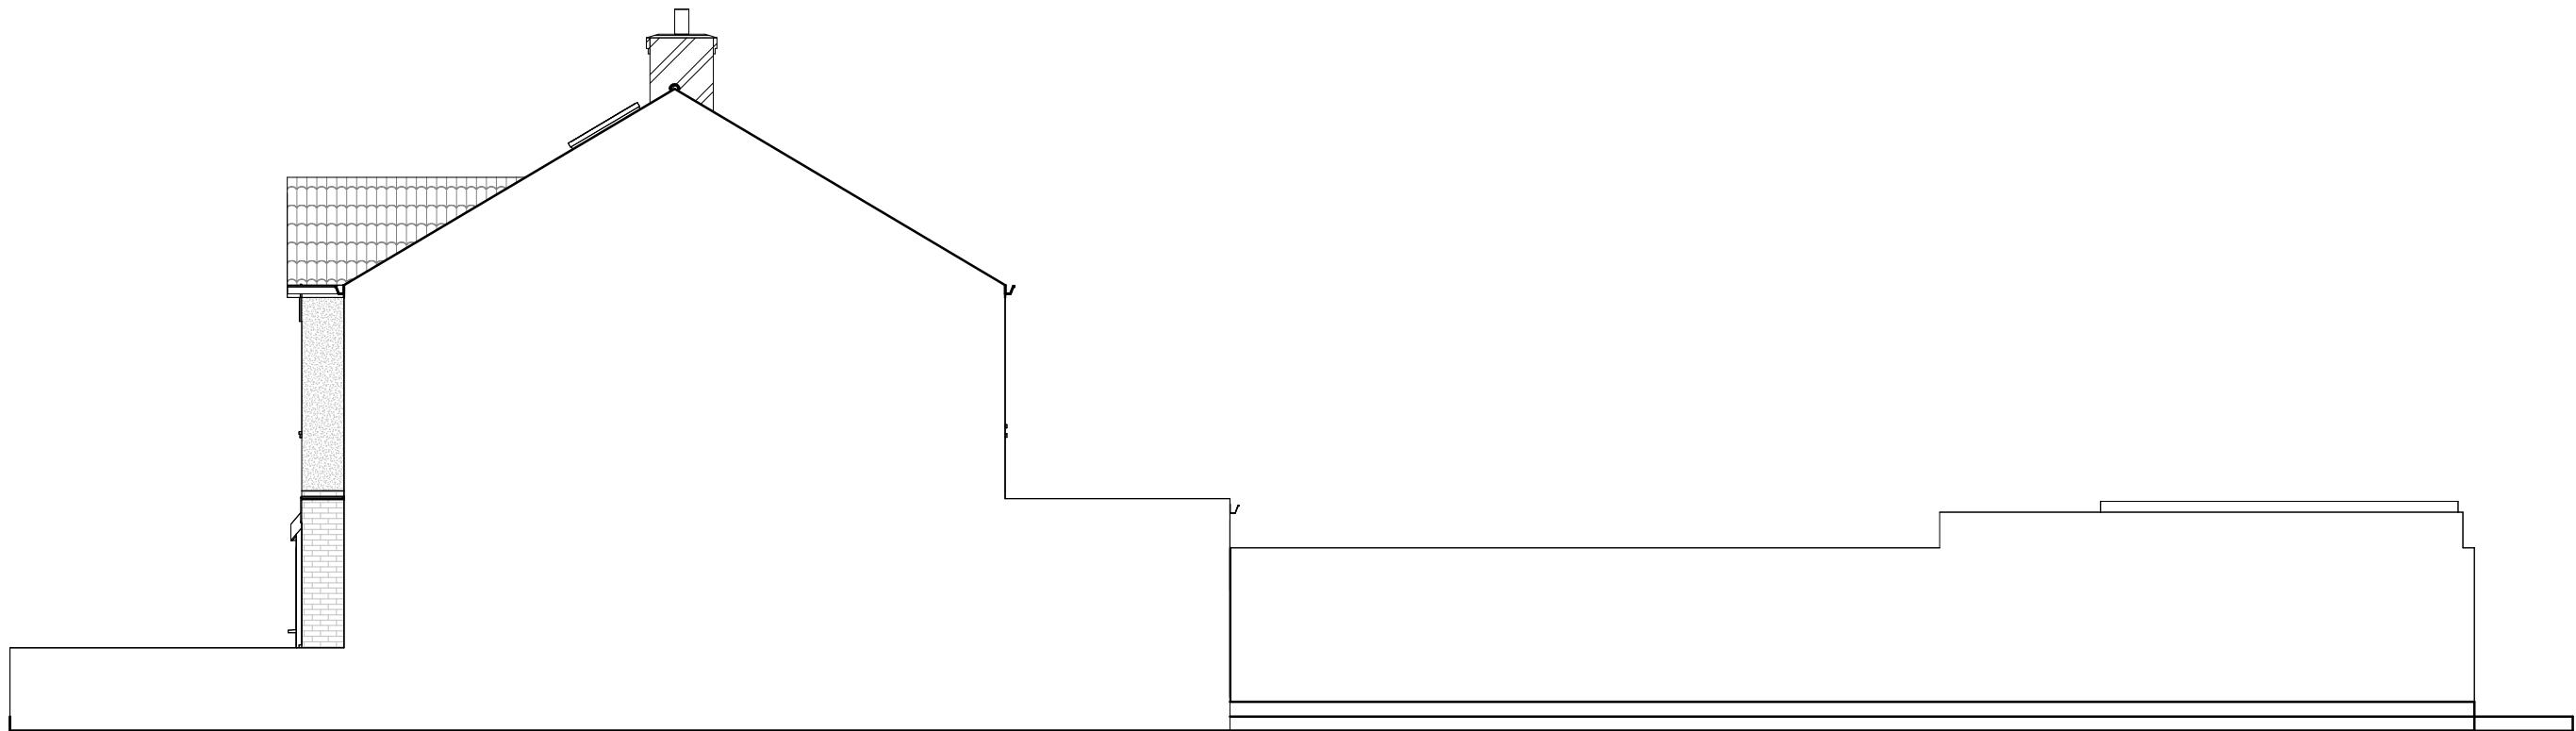




NOTES:
CONTRACTORS MUST VERIFY ALL DIMENSIONS
AT THE
SITE BEFORE COMENCING ANY WORK.

NO CONSTRUCTION WORK BEFORE BUILDING
CONTROL
APPROVAL AND STRUCTURAL ENGINEER
CONFIRMATION.

ANY DISCREPANCIES TO BE REPORTED TO
GRIDKUNE.
ALL DRAWINGS ARE TO BE READ IN
CONJUNCTION WITH
ALL RELEVANT DRAWINGS AND
SPECIFICATIONS.

Rev	Description	Date

PROJECT TITLE 18 Redmead Road. Hayes UB3 4AU			DRAWING TITLE Pre Existing Side Elevation 1		 PLANNING SERVICES
			CLIENT Mr Joseph Silver		
Date 22/08/2022	Project number 6112	DRWAING NUMBER EX - E002	Scale (@ A3) 1 : 100	Drawn by Cheski	

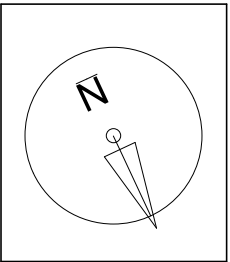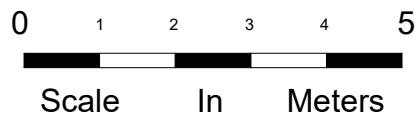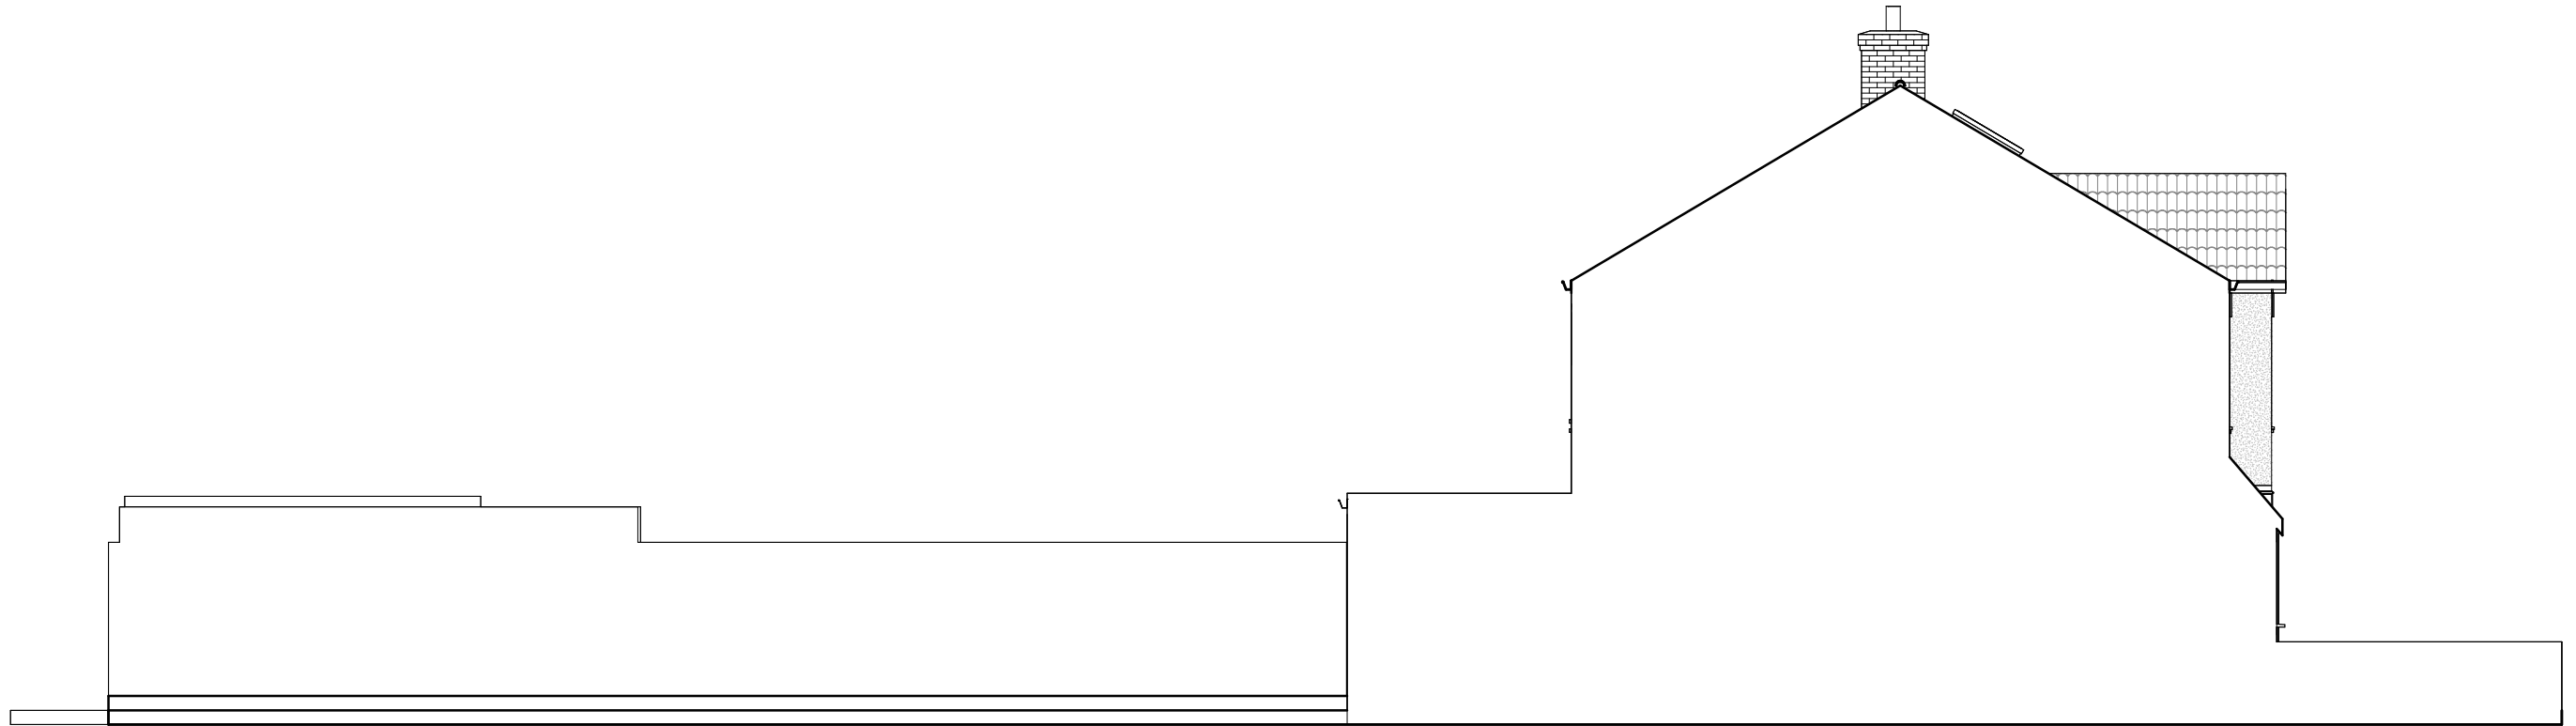




NOTES:
CONTRACTORS MUST VERIFY ALL DIMENSIONS
AT THE
SITE BEFORE COMENCING ANY WORK.

NO CONSTRUCTION WORK BEFORE BUILDING
CONTROL
APPROVAL AND STRUCTURAL ENGINEER
CONFIRMATION.

ANY DISCREPANCIES TO BE REPORTED TO
GRIDKUNE.
ALL DRAWINGS ARE TO BE READ IN
CONJUNCTION WITH
ALL RELEVANT DRAWINGS AND
SPECIFICATIONS.

Rev	Description	Date

PROJECT TITLE 18 Redmead Road. Hayes UB3 4AU			DRAWING TITLE Pre Existing Side Elevation 2		
			CLIENT Mr Joseph Silver		
Date 22/08/2022	Project number 6112	DRWAING NUMBER EX - E003	Scale (@ A3) 1 : 100	Drawn by Author	

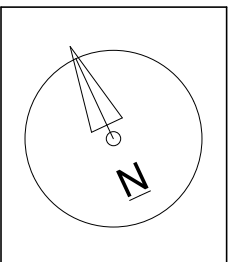 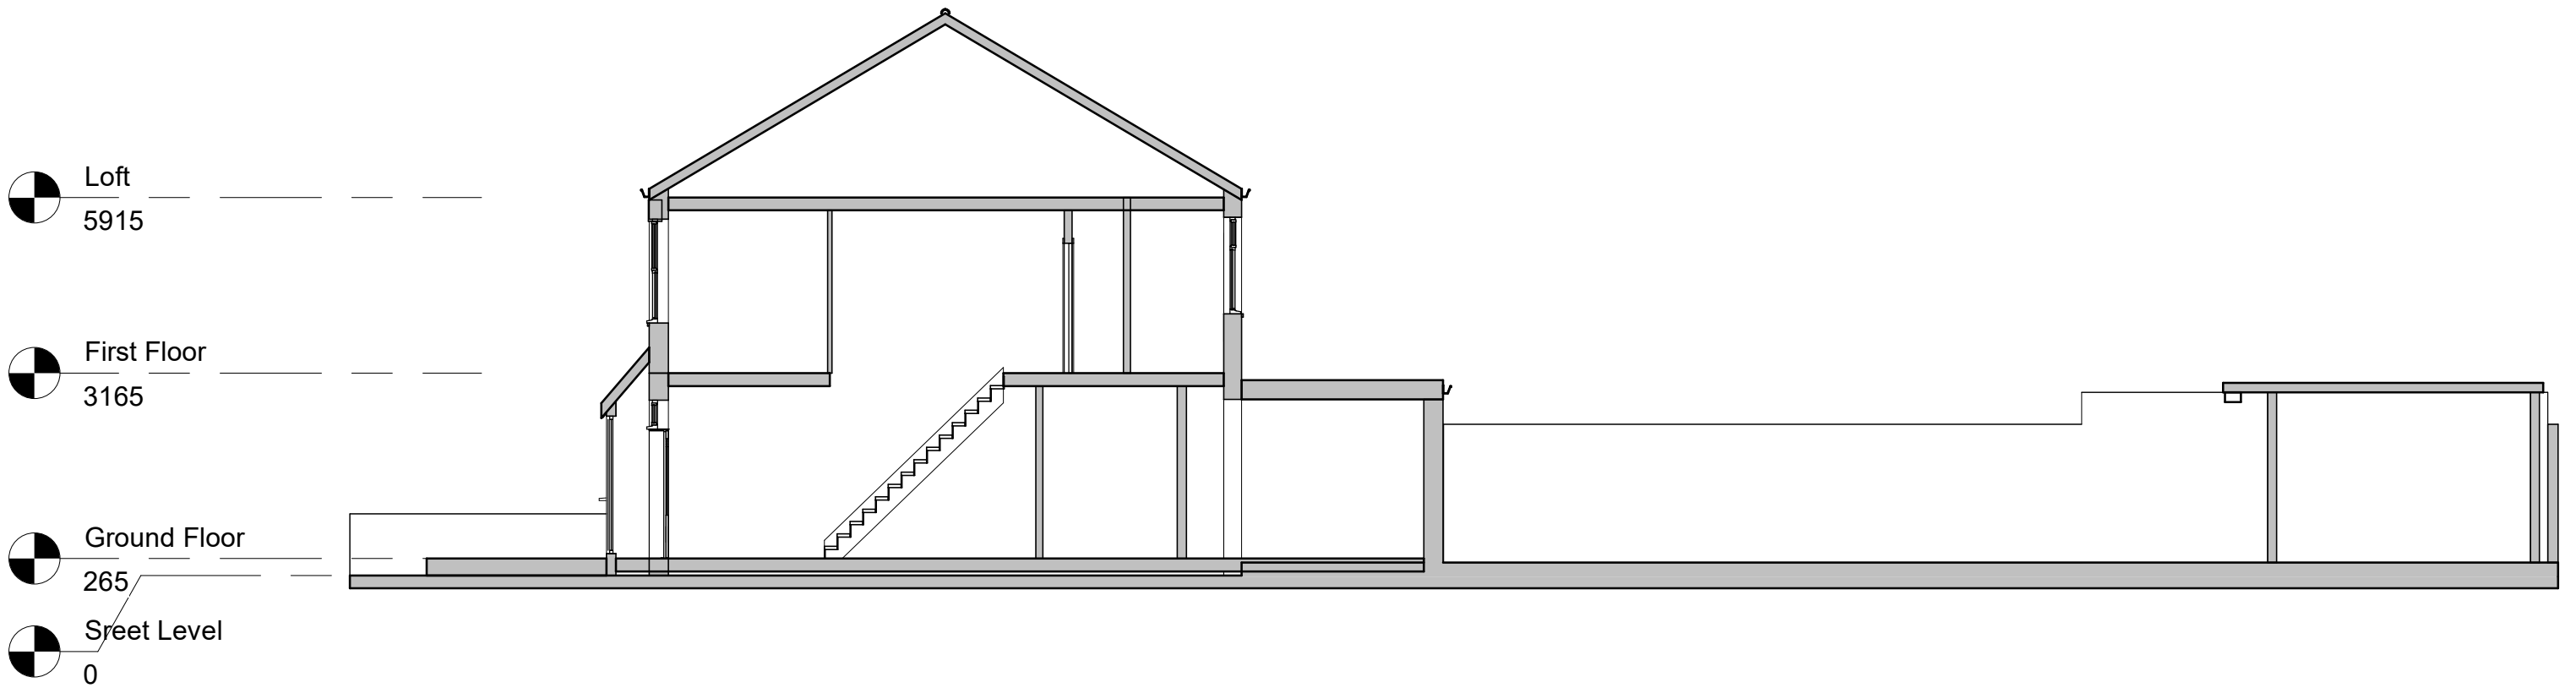


NOTES:
CONTRACTORS MUST VERIFY ALL DIMENSIONS
AT THE
SITE BEFORE COMENCING ANY WORK.

NO CONSTRUCTION WORK BEFORE BUILDING
CONTROL
APPROVAL AND STRUCTURAL ENGINEER
CONFIRMATION.

ANY DISCREPANCIES TO BE REPORTED TO
GRIDKUNE.
ALL DRAWINGS ARE TO BE READ IN
CONJUNCTION WITH
ALL RELEVANT DRAWINGS AND
SPECIFICATIONS.

Rev	Description	Date

PROJECT TITLE 18 Redmead Road. Hayes UB3 4AU			DRAWING TITLE Pre Existing Section		 PLANNING SERVICES
			CLIENT Mr Joseph Silver		
Date 22/08/2022	Project number 6112	DRWAING NUMBER EX - E004	Scale (@ A3) 1 : 100	Drawn by Cheski	

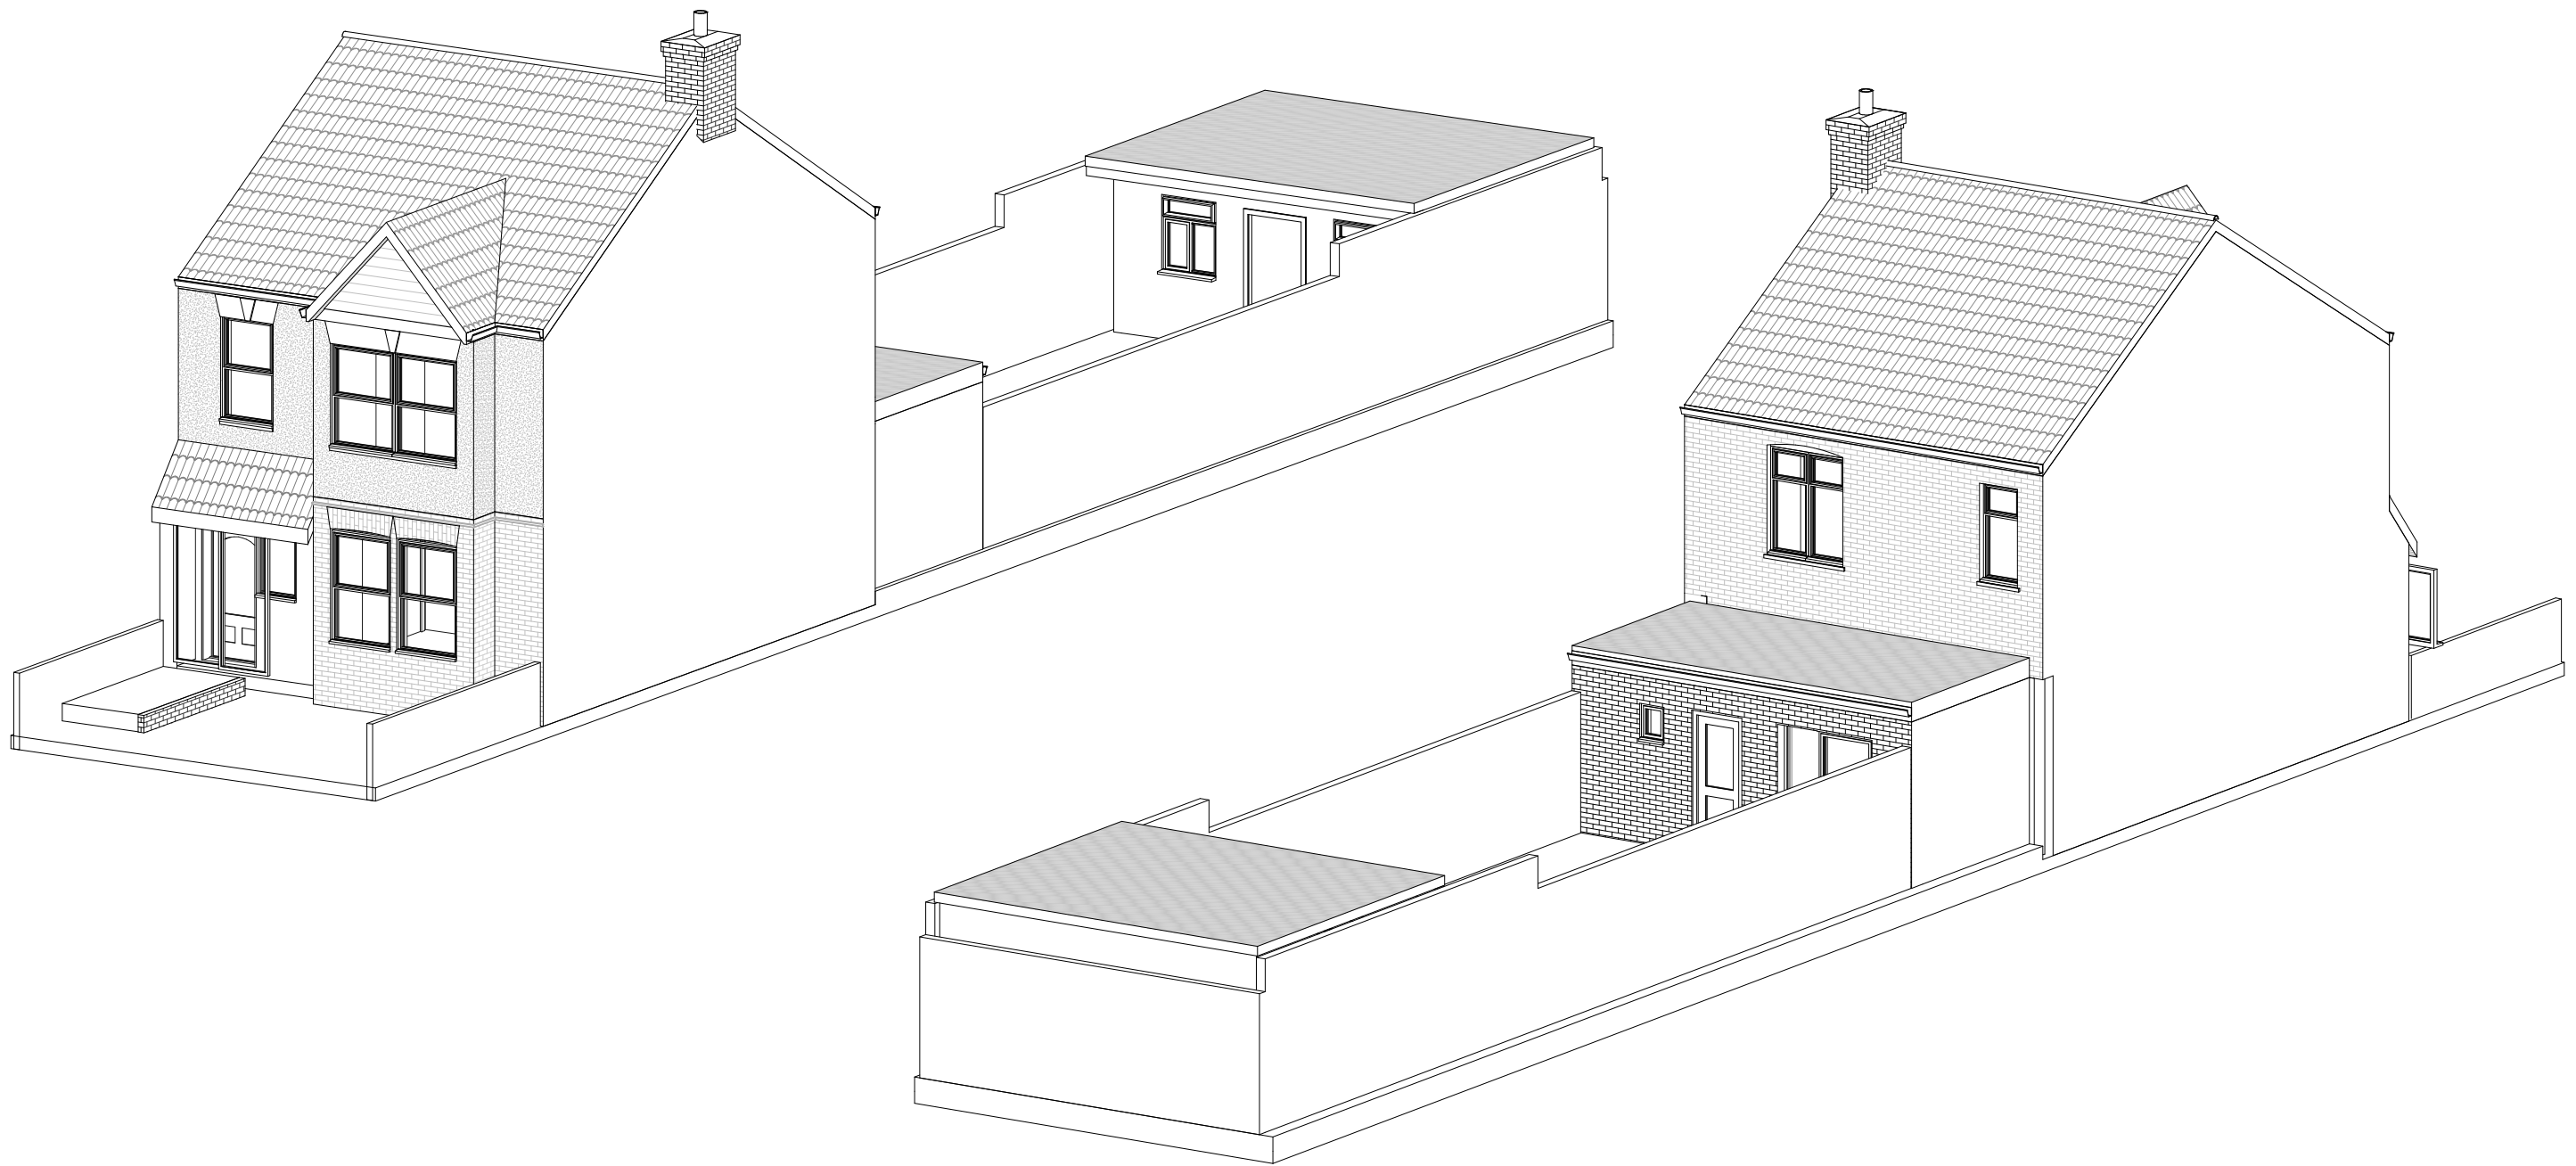

NOTES.
CONTRACTORS MUST VERIFY ALL DIMENSIONS
AT THE
SITE BEFORE COMENCING ANY WORK.

NO CONSTRUCTION WORK BEFORE BUILDING
CONTROL
APPROVAL AND STRUCTURAL ENGINEER
CONFIRMATION.

ANY DISCREPANCIES TO BE REPORTED TO
GRIDKUNE.
ALL DRAWINGS ARE TO BE READ IN
CONJUNCTION WITH
ALL RELEVANT DRAWINGS AND
SPECIFICATIONS.

Rev	Description	Date

PROJECT TITLE		
18 Redmead Road. Hayes UB3 4AU		
Date	Project number	DRWAING NUMBER
22/08/2022	6112	EX - PR001

DRAWING TITLE	
Pre Existing Presentation Views	
CLIENT	
Mr Joseph Silver	
Scale (@ A3)	Drawn by
	Cheski

