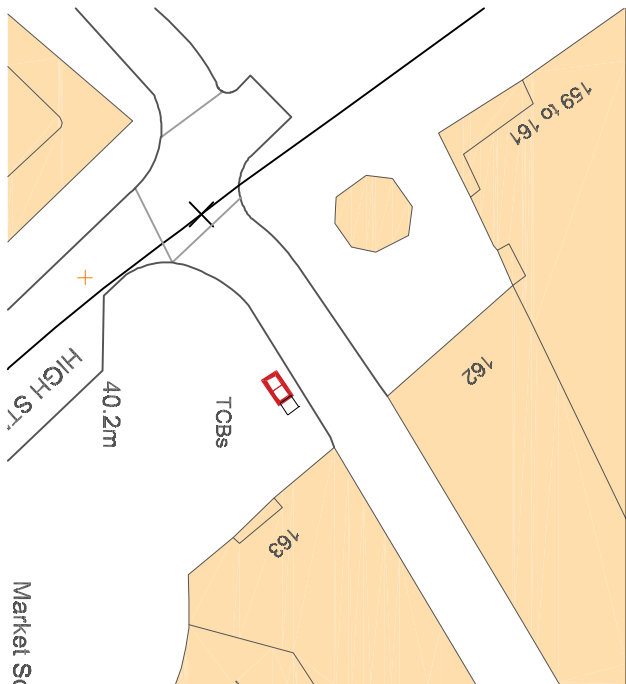
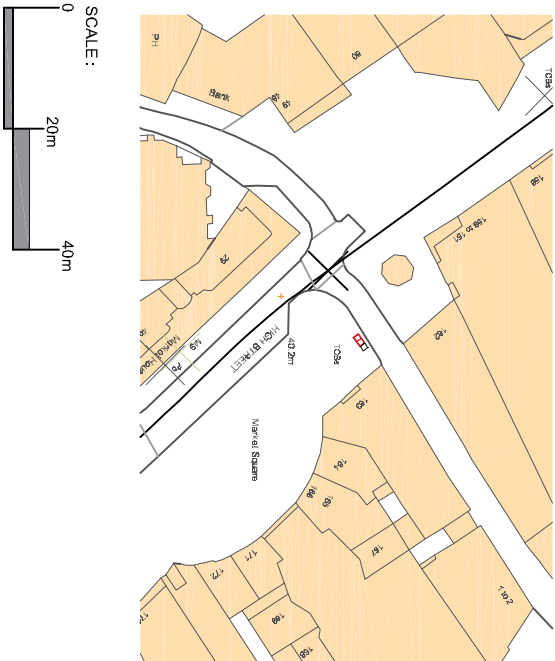
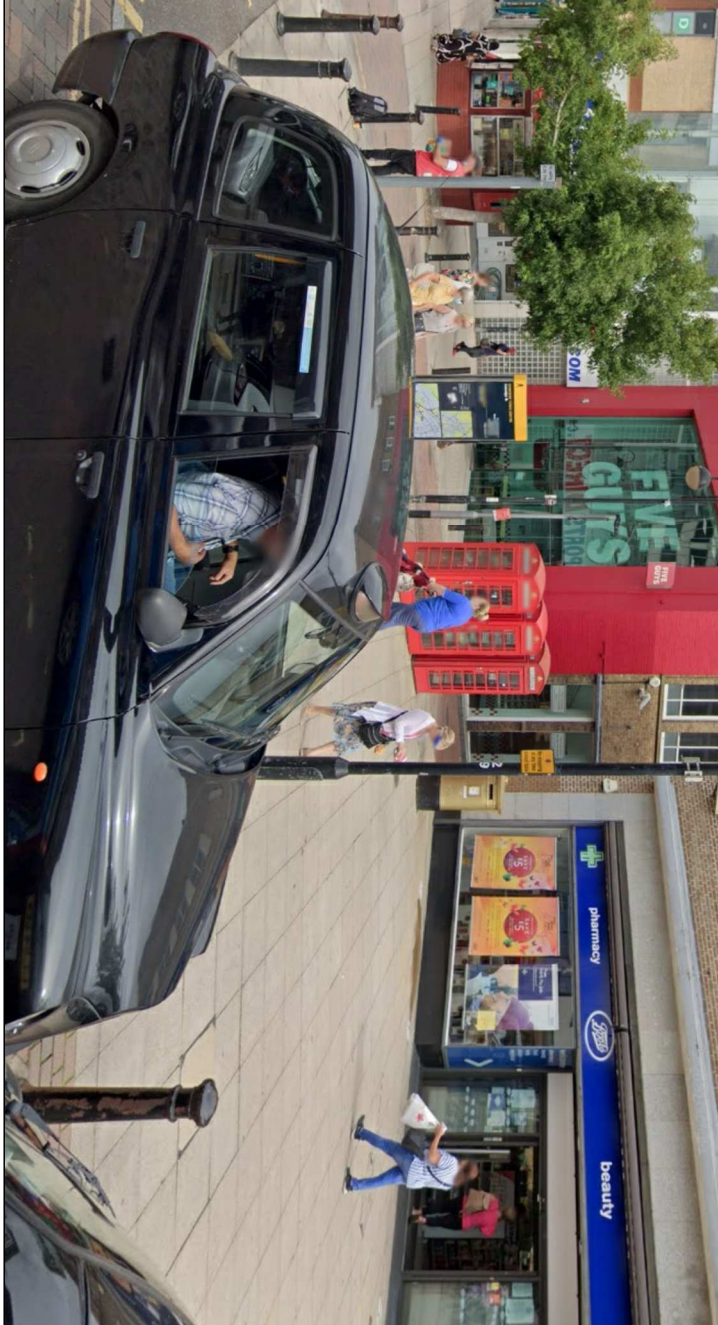
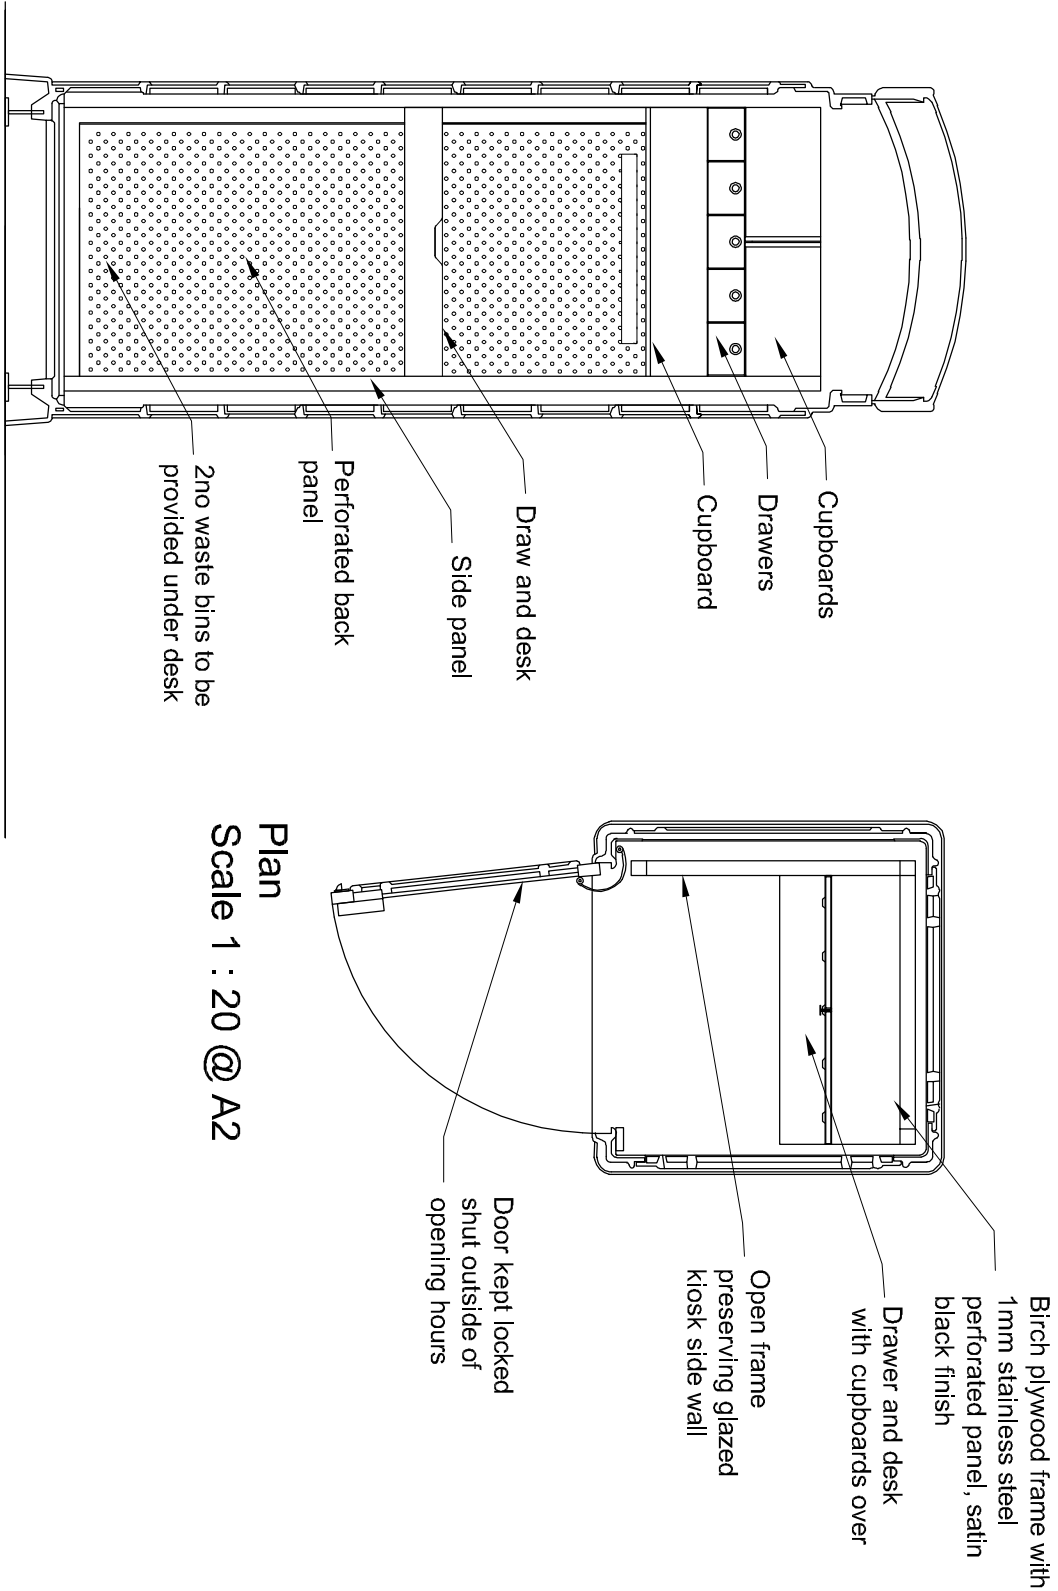
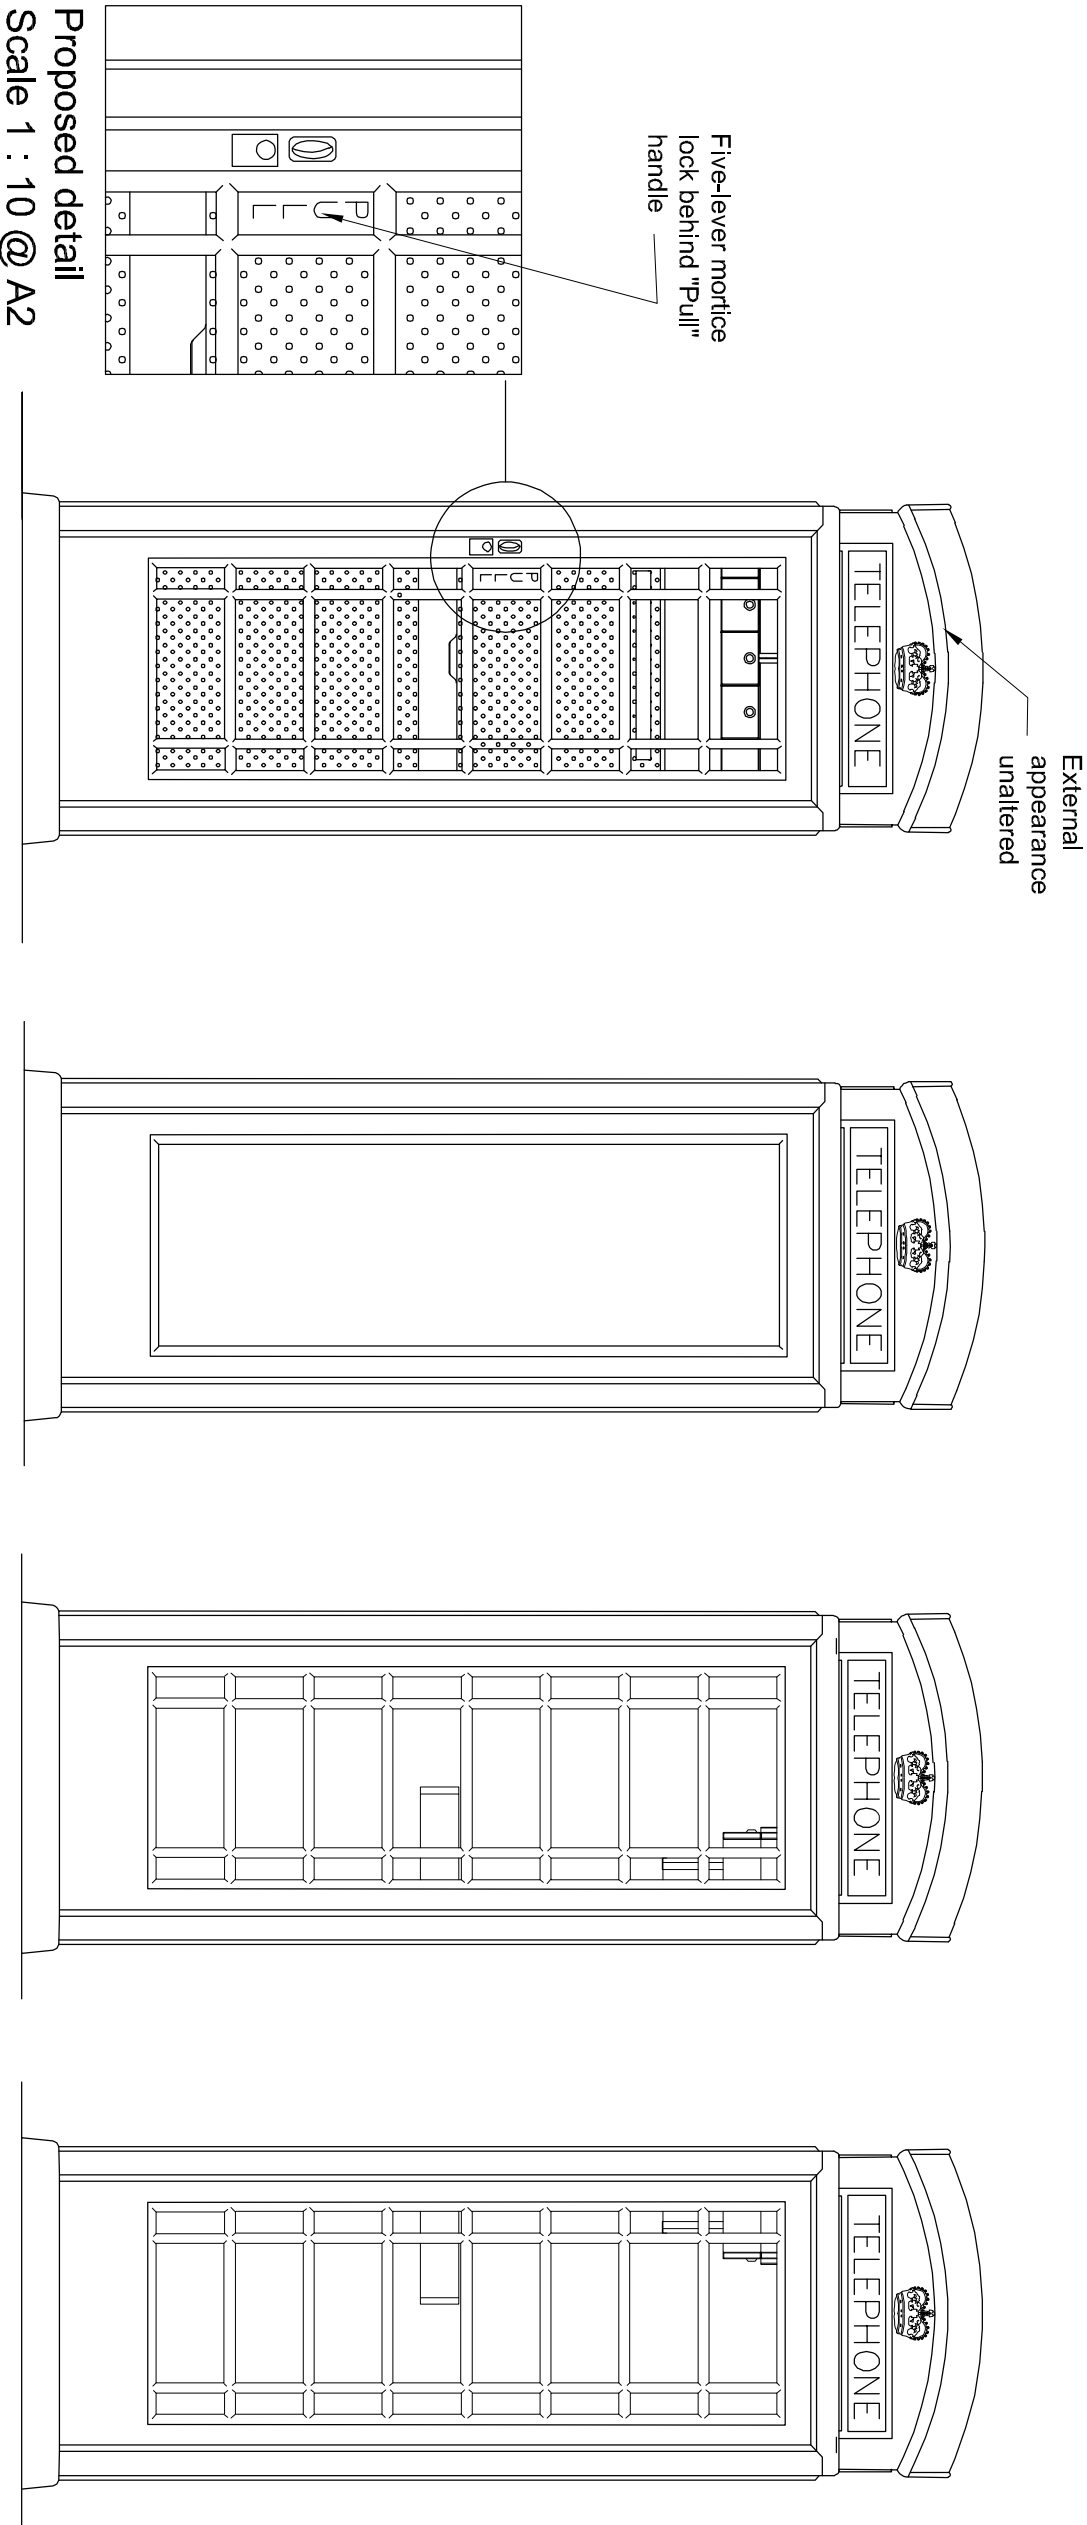


GENERAL NOTES:

- 1 - THIS DRAWING IS THE COPYRIGHT OF BENTLEY & CARTER AND IS NOT TO BE REPRODUCED IN ANY WAY OR FORM WITHOUT PRIOR WRITTEN CONSENT
- 2 - Do not scale from this drawing unless for planning purposes
- 3 - All dimensions to be verified on site prior to any work starting and any discrepancies to be reported to Bentley & Carter
- 4 - This drawing is to be read in conjunction with relevant consultants and specialist drawings
- 5 - All works to comply with the relevant British Standards, Codes of Practice and Building Regulations

SCALE: 0 250mm 500mm 1m

scale 1/20 @ A2

SCALE: 0 250mm 500mm

scale 1/10 @ A2

PROJECT:
RMC ESTATES LTD - 2no phone
boxes to be installed on
street, outside 153 High

DRAWING:
proposed plan, elevations, section,
site plan and site photo
DRAWING STATUS:
planning submission

JOB NO:
RMC-01710-05

DRAWING NO:
201

SCALE:
as indicated @ A2

DATE:
may 2021

DRAWN BY:
pe

REVISIONS: