



FRONT ELEV'N ~
PROPOSED



FLANK ELEVATION ~
PROPOSED




REAR ELEV'N ~
PROPOSED

Proposed single-storey,
flank extension. Roof
slates, facing brick and
glazed frames to match
existing.

SITE PLAN

Proposed
extension


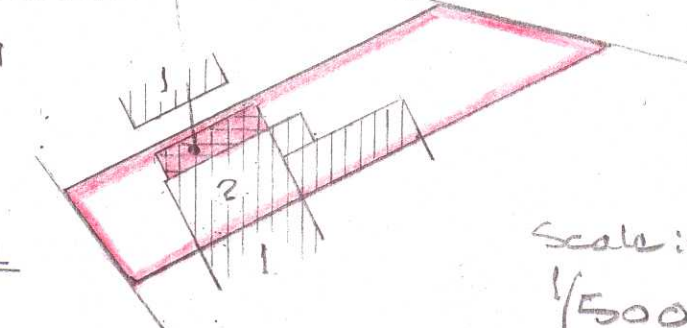


Scale: 1/500

NOTES

All external finishes and materials to
match existing.

All sizes, dimensions and details to be
checked, on site, before works are
commenced.

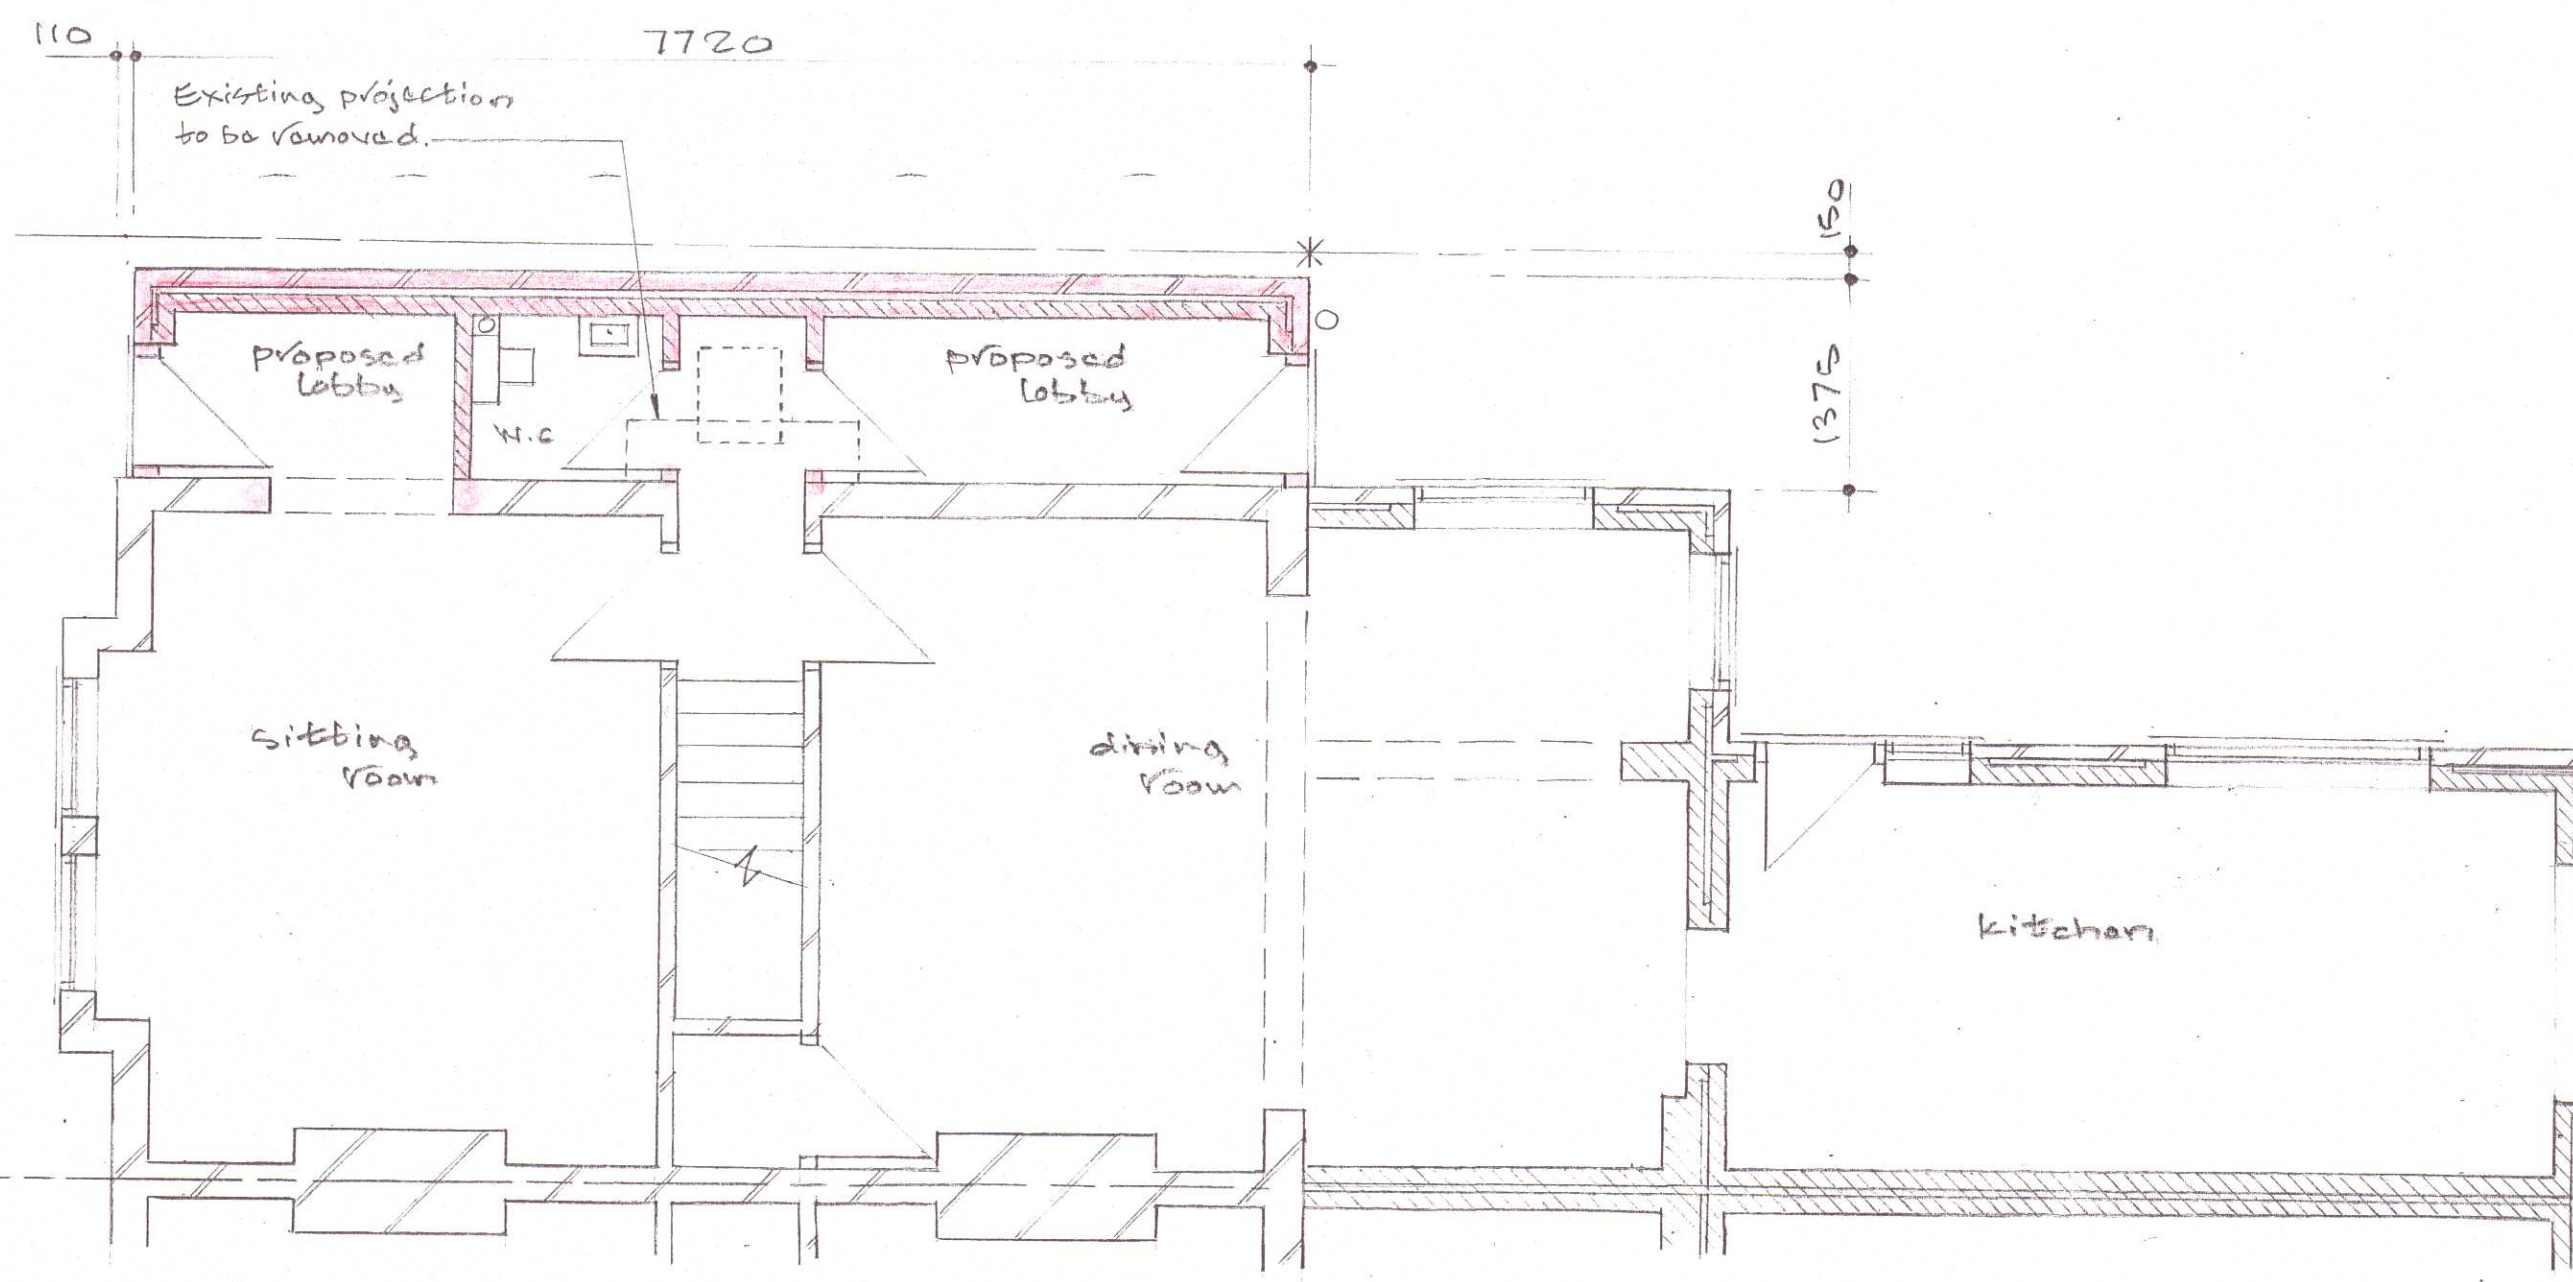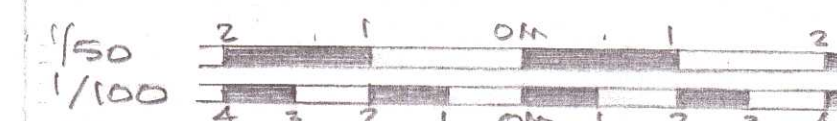

GROUND FLOOR PLAN ~ PROPOSED

SCALE:- 1/50, 1/100	DATE:- July 2018	DRG. NO.:- 1818/1
------------------------	---------------------	----------------------

PROPOSED SINGLE-STOREY,
FLANK EXTENSION AT
2, OAK COTTAGES,
HILL END ROAD,
HAREFIELD, MIDDX.

D. CLARKE PLANNING AND DESIGN
47, GRAVEL LANE
BOXMOOR
HEMEL HEMPSTEAD, HERTS, HP1 1SA
PHONE:- 01442-214225