




South Elevation

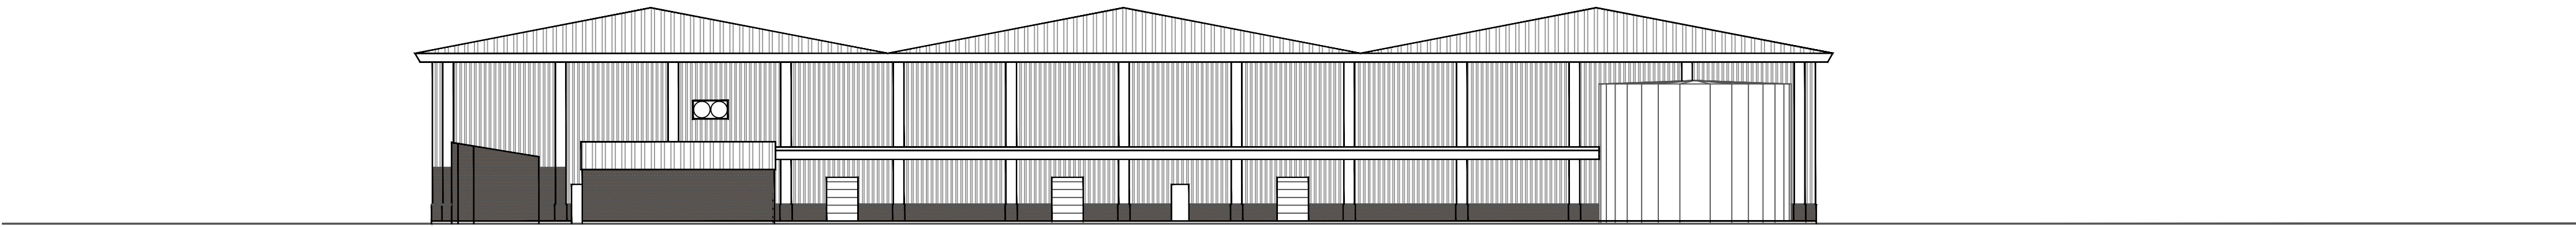

North Elevation

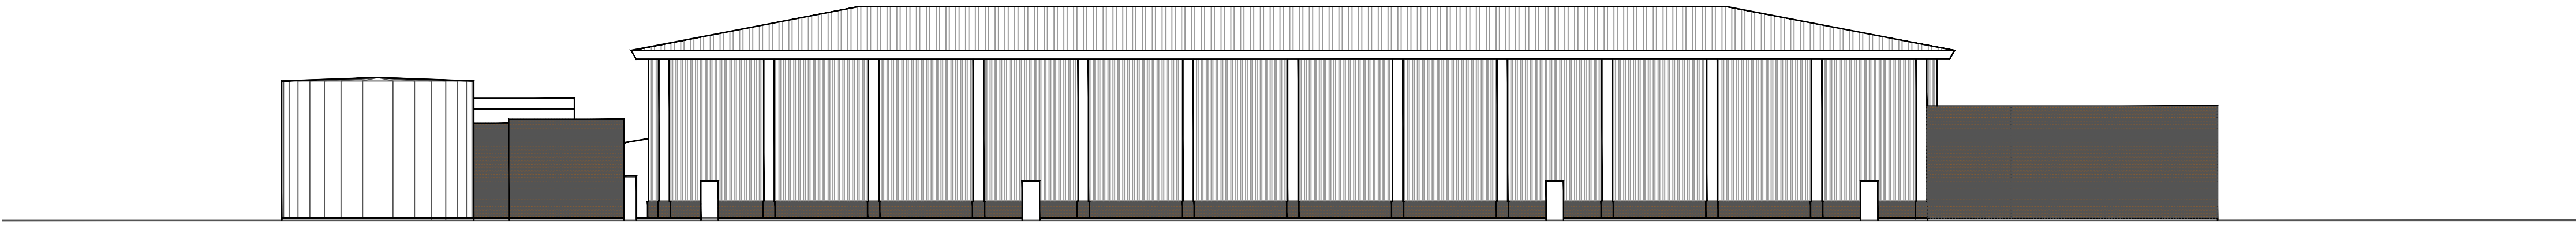

West Elevation

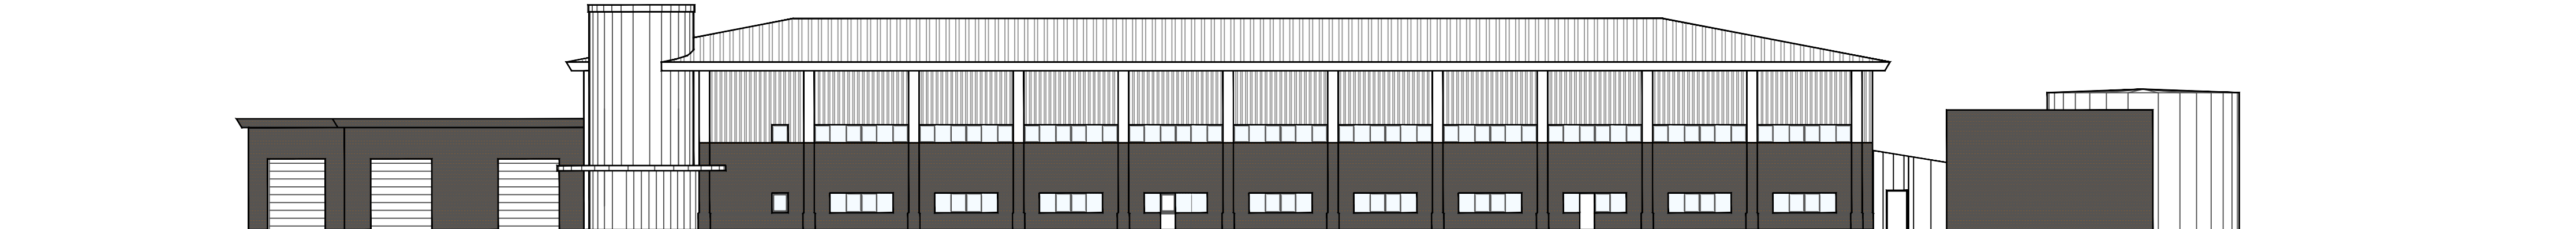

East Elevation

This drawing is copyright and property of ACR. It must not be copied in whole or in part used for manufacture or disclosed without the written consent of ACR.

DO NOT SCALE
REPORT ALL ERRORS AND OMISSIONS
DIMENSIONS TO BE CHECKED ON SITE

No.	Revision/Issue	Chkd	Date
-----	----------------	------	------

Client
AAH Pharmaceuticals Ltd

Project Name and Address
Stonefield Way
Ruislip
Middlesex
HA4 0JP

Title
Existing Elevations

Construction Consultants
Facilities Management

Consulting Engineers
CDM Coordinators



Head Office: Century House,
Hardshaw Street, St Helens, Merseyside WA10 1QU
Tel: +44 (0) 1744 621 669 Fax: +44 (0) 1744 454 040
Web Site: www.acr.org.uk

Drawn	Checked	Date	Scale	Dwg. Size
FW	MJF	Aug. 2014	1:250	A1

Drawing No.
3784 / 103 rev. 0

Status
PLANNING

ACRA/ISO/P01
Issue 7 Template issued 12/03/13