



DO NOT SCALE

REPORT ALL ERRORS AND OMISSIONS
DIMENSIONS TO BE CHECKED ON SITE

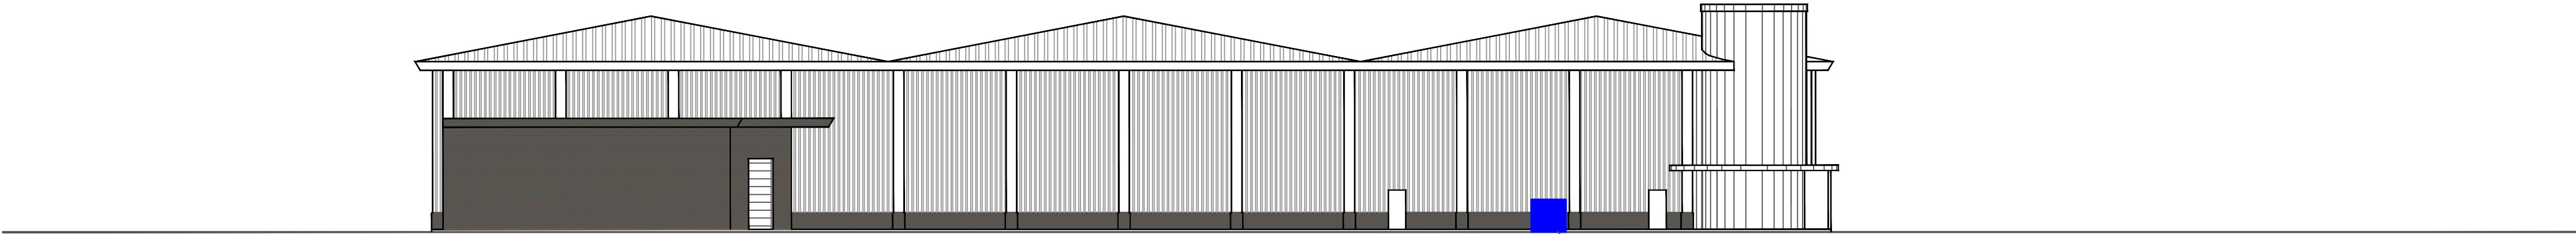


South Elevation


Proposed Adblue tank
please see dwg 13-003-009
for adblue tank details

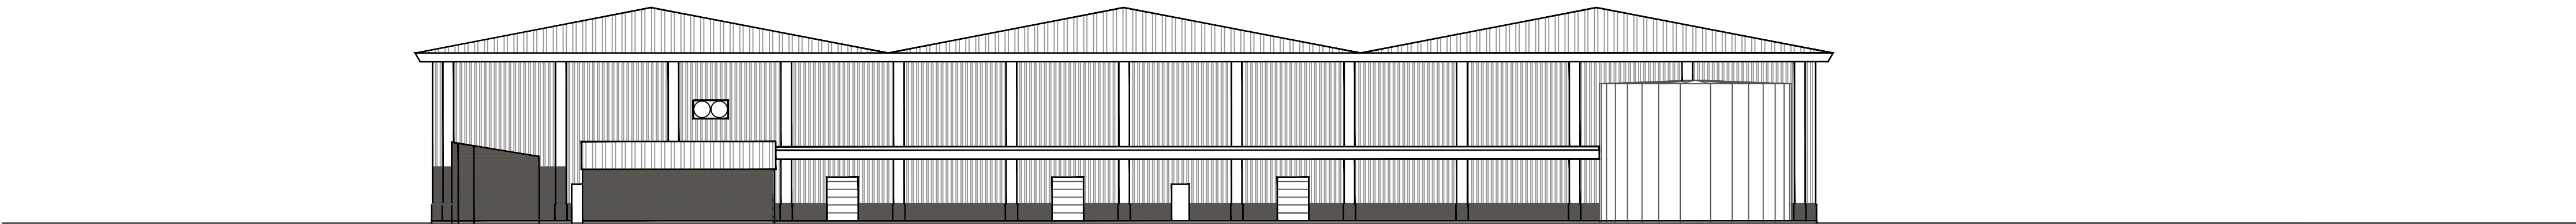

North Elevation

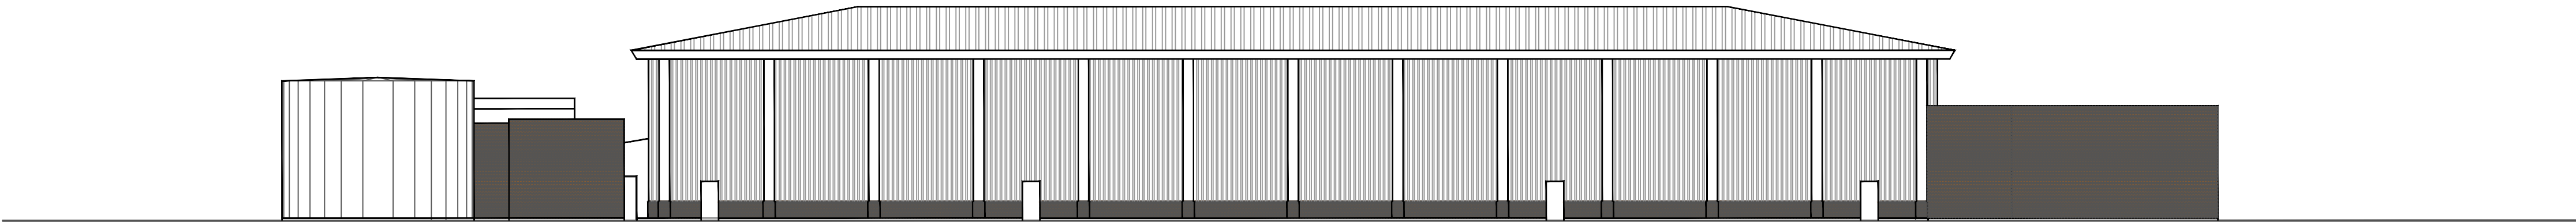

West Elevation

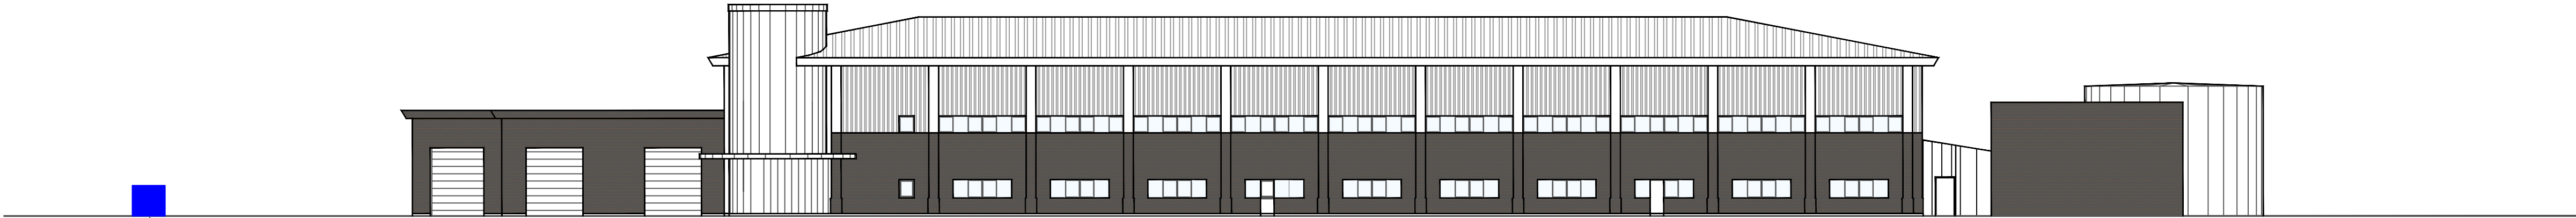

East Elevation

Proposed Adblue tank
please see dwg 13-003-009
for adblue tank details

No.	Revision/Issue	Chkd	Date
-----	----------------	------	------

Client

AAH Pharmaceuticals Ltd

Project Name and Address

Stonefield Way
Ruislip
Middlesex
HA4 0JP

Title

Proposed Elevations

Construction Consultants
Facilities Management

Consulting Engineers
CDM Coordinators



Head Office: Century House,
Hardshaw Street, St Helens, Merseyside WA10 1QU
Tel: +44 (0) 1744 621 669 Fax: +44 (0) 1744 454 040
Web Site: www.acr.org.uk

Drawn	Checked	Date	Scale	Dwg. Size
FW	MJF	Aug. 2014	1:250	A1

Drawing No.

3784 / 104 rev. 0

Status

PLANNING

ACRA/ISO/P01

Issue 7

Template issued 12/03/13