




PROPOSED FRONT ELEVATION



PROPOSED SIDE ELEVATION



PROPOSED REAR ELEVATION

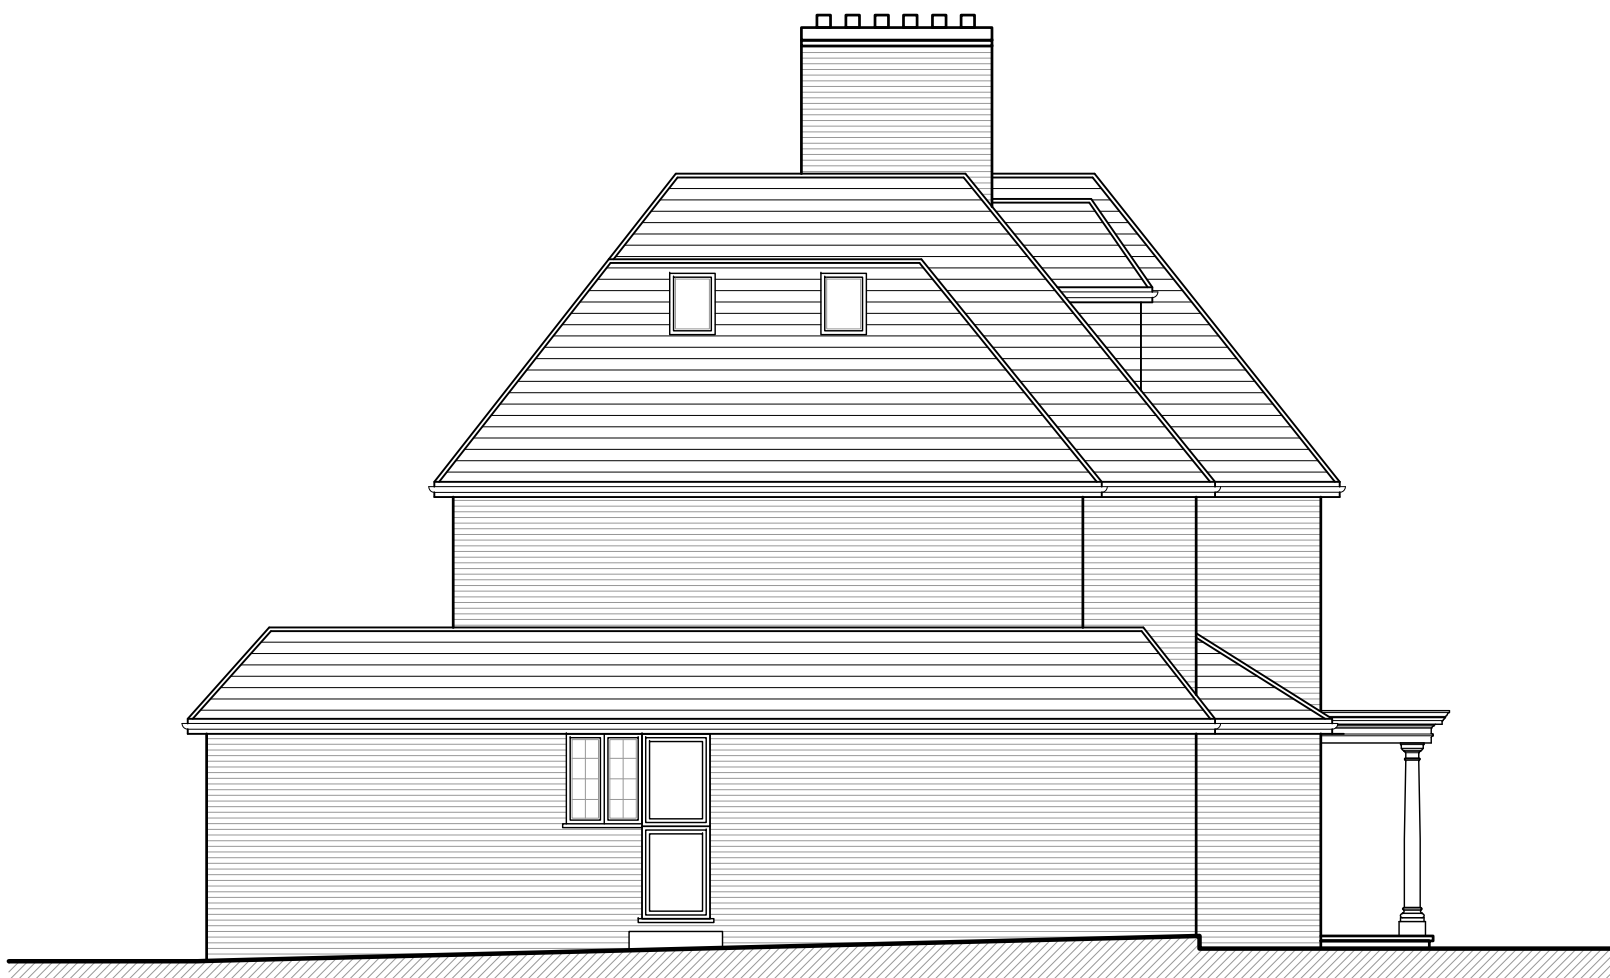

PROPOSED SIDE ELEVATION

B	22.11.21	AMENDED TO SUIT COMMENTS	BR
A	28.09.21	AMENDED TO SUIT COMMENTS	BR
Rev	Date	Description	Init.

Client

MR A DOSHI

Project Title
PROPOSED EXTENSIONS AND ALTERATIONS TO
EXISTING DWELLING
15 LINKSWAY, NORTHWOOD, HA6 2XA

Drawing Title

PROPOSED ELEVATIONS

Cad File	Sheet Size	Scale
P001	A1	1:100
Drawn by	Drawing Date	Approved by
BR	APR 2021	NJ
Project No.	Drawing No.	Revision
1759	P402	B

Juttla Architects

2-4 High Street Ruislip
Middlesex HA4 7AR

1 01923 840077 1 01923 840078
info@juttla-architects.com
juttla-architects.com

This drawing is property of Juttla Architects Ltd © and must not be
copied or otherwise reproduced. All dimensions must be checked on
site before commencing work. No dimensions to be scaled from this
drawing. This drawing was produced using AutoCad 2016.

PLANNING ISSUE