







EXISTING VEHICULAR ACCESS
& DRIVEWAY PARKING AREA
FOR AT LEAST 2 CARS

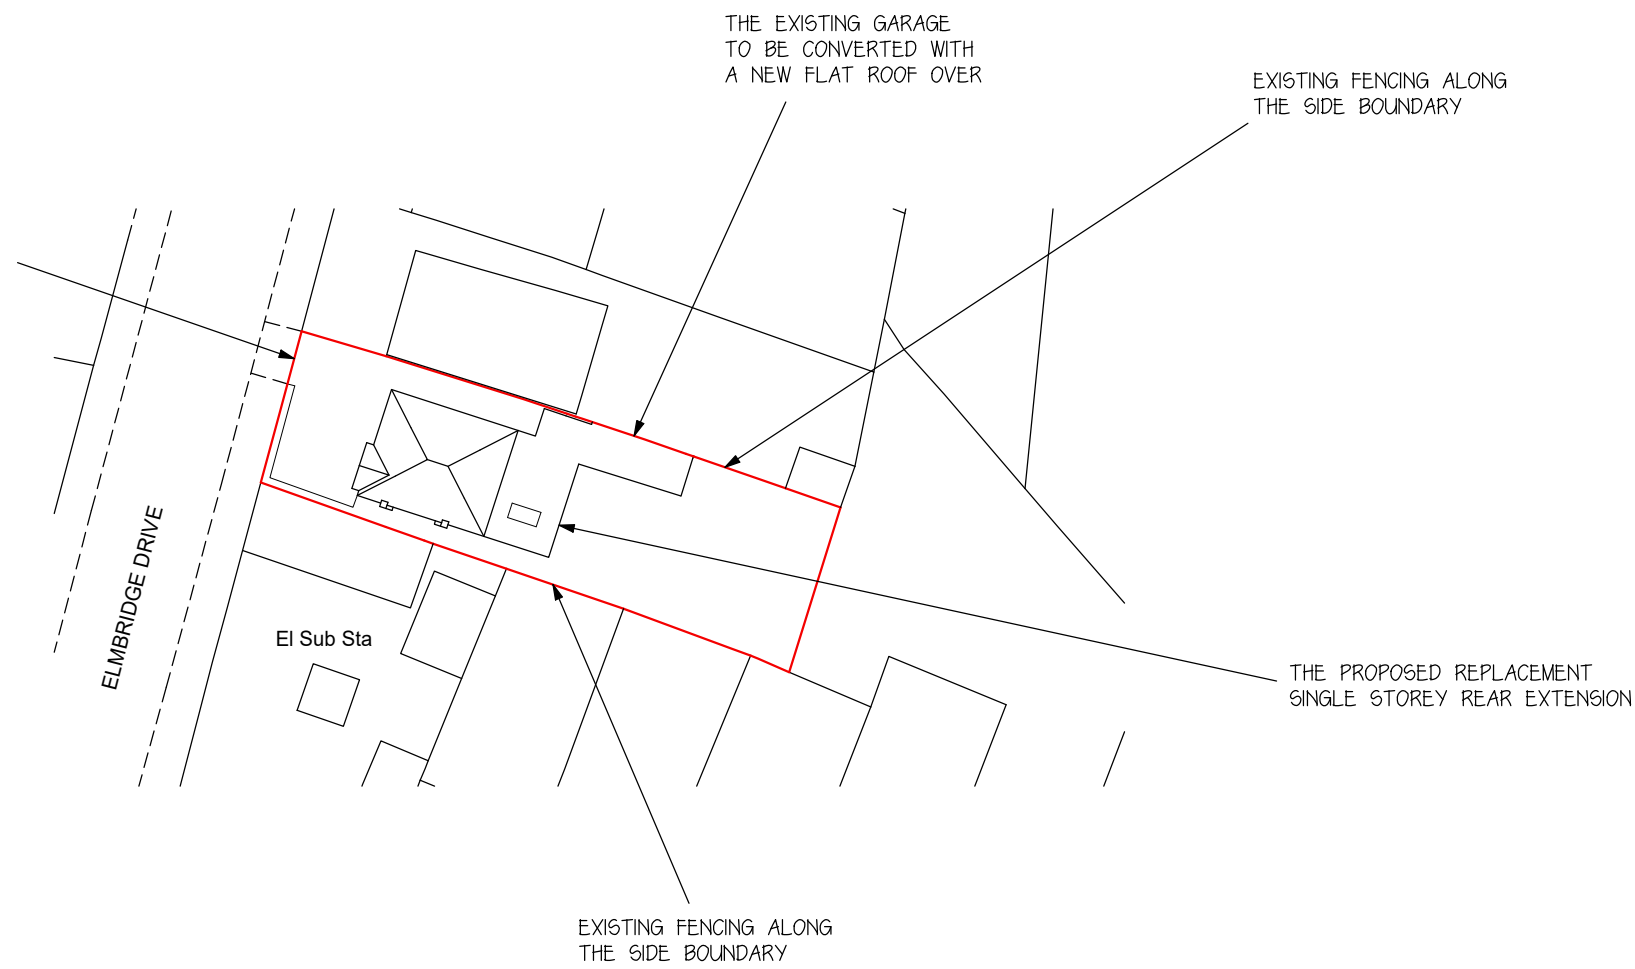


1:500 SITE PLAN



1:1250 LOCATION PLAN

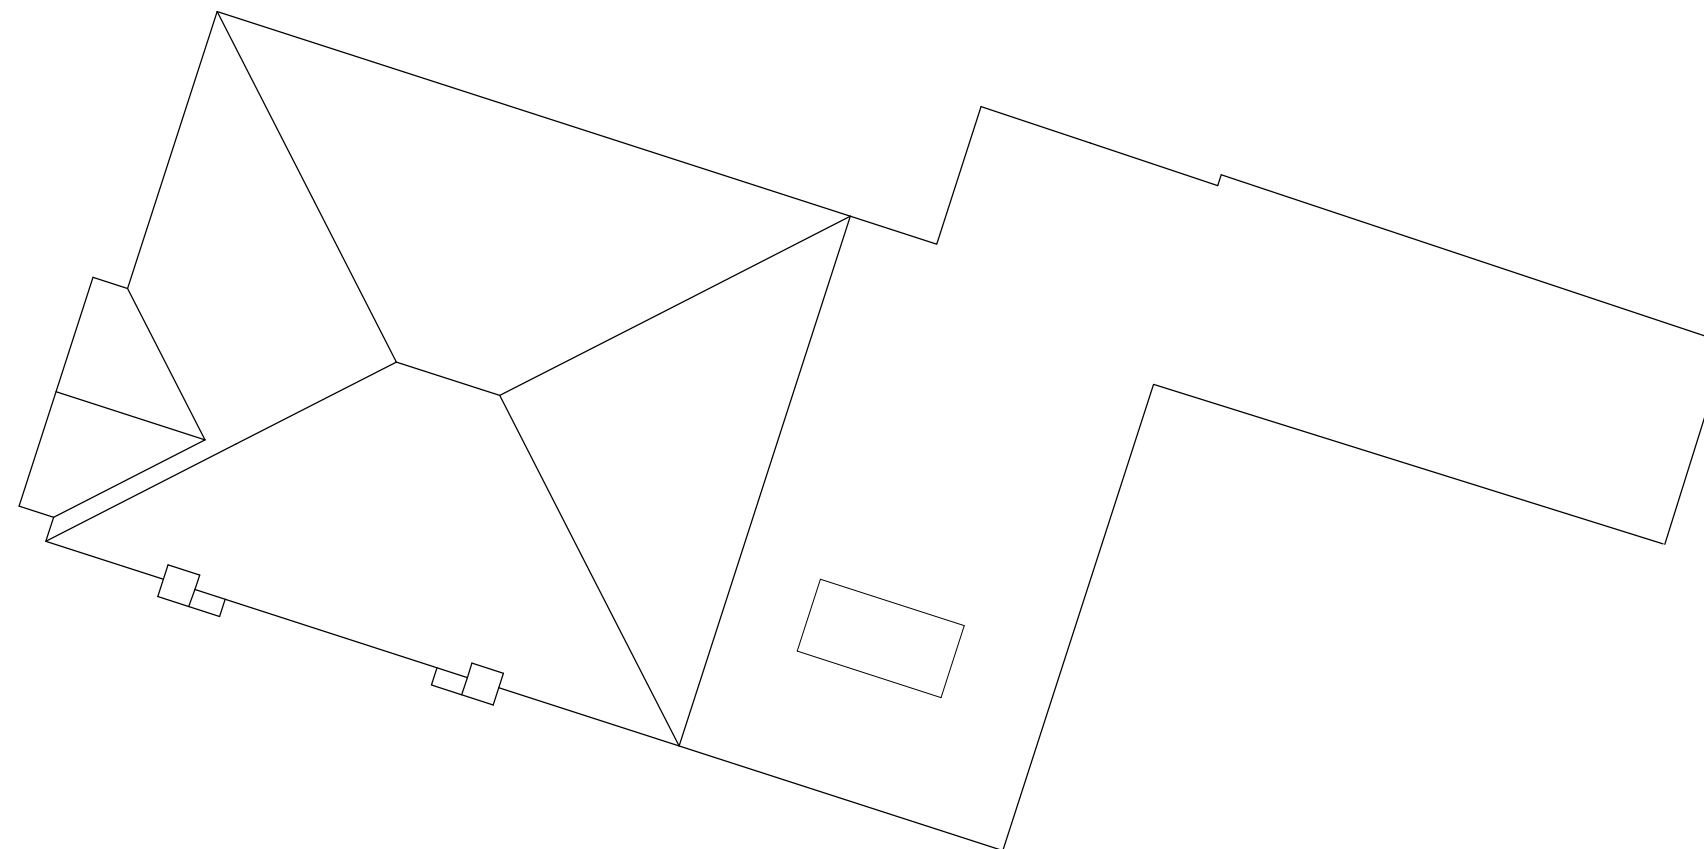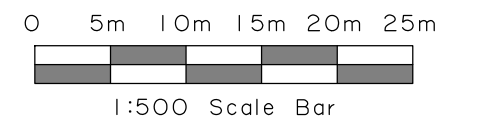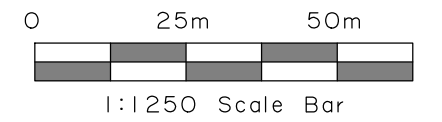

1:100 PROPOSED ROOF PLAN

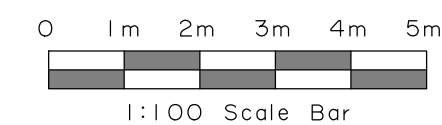

No.	Date	By	Contents
Revisions			
Drawing Title Location Plan & Site Plan			
Project Single storey rear extension and garage conversion			
Scale		Date	Drawn by
As stated		September 2026	SD
Client Details Mr & Mrs Walter 2 Elmbridge Drive Ruislip HA4 7XB			
Drg.No.		Rev.	
ED PA 03		A	