



Garage for
19 Iver Lane

Existing
manhole

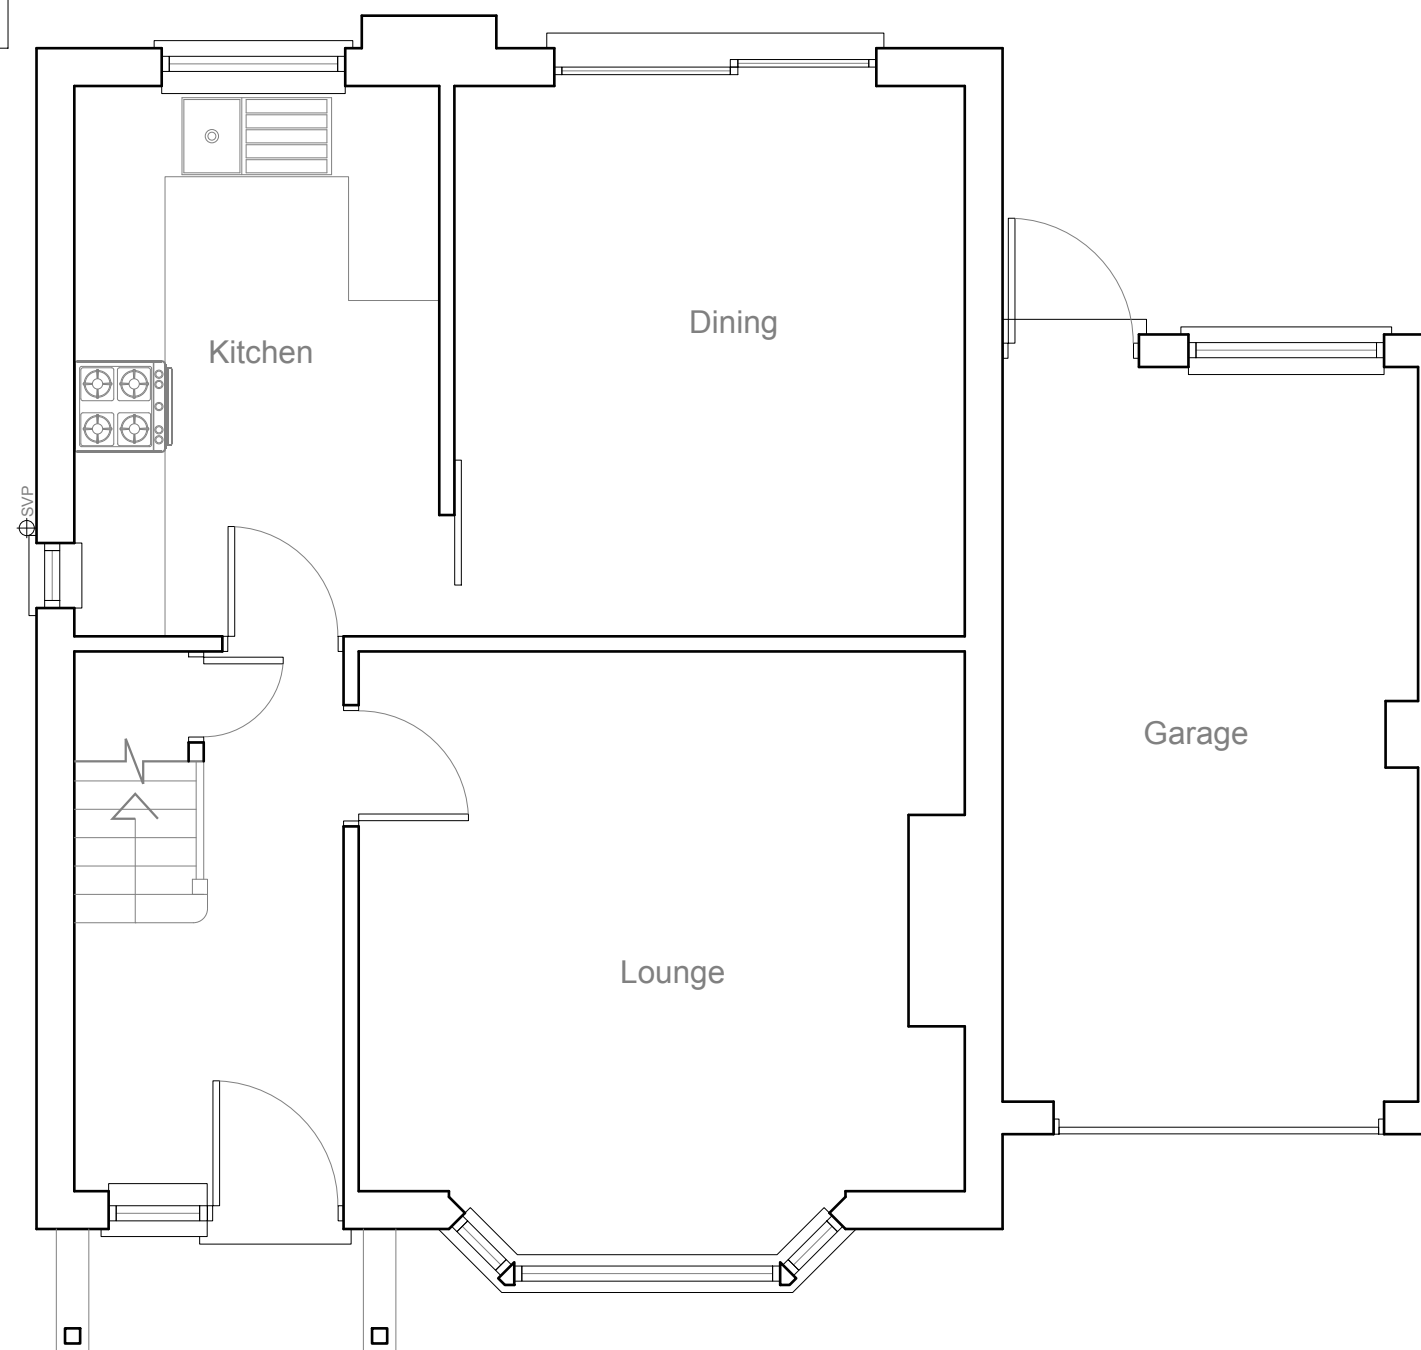

EXISTING
GROUND FLOOR PLAN 1:50

1:50

 

Neighbouring Property
2 Bullrush Grove

Modhwadia
Design
Services

Project:
23 Iver Lane
Uxbridg
UB8 2JD

Title:
Existing
Ground floor plan

Scale: 1:50 @ A3
Date: Sept 2021
Drawing No.:
MD6082/HH-02/SP
Revision


239 Western Road, Southall, Middx, UB2 5HS
Tel: 020 8571 1369
modhwadia_designservices@hotmail.co.uk



Modhwadia Design Services	Project:	Title:	Scale: 1:50 @ A3				
	23 Iver Lane	Existing	Date: Sept 2021				
	Uxbridg	First floor plan	Drawing No.:				
	UB8 2JD		MD6082/HH-03/SP				
			Revision				
239 Western Road, Southall, Middx, UB2 5HS							
Tel: 020 8571 1369							
modhwadia_designservices@hotmail.co.uk							




Modhwadia Design Services	Project: 23 Iver Lane Uxbridg UB8 2JD	Title: Existing Loft plan	Scale: 1:50 @ A3									
			Date: Sept 2021									
			Drawing No.:									
			MD6082/HH-04/SP									
			Revision <table><tr><td></td><td></td><td></td><td></td><td></td></tr><tr><td></td><td></td><td></td><td></td><td></td></tr></table>									
239 Western Road, Southall, Middx, UB2 5HS Tel: 020 8571 1369 modhwadia_designservices@hotmail.co.uk												

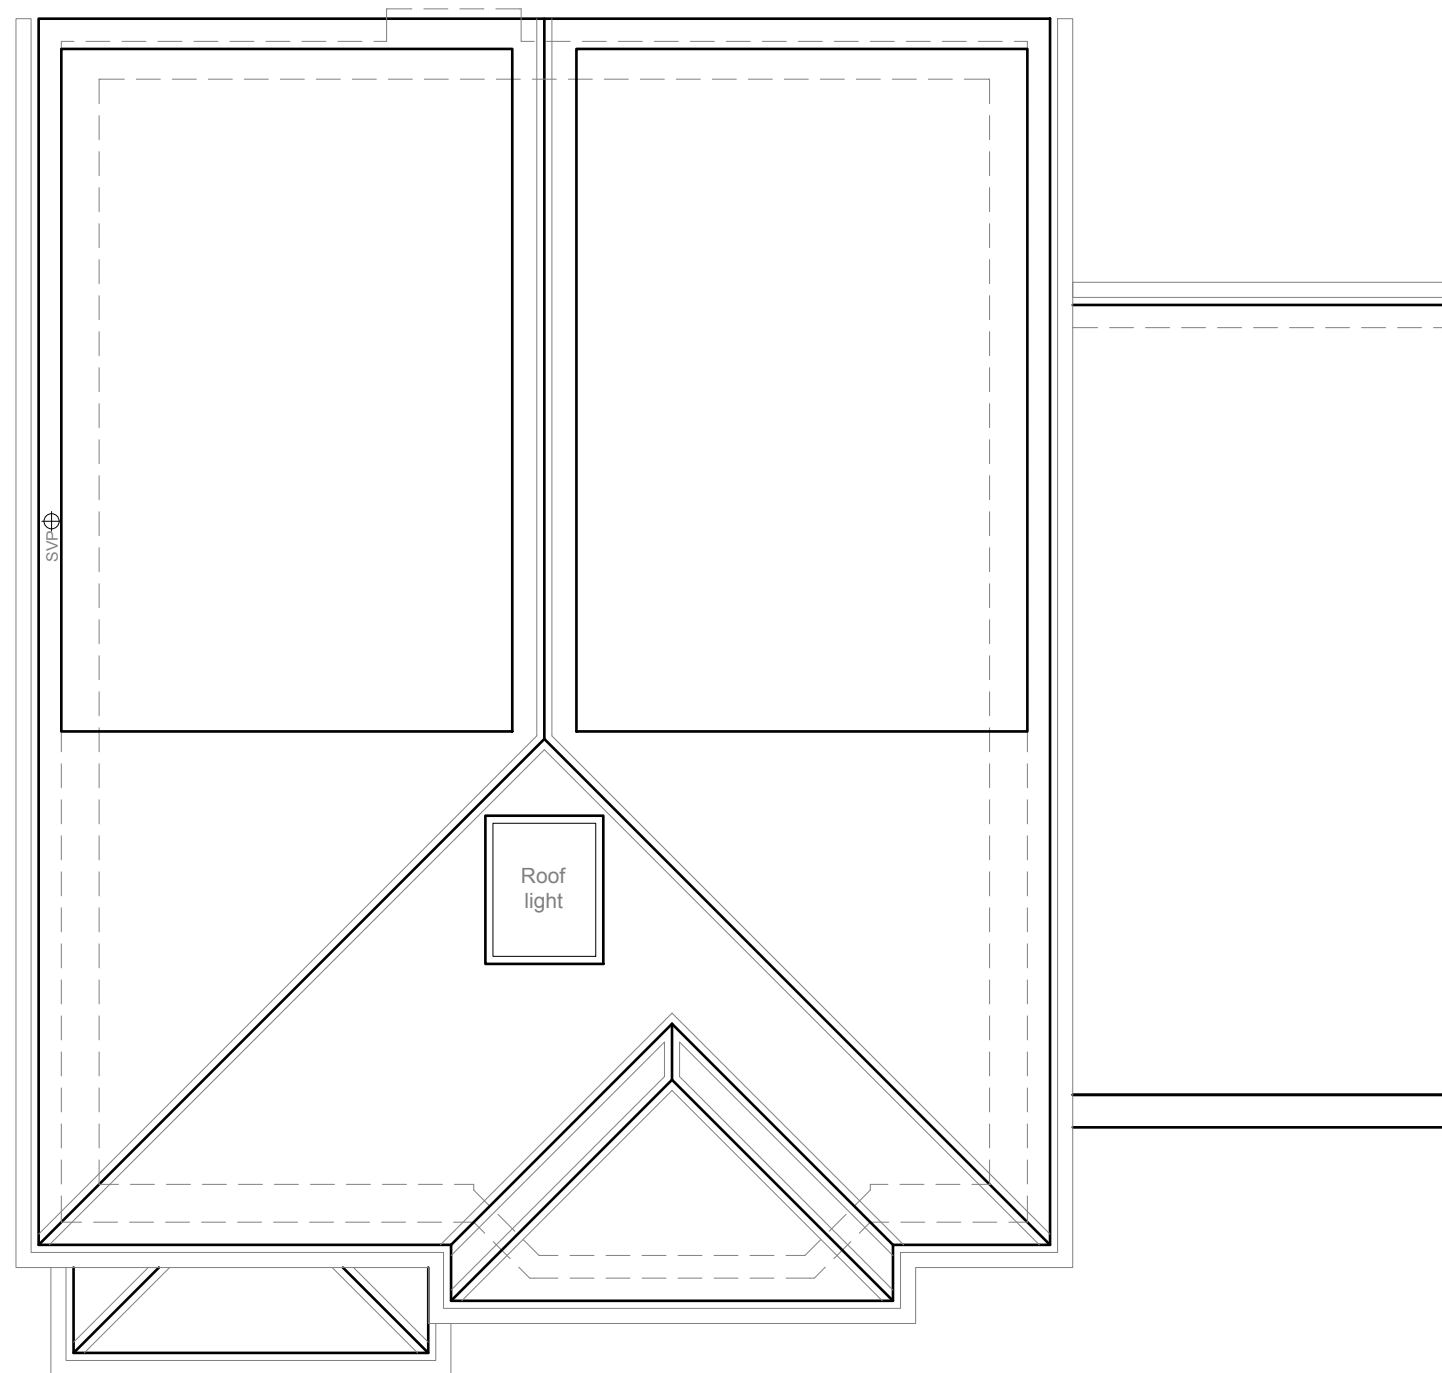

EXISTING
ROOF PLAN 1:50


1:50

 

Modhwadia Design Services	Project:	Title:	Scale: 1:50 @ A3
	23 Iver Lane	Existing	Date: Sept 2021
	Uxbridg	Roof plan	Drawing No.:
	UB8 2JD		MD6082/HH-05/SP
			Revision
239 Western Road, Southall, Middx, UB2 5HS			
Tel: 020 8571 1369			
modhwadia_designservices@hotmail.co.uk			




EXISTING
FRONT ELEVATION 1:100

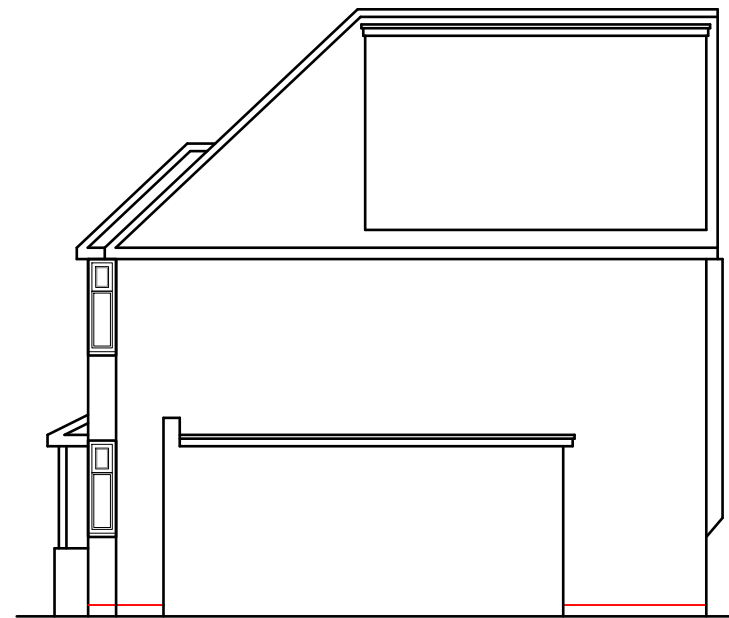

EXISTING
SIDE ELEVATION 1:100



EXISTING
REAR ELEVATION 1:100

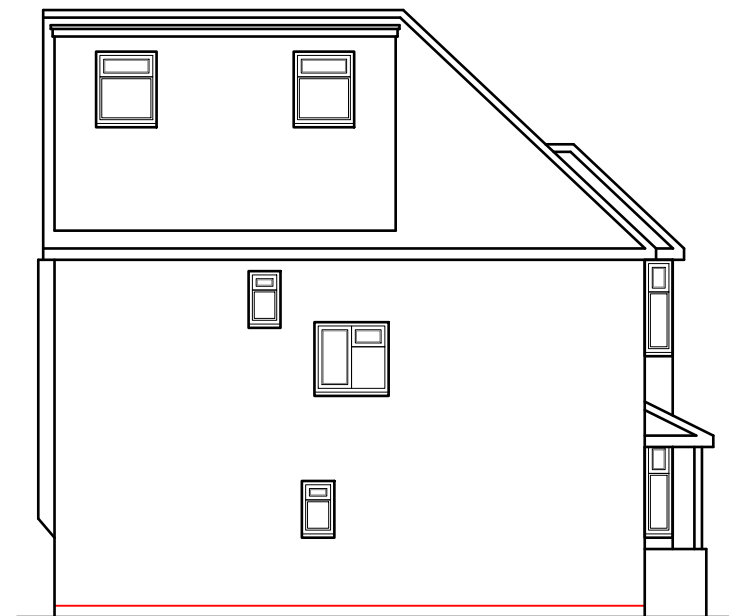

EXISTING
SIDE ELEVATION 1:100



Modhwadia Design Services	Project:	Title:	Scale: 1:100 @ A3
	23 Iver Lane	Existing Elevations	Date: Sept 2021
	Uxbridg		Drawing No.:
	UB8 2JD		MD6082/HH-06/SP
			Revision
239 Western Road, Southall, Middx, UB2 5HS Tel: 020 8571 1369 modhwadia_designservices@hotmail.co.uk			