



Site Location Plan
Scale 1:1250

Scale Bar 1:1250



Block Plan Scale 1:500

Scale Bar 1:500



Front View

No 95
Neighboring 2.9M Extension

No 93
Proposed Site

No 91
Neighboring 6M Extension



Rear View

NOT APPROVED FOR CONSTRUCTION

ARSEN ARCHITECTURE LTD Architectural Designers No 3 Berkeley Square Hemel Hempstead HP2 7QR MOB: 07459127172 EMAIL: arsen_dhil@yahoo.com	NOTES 1. THIS DRAWING IS TO BE READ IN CONJUNCTION WITH ALL RELEVANT ARCHITECTURAL AND ENGINEERING DWGS	REVISION	DESCRIPTION	DATE	PROJECT	DRAWING TITLE				
					Proposed 4M Rear Extension and Outbuilding 93 Minterne Wayhe UB4 0PF	Site Location Plan & Site Photos				
					CLIENT Mr Annalingam Thusyanthan 93 Minterne Wayhe UB4 0PF	SCALE	1:1250	1:500	PAPER.SIZE	A3
						DATE	16.3.25		STATUS	PA
						JOB.NO.	THUSY		DRAWN	SA
				DWG.NO.		PA-01		REVISION		
THIS DRAWING IS SUBJECT TO COPYRIGHT DO NOT REPRODUCE THIS DRAWING WITHOUT PRIOR PERMISSION										



Scale 1:100

ARSEN ARCHITECTURE LTD
Architectural Designers
No 3 Berkeley Square
Hemel Hempstead HP2 7QR

MOB:
07459 127172
EMAIL:
arsen_dhil@yahoo.com

- NOTES
- 1. THIS DRAWING IS TO BE READ IN CONJUNCTION WITH ALL RELEVANT ARCHITECTURAL AND ENGINEERING DWGS
 - 2. CONTRACTOR SHALL BE RESPONSIBLE FOR NECESSARY TEMPORARY WORKS,STABILITY, STRUCTURAL INTEGRITY OF THE BUIDLING AND ROADWAYS DURING DEMOLITION AND CONSTRUCTION OF THE BUILDING

 - AMENDED

REVISION	DESCRIPTION	DATE

THIS DRAWING IS SUBJECT TO COPYRIGHT DO NOT REPRODUCE THIS DRAWING WITHOUT PRIOR PERMISSION

PROJECT

Proposed 4M Rear Extension and Outbuilding
93 Minterne Wayhe UB4 0PF

CLIENT





Mr Annalingam Thusyanthan
93 Minterne Wayhe UB4 0PF

TEL: FAX: EMAIL:

DRAWING TITLE

Existing & Proposed
Ground Floor & Roof Plan


SCALE	1:100	@A1	
DATE	26.09.26	STATUS	PA
JOB.NO.	THUSY	DRAWN	SA
DWG.NO.	PA-02	REVISION	

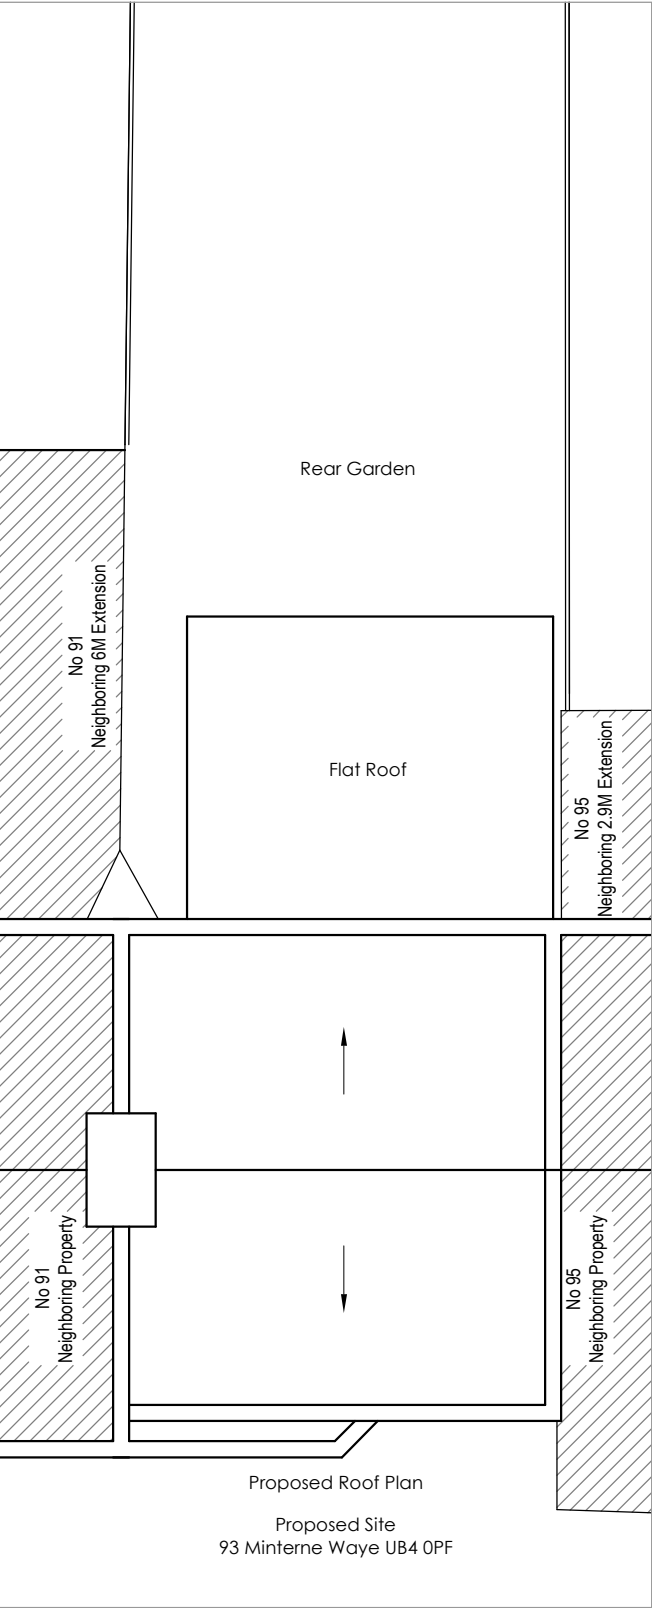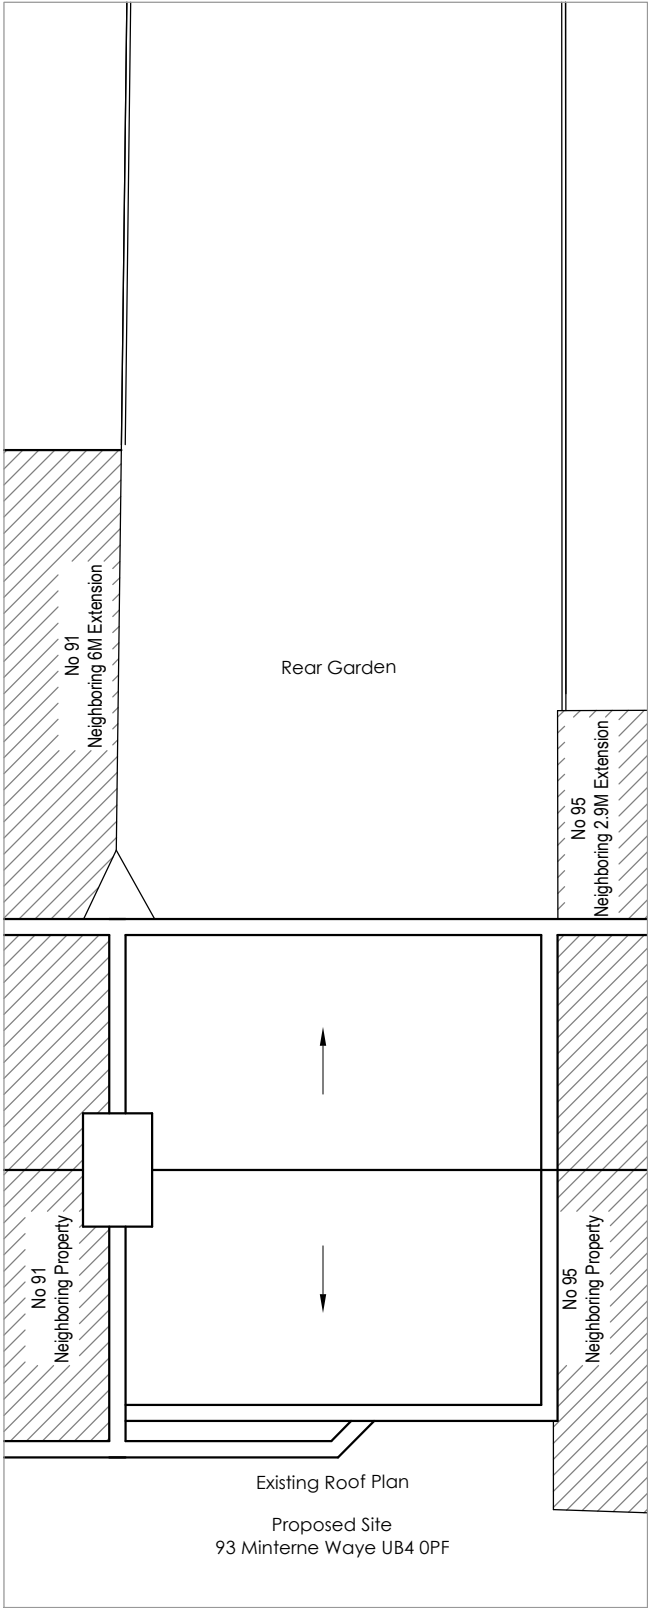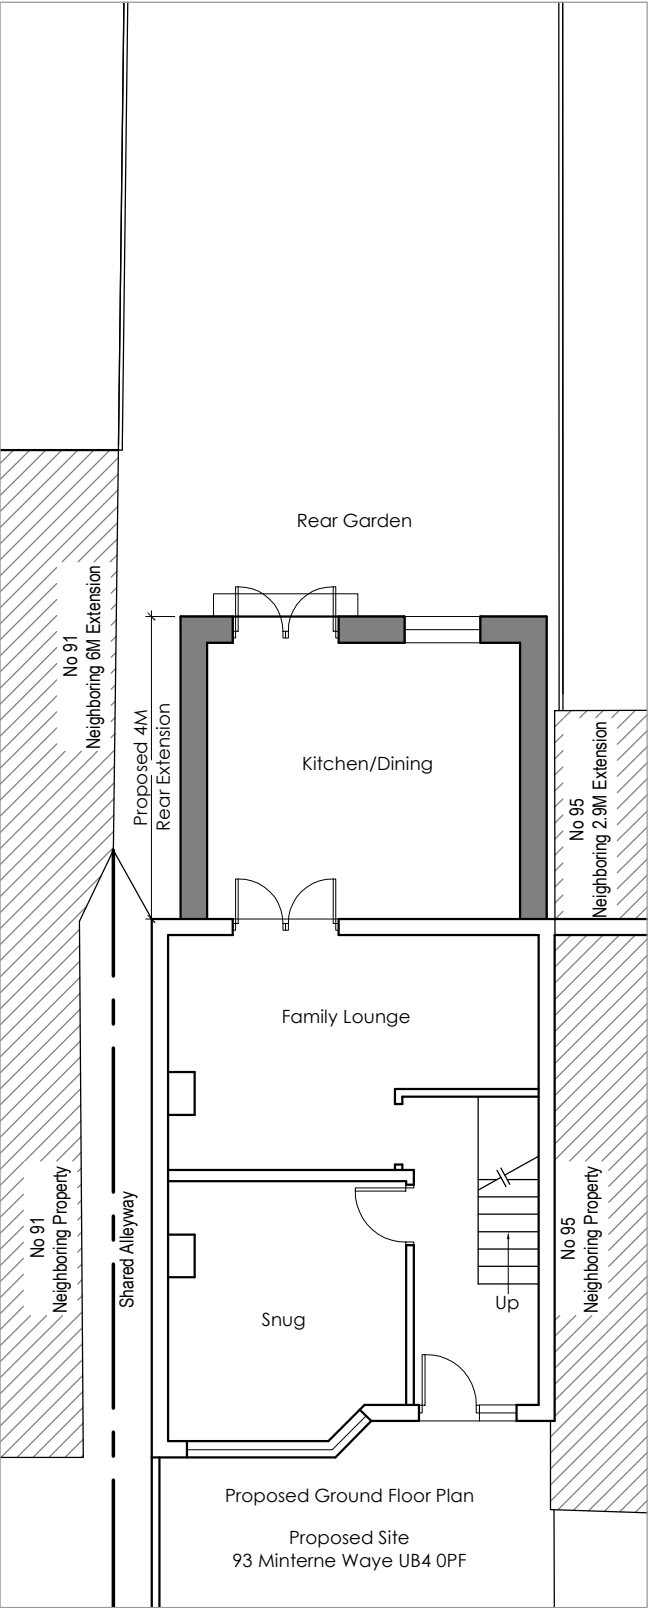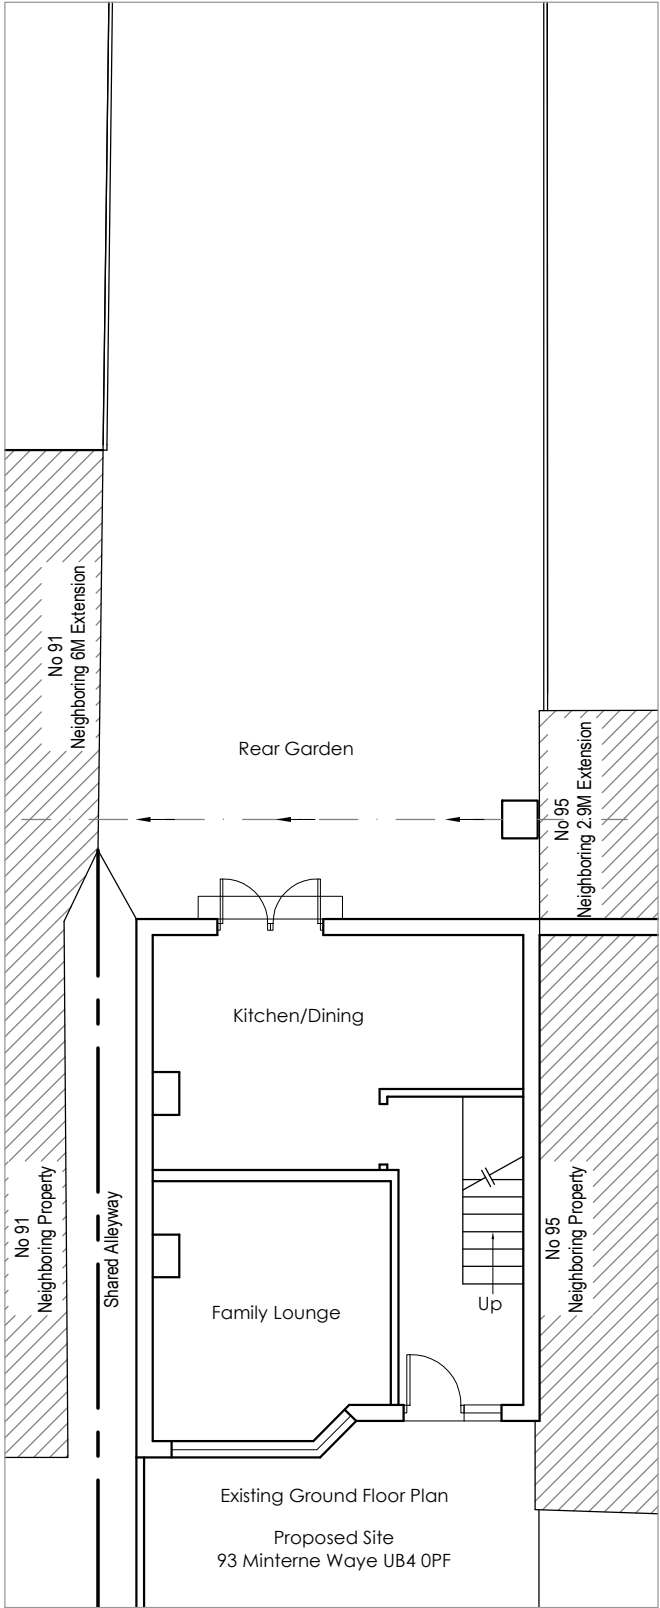



Proposed Site
93 Minterne Waye UB4 0PF

Proposed Materials
All materials to match existing Property
Brick to match existing
UPVC Windows & Doors
Rain water Goods to match Existing

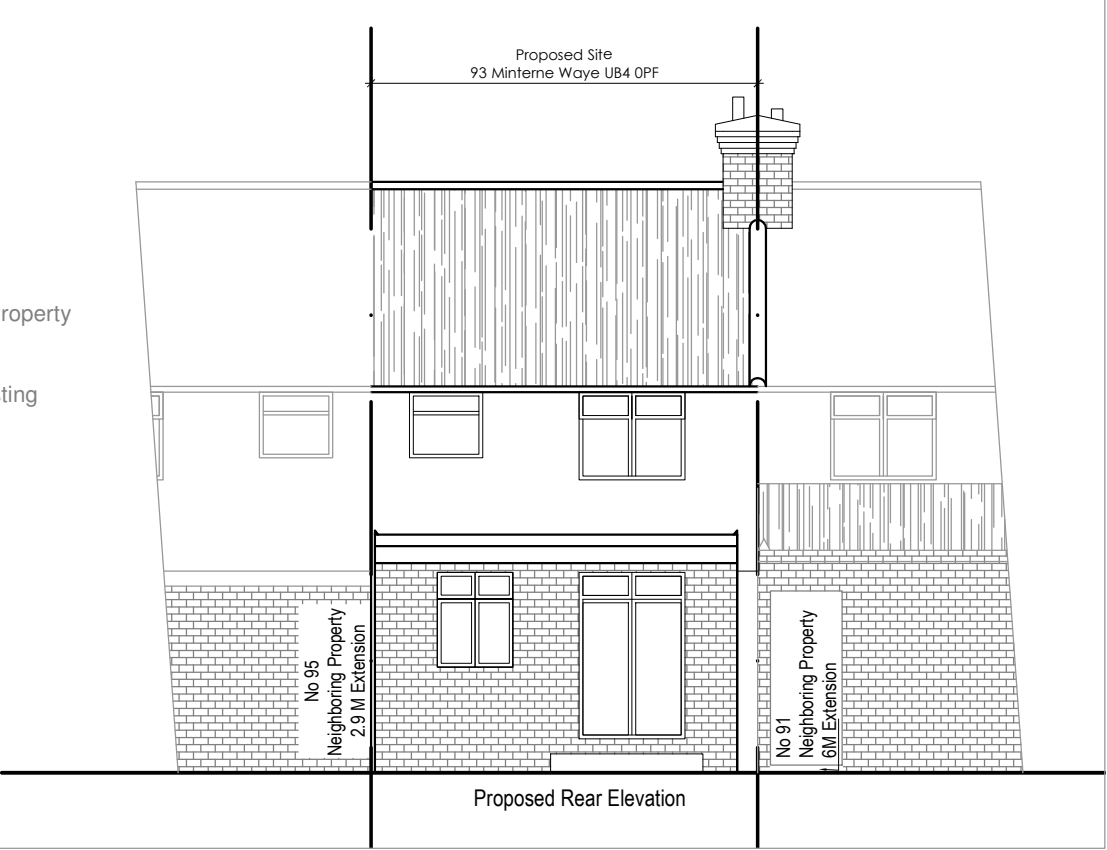

Proposed Site
93 Minterne Waye UB4 0PF



Scale 1:100

ARSEN ARCHITECTURE LTD
Architectural Designers
No 3 Berkeley Square
Hemel Hempstead HP2 7QR

MOB:

07459 127172


EMAIL:

arsen_dhil@yahoo.com


NOTES

1. THIS DRAWING IS TO BE READ IN CONJUNCTION WITH ALL RELEVANT ARCHITECTURAL AND ENGINEERING DWGS
2. CONTRACTOR SHALL BE RESPONSIBLE FOR NECESSARY TEMPORARY WORKS,STABILITY, STRUCTURAL INTEGRITY OF THE BUIDLING AND ROADWAYS DURING DEMOLITION AND CONSTRUCTION OF THE BUILDING


***** - AMENDED

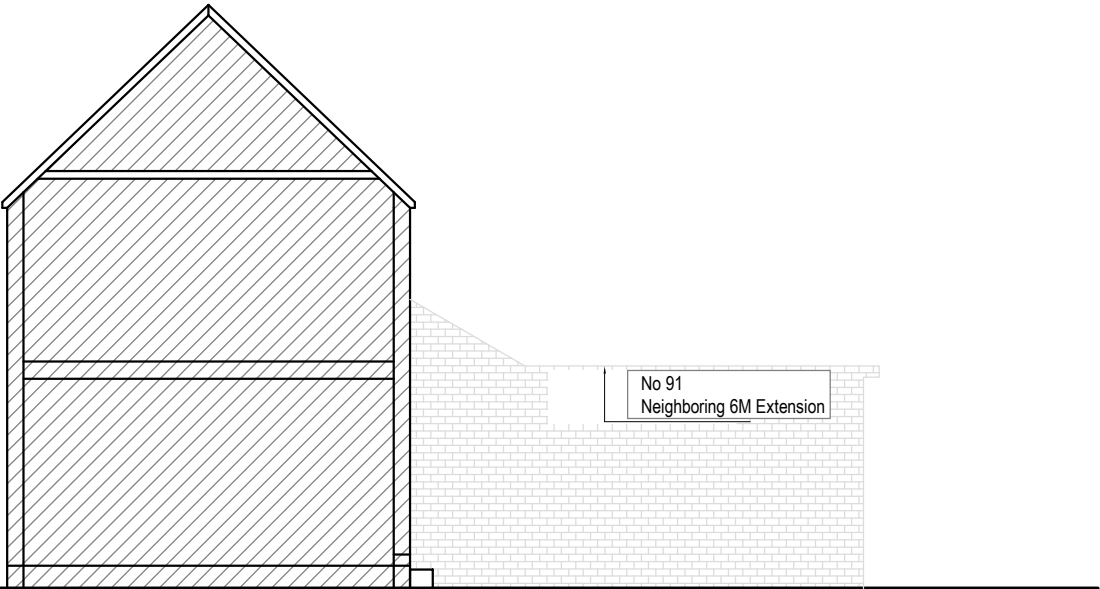


Existing Flank wall Elevation from Property No 91

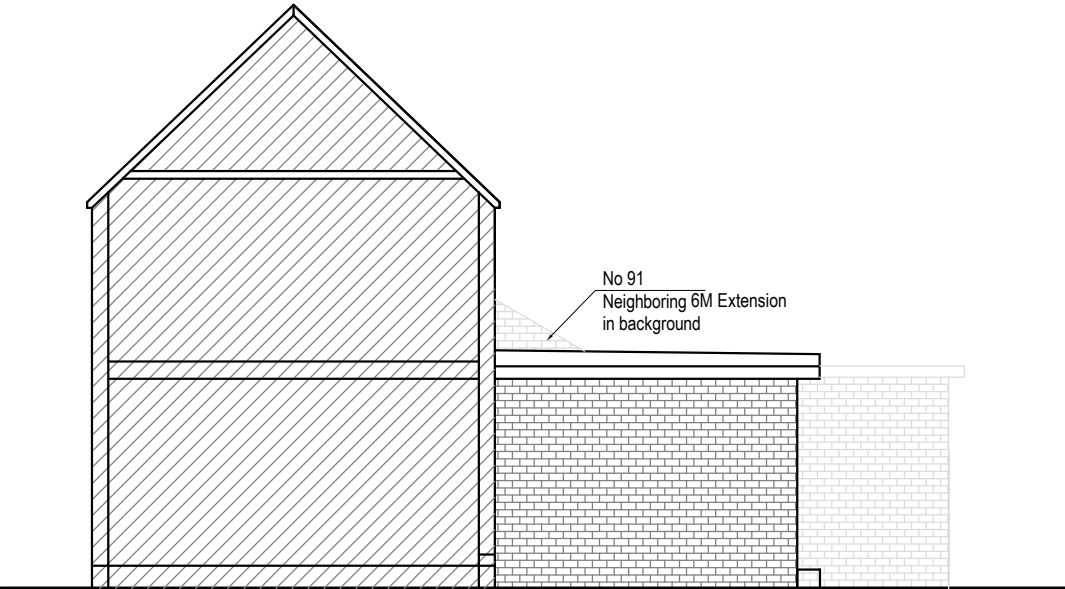

Proposed Flank Wall Elevation from Property No 91

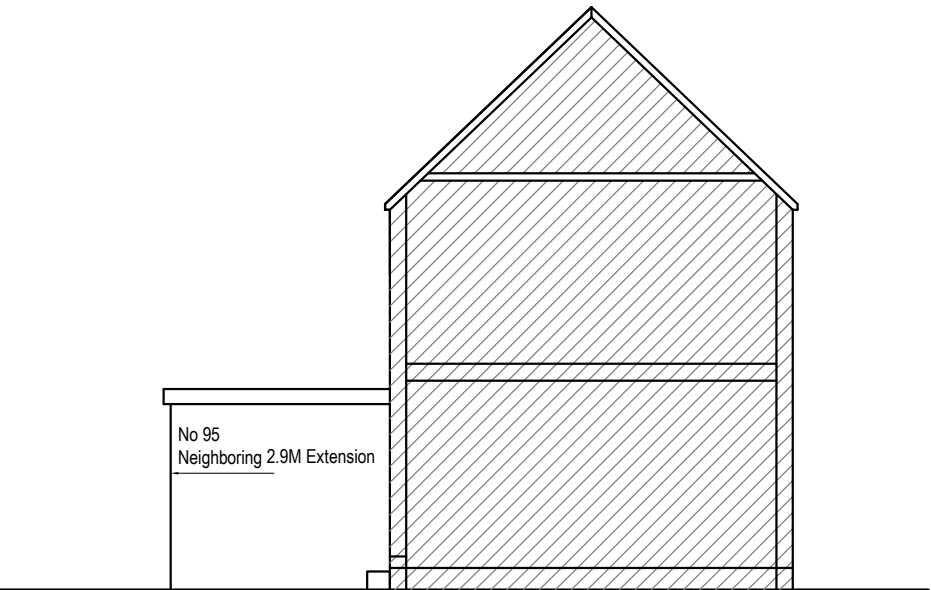

Existing Side Elevation from Property No 95

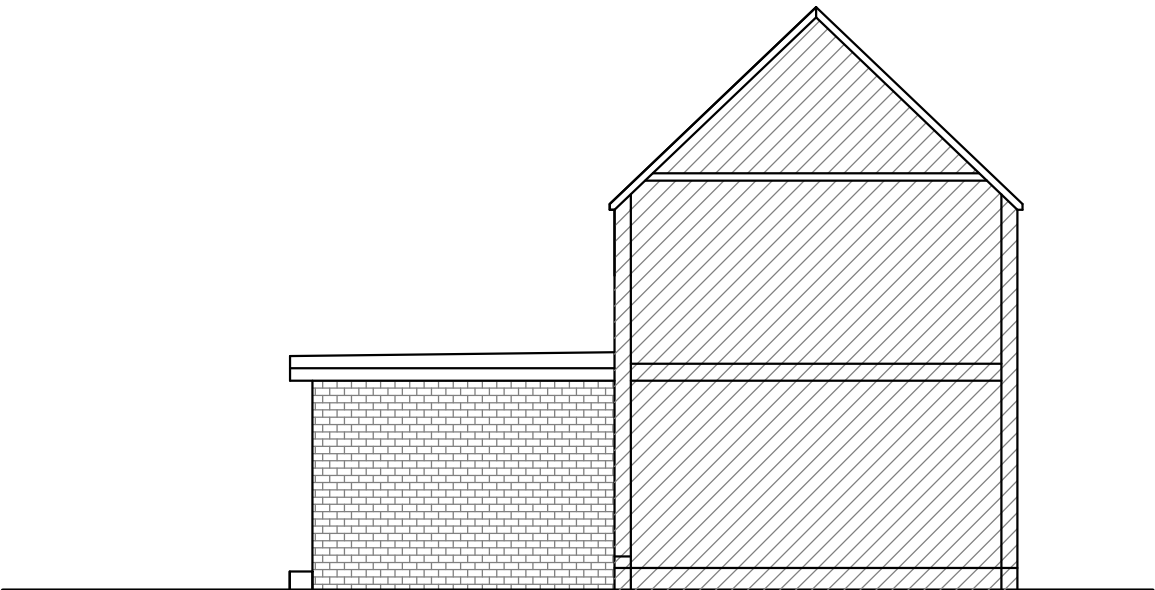

Proposed Side Elevation from Property No 95

REVISION	DESCRIPTION	DATE








THIS DRAWING IS SUBJECT TO COPYRIGHT DO NOT REPRODUCE THIS DRAWING WITHOUT PRIOR PERMISSION

PROJECT
Proposed 4M Rear Extension and Outbuilding 93 Minterne Wayhe UB4 0PF

CLIENT
Mr Annalingam Thusyanthan 93 Minterne Wayhe UB4 0PF
TEL: FAX: EMAIL:

DRAWING TITLE
Existing & Proposed Elevations

SCALE	1:100 @A1		
DATE	26.09.26	STATUS	PA
JOB.NO.	THUSY	DRAWN	SA
DWG.NO.	PA-03	REVISION	

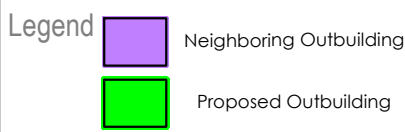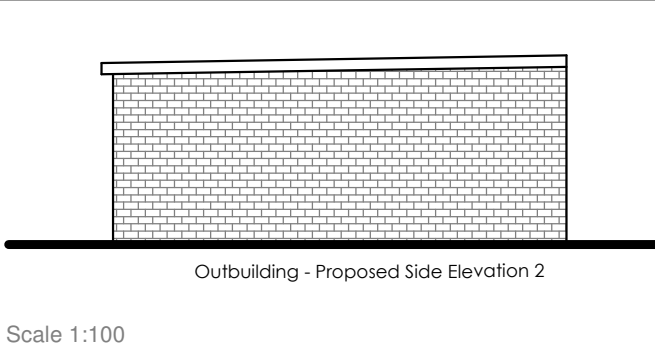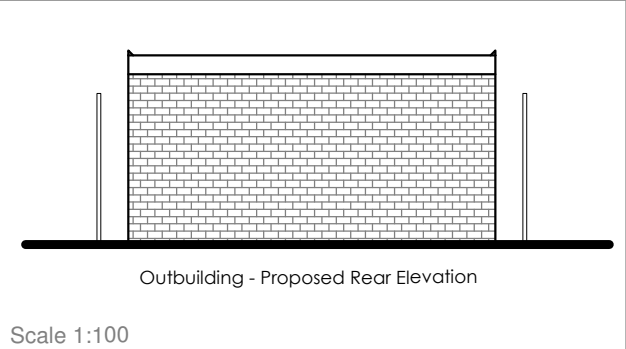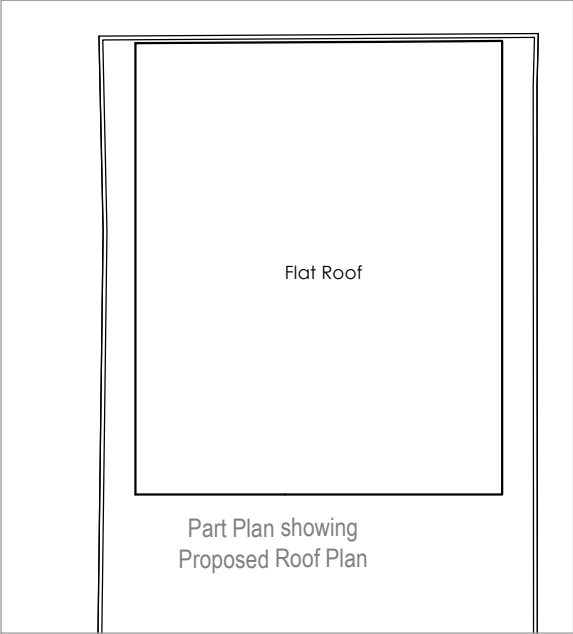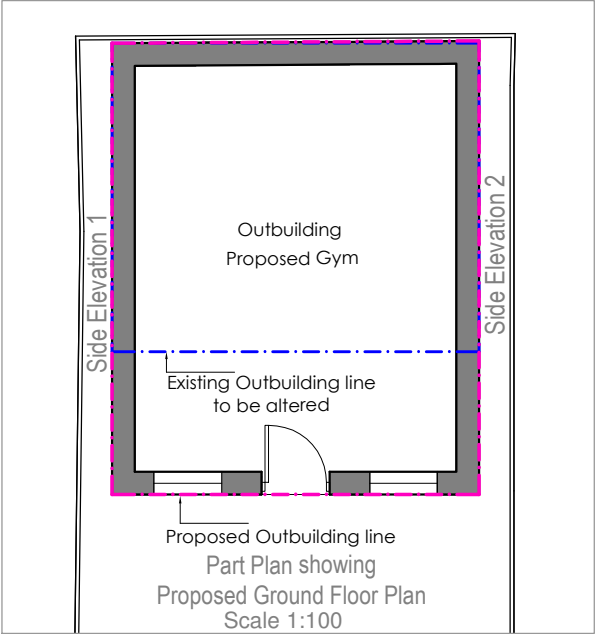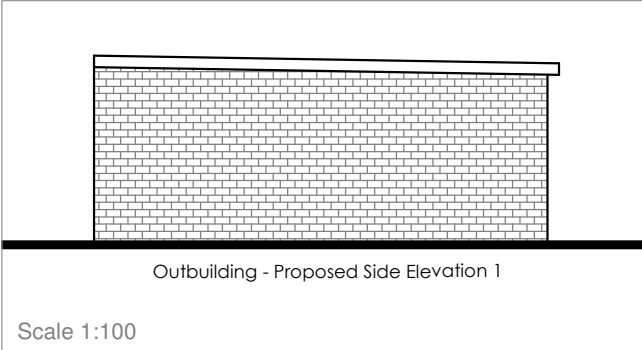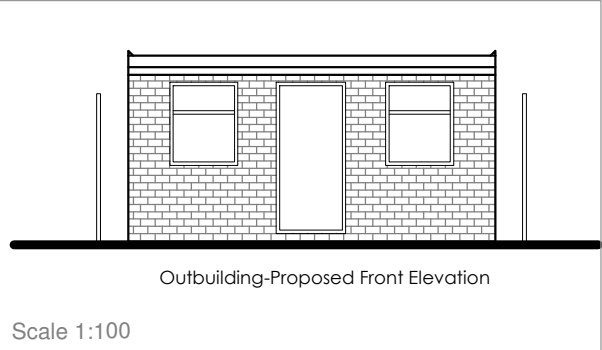

Outbuilding - Used for the purpose incidental to enjoyment of the dwelling house
Outbuilding - Brick Finish
UPVC Windows/Doors
Warm Deck Flat Roof



Scale 1:100

ARSEN ARCHITECTURE LTD
Architectural Designers
No 3 Berkeley Square
Hemel Hempstead HP2 7QR

MOB:
07459 127172
EMAIL:
arsen_dhil@yahoo.com

- NOTES
- THIS DRAWING IS TO BE READ IN CONJUNCTION WITH ALL RELEVANT ARCHITECTURAL AND ENGINEERING DWGS
 - CONTRACTOR SHALL BE RESPONSIBLE FOR NECESSARY TEMPORARY WORKS,STABILITY, STRUCTURAL INTEGRITY OF THE BUIDLING AND ROADWAYS DURING DEMOLITION AND CONSTRUCTION OF THE BUILDING

* - AMENDED

REVISION	DESCRIPTION	DATE

THIS DRAWING IS SUBJECT TO COPYRIGHT DO NOT REPRODUCE THIS DRAWING WITHOUT PRIOR PERMISSION

PROJECT

Proposed 4M Rear Extension and Outbuilding
93 Minterne Wayhe UB4 0PF

CLIENT


Mr Annalingam Thusyanthan
93 Minterne Wayhe UB4 0PF

TEL: FAX: EMAIL:

DRAWING TITLE

Gym Plan and Elevation
Existing & Proposed Block Plan

SCALE	1:100 1:200 @A1		
DATE	26.09.26	STATUS	PA
JOB.NO.	THUSY	DRAWN	SA
DWG.NO.	PA-04	REVISION	

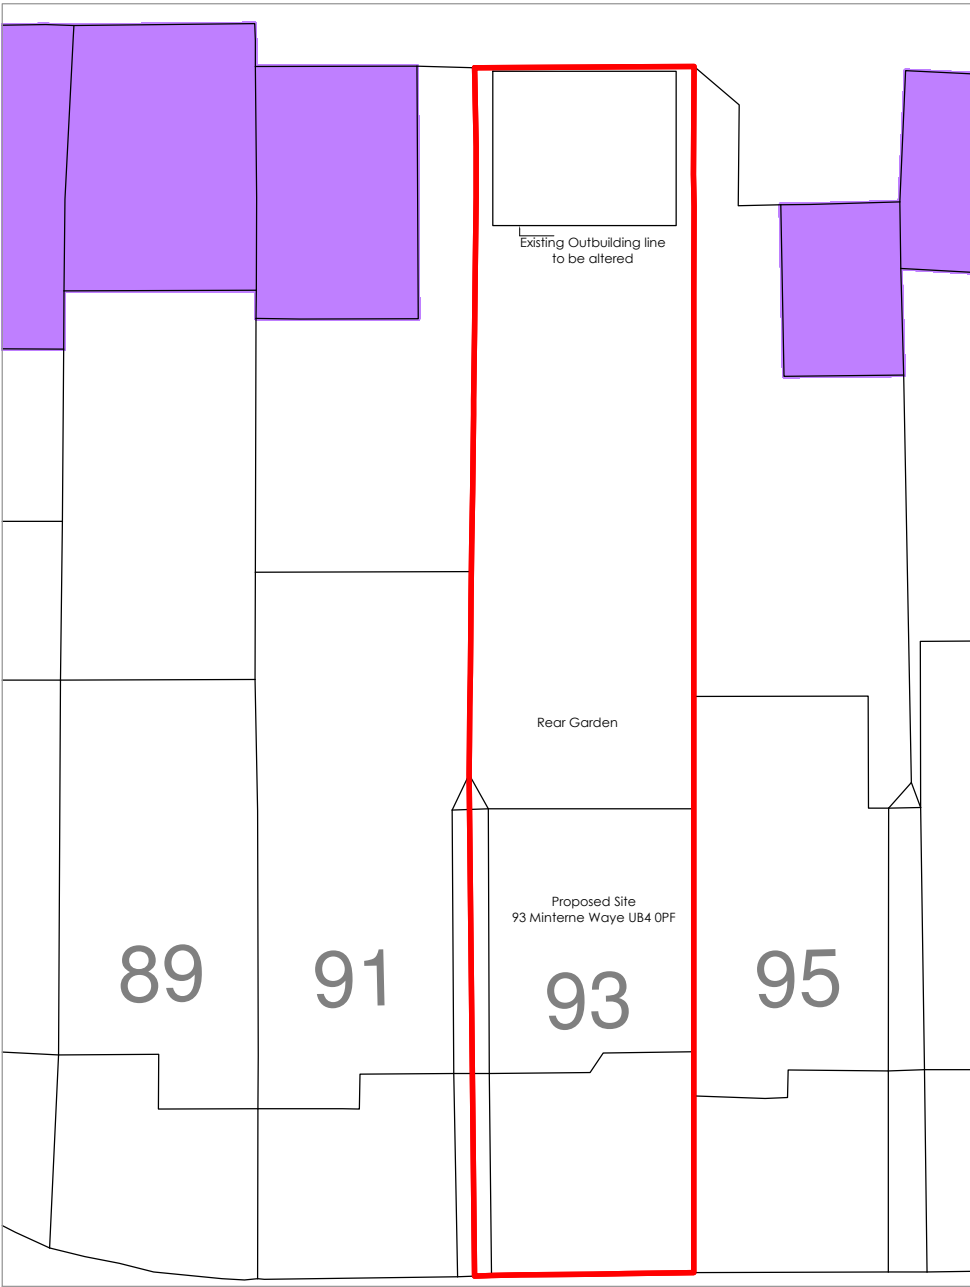

Existing Block Plan showing Neighboring outbuildings
Scale 1:200



Proposed Block Plan showing Neighboring outbuildings
Scale 1:200