



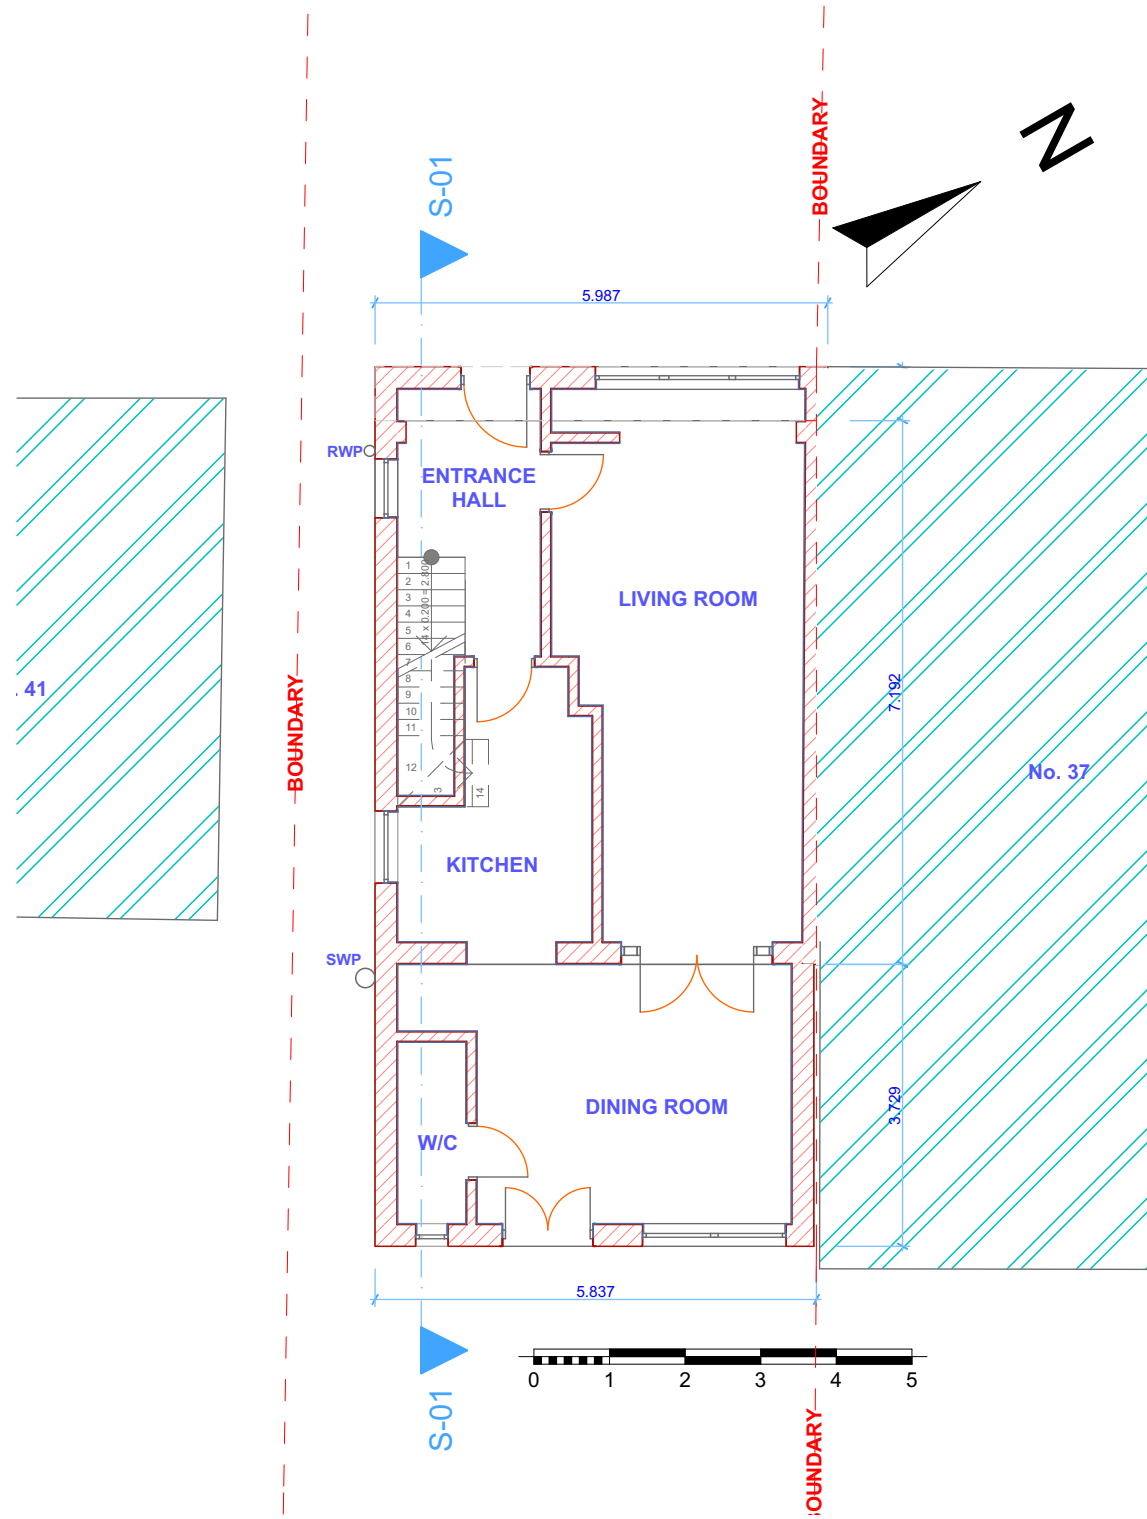


0. Ground Floor 1:100

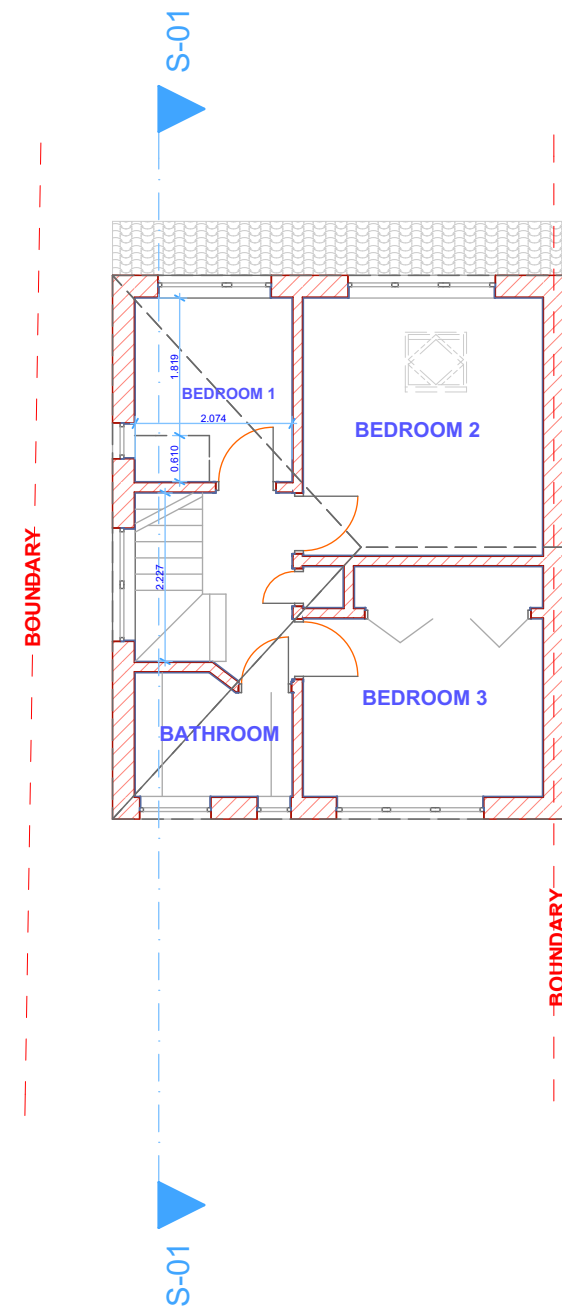


1. First Floor 1:100




South Elevation 1:100 North Elevation 1:100

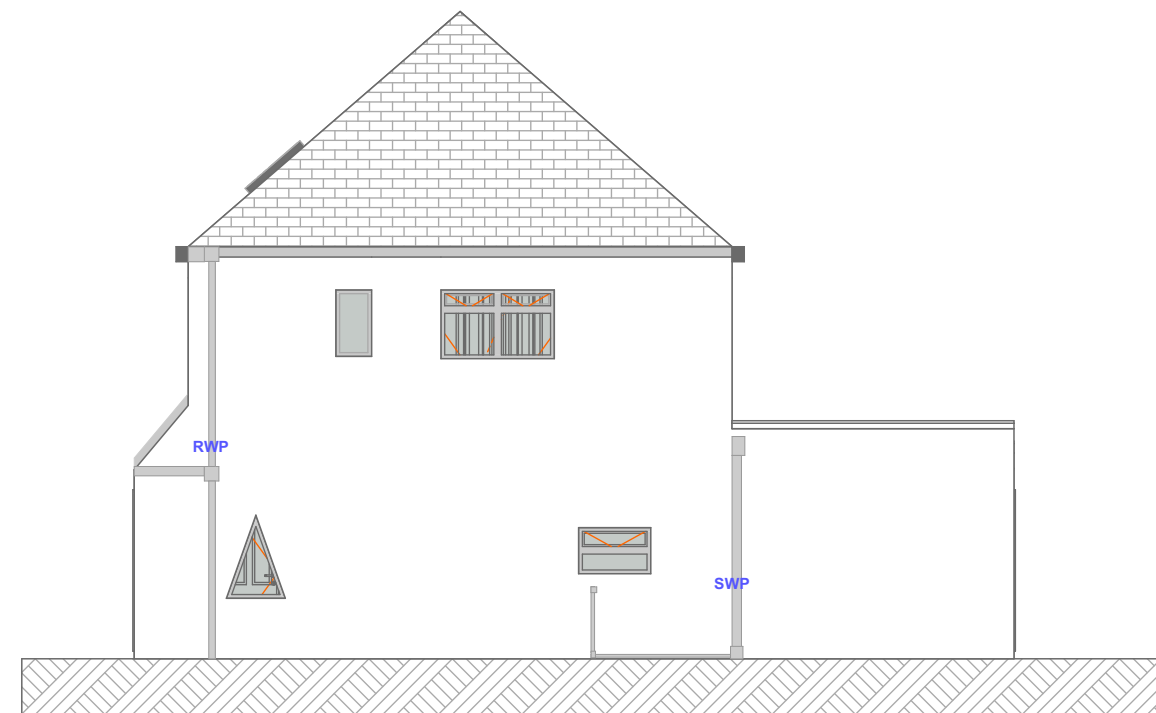


West Elevation 1:100

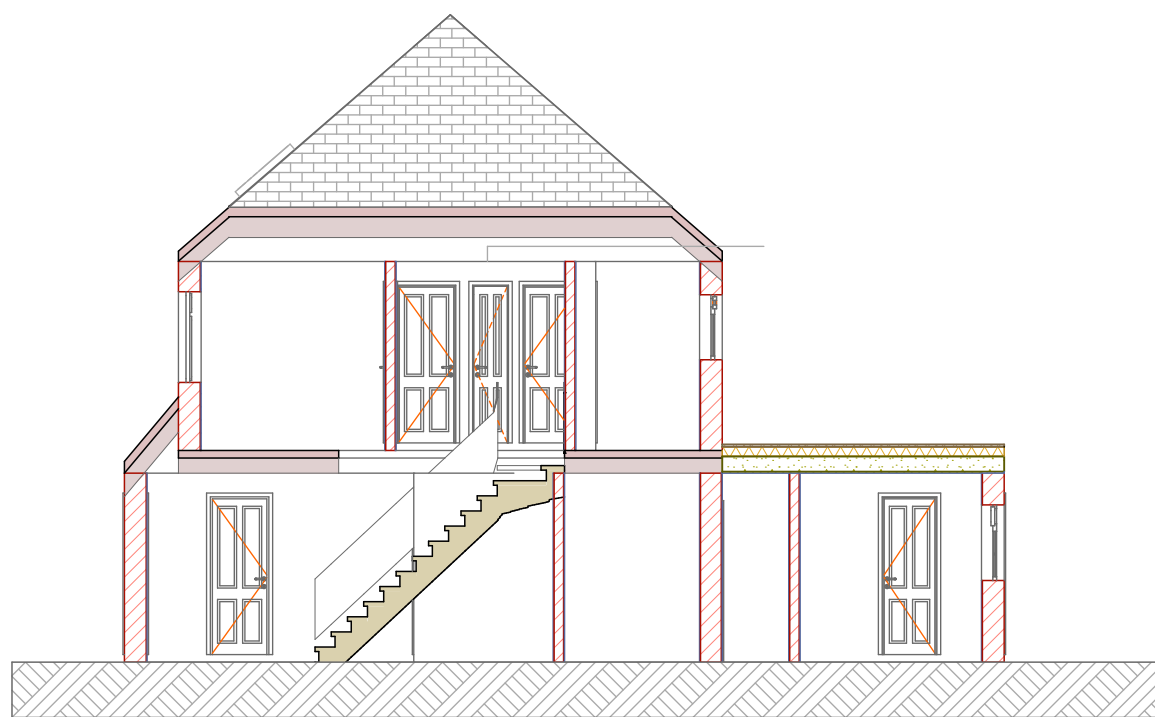

S-01 Building Section 1:100

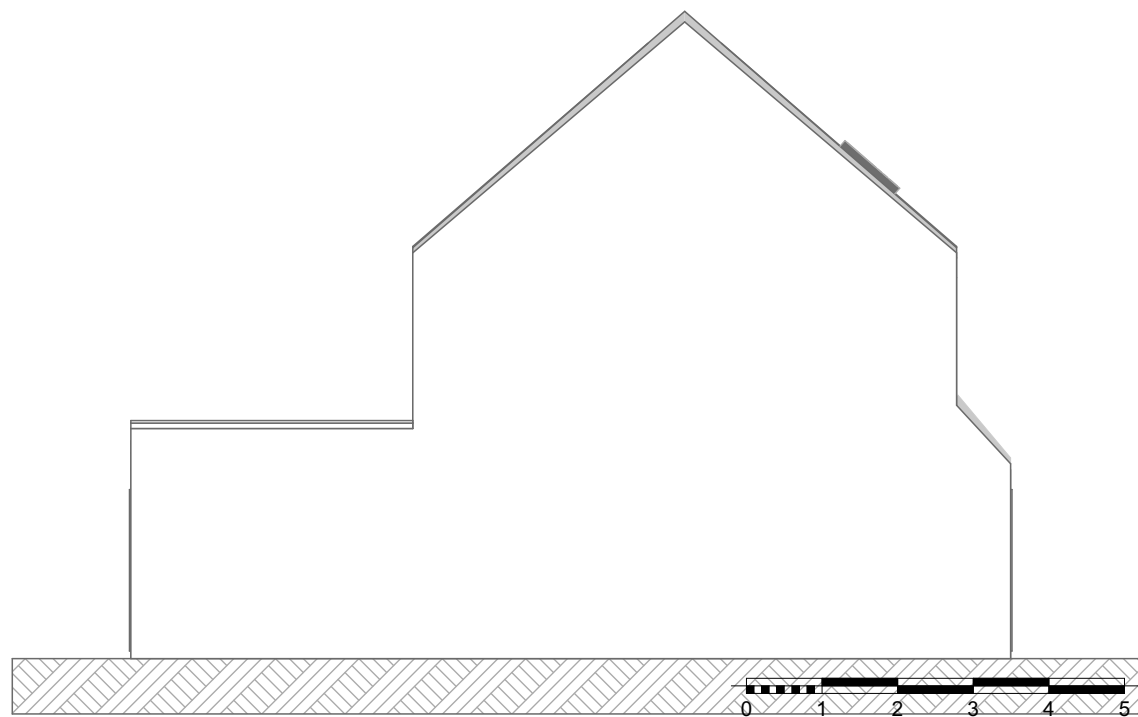

East Elevation 1:100

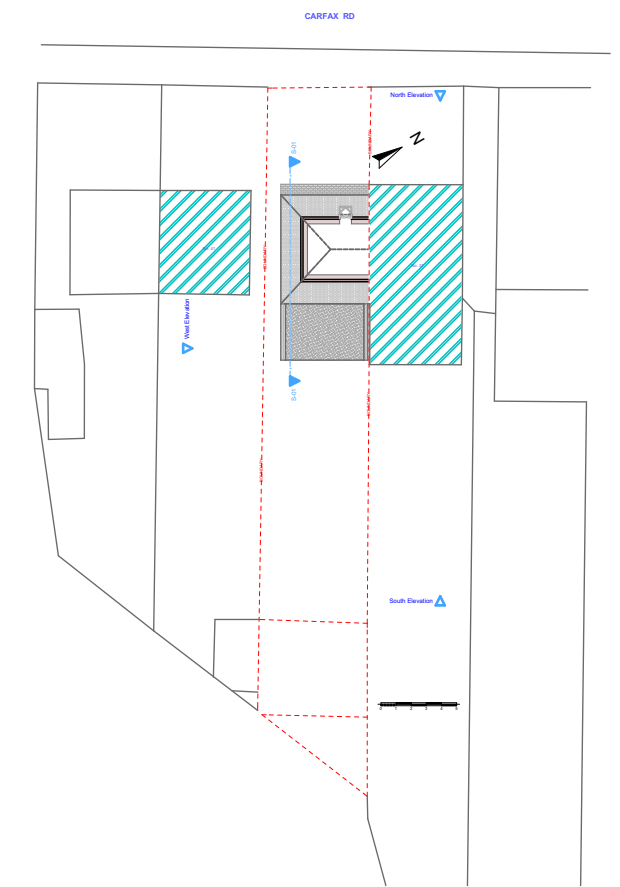

2. Roof 1:500

General:
All dimensions are in metres and are to be checked on site prior the commencement, any discrepancies are to be reported to the architect. All drawings are subject to Planning and Building Regulation approval, any work carried out prior to receiving approval is at the contractor/client risk. Any services to be ducted through foundations are to have precast concrete lintels over. These plans are based on measured survey undertaken on February 2020. Due care is exercised in surveying but no liability can be accepted for any inaccuracy. The client and third parties should rely on their own information. Note that this drawings are a fair representation of the premises for the represent purposes. Copyright is held by the author no unauthorised use shall be made at the drawings.

Solstice.

1A Acton Hill Mews
London
Acton
W3 5HJ

Job Title
**REAR EXTENSION & HIP TO GABLE LOFT
EXTENSION**

39 CARFAX ROAD
HAYES
LONDON
UB3 4RD

Drawing Name
**Ground Floor, First Floor, Building Section, South
Elevation, West Elevation, North Elevation, East
Elevation, Roof**

Drawing Status
EXISTING PLANS

Drawn & Checked by
Pablo Eyzaguirre

Date
28/05/2020

Drawing Scale
1:100, 1:500 / A2

Layout ID
A.01.1

Status
F

Revision
04