

Key


Existing wall

Proposed walls

Opening blocked up

Existing wall removed

Proposed internal wall

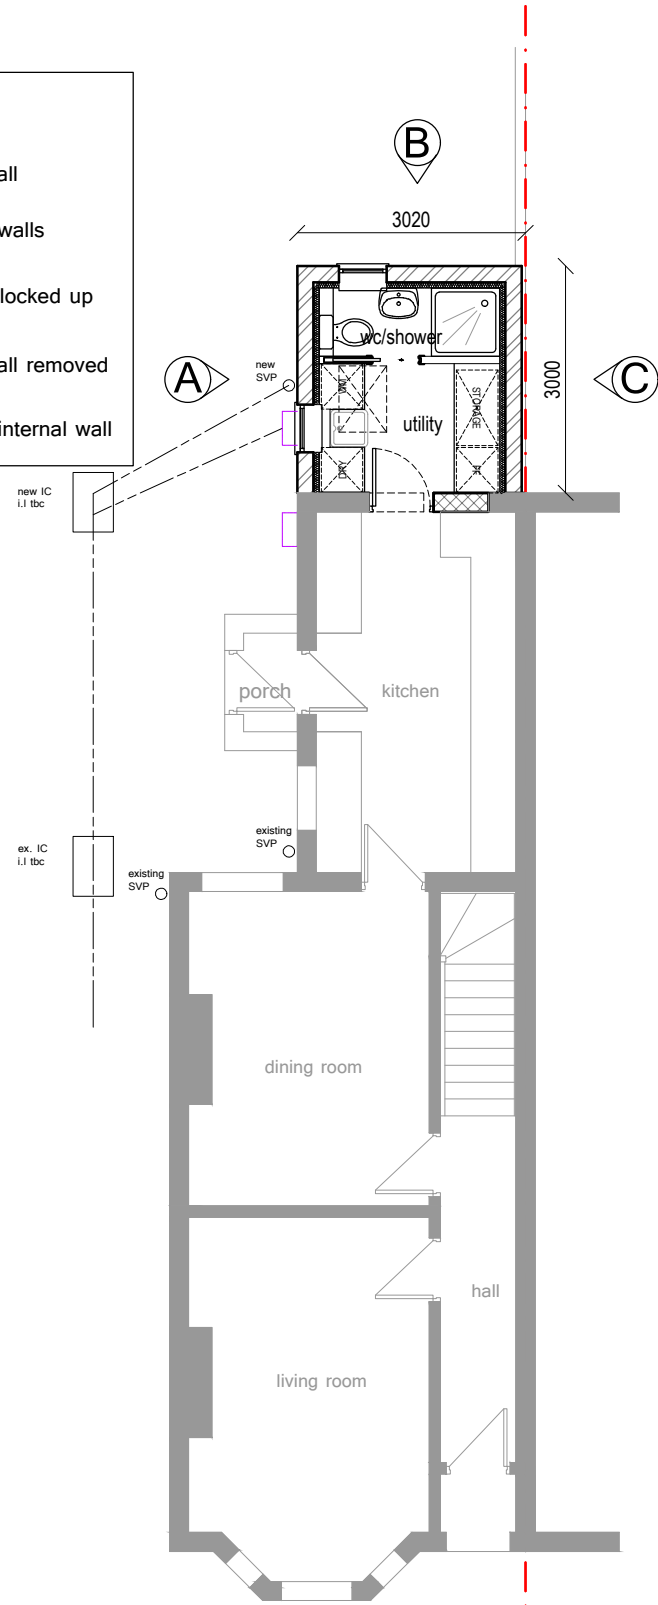


Proposed Ground Floor Plan

1:100



Proposed Side Elevation (A)

1:100

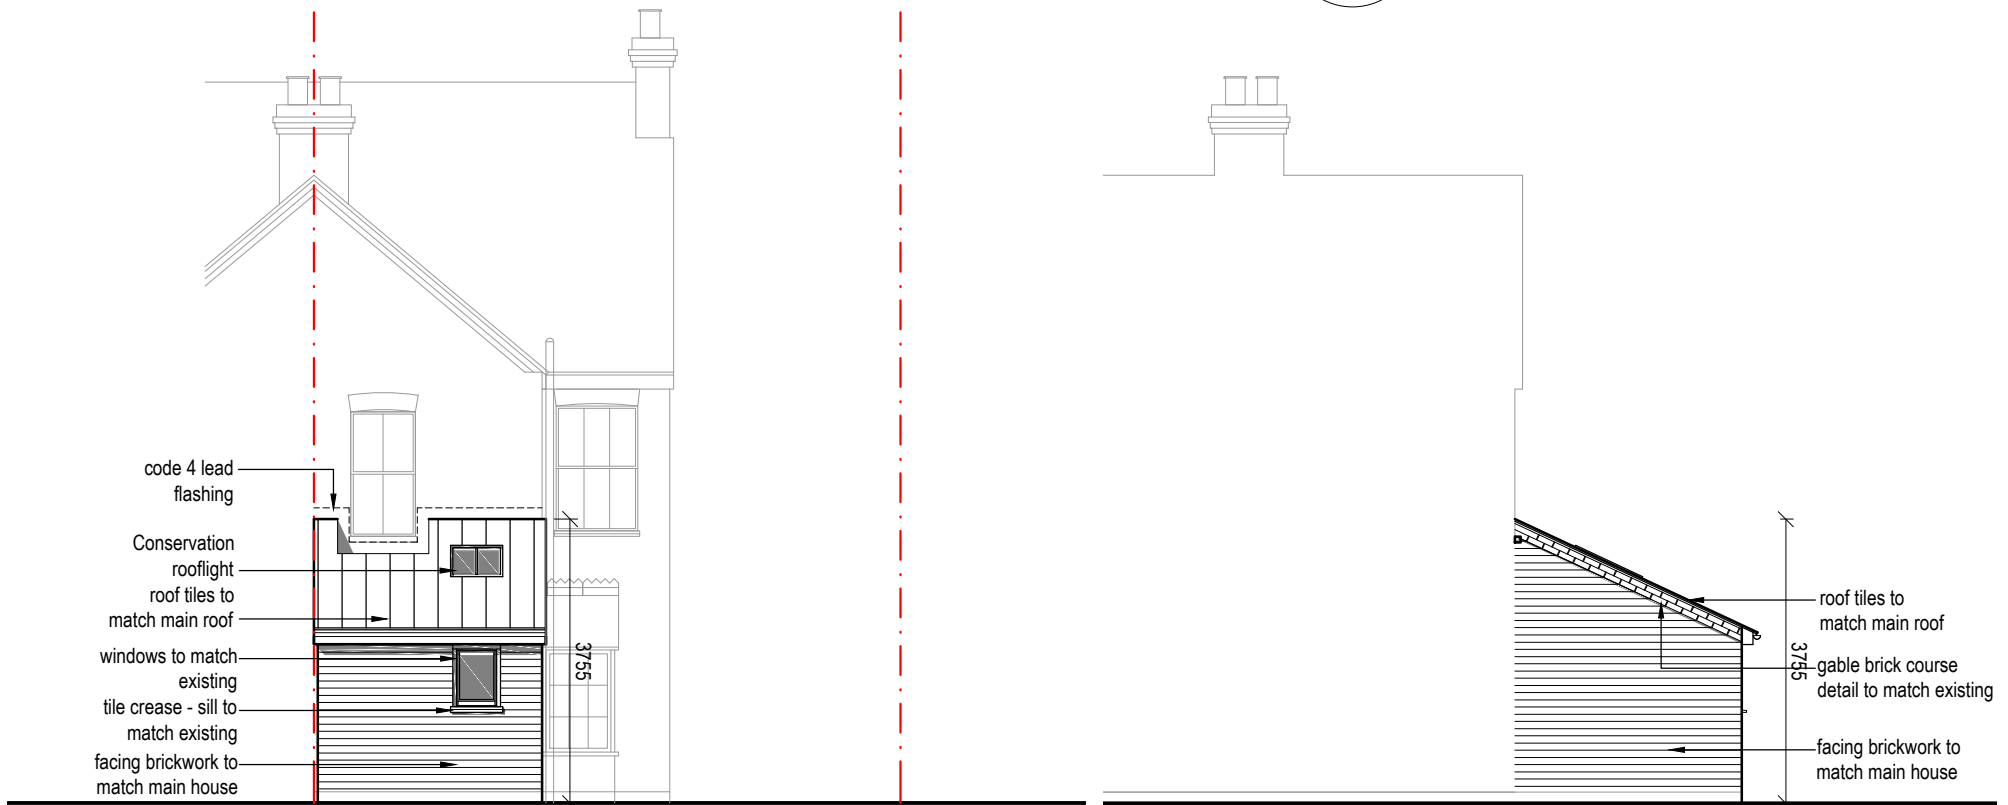

Proposed Rear Elevation (B)

1:100

Proposed Side Elevation (C)

1:100

NO: 45

Scale bar



nettassets
Architectural Design & Development Consultants

Title
Proposed single storey side extension
43 The Greenway, Uxbridge, UB8 2PJ

Nett Assets
The Studio, 141 New Road,
Croxley Green, Herts. WD3 3EN.
Tel:- 01923 293117, 07531 124528
Web:- www.nettassets.co.uk

Detail
Proposed Plan & Elevations

Date
March 2018

Job Ref
18027

Scale
1:100 @ A3

Drg No.
PD 04

Rev.

A3