



Exisitng Front Elevation
Scale 1:50

SCALE 1:50



Exisitng Rear Elevation
Scale 1:50

Notes:

The drawings show design intent only, all dimensions to be checked on site prior to construction or production. Construction details to be confirmed by contractor/ manufacture by submitting fabrication drawings for Designer's approval

Design/ drawings is not to be scaled for production and construction purpose.

All discrepancies and omission on site must be reported to Designer for comment and/or approval prior to commencement of works.

The designs are subject to approval by Statutory Authorities and any necessary alteration should be made of required to comply with statutory requirements and communicated to the Designer.


All design concepts and drawings are the property of Viraj Patel;
No reproductions, adaptions and/or copies may be made without written permission by Viraj Patel.

PROJECT: Ground Floor Single Storey Side Extention.


CLIENT: Mr AshwinKumar Pankhania
Mrs Hemlata Pankhania

TITLE: 308 Long Lane
Hillingdon
Middlesex
UB10 9PF


STATUS Planning		DESIGNED BY V.P
DATE 12/07/2020	Page Size A2	SCALE 1:50
DRAWING NUMBER A4:001	REVISION	SHEET No.

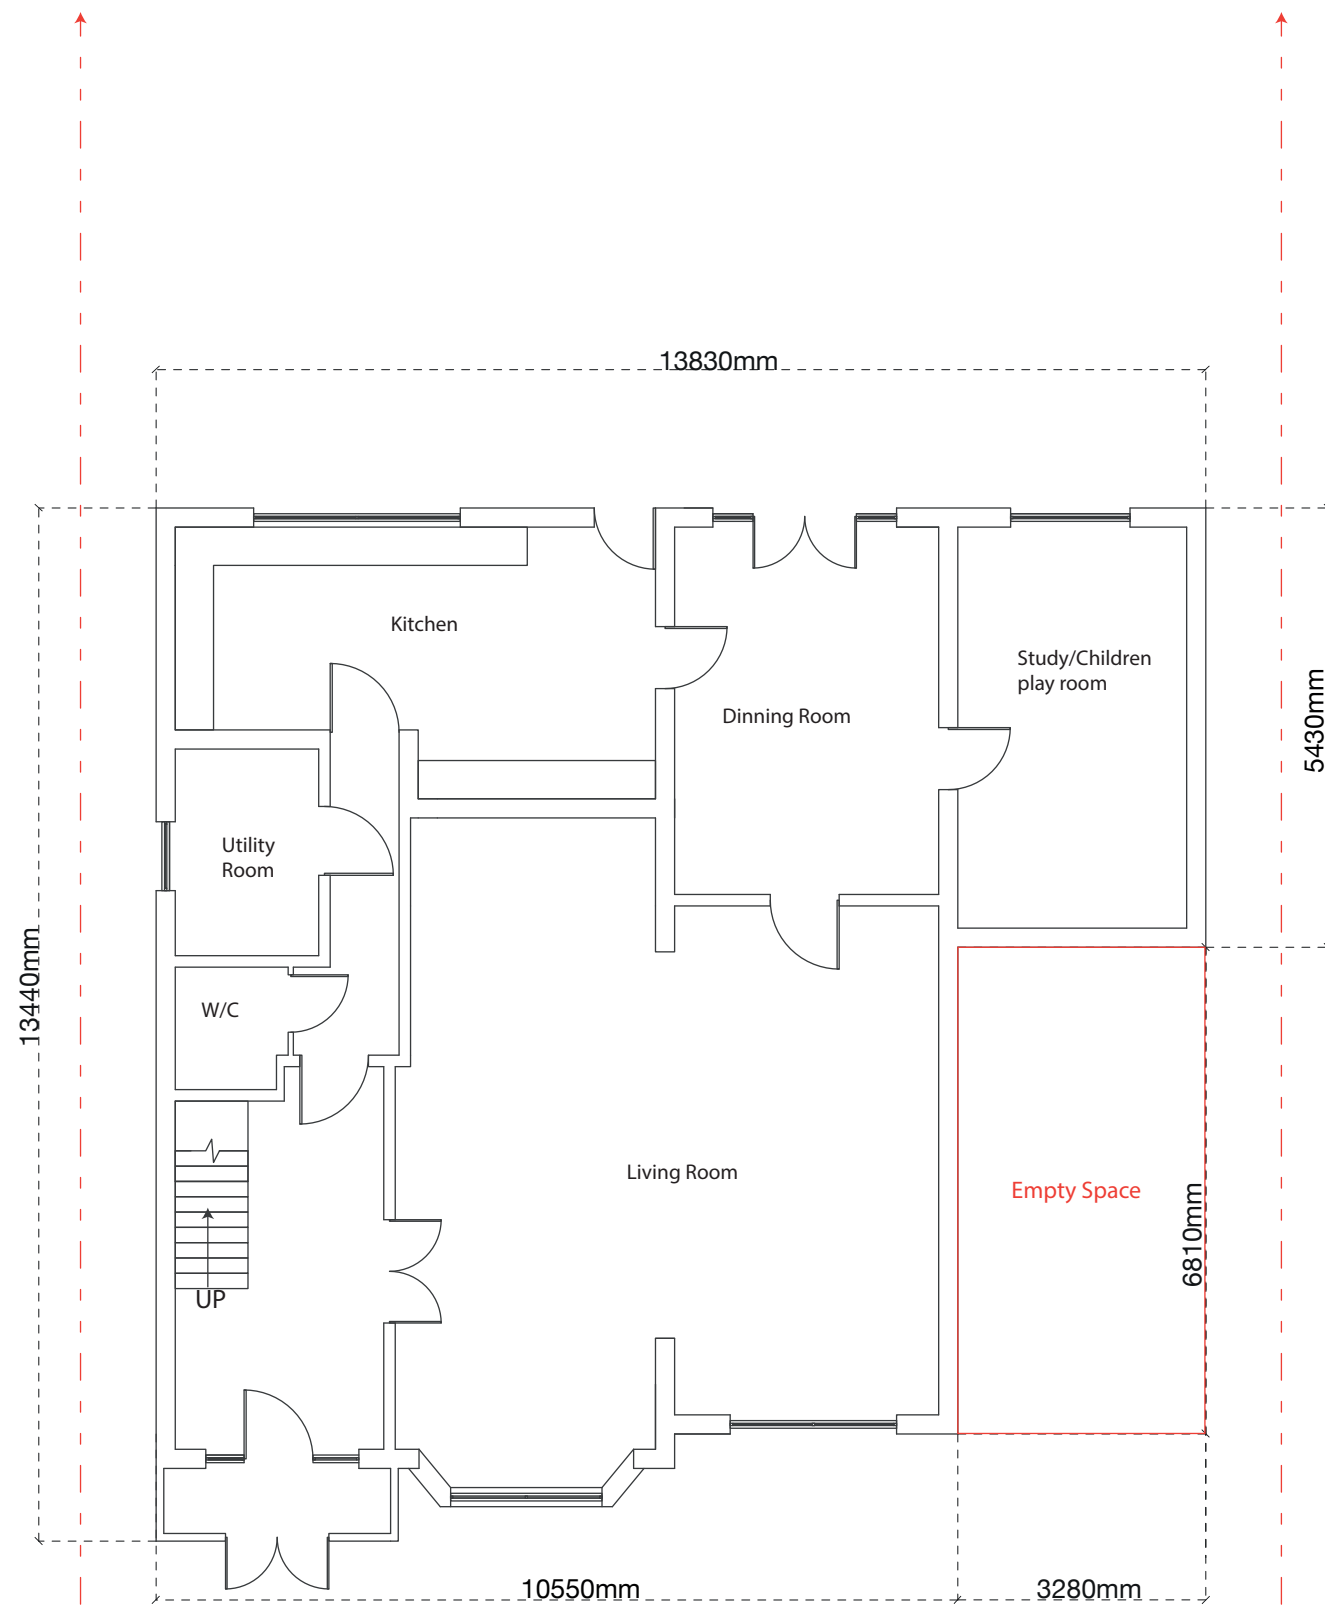

Exisitng Ground Floor Plan
Scale 1:100

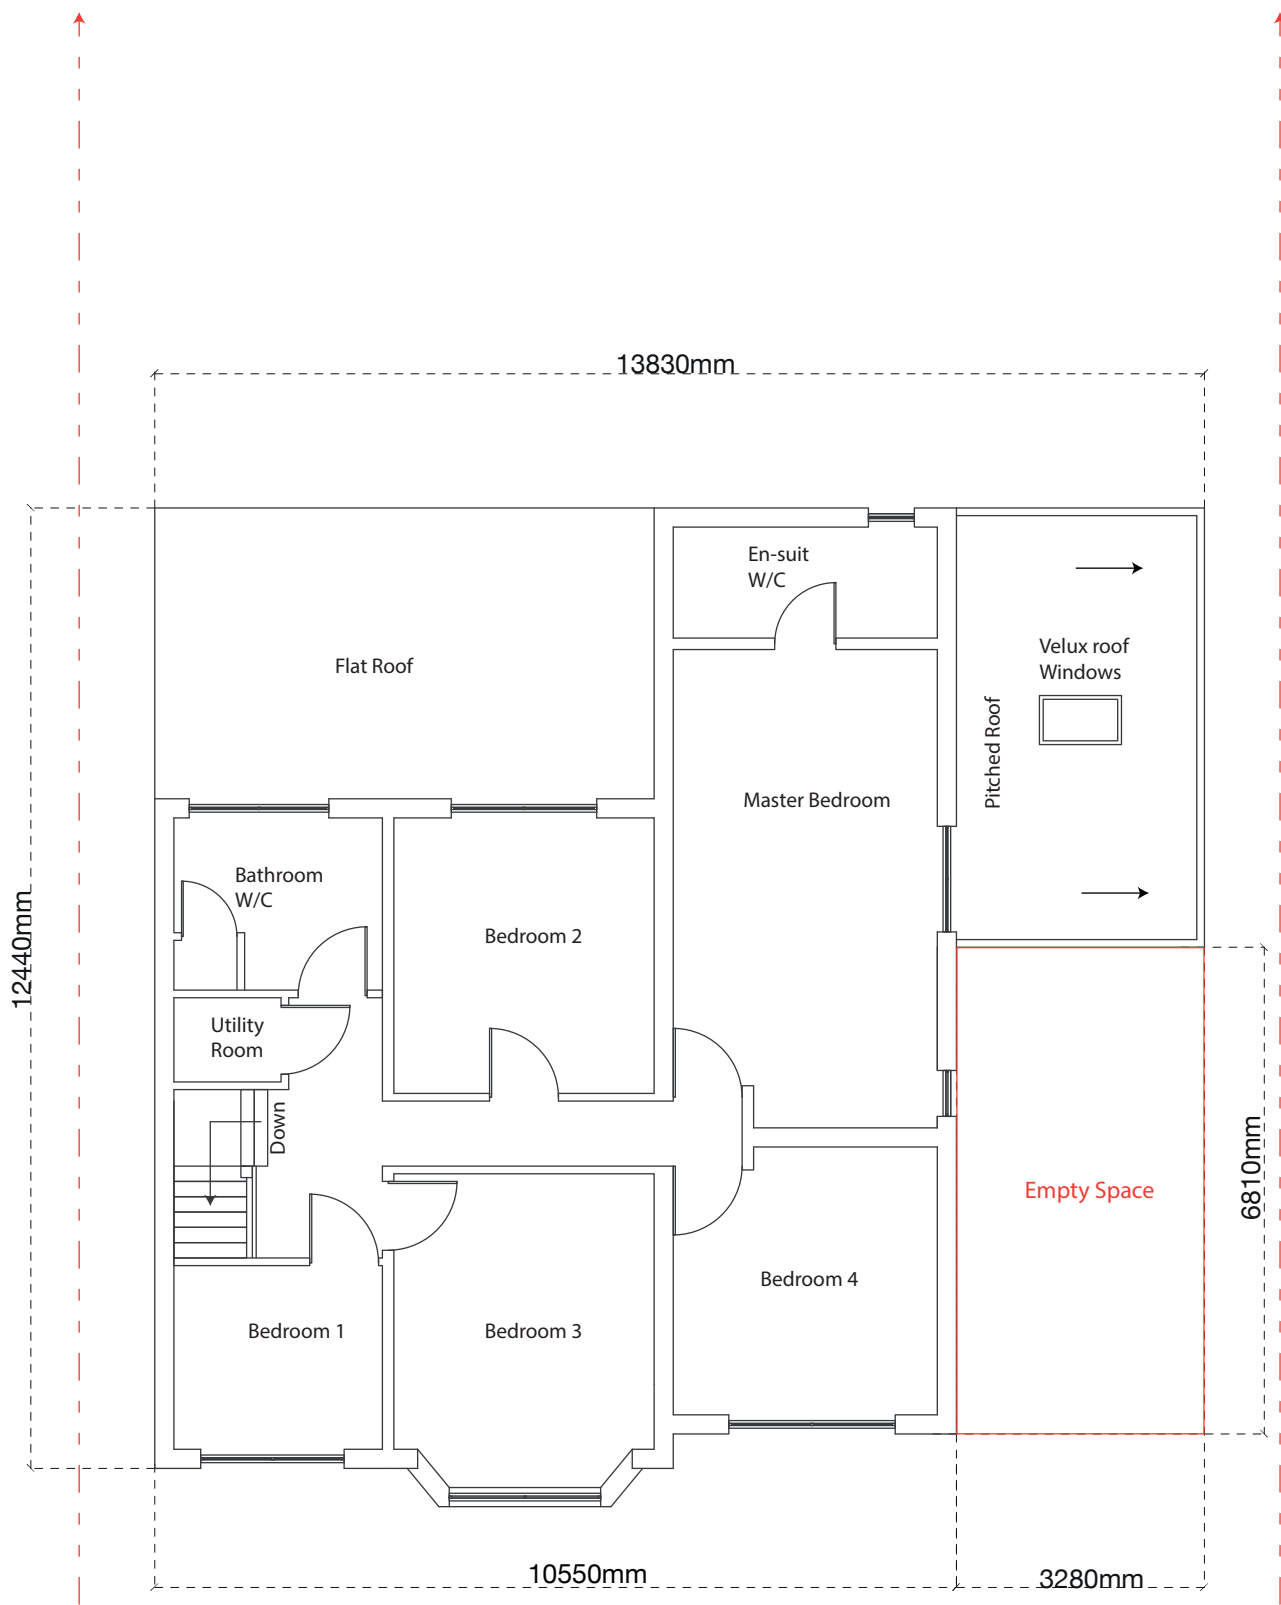

Exisitng First Floor Plan
Scale 1:100

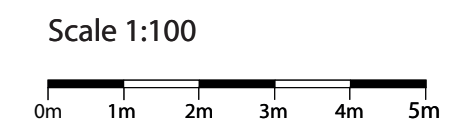

Notes:

The drawings show design intent only, all dimensions to be checked on site prior to construction or production. Construction details to be confirmed by contractor/ manufacture by submitting fabrication drawings for Designer's approval

Design/ drawings is not to be scaled for production and construction purposes.

All discrepancies and omission on site must be reported to Designer for comment and/or approval prior to commencement of works.

The designs are subject to approval by Statutory Authorities and any necessary alteration should be made of required to comply with statutory requirements and communicated to the Designer.


All design concepts and drawings are the property of Viraj Patel;
No reproductions, adaptions and/or copies may be made without written permission by Viraj Patel.

PROJECT: Ground Floor Single Storey Side Extention.


CLIENT: Mr AshwinKumar Pankhania
Mrs Hemlata Pankhania

TITLE: 308 Long Lane
Hillingdon
Middlesex
UB10 9PF

STATUS Planning		DESIGNED BY V.P
DATE 12/07/2020	Page Size A2	SCALE 1:100
DRAWING NUMBER A2:001		REVISION SHEET No.

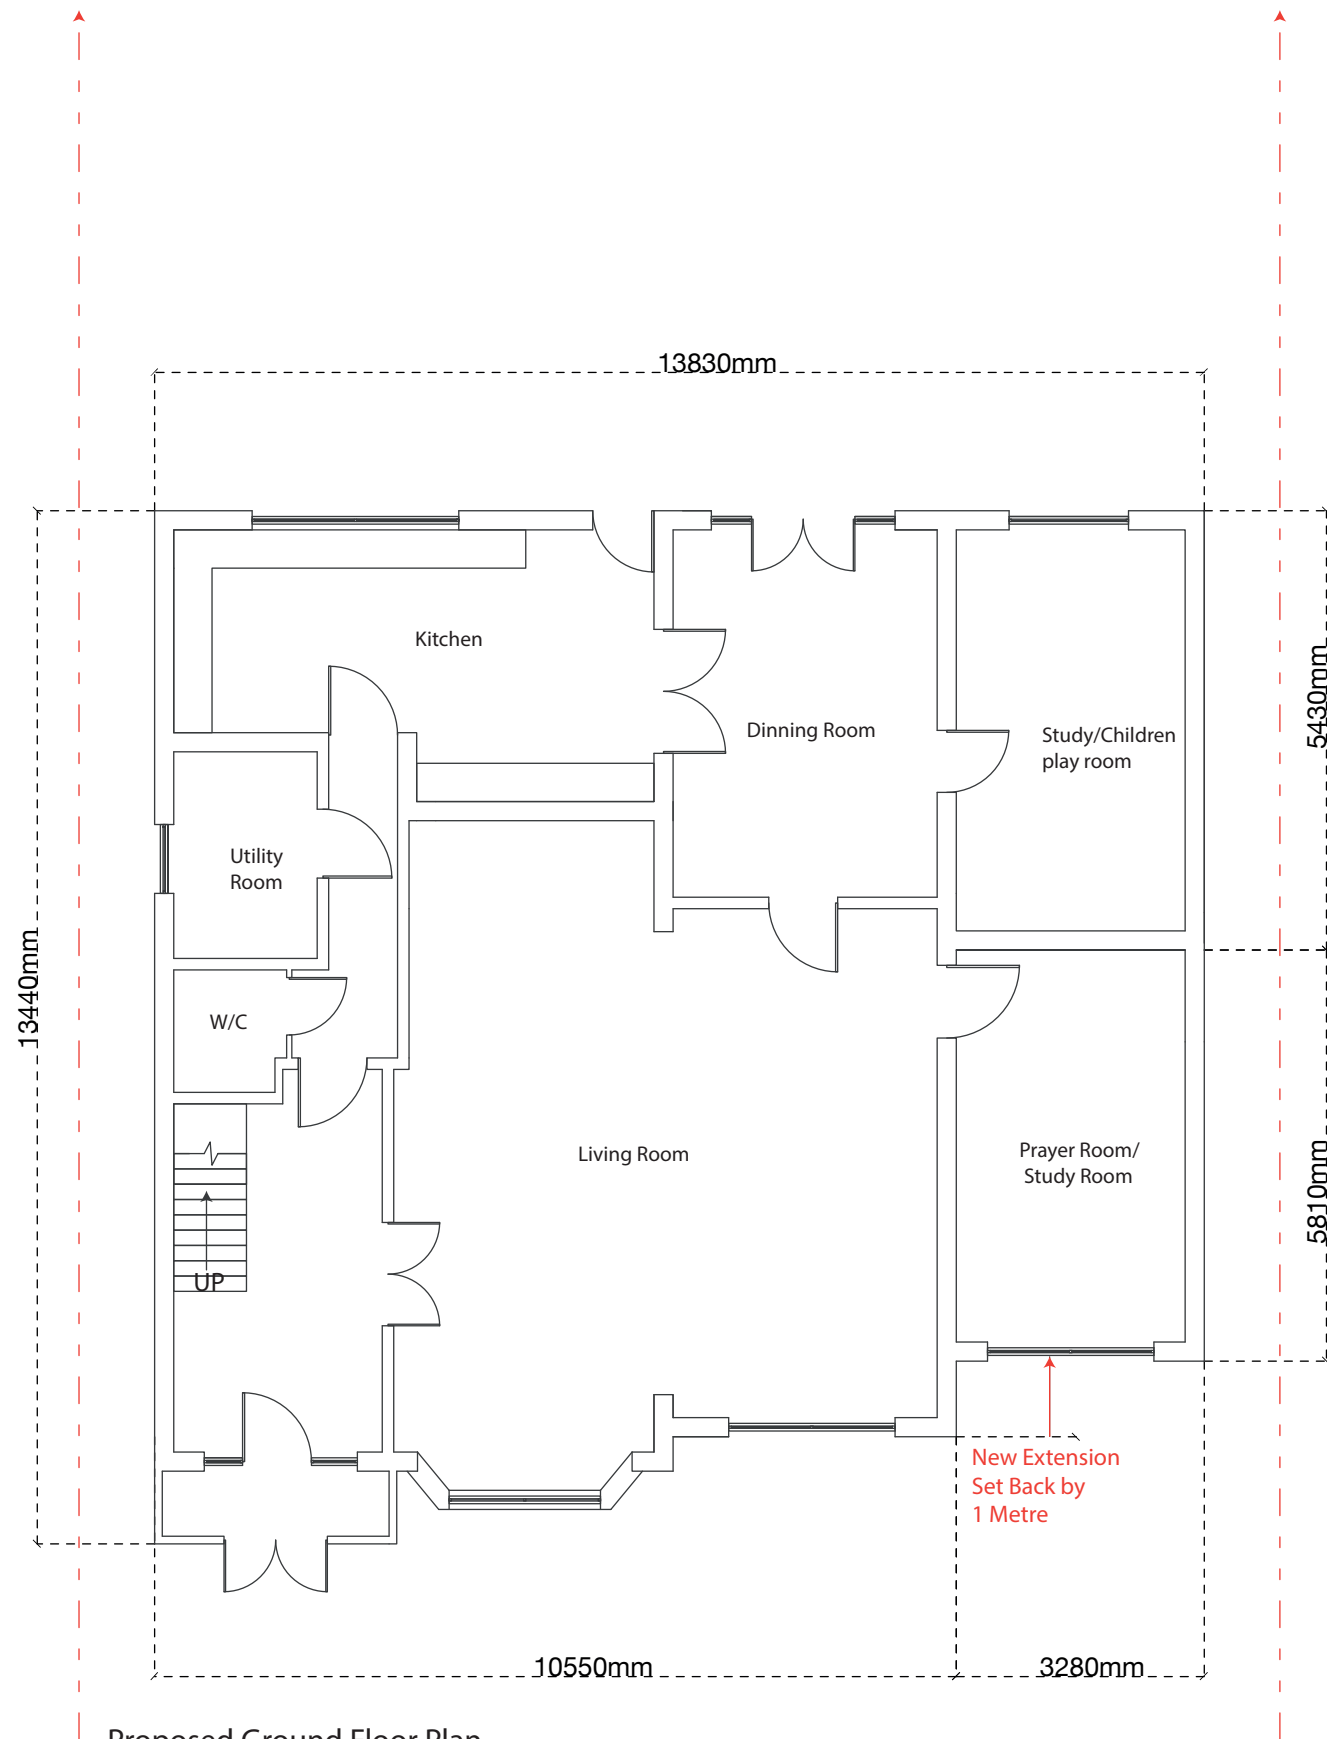


Proposed Ground Floor Plan
Scale 1:100

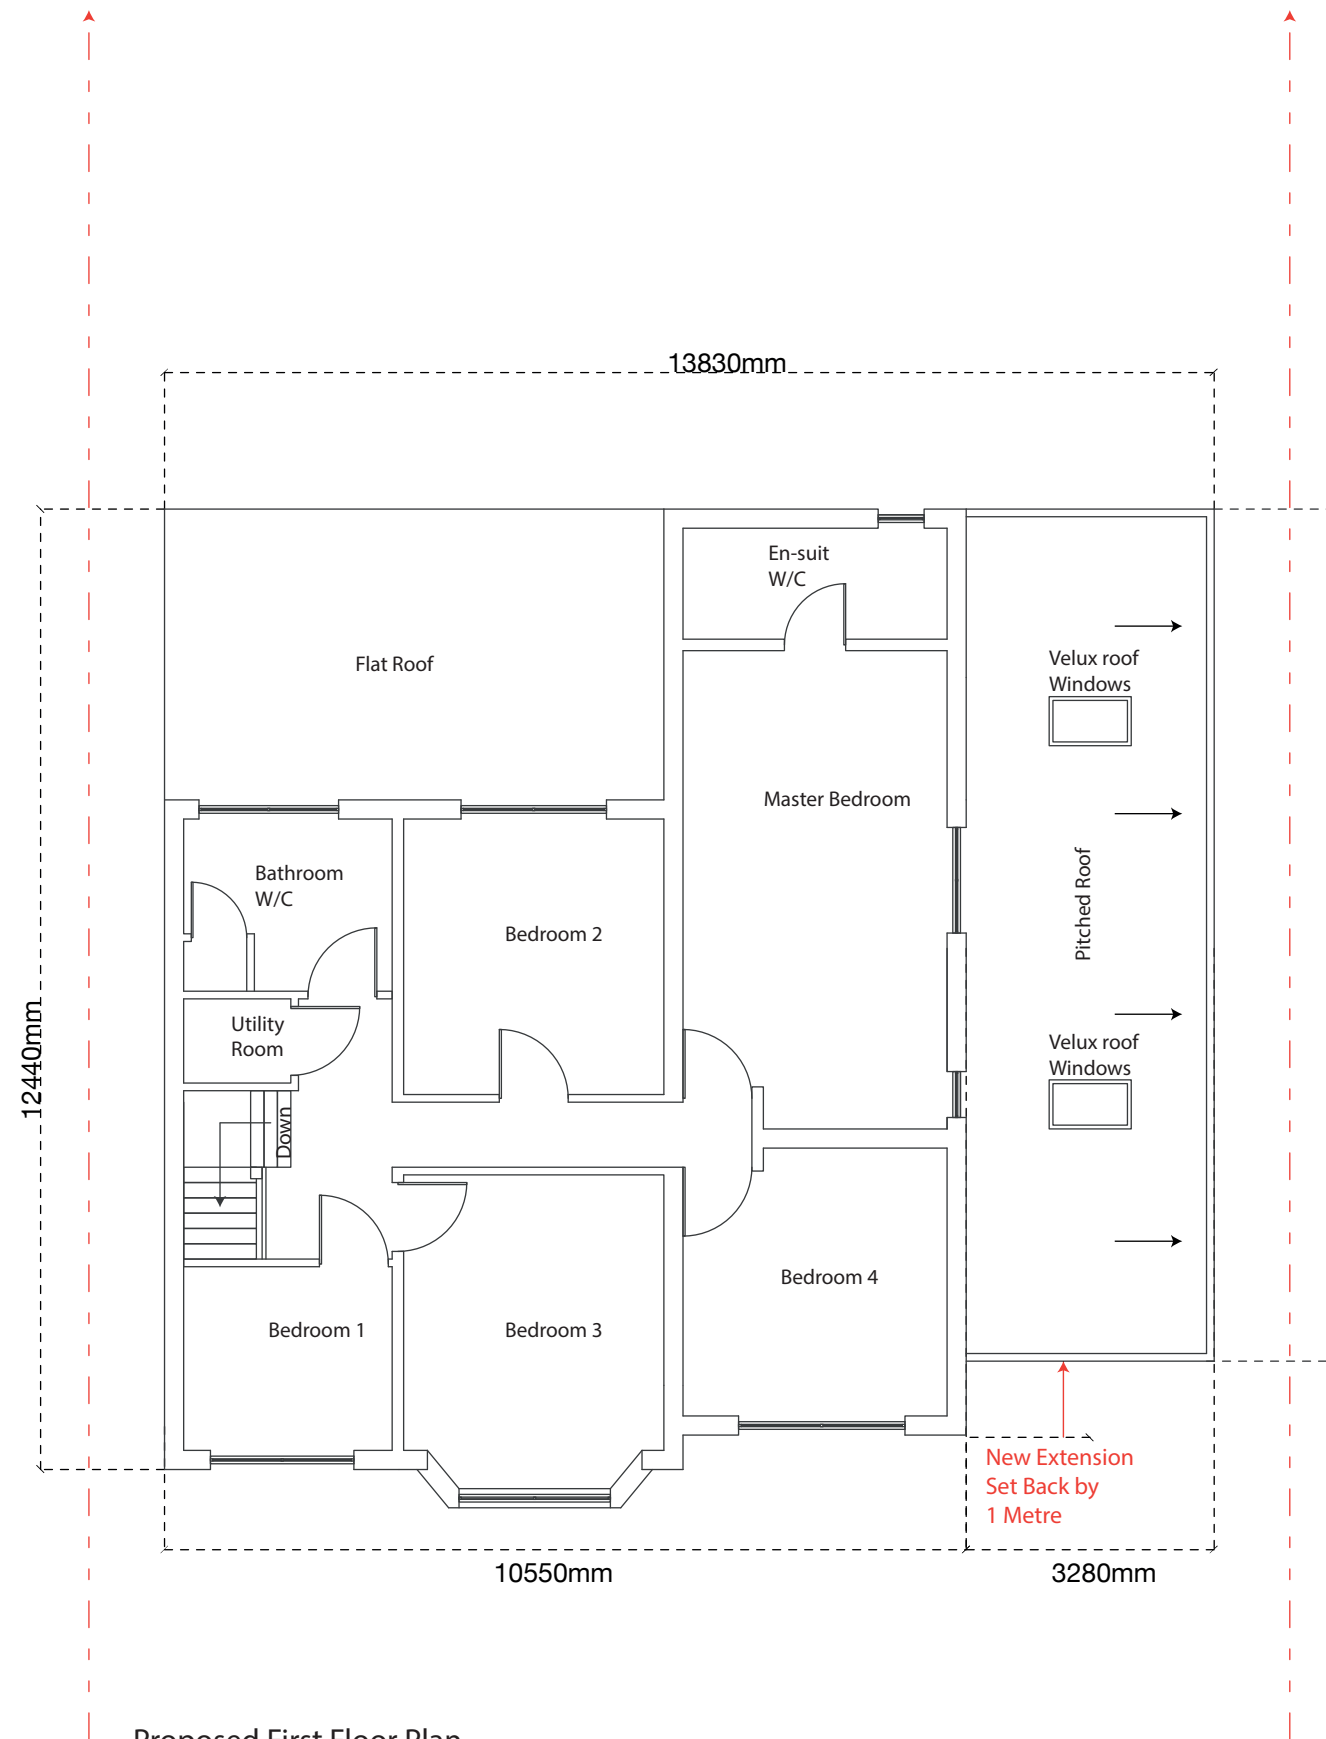

Proposed First Floor Plan
Scale 1:100

Scale 1:100

 

Notes:

The drawings show design intent only, all dimensions to be checked on site prior to construction or production. Construction details to be confirmed by contractor/ manufacture by submitting fabrication drawings for Designer's approval

Design/ drawings is not to be scaled for production and construction purpose.

All discrepancies and omission on site must be reported to Designer for comment and/or approval prior to commencement of works.

The designs are subject to approval by Statutory Authorities and any necessary alteration should be made of required to comply with statutory requirements and communicated to the Designer.

All design concepts and drawings are the property of Viraj Patel;
No reproductions, adaptations and/or copies may be made without written permission by Viraj Patel.

PROJECT:
Ground Floor Single
Storey Side Extention.

CLIENT:
Mr AshwinKumar Pankhania
Mrs Hemlata Pankhania

TITLE: 308 Long Lane
Hillingdon
Middlesex
UB10 9PF

STATUS	Planning	DESIGNED BY	V.P
DATE	12/07/2020	Page Size	A2
DRAWING NUMBER	A2:002	SCALE	1:100
REVISION		SHEET No.	



Existing Front Elevation
Scale 1:50

SCALE 1:50



Proposed Front Elevation
Scale 1:50

Notes:

The drawings show design intent only, all dimensions to be checked on site prior to construction or production. Construction details to be confirmed by contractor/ manufacture by submitting fabrication drawings for Designer's approval

Design/ drawings is not to be scaled for production and construction purpose.

All discrepancies and omission on site must be reported to Designer for comment and/or approval prior to commencement of works.

The designs are subject to approval by Statutory Authorities and any necessary alteration should be made of required to comply with statutory requirements and communicated to the Designer.


All design concepts and drawings are the property of Viraj Patel;
No reproductions, adaptations and/or copies may be made without written permission by Viraj Patel.

PROJECT: Ground Floor Single Storey Side Extention.

CLIENT: Mr AshwinKumar Pankhania
Mrs Hemlata Pankhania

TITLE: 308 Long Lane
Hillingdon
Middlesex
UB10 9PF

STATUS	Planning	DESIGNED BY	V.P
DATE	12/07/2020	Page Size	A2
DRAWING NUMBER	A4:002	SCALE	1:50
REVISION		SHEET No.	

 

STATUS Planning		DESIGNED BY V.P	
DATE 12/07/2020	Page Size A2	SCALE 1:50	
DRAWING NUMBER A4:003		REVISION	SHEET No.