



**Notes:**


The drawings show design intent only, all dimensions to be checked on site prior to construction or production. Construction details to be confirmed by contractor/ manufacture by submitting fabrication drawings for Designer's approval

Design/ drawings is not to be scaled for production and construction purpose.

All discrepancies and omission on site must be reported to Designer for comment and/or approval prior to commencement of works.

The designs are subject to approval by Statutory Authorities and any necessary alteration should be made of required to comply with statutory requirements and communicated to the Designer.

All design concepts and drawings are the property of Viraj Patel;  
No reproductions, adaptations and/or copies may be made without written permission by Viraj Patel.

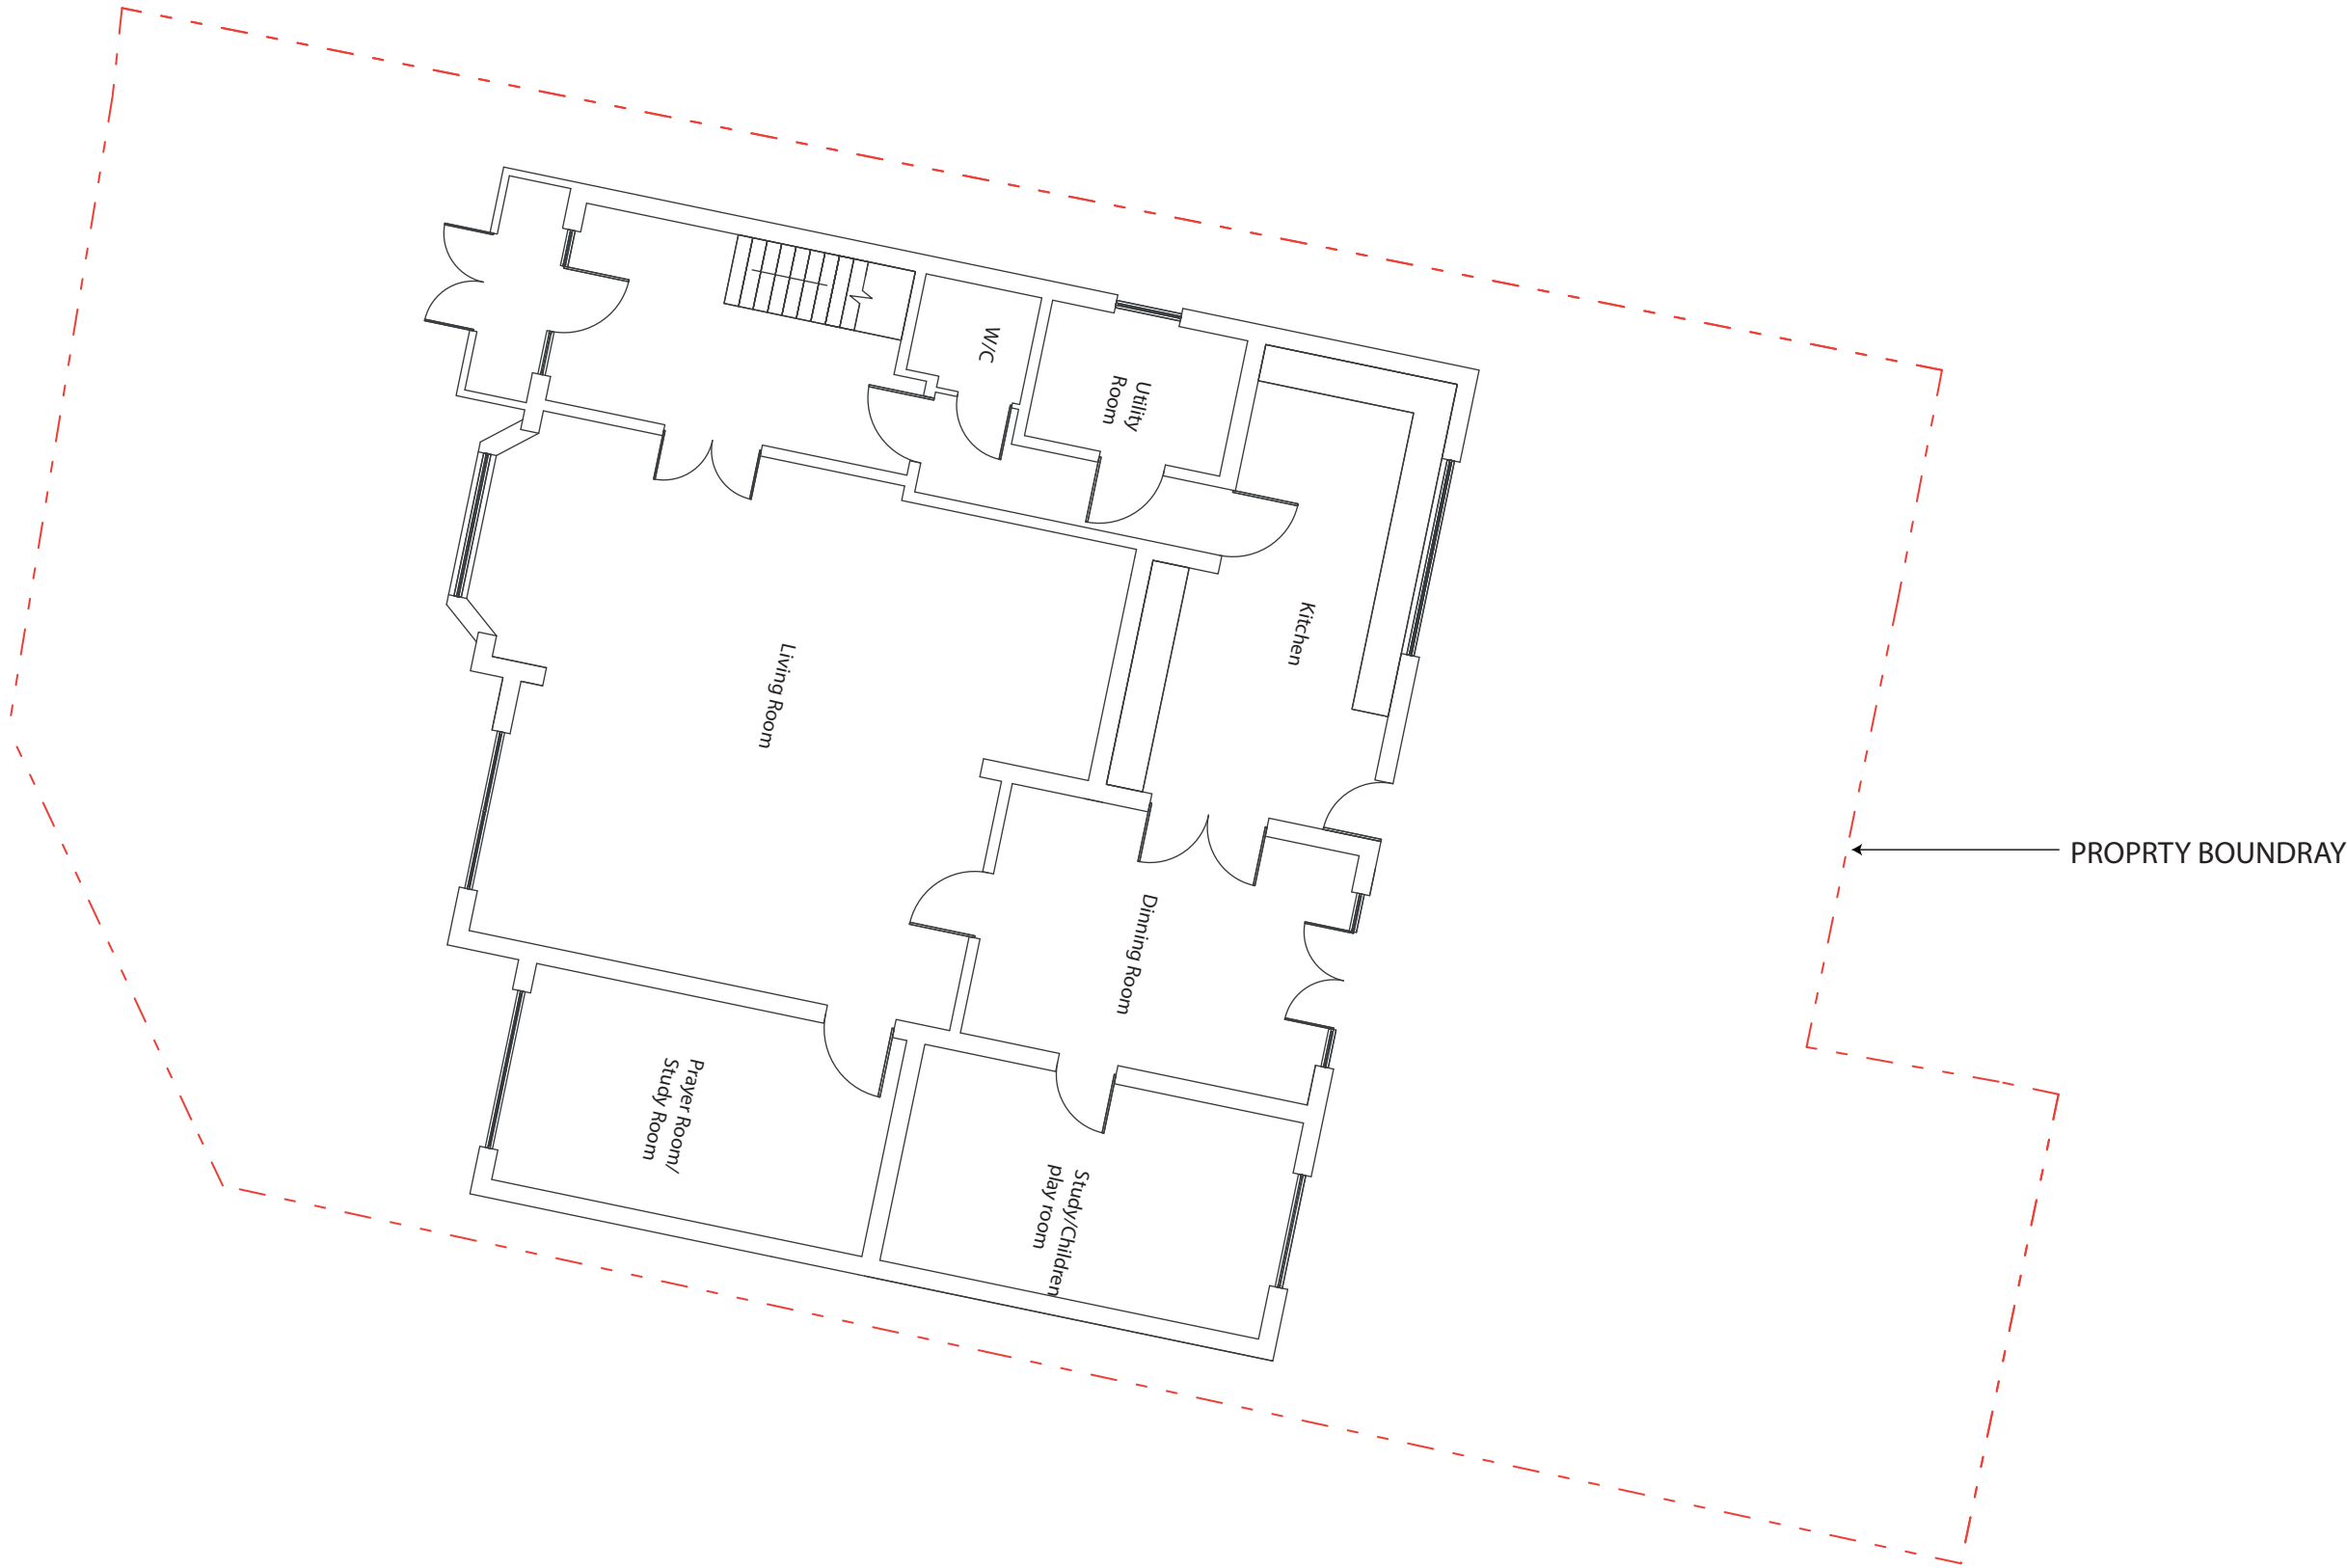

PROPOSE GROUND FLOOR SITE PLAN  
SCALE 1:100

Scale 1:100



**PROJECT:**  
Ground Floor Single Storey Side Extention.  
Site Plan Scale 1:1250  
Site Block Plan Scale 1:500

**CLIENT:**  
Mr AshwinKumar Pankhania  
Mrs Hemlata Pankhania

**TITLE:** 308 Long Lane  
Hillingdon  
Middlesex  
UB10 9PF

|                           |                  |                         |                |
|---------------------------|------------------|-------------------------|----------------|
| STATUS   Planning         |                  | DESIGNED BY<br>V.P      |                |
| DATE   12/07/2020         | Page size:<br>A2 | SCALE   1:1250<br>1:500 |                |
| DRAWING NUMBER<br>A1: 002 |                  | REVISION                | SHEET No.<br>1 |