

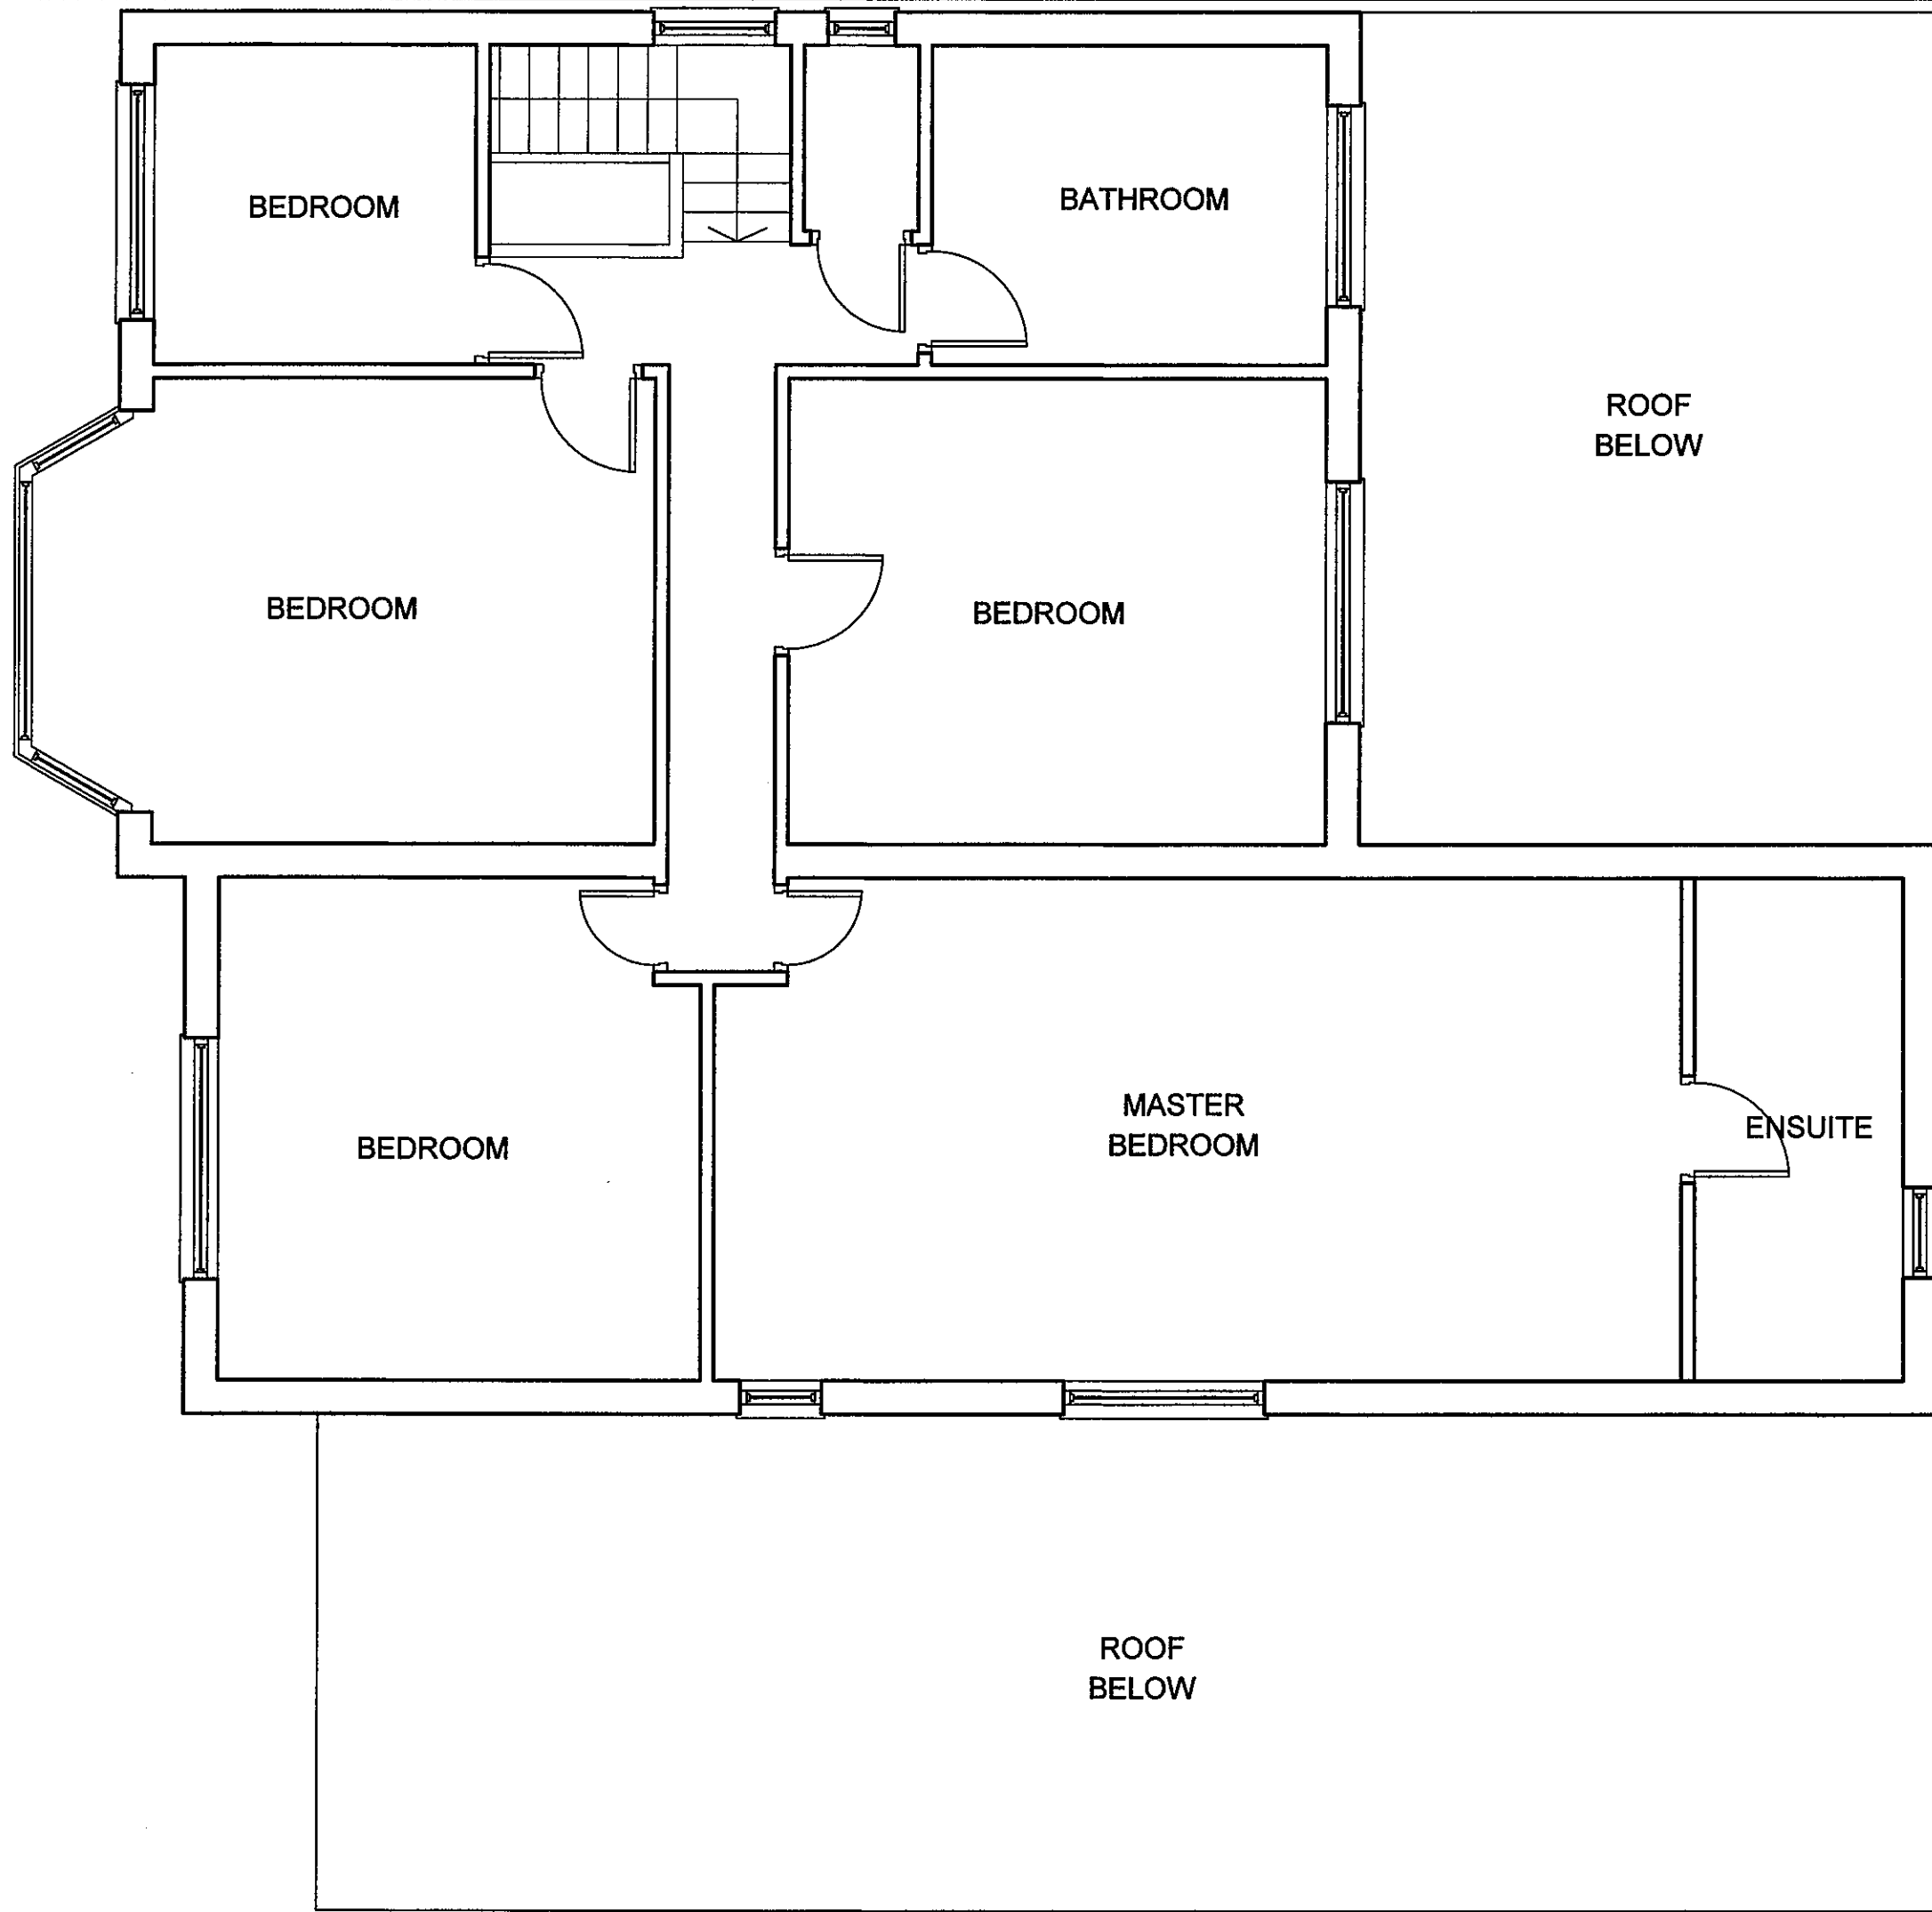
 


NOTES: ALL DIMENSIONS MUST BE CHECKED ON SITE AND NOT SCALED FROM THIS DRAWING AND ANY DISCREPANCY VERIFIED		
A	OCT/21	ROOF ABOVE EXISTING SINGLE STOREY SIDE EXTENSION SHOWN
REV.	DATE	DESCRIPTION
COPYRIGHT: R.P.ARCHITECTURAL SERVICES 39A,NORWICH ROAD NORTHWOOD MIDDLESEX HA6 1ND Tel:07753 659794		
CLIENT:		
JOB TITLE: 308 LONG LANE HILLINGDON UB10 9PF		
DRAWING TITLE EXISTING FIRST FLOOR		
SCALE: 1:50		
DATE:AUG/2021		DRAWN: RPA
DRAWING. NO. RPA/308/LL/101		REV. A

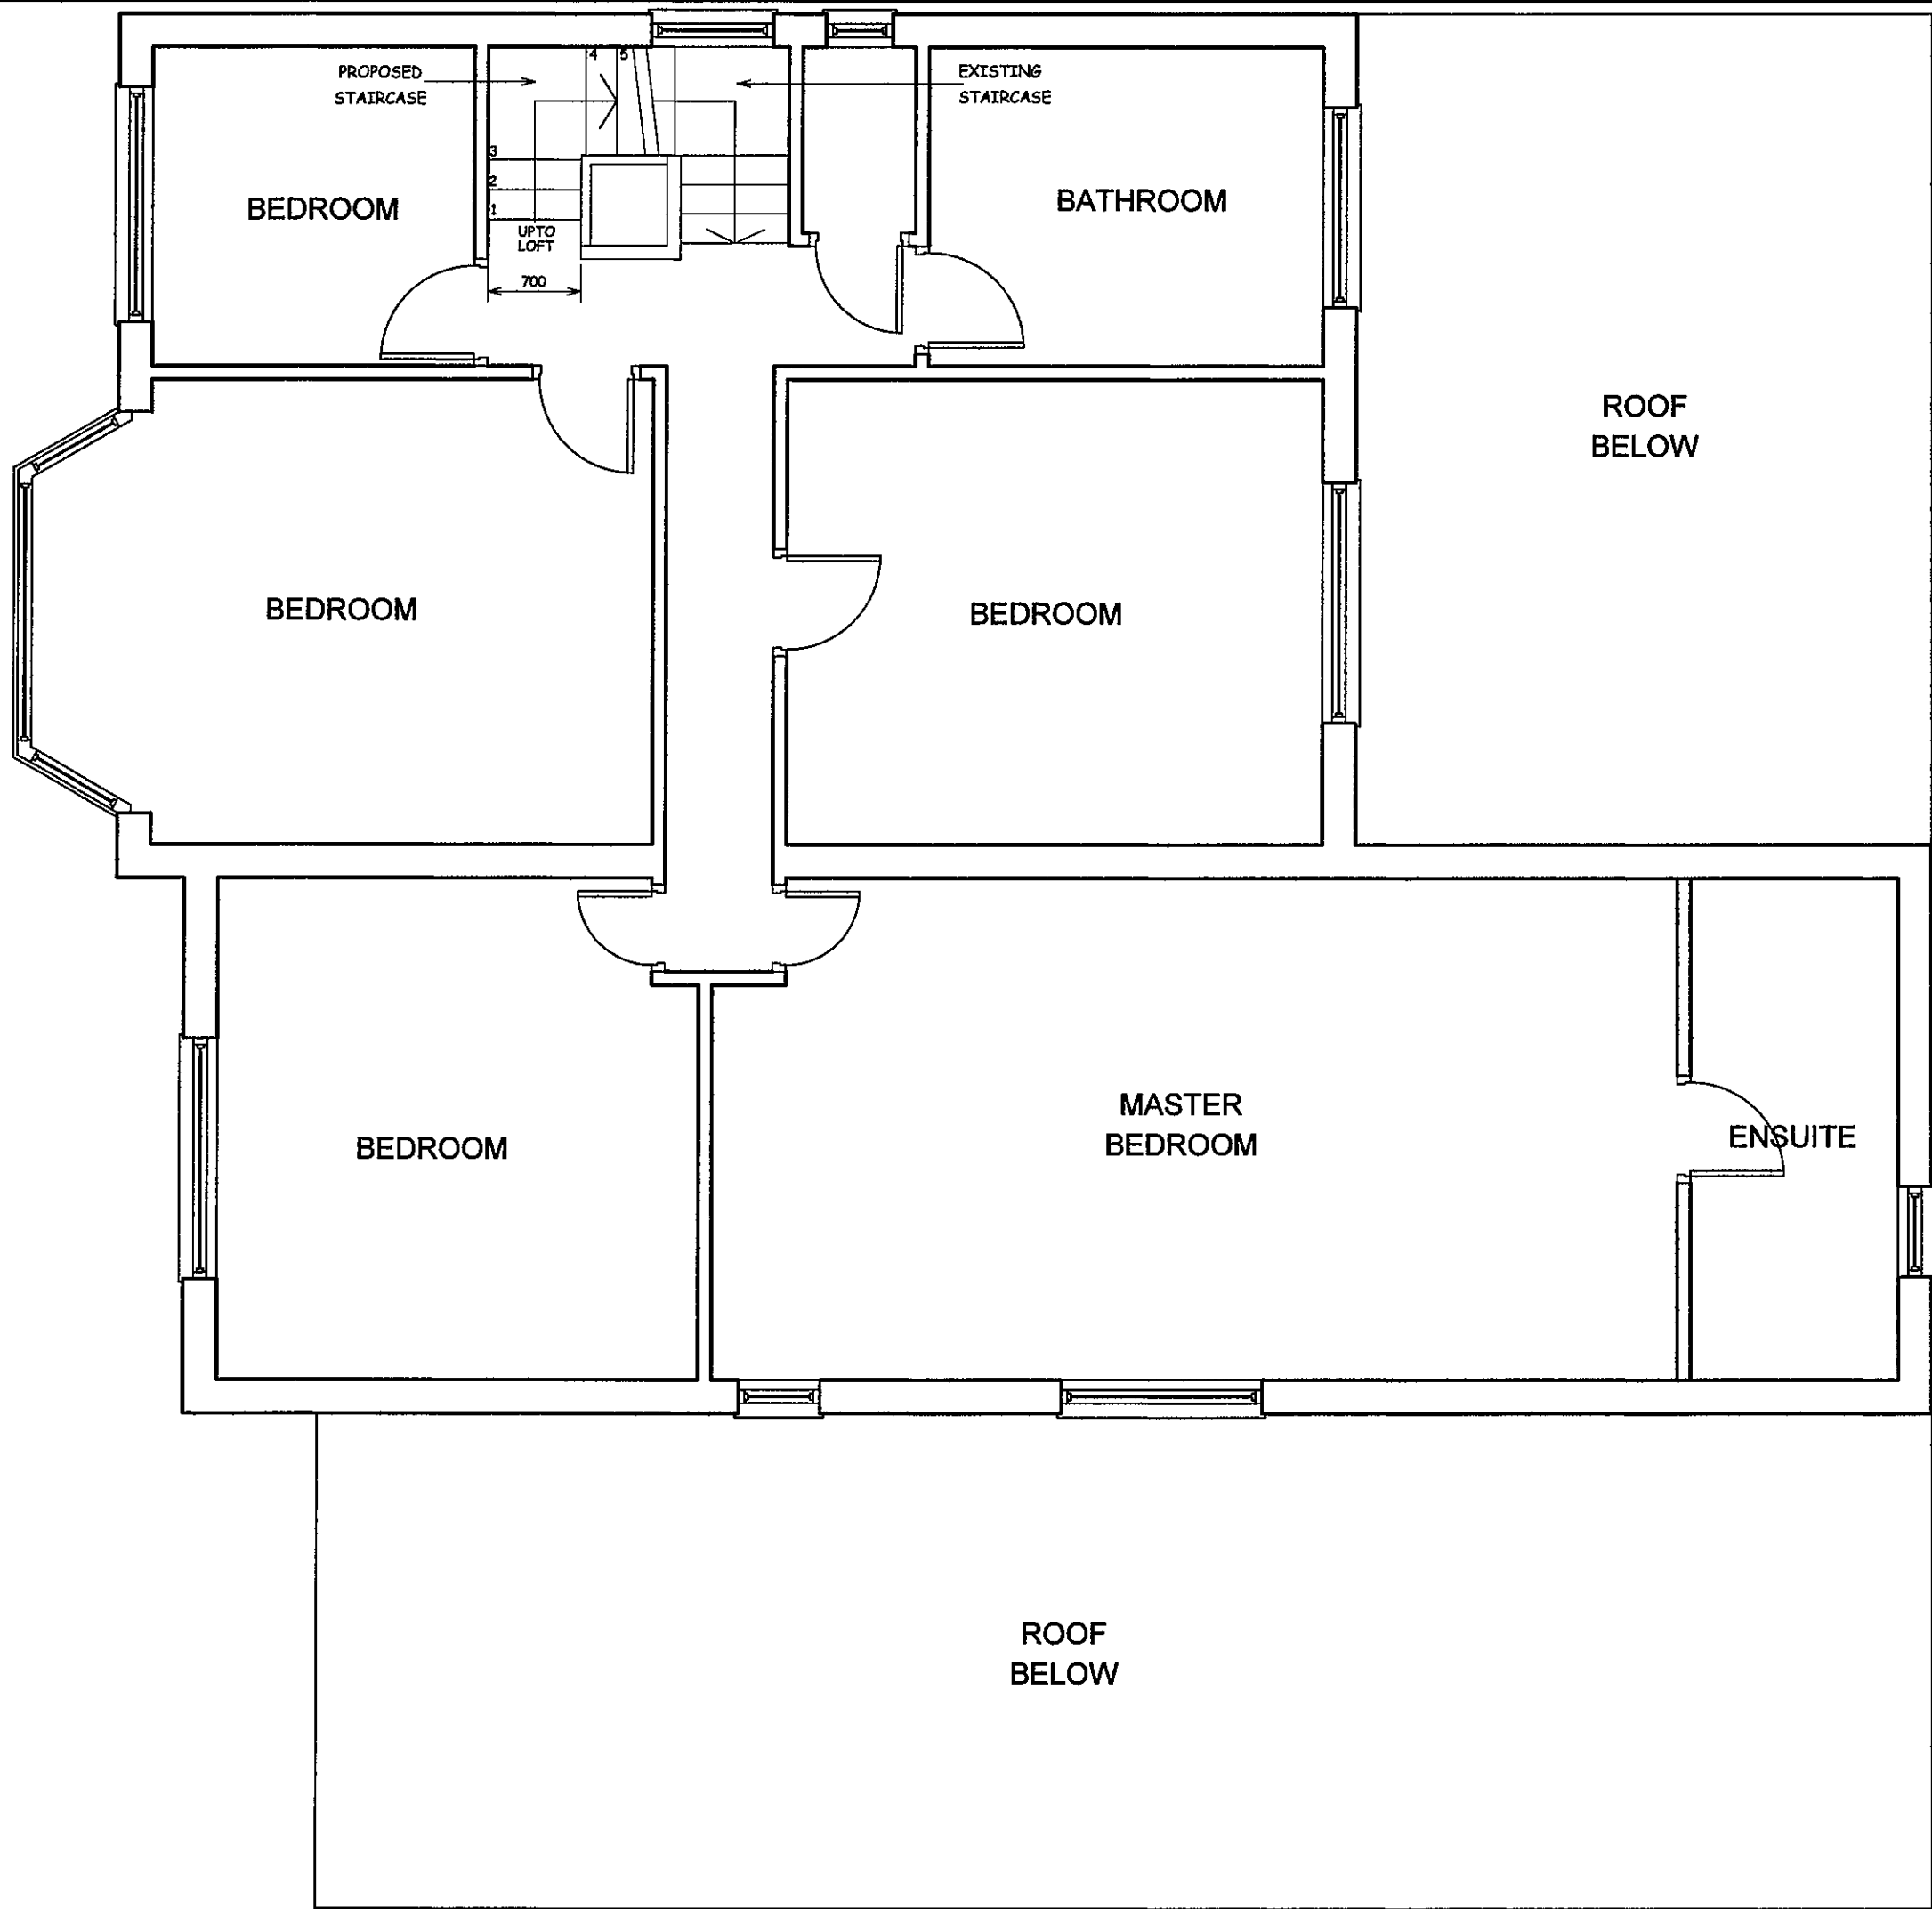

NOTES: ALL DIMENSIONS MUST BE CHECKED ON SITE AND NOT SCALED FROM THIS DRAWING AND ANY DISCREPANCY VERIFIED		
A	OCT/21	ROOF ABOVE EXISTING SINGLE STOREY SIDE EXTENSION SHOWN
REV.	DATE	DESCRIPTION
COPYRIGHT: R.P.ARCHITECTURAL SERVICES 39A,NORWICH ROAD NORTHWOOD MIDDLESEX HA6 1ND Tel:07753 659794		
CLIENT:		
JOB TITLE: 308 LONG LANE HILLINGDON UB10 9PF		
DRAWING TITLE PROPOSED FIRST FLOOR		
SCALE: 1:50		
DATE:AUG/2021		DRAWN: RPA
DRAWING. NO. RPA/308/LL/102		REV. A

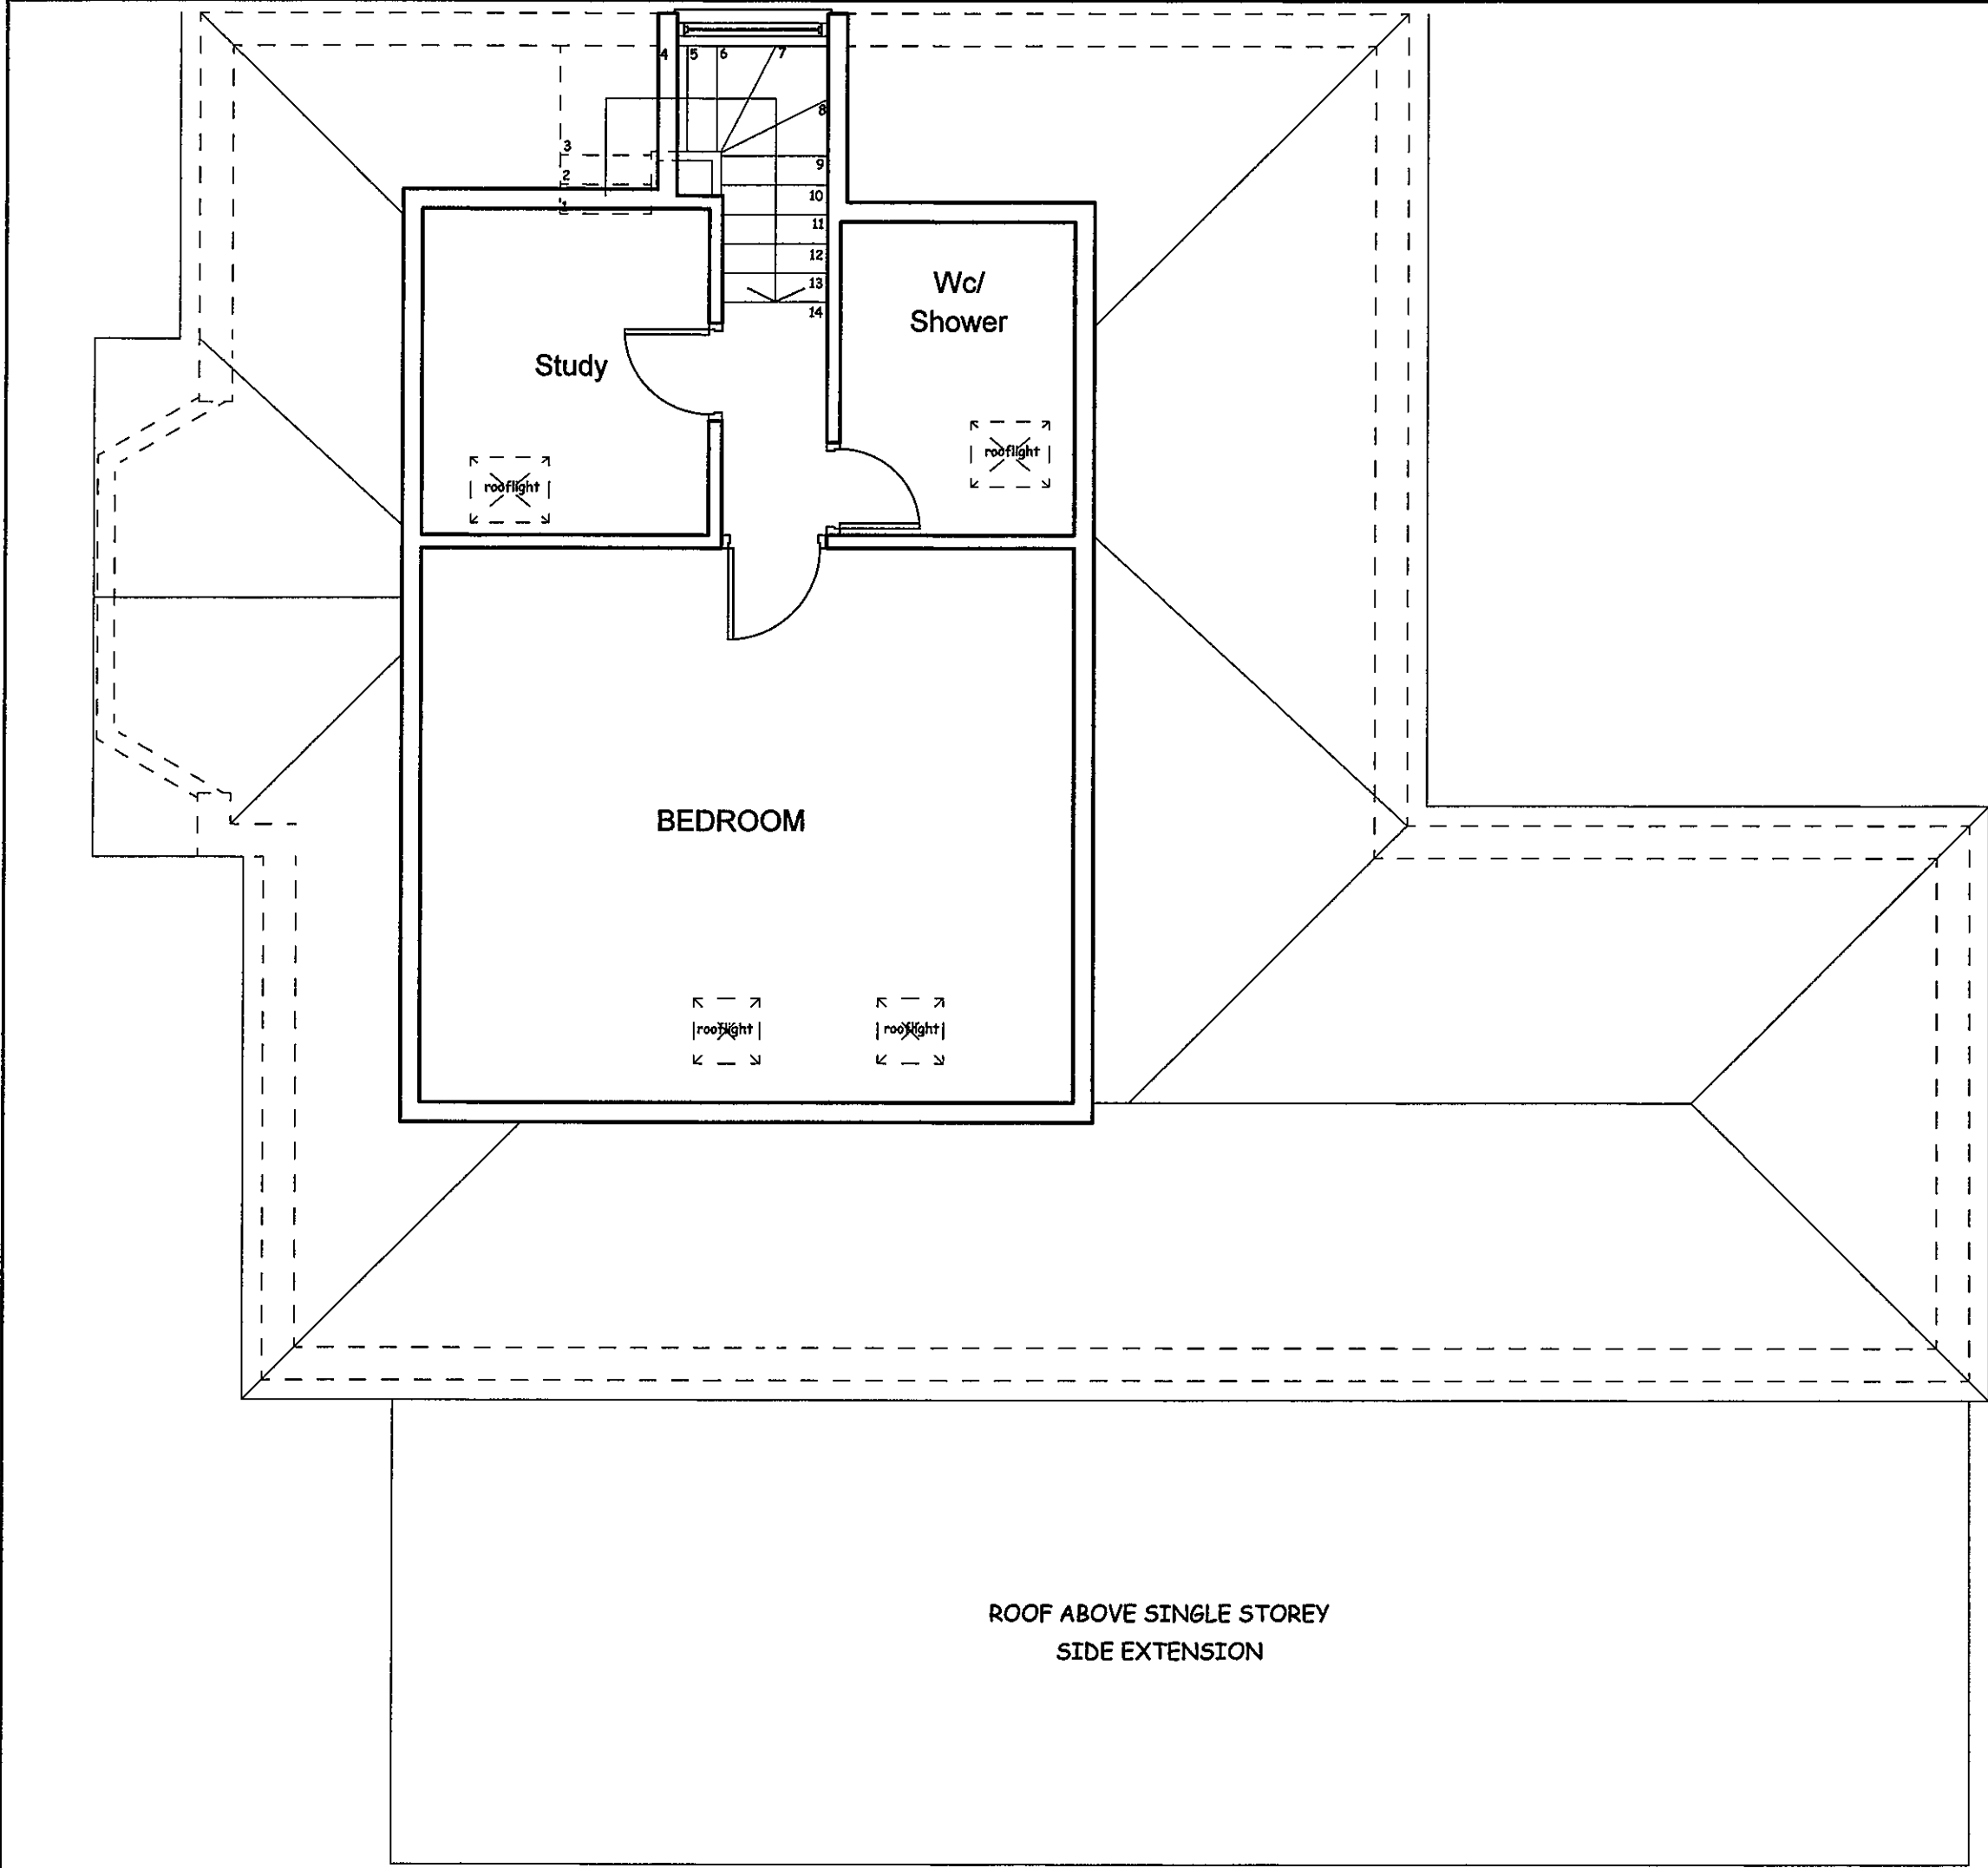

NOTES:
ALL DIMENSIONS MUST BE CHECKED ON SITE
AND NOT SCALED FROM THIS DRAWING AND ANY
DISCREPANCY VERIFIED

A	OCT/21	AMENDED TO SHOW ROOF ABOVE EXISTING SINGLE STOREY SIDE EXTENSION
REV.	DATE	DESCRIPTION

COPYRIGHT:

R.P.ARCHITECTURAL SERVICES
39A,NORWICH ROAD
NORTHWOOD
MIDDLESEX
HA6 1ND

Tel:07753 659794

CLIENT:

JOB TITLE:

308 LONG LANE
HILLINGDON
UB10 9PF


DRAWING TITLE

LOFT LEVEL FLOOR

SCALE: 1:50


DATE:AUG/2021	DRAWN: RPA
---------------	------------

DRAWING. NO.	REV.
RPA/308/LL/103	A

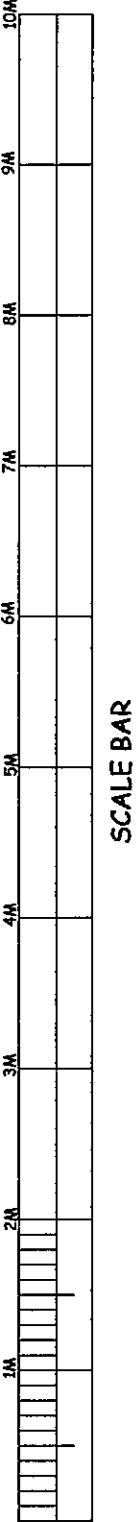




EXISTING FRONT ELEVATION

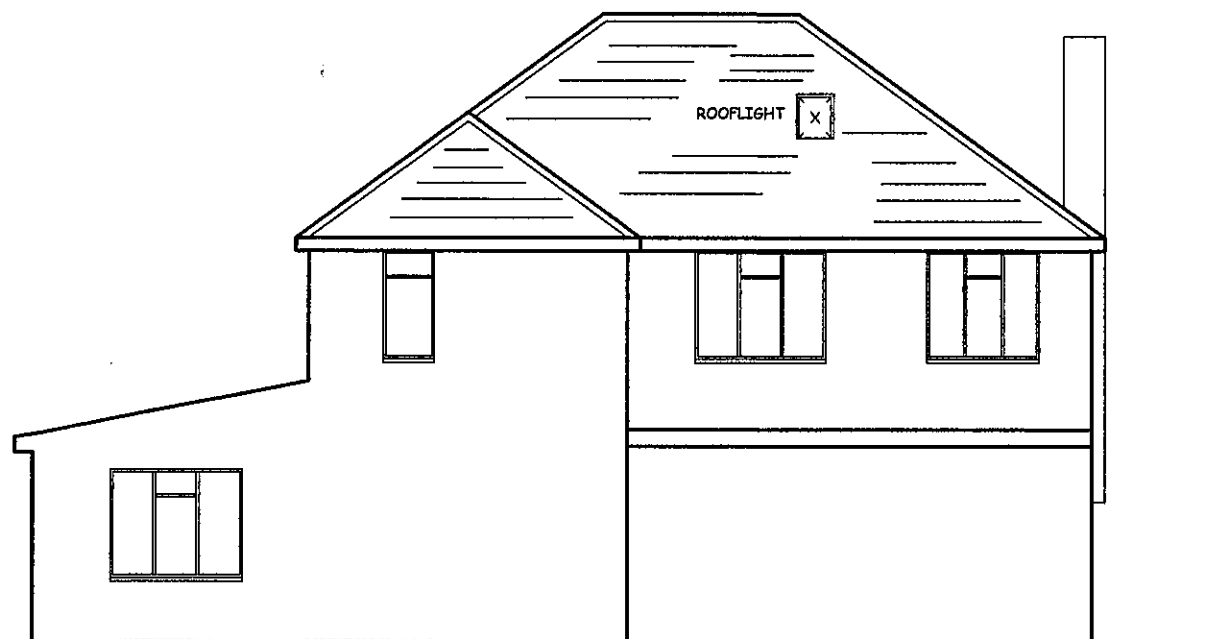

EXISTING REAR ELEVATION

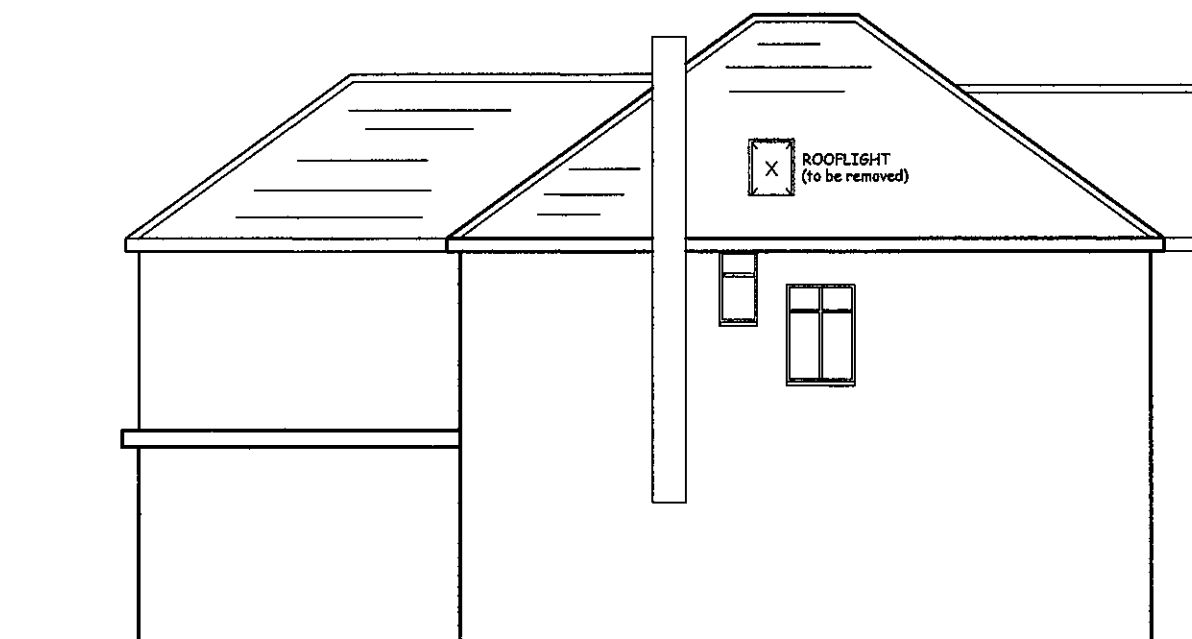

EXISTING LEFT HAND ELEVATION



SCALE BAR

NOTES :
ALL DIMENSIONS MUST BE CHECKED ON SITE AND
NOT SCALED FROM THIS DRAWING AND ANY DISCRE-
PANCIES NOTIFIED

A	OCT/21	ELEVATIONS AMENDED TO SHOW EXISTING SINGLE STORY SIDE EXTENSION
DATE	REVISION	

COPYRIGHT:

R.P.ARCHITECTURAL SERVICES
39A,NORWICH ROAD
NORTHWOOD
MIDDLESEX
HA6 1ND

Tel: 07753 659794

CLIENT:

JOB TITLE:

308 LONG LANE
HILLINGDON
UB10 9PF

DRAWING TITLE:

EXISTING ELEVATIONS

SCALE : 1:100

DATE:AUG/2021


DRAWN: RPA

DRG. NO.
RPA/308/LL/104


REV.
A




PROPOSED FRONT ELEVATION

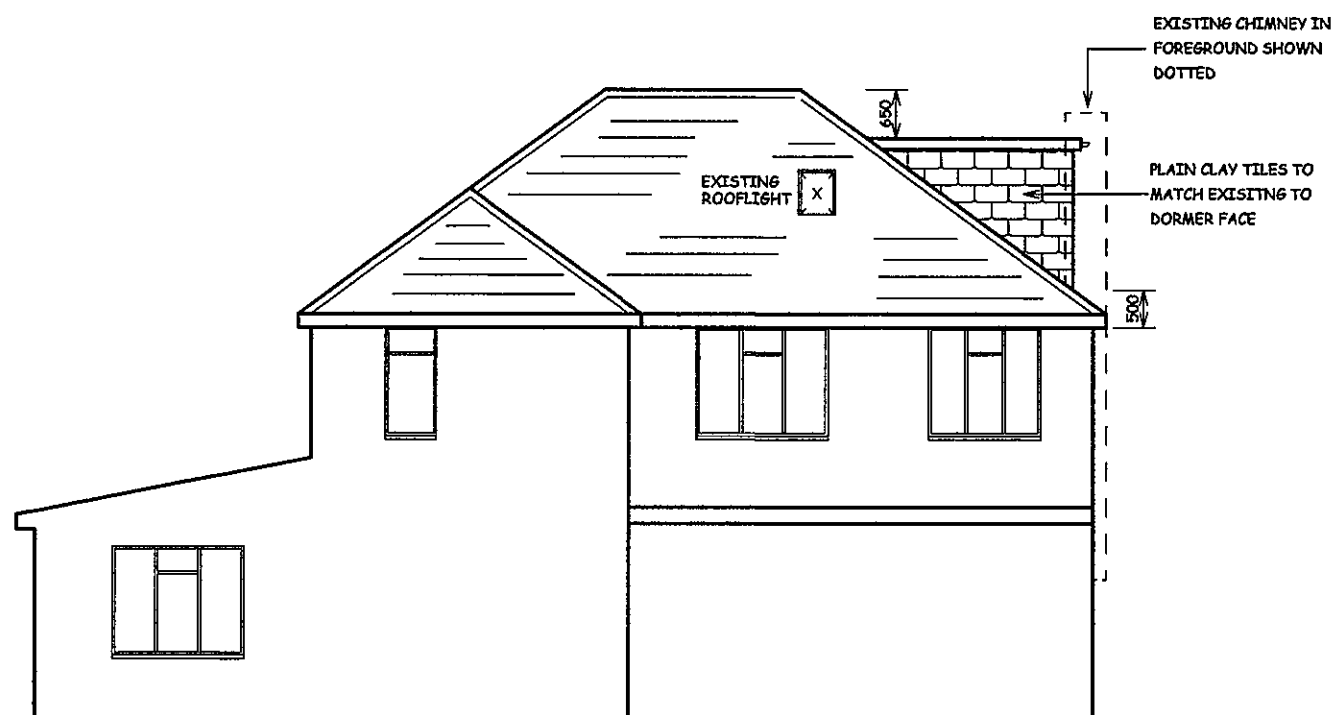

PROPOSED REAR ELEVATION

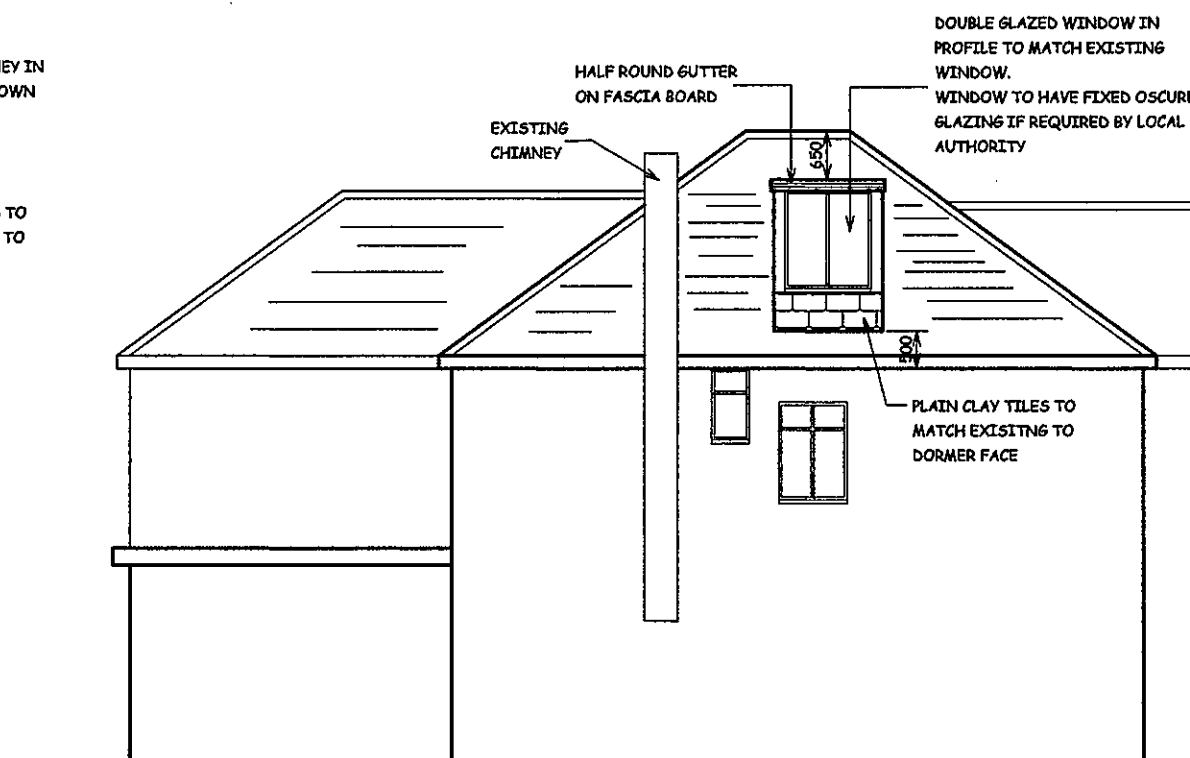

PROPOSED LEFT HAND ELEVATION

 

SCALE BAR

NOTES :
ALL DIMENSIONS MUST BE CHECKED ON SITE AND
NOT SCALED FROM THIS DRAWING AND ANY DISCRE-
PANCIES NOTIFIED

A	OCT/21	ELEVATIONS AMENDED TO SHOW EXISTING SINGLE STORY SIDE EXTENSION
DATE	REVISION	

COPYRIGHT:

R.P.ARCHITECTURAL SERVICES
39A,NORWICH ROAD
NORTHWOOD
MIDDLESEX
HA6 1ND

Tel: 07753 659794

CLIENT:

JOB TITLE:

308 LONG LANE
HILLINGDON
UB10 9PF

DRAWING TITLE:

PROPOSED ELEVATIONS

SCALE : 1:100

DATE:AUG/2021

DRAWN: RPA

DRG. NO.

RPA/308/LL/105

REV.

A